




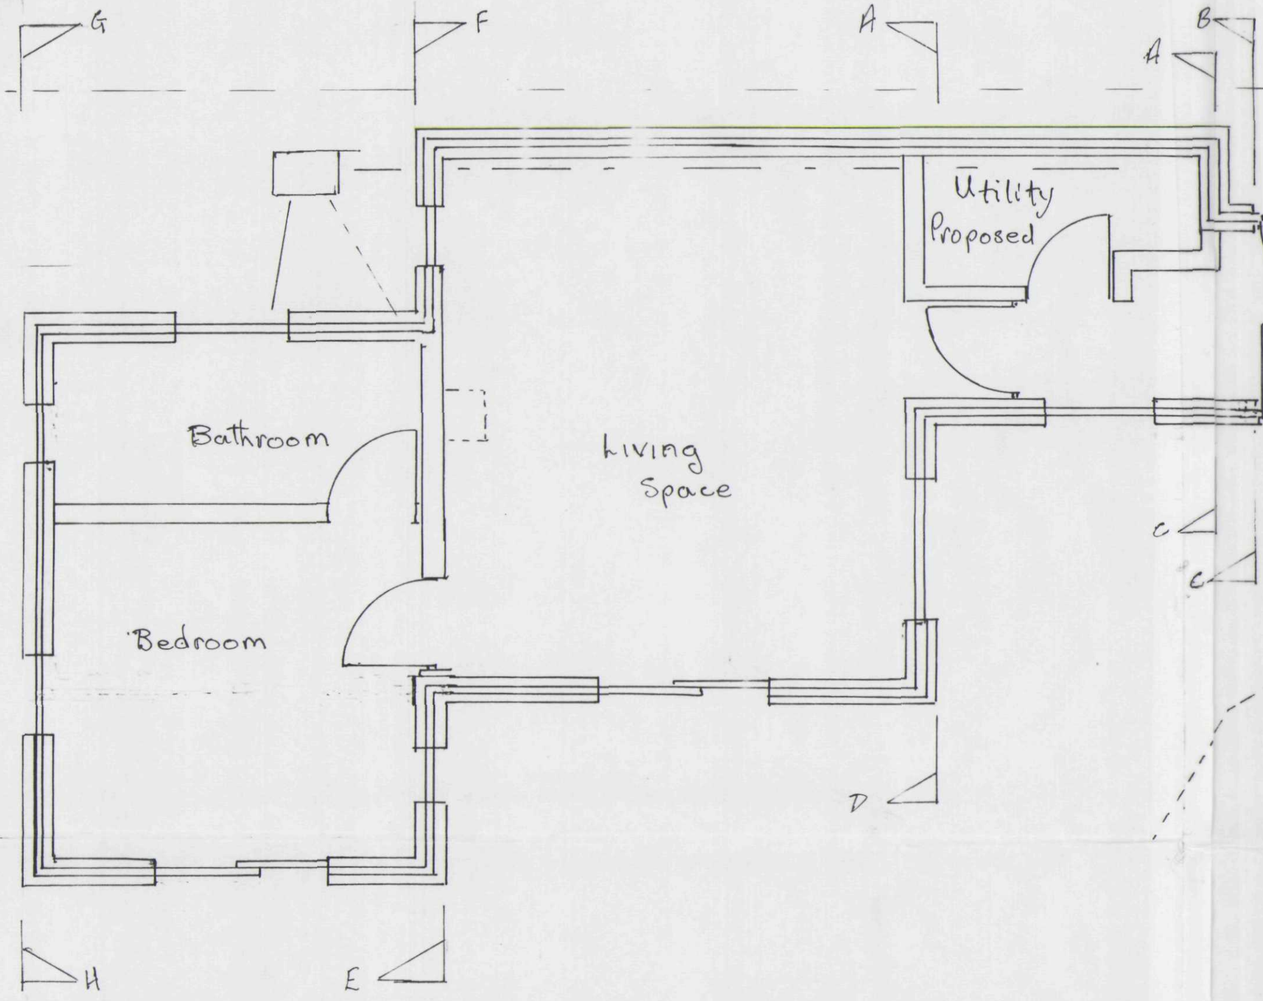

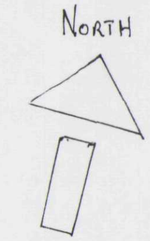


BLOCK PLAN SCALE 1:500

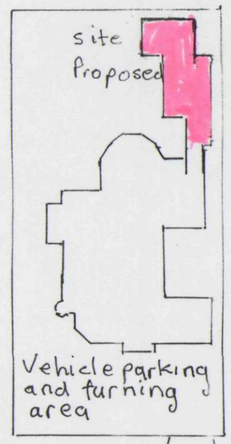


LOCATION PLAN SCALE 1:2500

SPDC
Planning & Development
01 NOV 2004
Ref: 1258/04

AMENDED PLAN
Ref. A1.

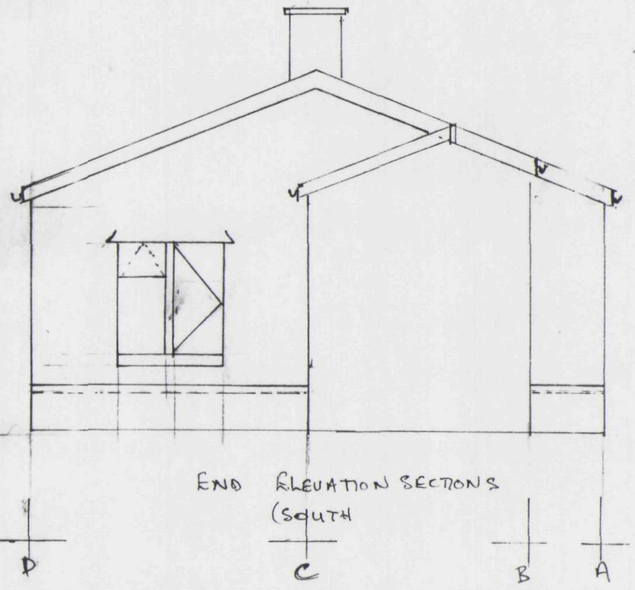

END ELEVATION SECTIONS
(SOUTH

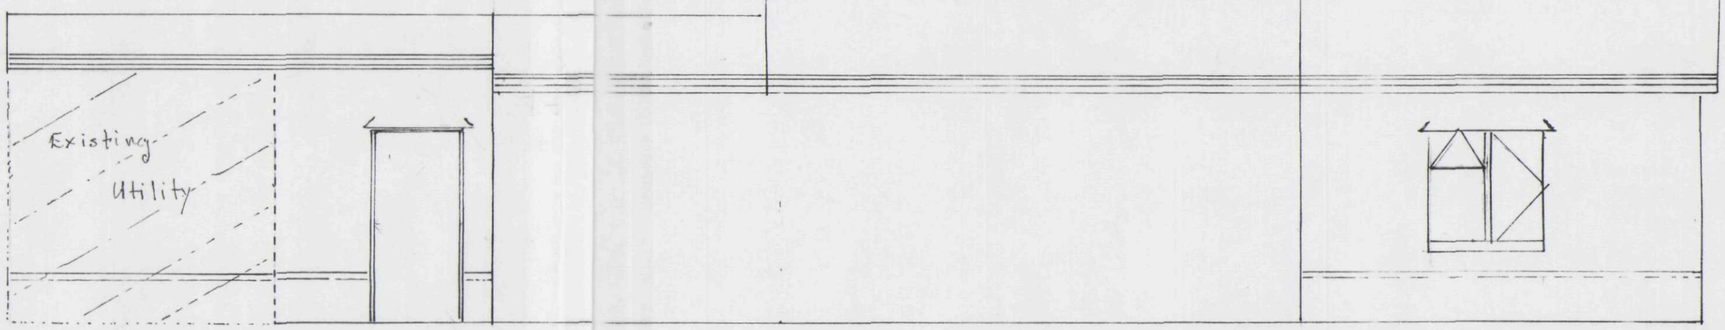

White masonry paint finish on block rendered wall over brick lower portion to match existing. Refer to notes for additional detail

SIDE ELEVATION (EAST)

Scale: 1:50

Application Sept 2004
Amended: OCT 2004
Drawing No: 09/09/1/1/KS

Project:
BUNGALOW EXTENSION TO ACCOMMODATE ELDERLY PARENTS INCORPORATING KITCHEN ALTERATIONS
47 WEST ELLOE AVENUE, SPALDING.
Applicant MR & MRS K. SESTON.