
Scale Bar 1:2500

0 125m 250m

50m 100m 150m 200m

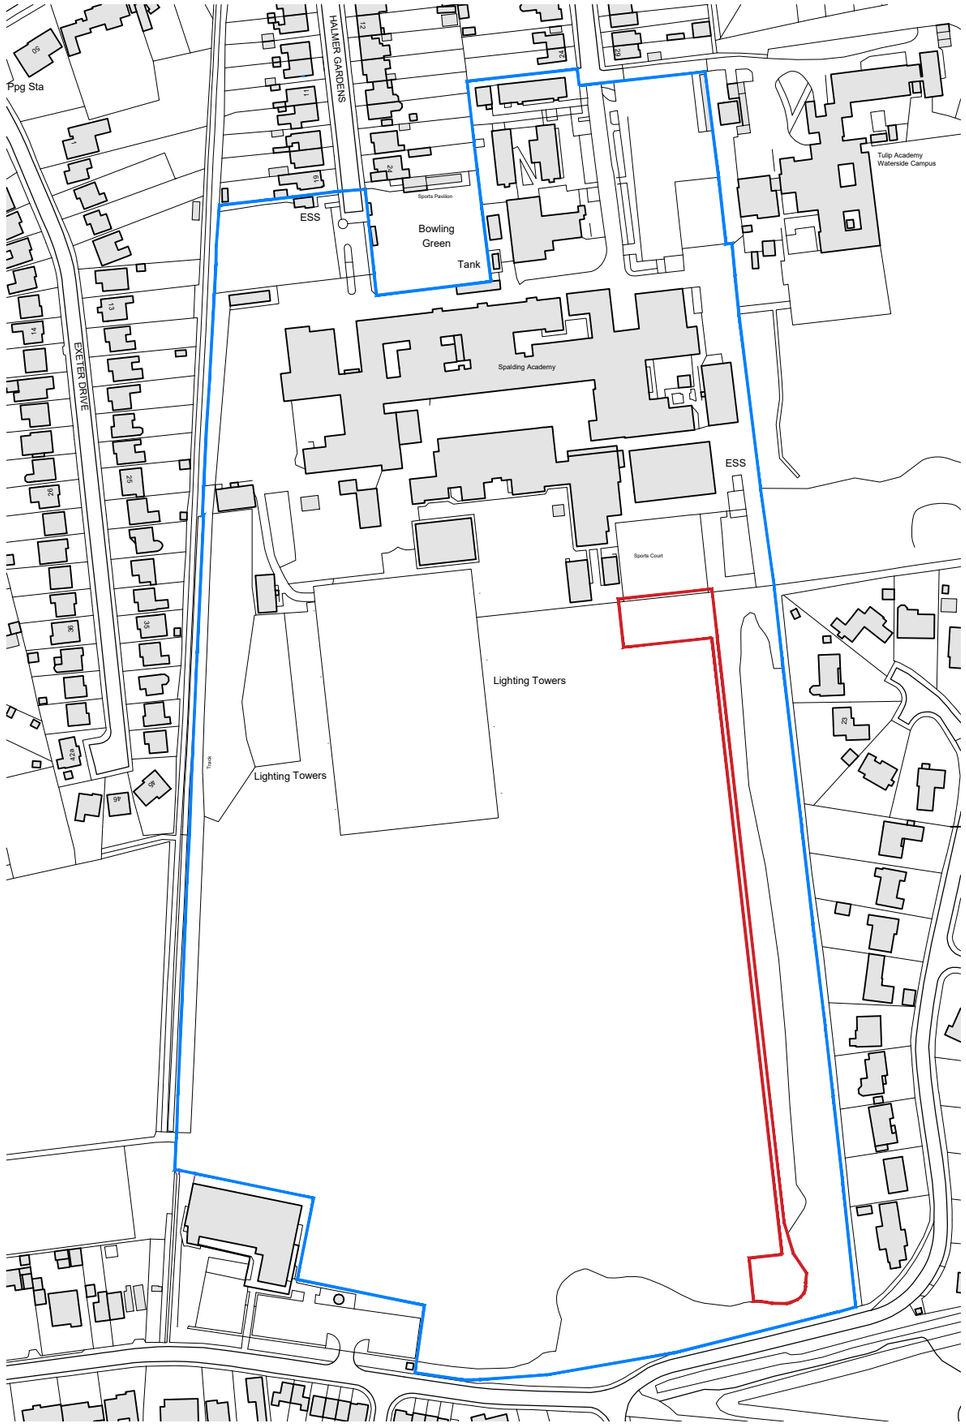

Existing Site Location Plan

Scale 1:2500

Note: Do not scale. Only use figured dimensions. All discrepancies to be notified to this office.

Rev	Description	Dr	Date

N

Boundary of Application Site

Boundary of land owned by applicant

STATUS
EXISTING

EVANS McDOWALL
ARCHITECTS
E27 Sparkhouse Studios, Rope Walk, Lincoln, LN6 7DQ
Tel: 01522 837280
Email: mail@emcdarchitects.com

Copyright Reserved

CLIENT
SPALDING ACADEMY

PROJECT
Netball Court Extension
Spalding Academy, PE11 2EJ

TITLE
Existing Site Location Plan

DRAWN BY	CHECKED BY	DATE
EK	EMA	Jul 2025

SCALE	PROJECT NUMBER
1:2500 @ A3	2534

DRAWING NUMBER	REV
EX001	00