
Scale Bar 1:500

0 25m 50m

10m 20m 30m 40m

Note: Do not scale. Only use figured dimensions.
All discrepancies to be notified to this office.

Rev	Description	Dr	Date

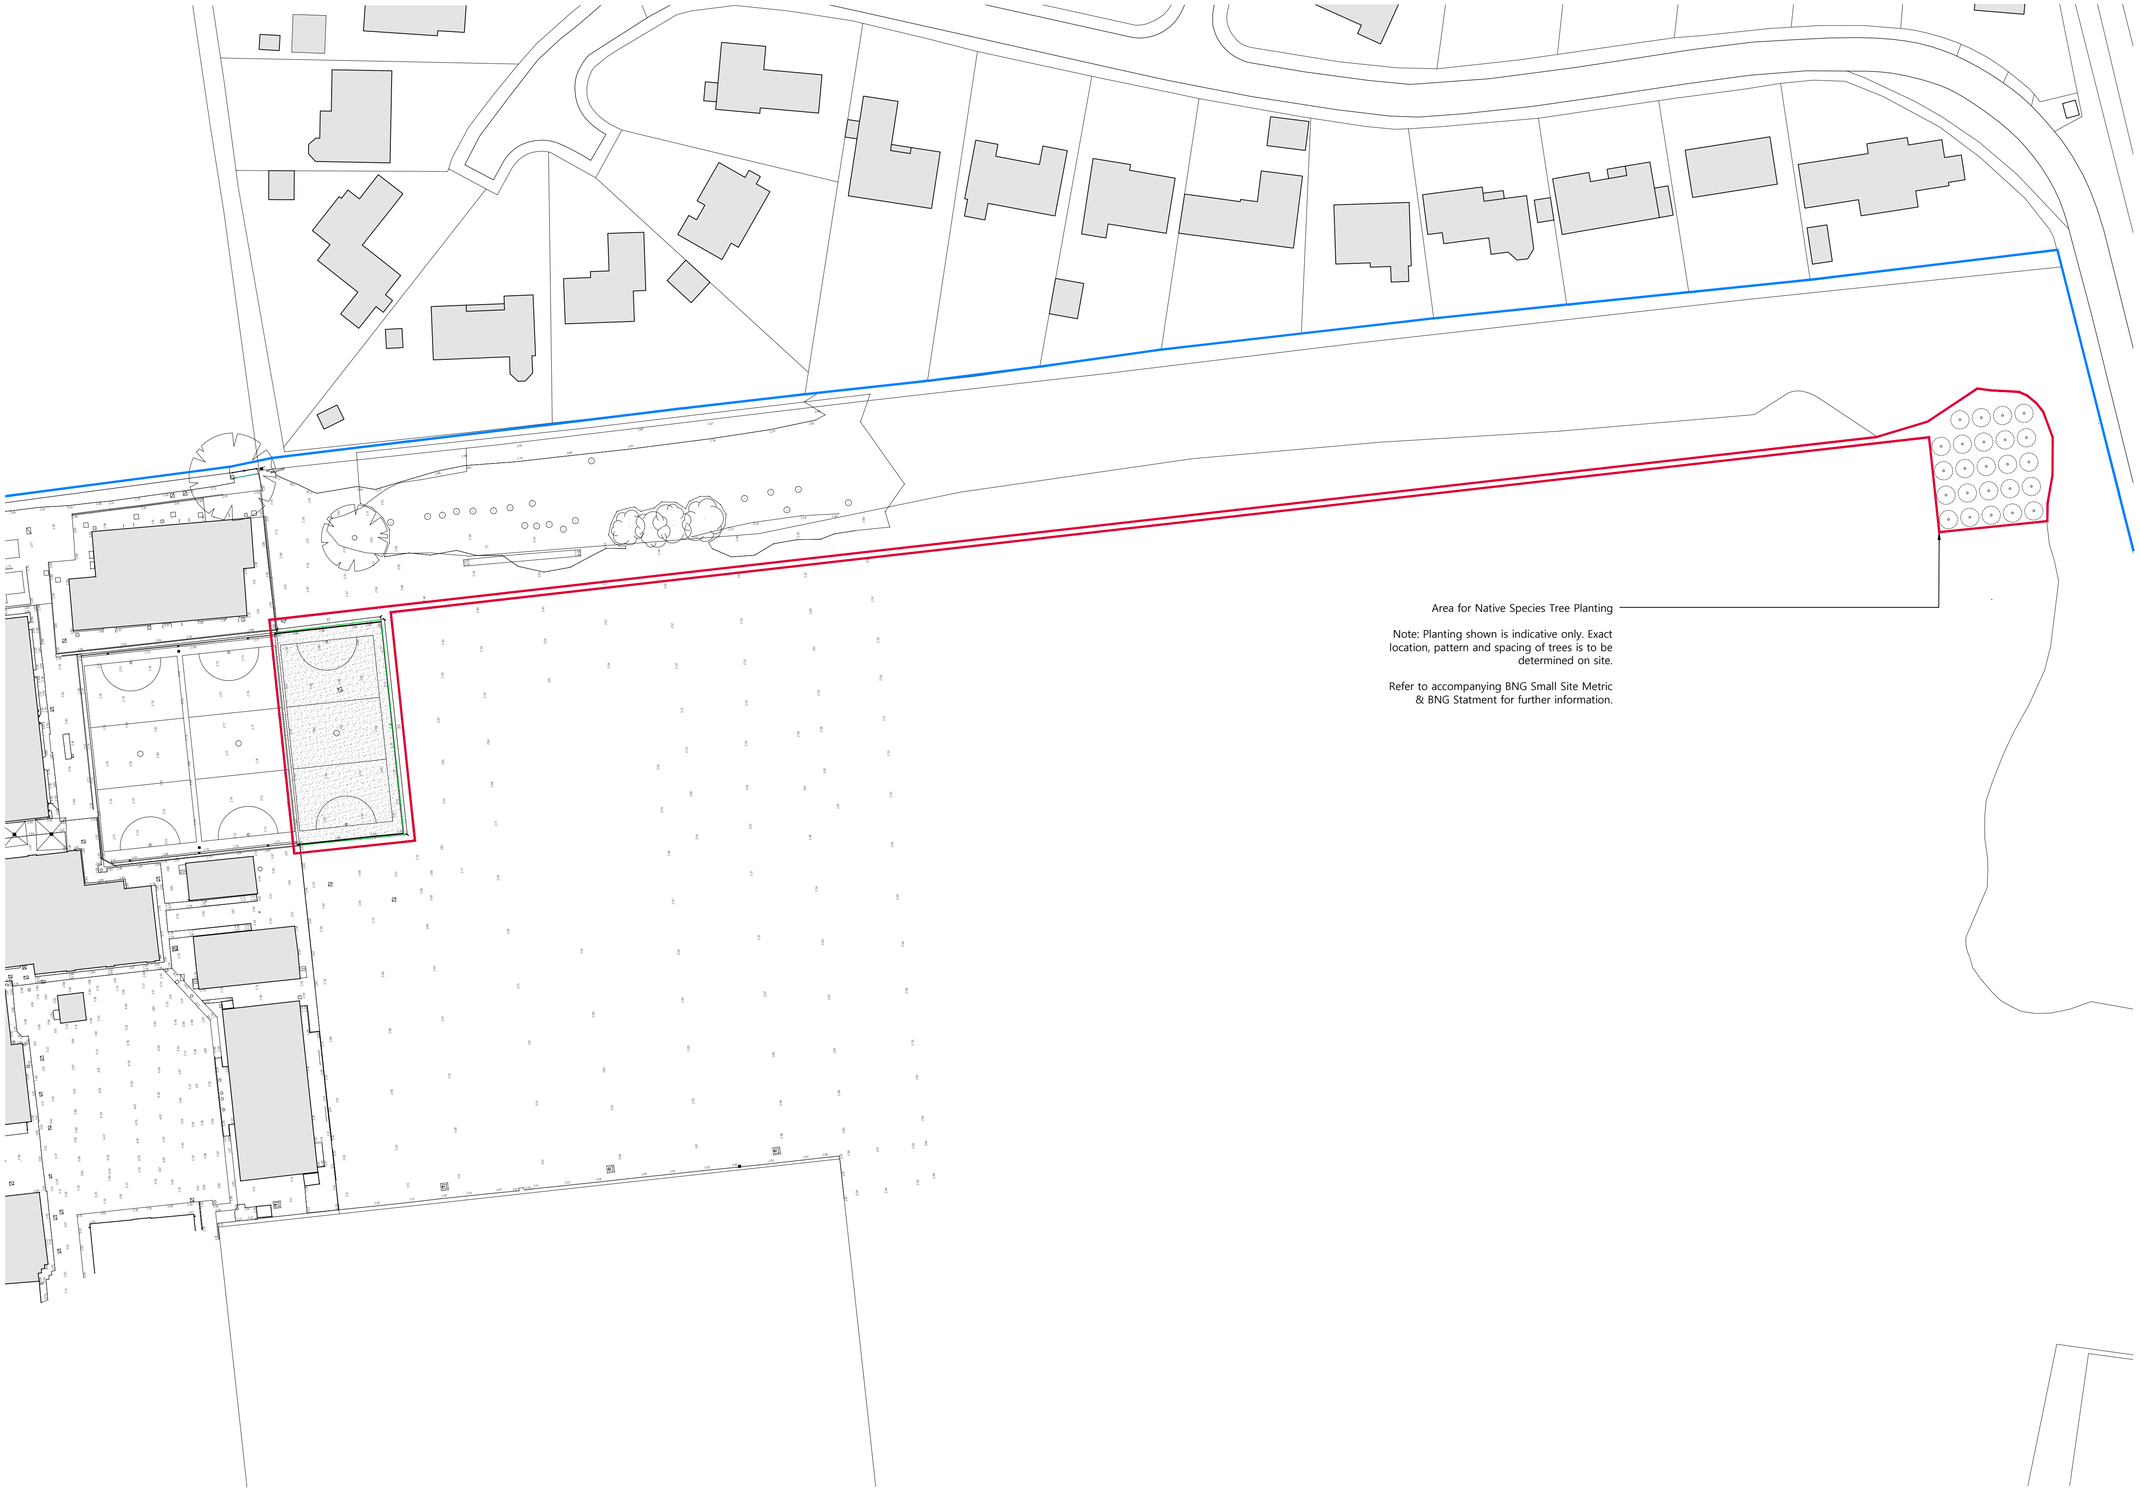

Proposed Site Block Plan
Scale 1:500

N

Legend:

- Boundary of Application Site
- Boundary of Land in Applicant Ownership
- Denotes line of 2.4m fencing.
- Proposed Native Species Tree Planting.
- Proposed Area of Tarmacadam Surface

STATUS
PLANNING

EVANS McDOWALL
ARCHITECTS

E27 Sparkhouse Studios, Rope Walk, Lincoln, LN6 7DQ
Tel: 01522 837280
Email: mail@emcdarchitects.com

Copyright Reserved

CLIENT
SPALDING ACADEMY

PROJECT
Netball Court Extension at Spalding Academy, PE11 2EJ

TITLE
Proposed Site Block Plan

DRAWN BY	CHECKED BY	DATE
EK	EMA	Jul 2025

SCALE	PROJECT NUMBER
1:500 @ A1	2534

DRAWING NUMBER	REV
PP001	00