Scale Bar 1:500

0 25m 50m

10m 20m 30m 40m

Scale Bar 1:100


0 5m 10m

2m 4m 6m 8m



Proposed Site Block Plan

Scale 1:500

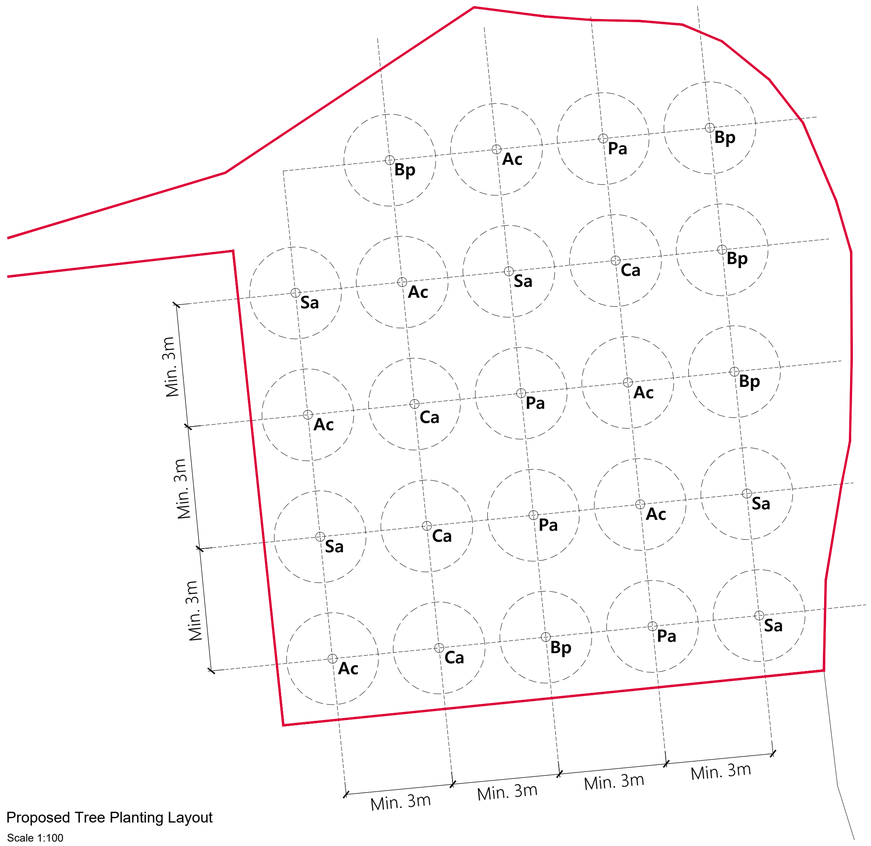

Proposed Tree Planting Layout

Scale 1:100

Note: Do not scale. Only use figured dimensions.
All discrepancies to be notified to this office.

Rev	Description	Dr	Date

N

Legend:

- Boundary of Application Site
- Boundary of Land in Applicant Ownership
- Polygon 01 - Developed Land; Sealed Surface (600m²)
- Polygon 02 - Modified Grassland (820m²)
- Mixed Native Tree Species Planting (refer to planting schedule)

TREE PLANTING SCHEDULE:

REF:	SPECIES:	QTY:
Bp	Silver Birch (*Betula pendula*)	5
Ac	Field Maple (*Acer campestre*)	6
Sa	Rowan (*Sorbus aucuparia*)	5
Pa	Wild Cherry (*Prunus avium*)	4
Ca	Hazel (*Corylus avellana*)	4

STATUS
PLANNING

EVANS McDOWALL
ARCHITECTS
E27 Sparkhouse Studios, Rope Walk, Lincoln, LN6 7DQ
Tel: 01522 837280
Email: mail@emcdarchitects.com

Copyright Reserved

CLIENT
SPALDING ACADEMY

PROJECT
Netball Court Extension at Spalding Academy, PE11 2EJ

TITLE
Proposed Site Landscaping Plan

DRAWN BY	CHECKED BY	DATE
EK	EMA	Dec 2025

SCALE	PROJECT NUMBER
1:500 / 1:100 @ A1	2534

DRAWING NUMBER	REV
PP002	00