
new timber sash window
new brickwork to match existing
area of new extension
existing chimney stack demolished

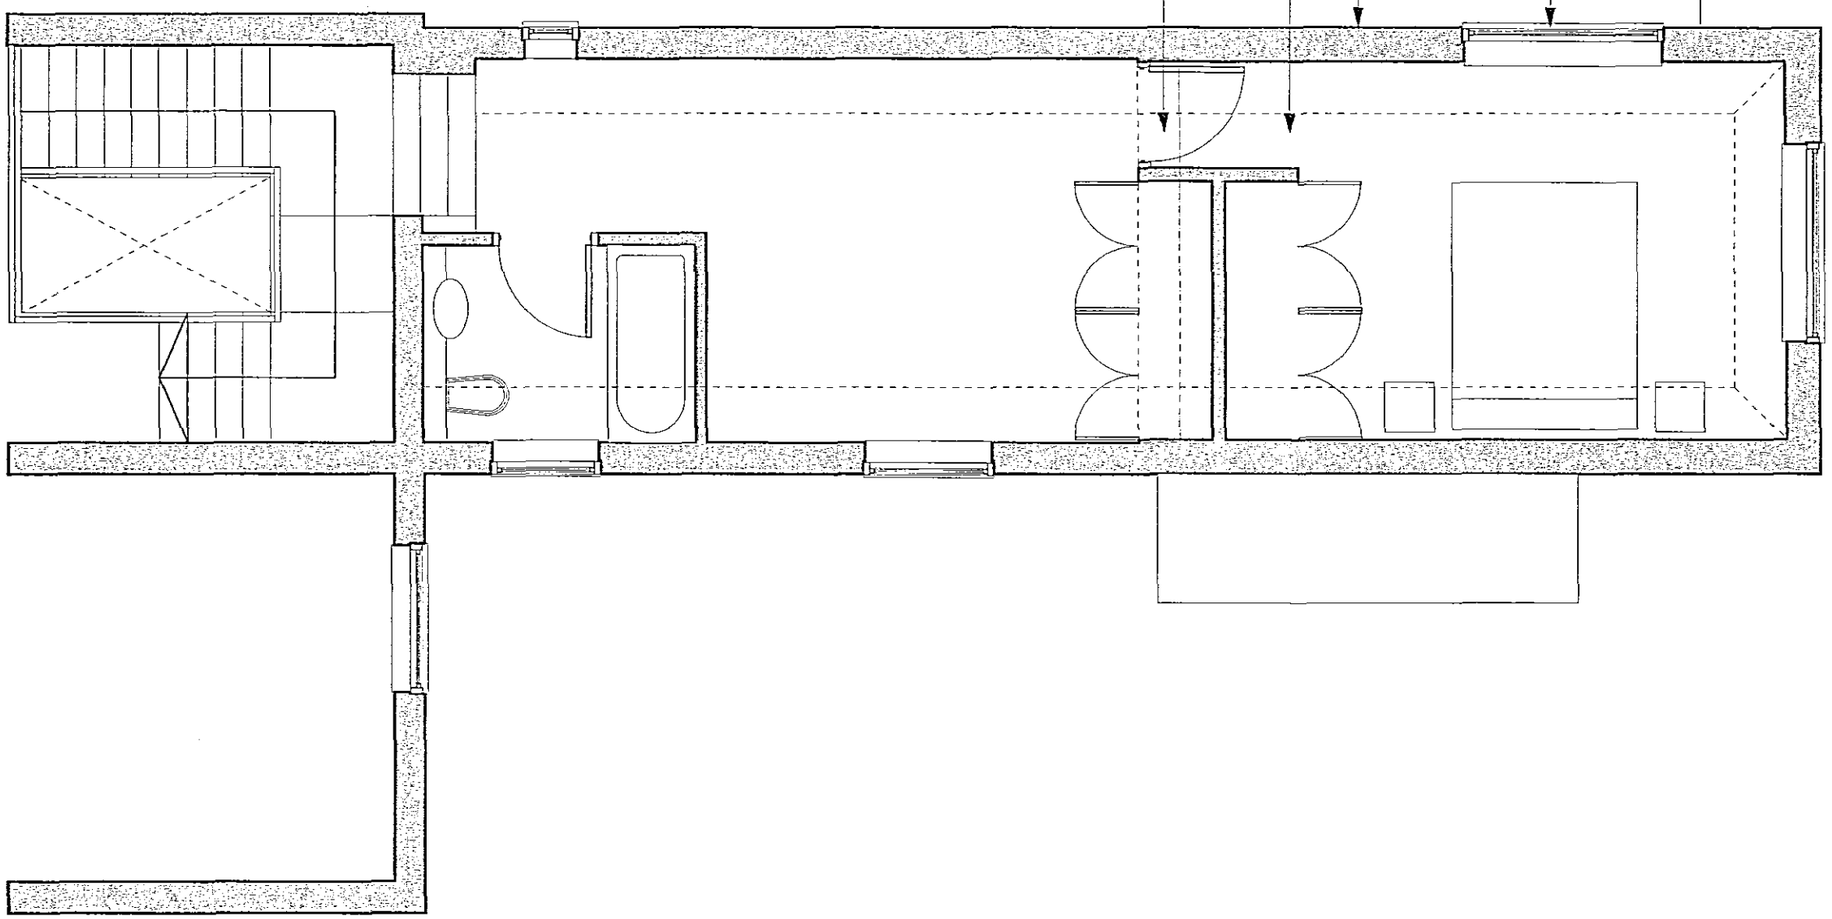

SHDC
PLANNING & DEVELOPMENT
20 OCT 2003
Ref. 1256/03

DETERMINED
PLAN

Revisions

Date	Rev	Details

SCDLP

44 Lexington Street • London W1F 0LW
T: +44 (0) 207 287 0771
F: +44 (0) 207 439 1932
e mail: mail@scdlp.net

Charlotte Skene Catling
Jaime de la Peña

Project Title

40 Pincebeck Road
Spalding
Lincs

Drawing Title

Proposed first floor layout

Scale	Drawing No
1:50	40PR-501
Date: 30.08.03	Status
Project No: 40PR	Revision

Do not scale from these drawings
all dimensions to be checked on site

Any ambiguities or discrepancies to be reported to architect before commencing