


EXISTING ELEVATION



PROPOSED ELEVATION

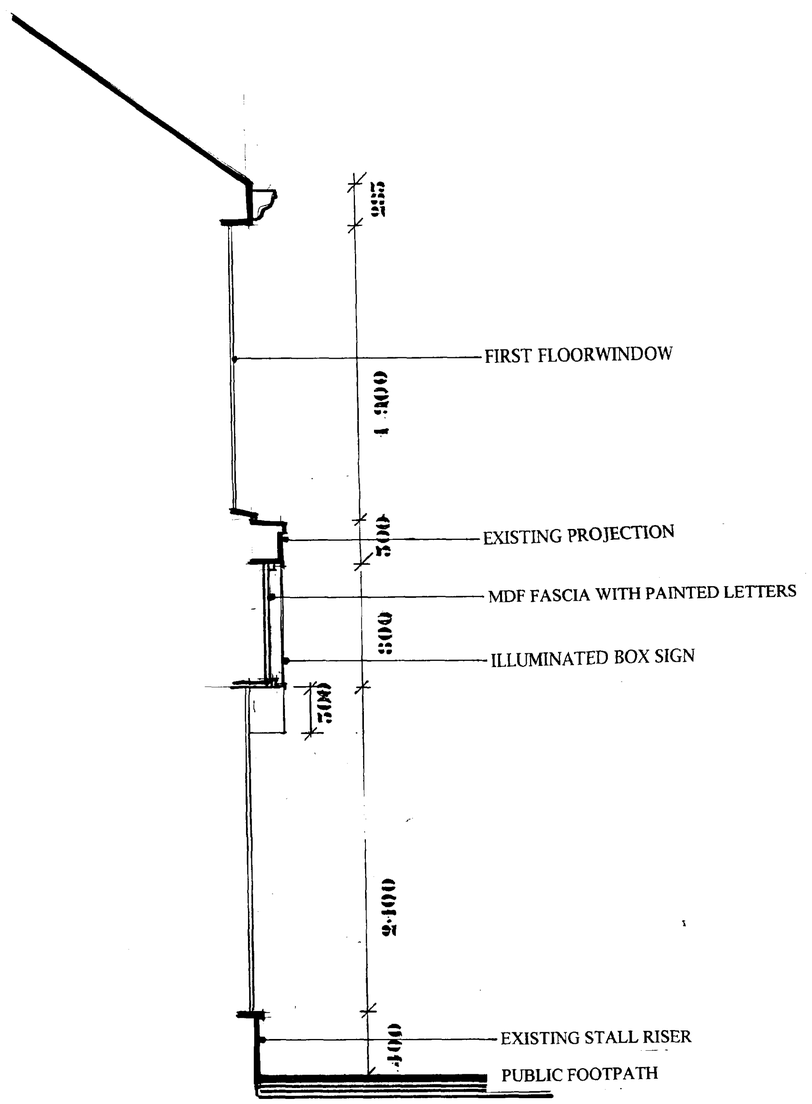

JOHN D LYNCH
partnership
CHARTERED ARCHITECTS

project / drawi
NEW INDIAN RESTAURANT & TAKEAWAY AT 9 WINSOVER ROAD SPALDING
SKETCH SURVEY

scale	*date*	*drawn*
1:50	OCT/NOV 97	*JDL*

project no. S/1424

drawing no AS/2

revisions

notes

Do not scale from this drawing

This drawing is copyright and may not be altered, traced, photographed or used for any purpose other than for which it is issued without permission from John D Lynch Partnership


The General Contractor is to check all dimensions on site and report discrepancies to the Architect

All details shown in this drawing including foundations are based upon typical site conditions related to the area No responsibility can be accepted for abnormal conditions which may be discovered during construction unless reported to the Architects so that design amendments may be considered Site soil surveys are recommended in respect of foundations to establish specific


revision *date*

1258/97


DETERMINED
PLAN

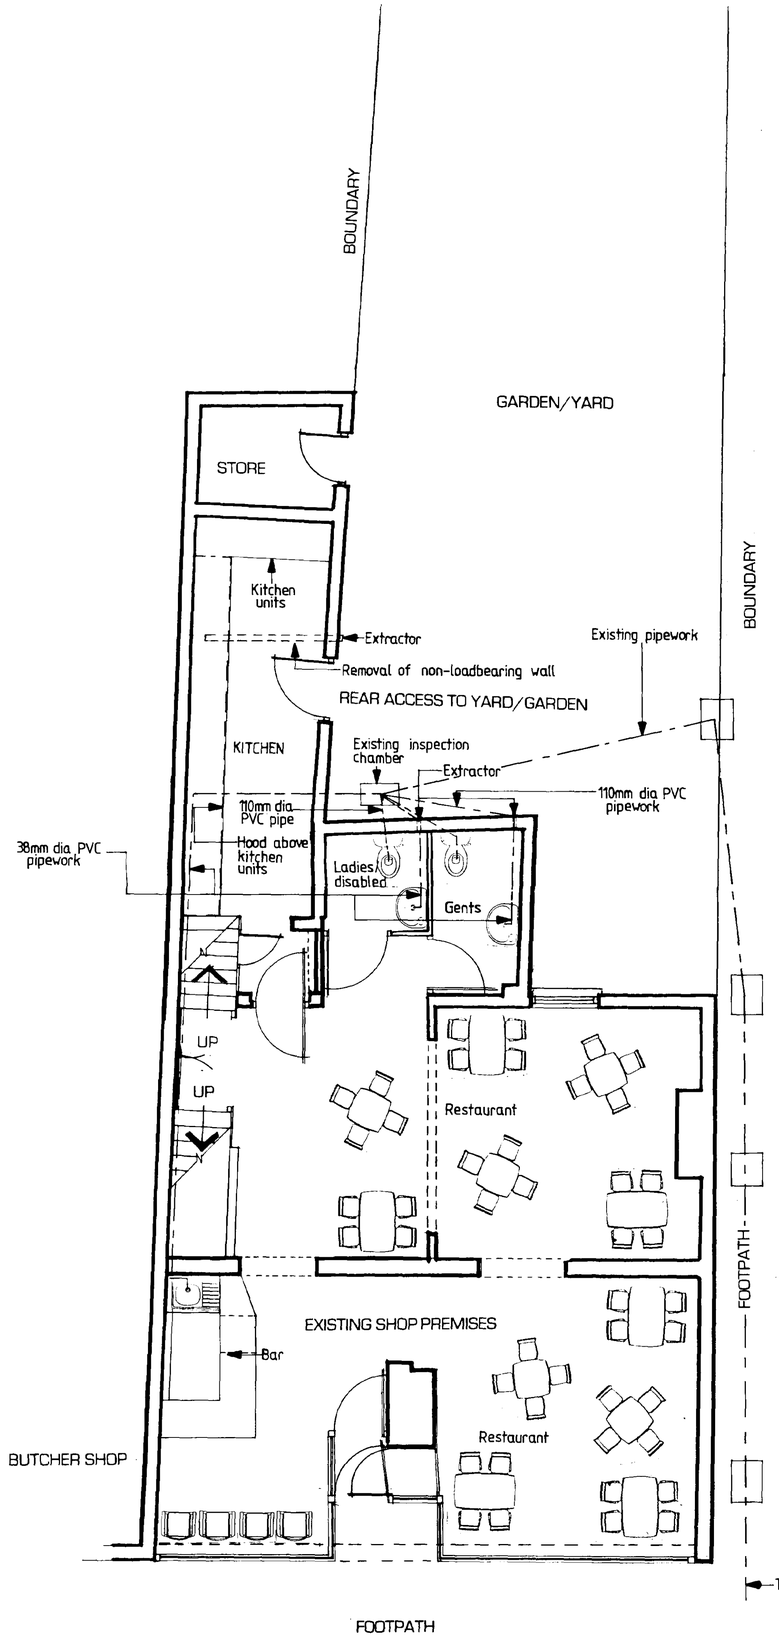

GROUND FLOOR

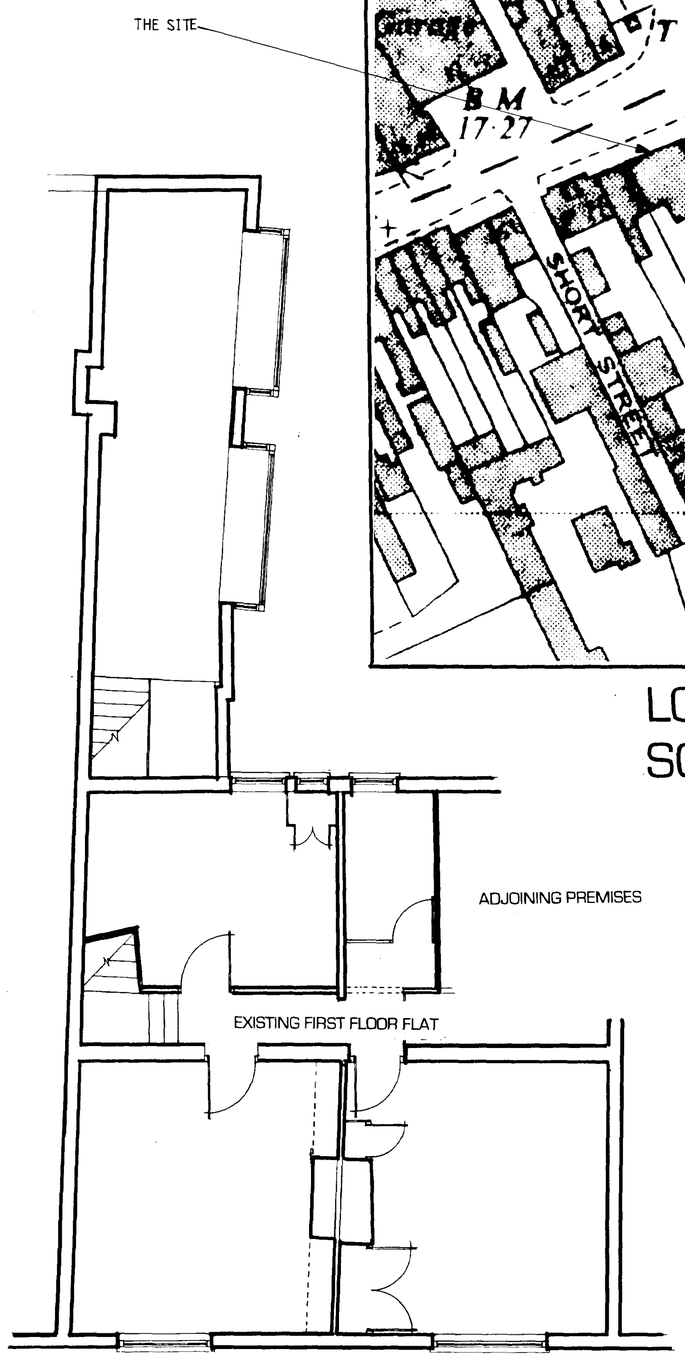

FIRST FLOOR

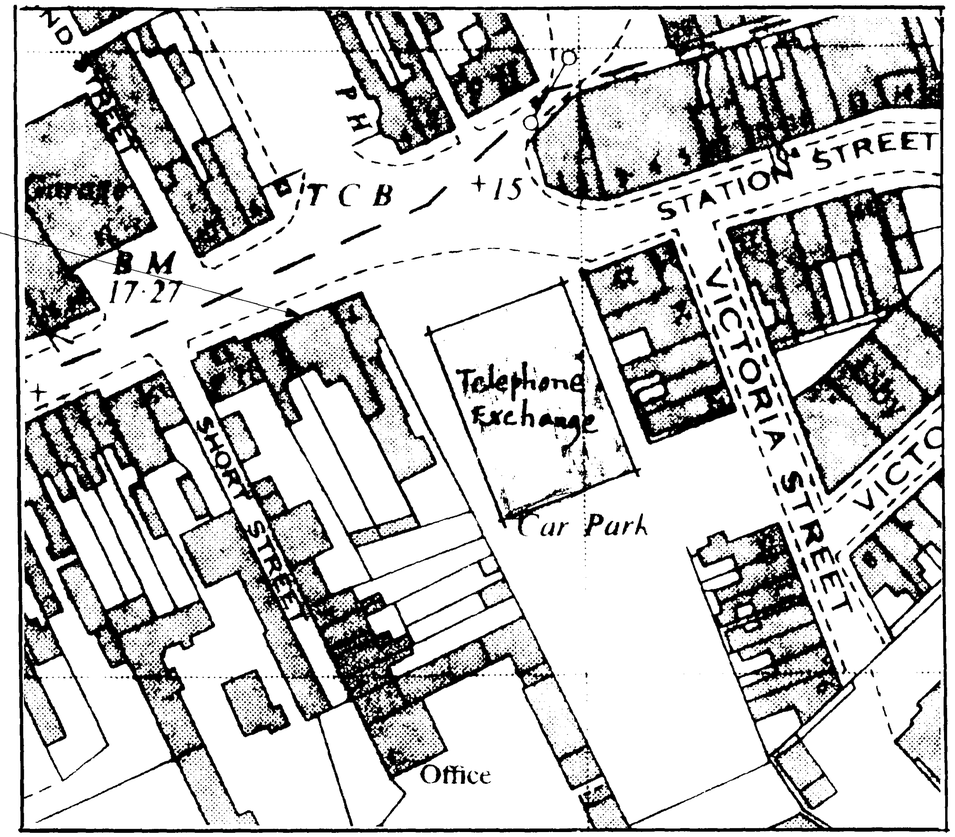

LOCATION PLAN
SCALE 1:500

JOHN D LYNCH
partnership
CHARTERED ARCHITECTS

1258/97

project / drawing

NEW INDIAN RESTAURANT & TAKEAWAY AT 9 WINDSOVER ROAD, SPALDING.
SKETCH PROPOSALS.

scale	*date*	*drawn*
1: 50	NOV 97	*KB*

project no.	*drawing no*
1424	AB/1

revisions
1.

notes

Do not scale from this drawing

This drawing is copyright and may not be altered, traced, photographed or used for any purpose other than for which it is issued without permission from John D Lynch Partnership.

The General Contractor is to check all dimensions on site and report discrepancies to the Architect.

All details shown in this drawing including foundations are based upon typical site conditions related to the area. No responsibility can be accepted for abnormal conditions which may be discovered during construction unless reported to the Architects so that design amendments may be considered. Site soil surveys are recommended in respect of foundations to establish specific

revision	*date*
1. GENERAL REVISIONS	4/12/97


DETERMINED PLAN



EXISTING ELEVATION



PROPOSED ELEVATION

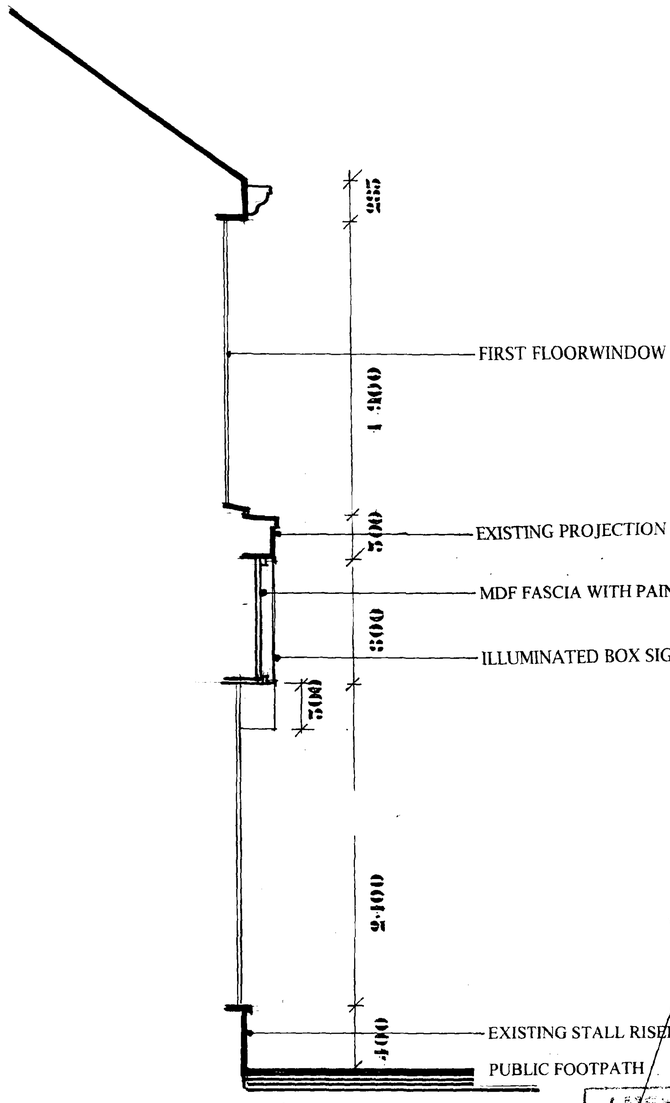

AS APPROVED
BY PLANNING

JOHN D LYNCH
partnership
CHARTERED ARCHITECTS

project / drawi
NEW INDIAN RESTAURANT &
TAKEAWAY AT 9 WINSOVER ROAD
SPALDING
SKETCH SURVEY

scale	*date*	*drawi*
1:50	OCT/NOV 97	JDI

project no.	*drawing n*
S/1424	*AS/1*

revisions

notes

Do not scale from this drawing

This drawing is copyright and may not be altered, traced, photographed or u for any purpose other than that for which it is issued without permission fi John D Lynch Partnership

The General Contractor is to check all dimensions on site and re discrepancies to the Architect

All details shown in this drawing including foundations are based upon ty site conditions related to the area. No responsibility can be accepted abnormal conditions which may be discovered during construction u reported to the Architects so that design amendments may be considered soil surveys are recommended in respect of foundations to establish spe

revision *date*


AMENDED PLAN
Ref. A1
SOUTH HOLLAND DC
HOUSING & PLANNING
- 1 APR 1998
Ref: H258/97

Not accepted



EXISTING ELEVATION



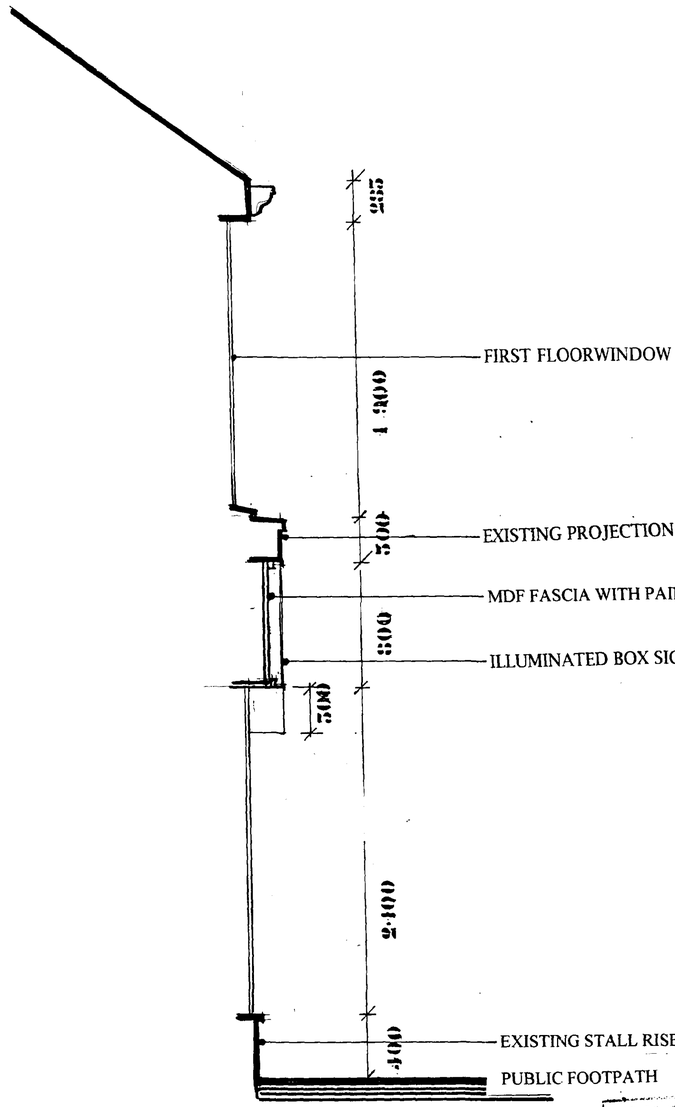

PROPOSED FOR PLANNING

JOHN D LYNCH
partnership
CHARTERED ARCHITECTS

project / drawi
NEW INDIAN RESTAURANT & TAKEAWAY AT 9 WINSOVER ROAD SPALDING
SKETCH SURVEY

scale	*date*	*drawn*
1:50	OCT/NOV 97	JDL

project no. S/1424 — *drawing no* AS/2

revisions
B

notes

Do not scale from this drawing

This drawing is copyright and may not be altered, traced, photographed or used for any purpose other than for which it is issued without permission from John D Lynch Partnership

The General Contractor is to check all dimensions on site and report discrepancies to the Architect

All details shown in this drawing including foundations are based upon typical site conditions related to the area. No responsibility can be accepted for abnormal conditions which may be discovered during construction unless reported to the Architects so that design amendments may be considered. Site soil surveys are recommended in respect of foundations to establish specific

revision	*date*
B REVISION TO FASCIA	25/3/98

APPROVED PLAN
Ref. AM
SOUTH HOLLAND DC
HOUSING & PLANNING
- 1 APR 1998
Ref: H/258/97

NOT APPROVED