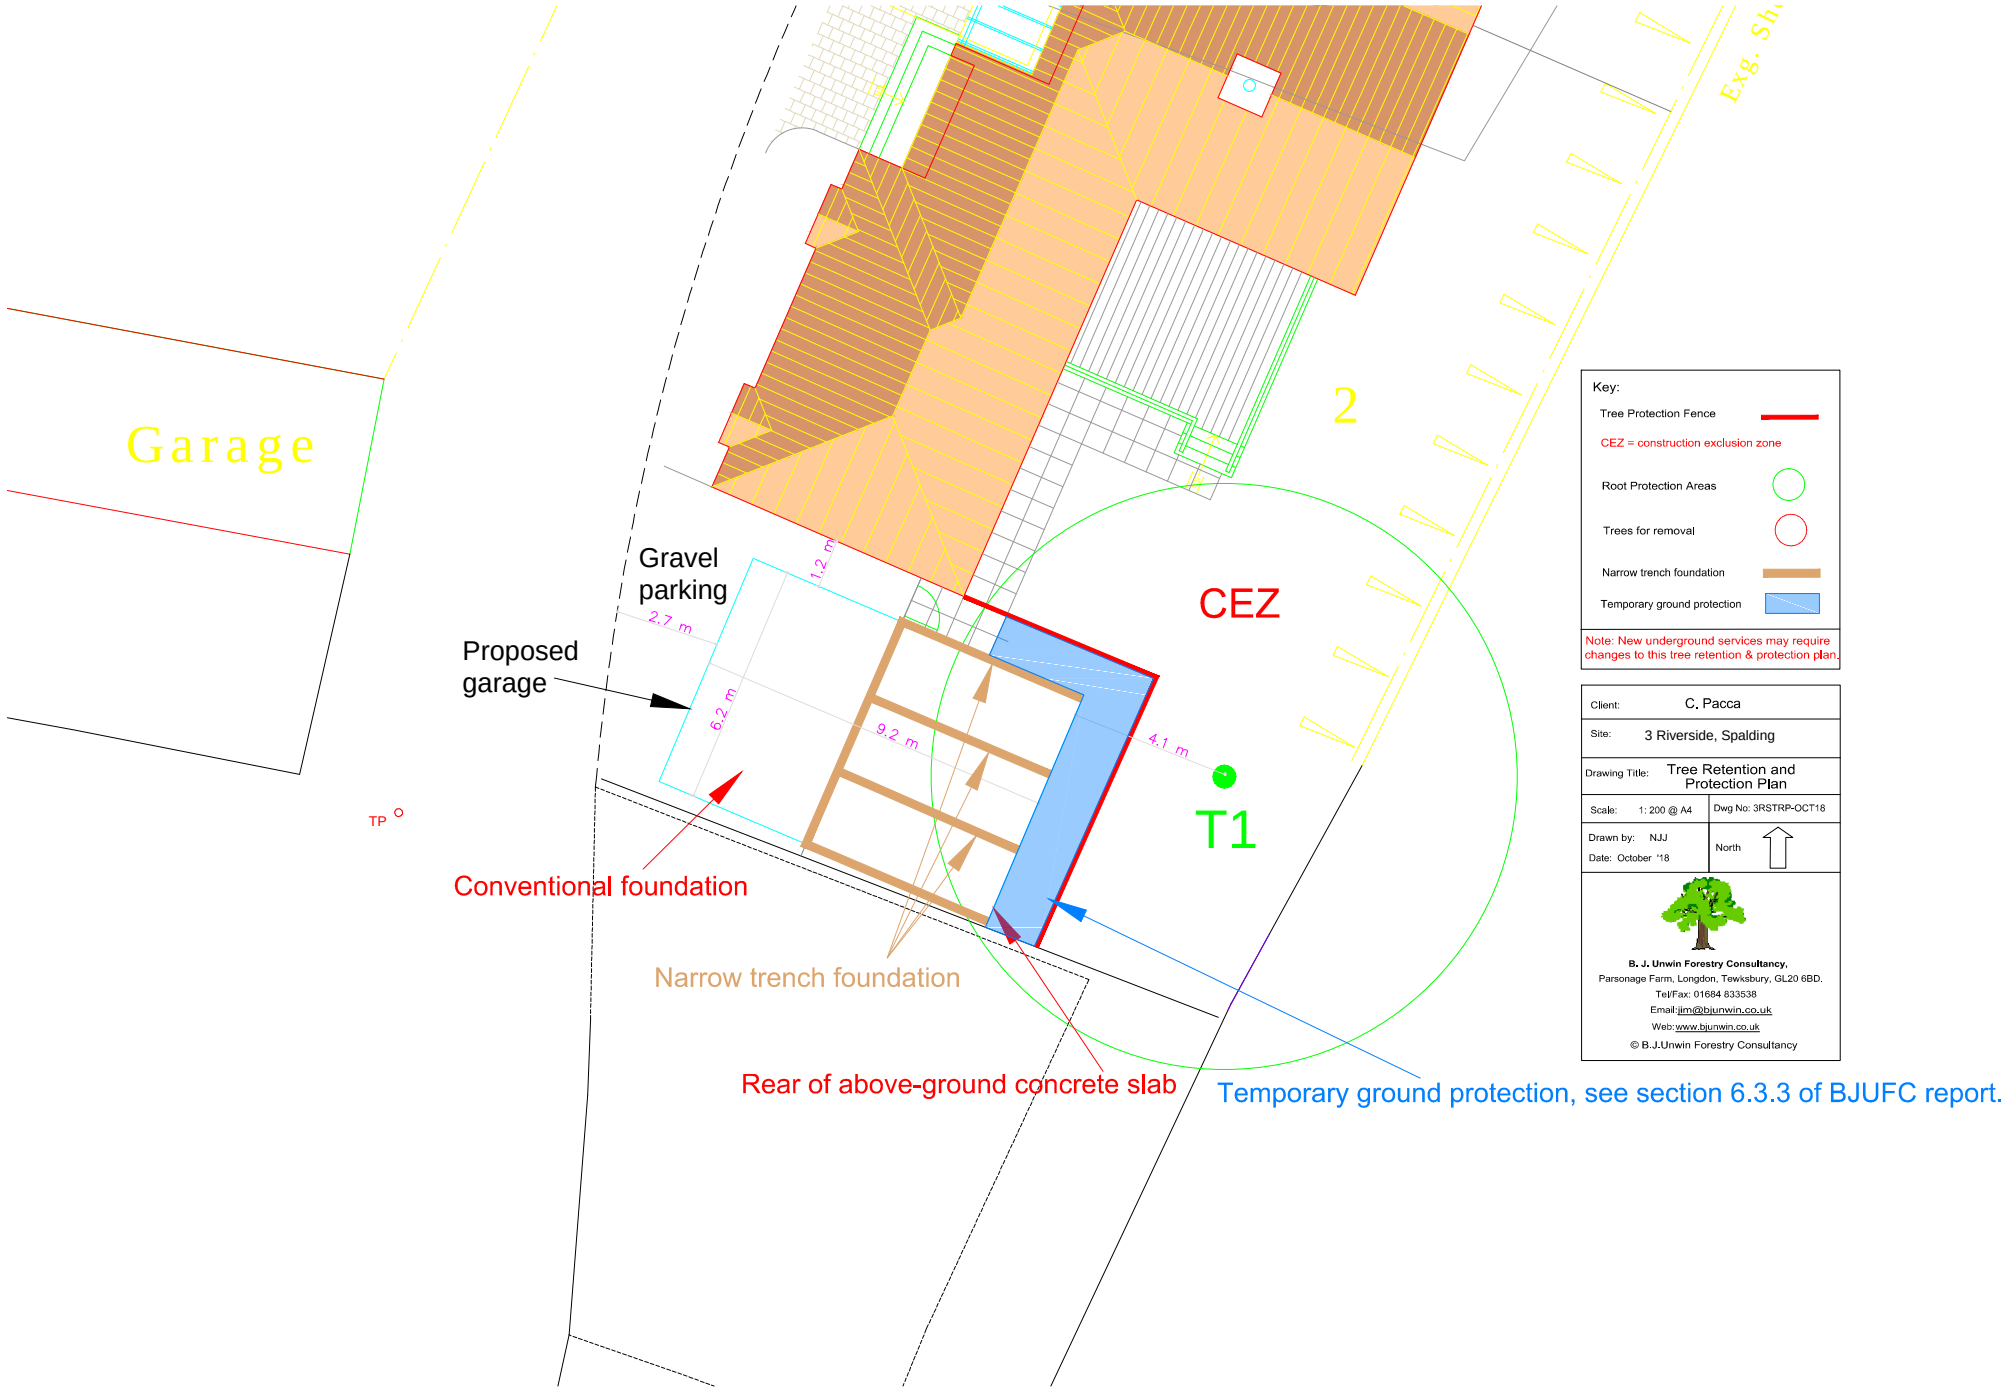

Garage
Exg. Sh
2
Gravel
parking
1.2 m
2.7 m
6.2 m
9.2 m
4.1 m
CEZ
T1
Proposed
garage
TP
Conventional foundation
Narrow trench foundation
Rear of above-ground concrete slab
Temporary ground protection, see section 6.3.3 of BJUFC report.
Key:
Tree Protection Fence
CEZ = construction exclusion zone
Root Protection Areas
Trees for removal
Narrow trench foundation
Temporary ground protection
Note: New underground services may require changes to this tree retention & protection plan.
Client: C. Pacca
Site: 3 Riverside, Spalding
Drawing Title: Tree Retention and Protection Plan
Scale: 1: 200 @ A4
Dwg No: 3RSTRP-OCT18
Drawn by: NJJ
Date: October '18
North
B. J. Unwin Forestry Consultancy,
Parsonage Farm, Longdon, Tewksbury, GL20 6BD.
Tel/Fax: 01684 833538
Email:jim@bjunwin.co.uk
Web:www.bjunwin.co.uk
© B.J.Unwin Forestry Consultancy