




Existing Front (South) Elevation
Scale 1:100

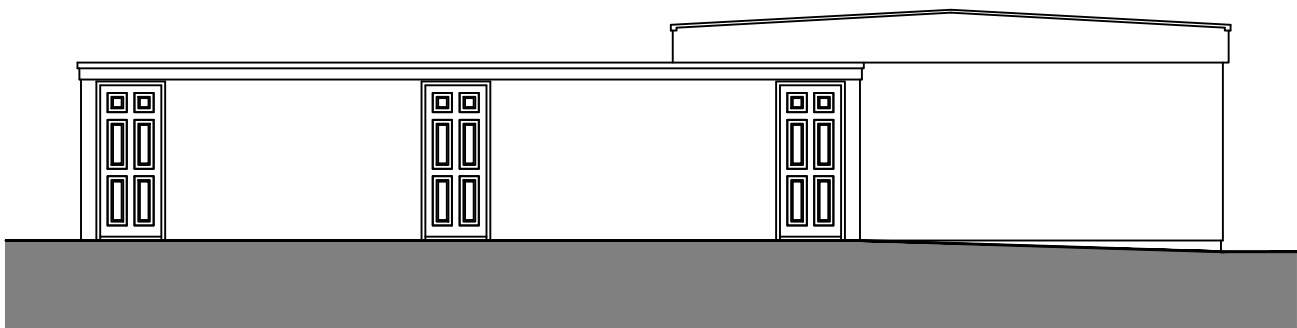


Existing Side (West) Elevation
Scale 1:100

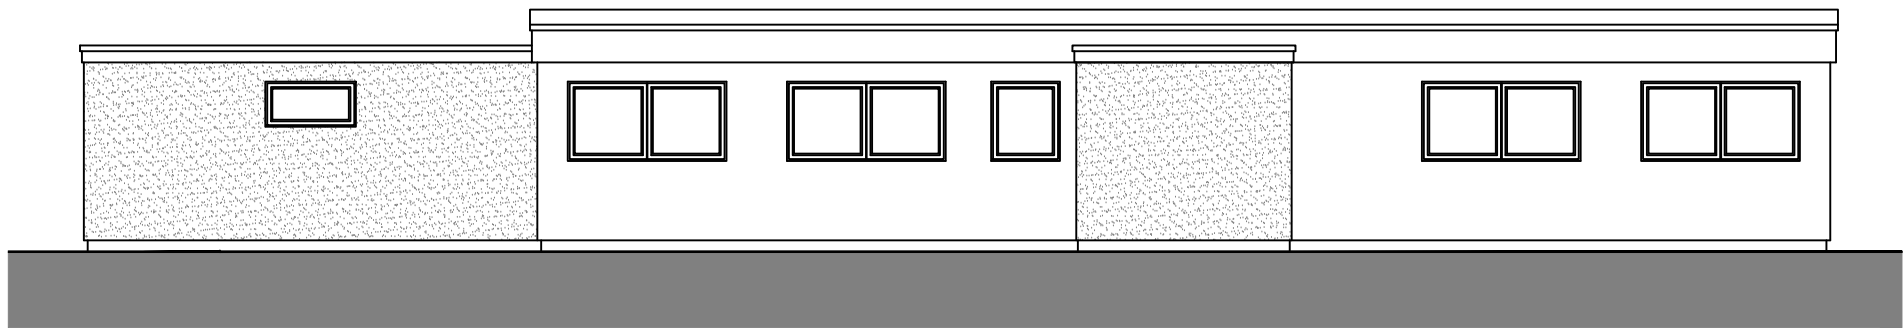


Proposed Front (South) Elevation
Scale 1:100

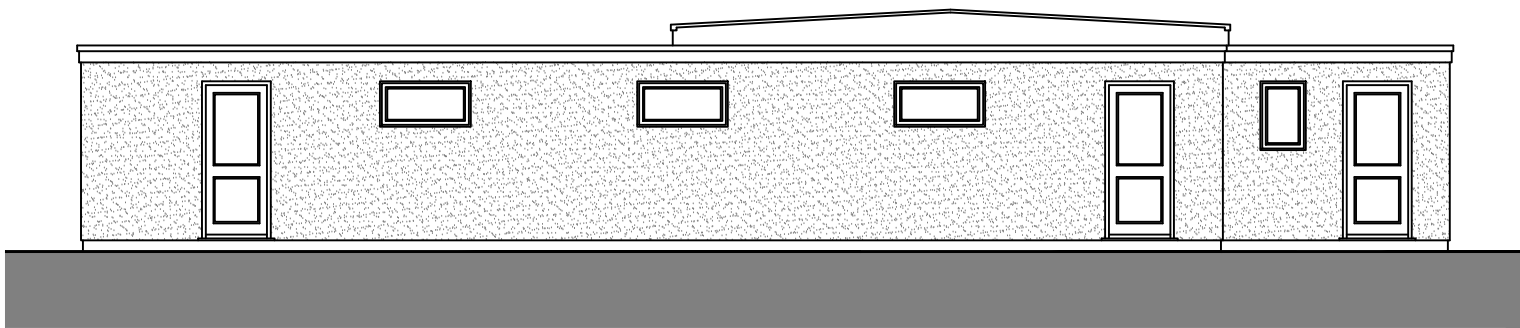

Proposed Side (West) Elevation
Scale 1:100

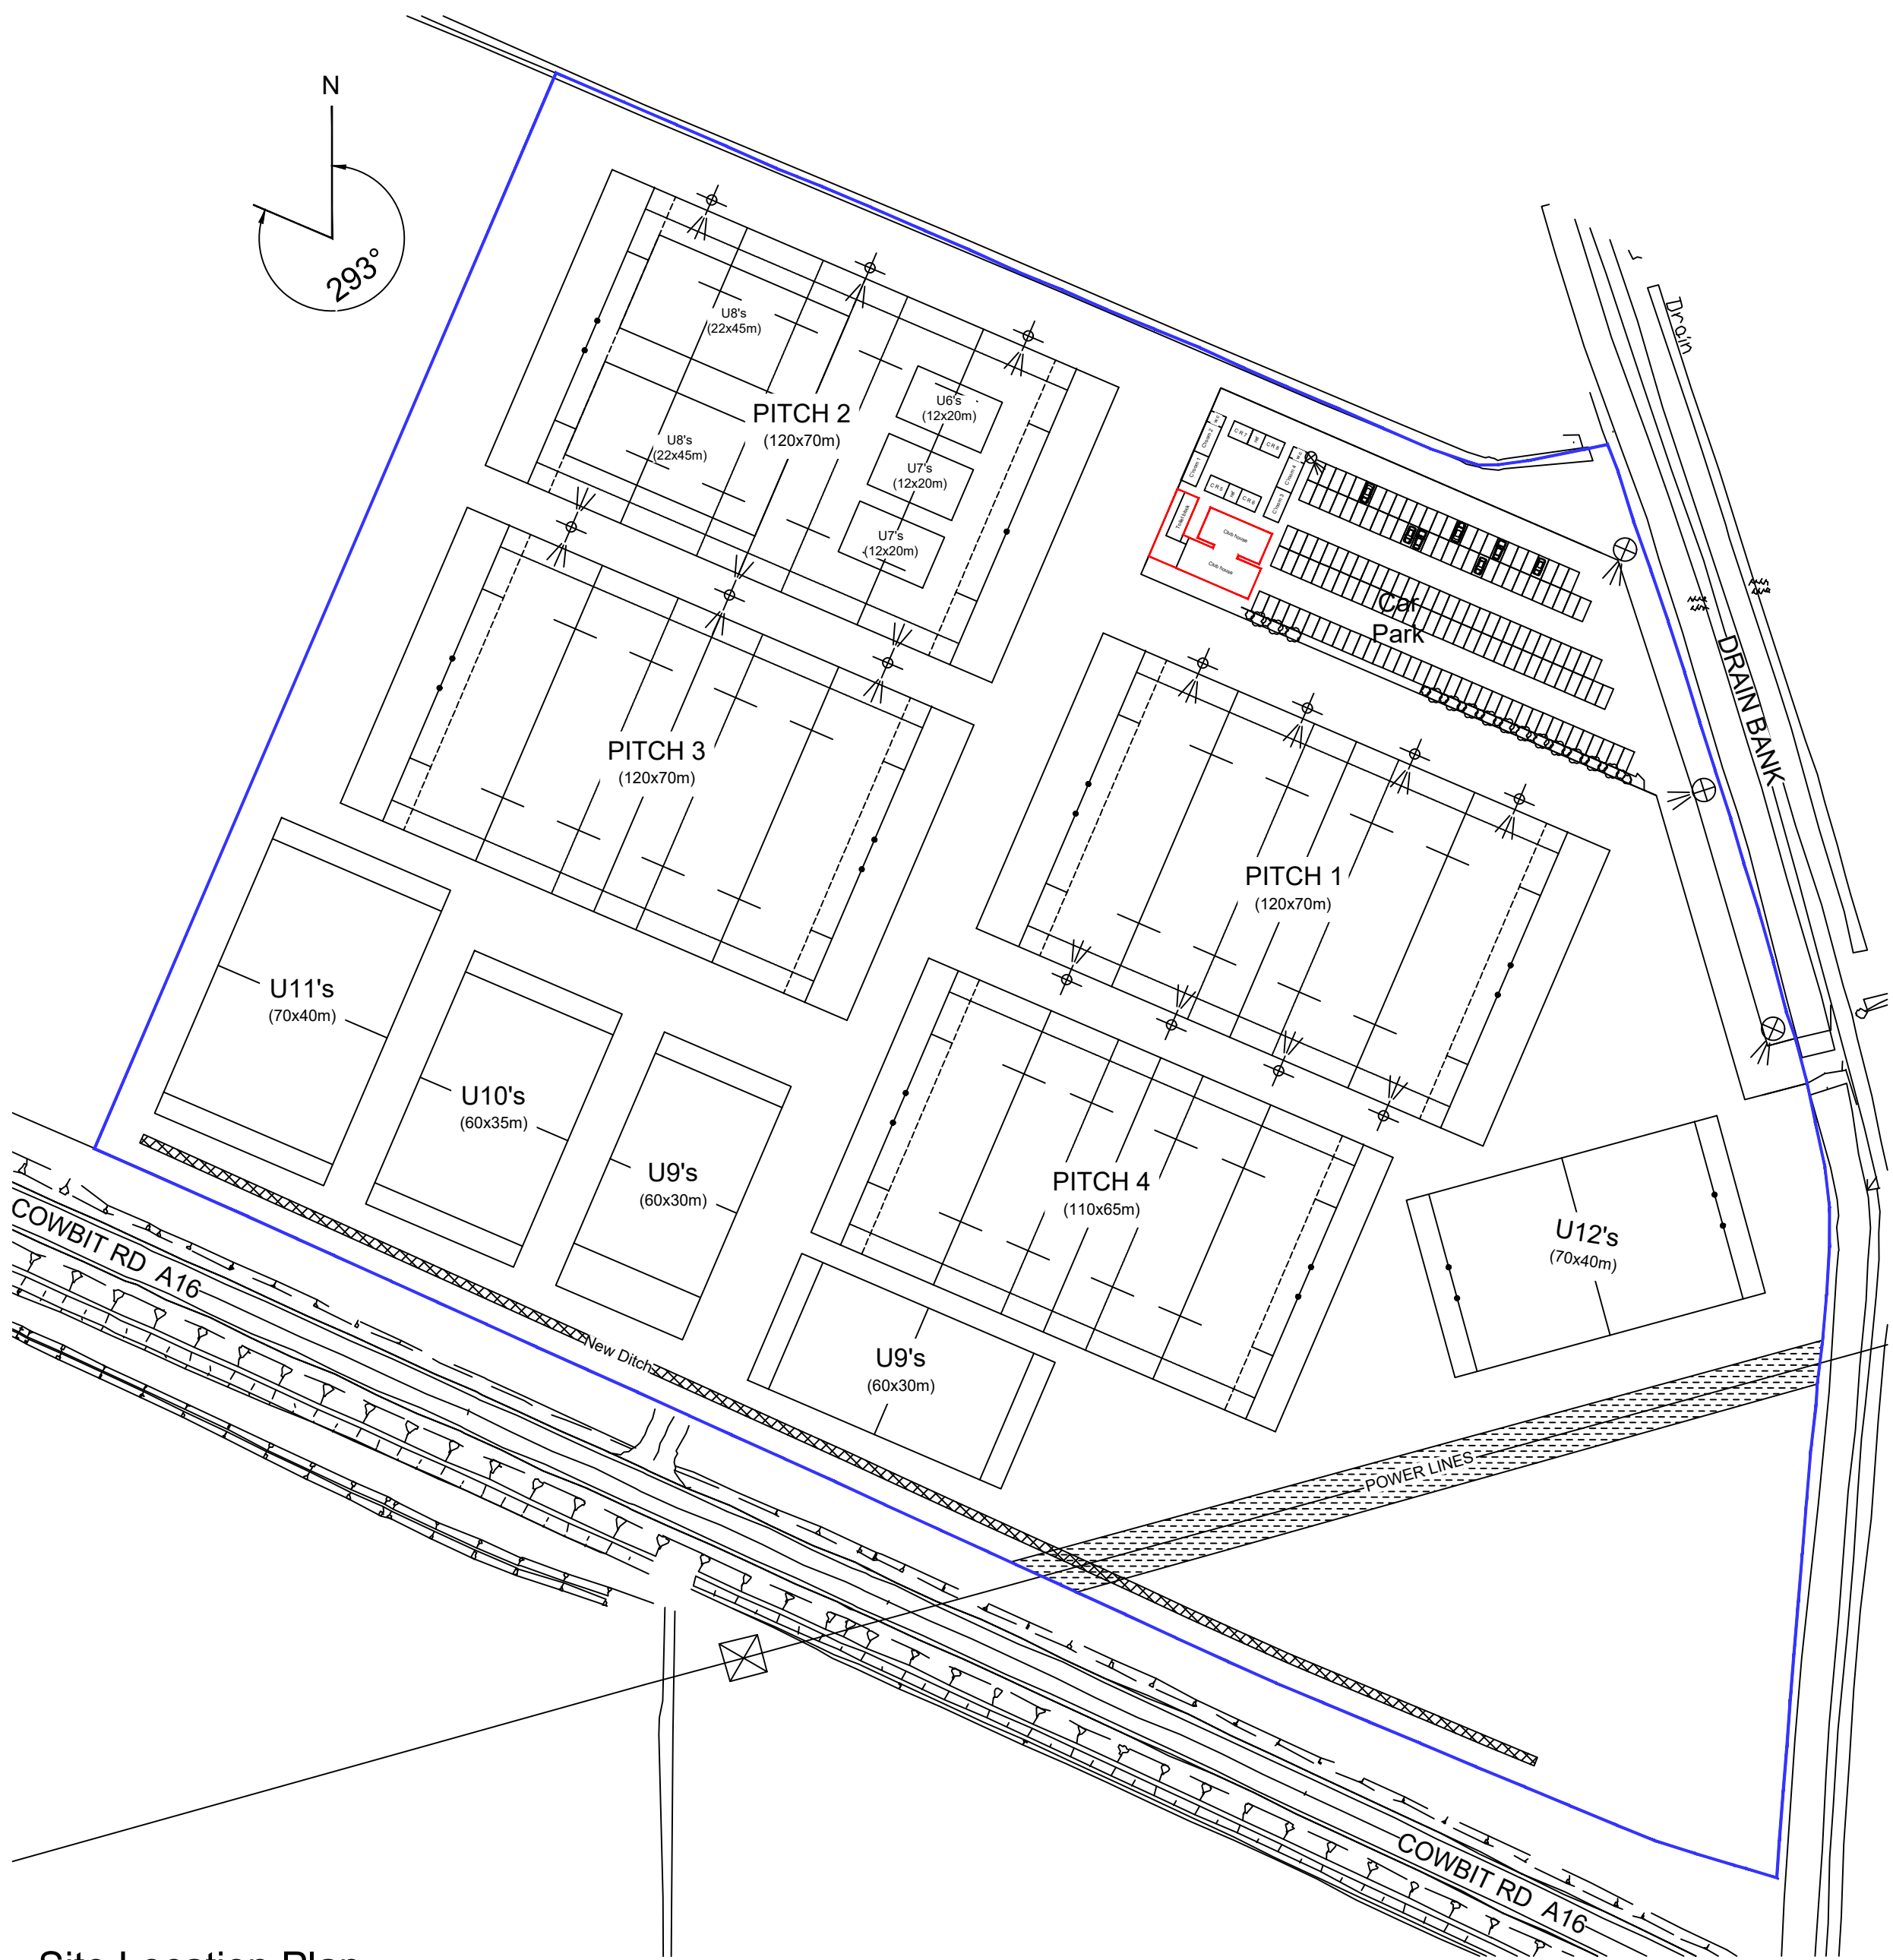

Site Location Plan
Scale 1:1250

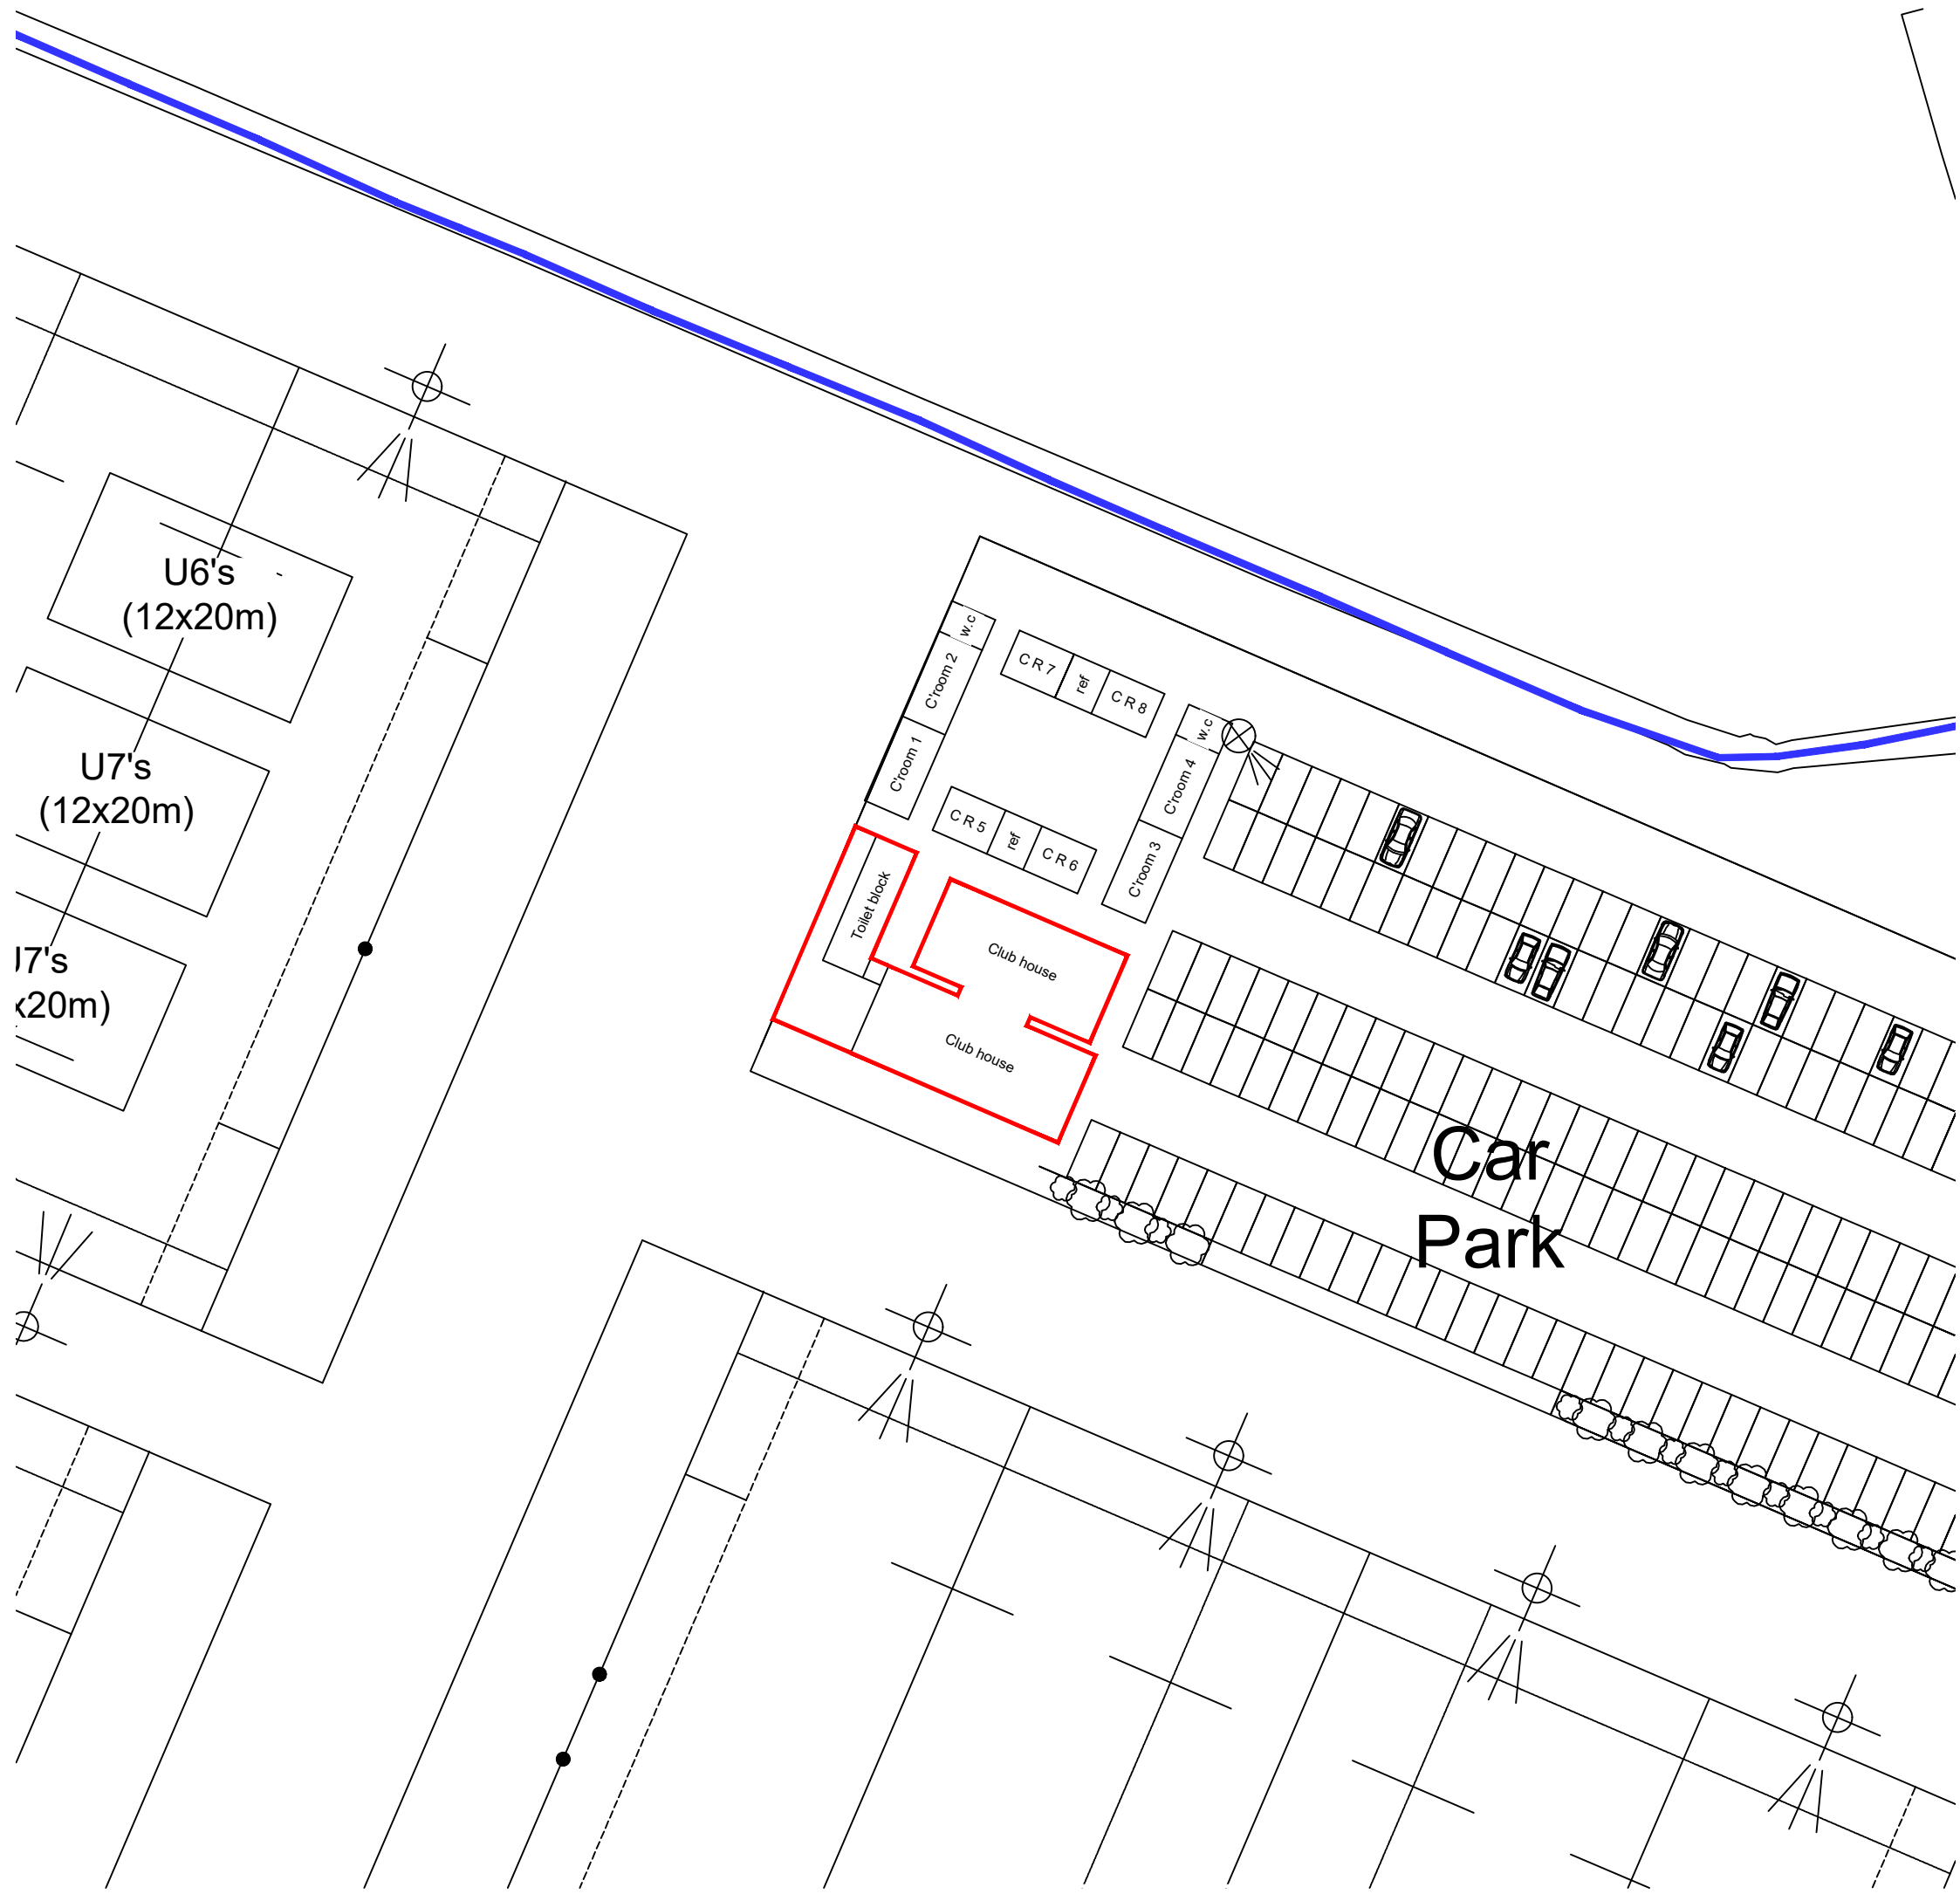

Proposed Block Plan
Scale 1:1250

DESCRIPTION:
EXTENSION TO EXISTING SRFC
CLUBHOUSE FACILITIES AT DRAIN
BANK NORTH, COWBIT, SPALDING.
P/E 13.04Z
DATE: 15/12/18
APPROVED: JC



REV:	DESCRIPTION:	DATE:
PROJECT: SRFC CLUBHOUSE EXTENSION		
DRAWING: EXISTING & PROPOSED ELEVATIONS SITE LOCATION PLAN PROPOSED BLOCK PLAN		
SIZE: A1	CLIENT: SRFC	
SCALE: as indicated	DRAWING BY: JC	SHEET: 0113/18/102