
Figures

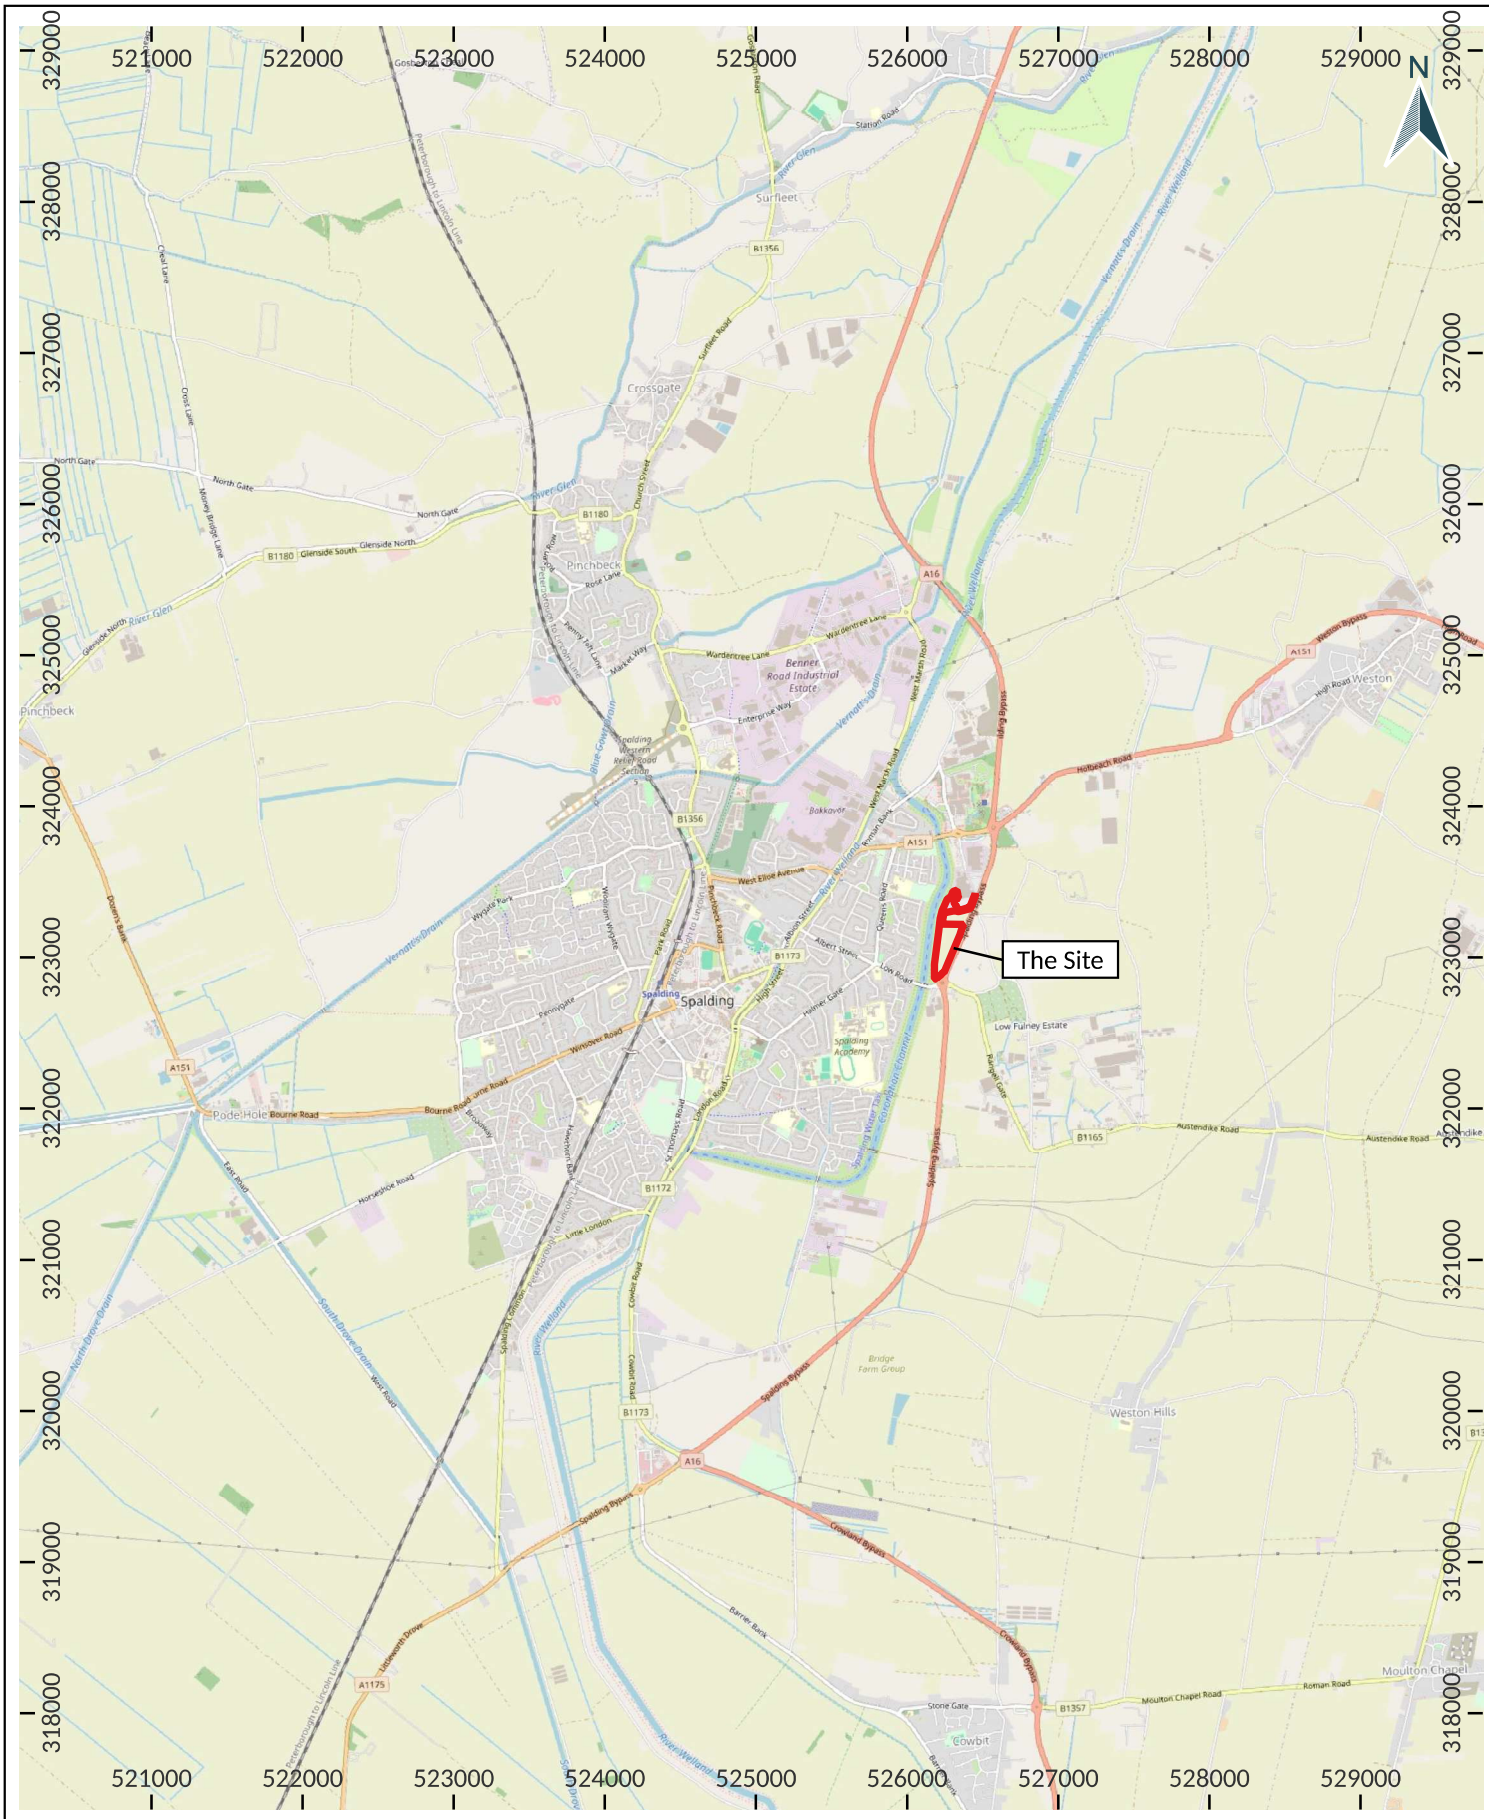


Dee Archaeological Services

Figure 1: Site Location

Project: 25-0013 Spalding Lincolnshire

Report ref: 25-0013-AER-v1

*Open OS Data: Contains Ordnance Survey data © Crown copyright and database right [2025]
**Contains public sector information licensed under the Open Government License v3.0

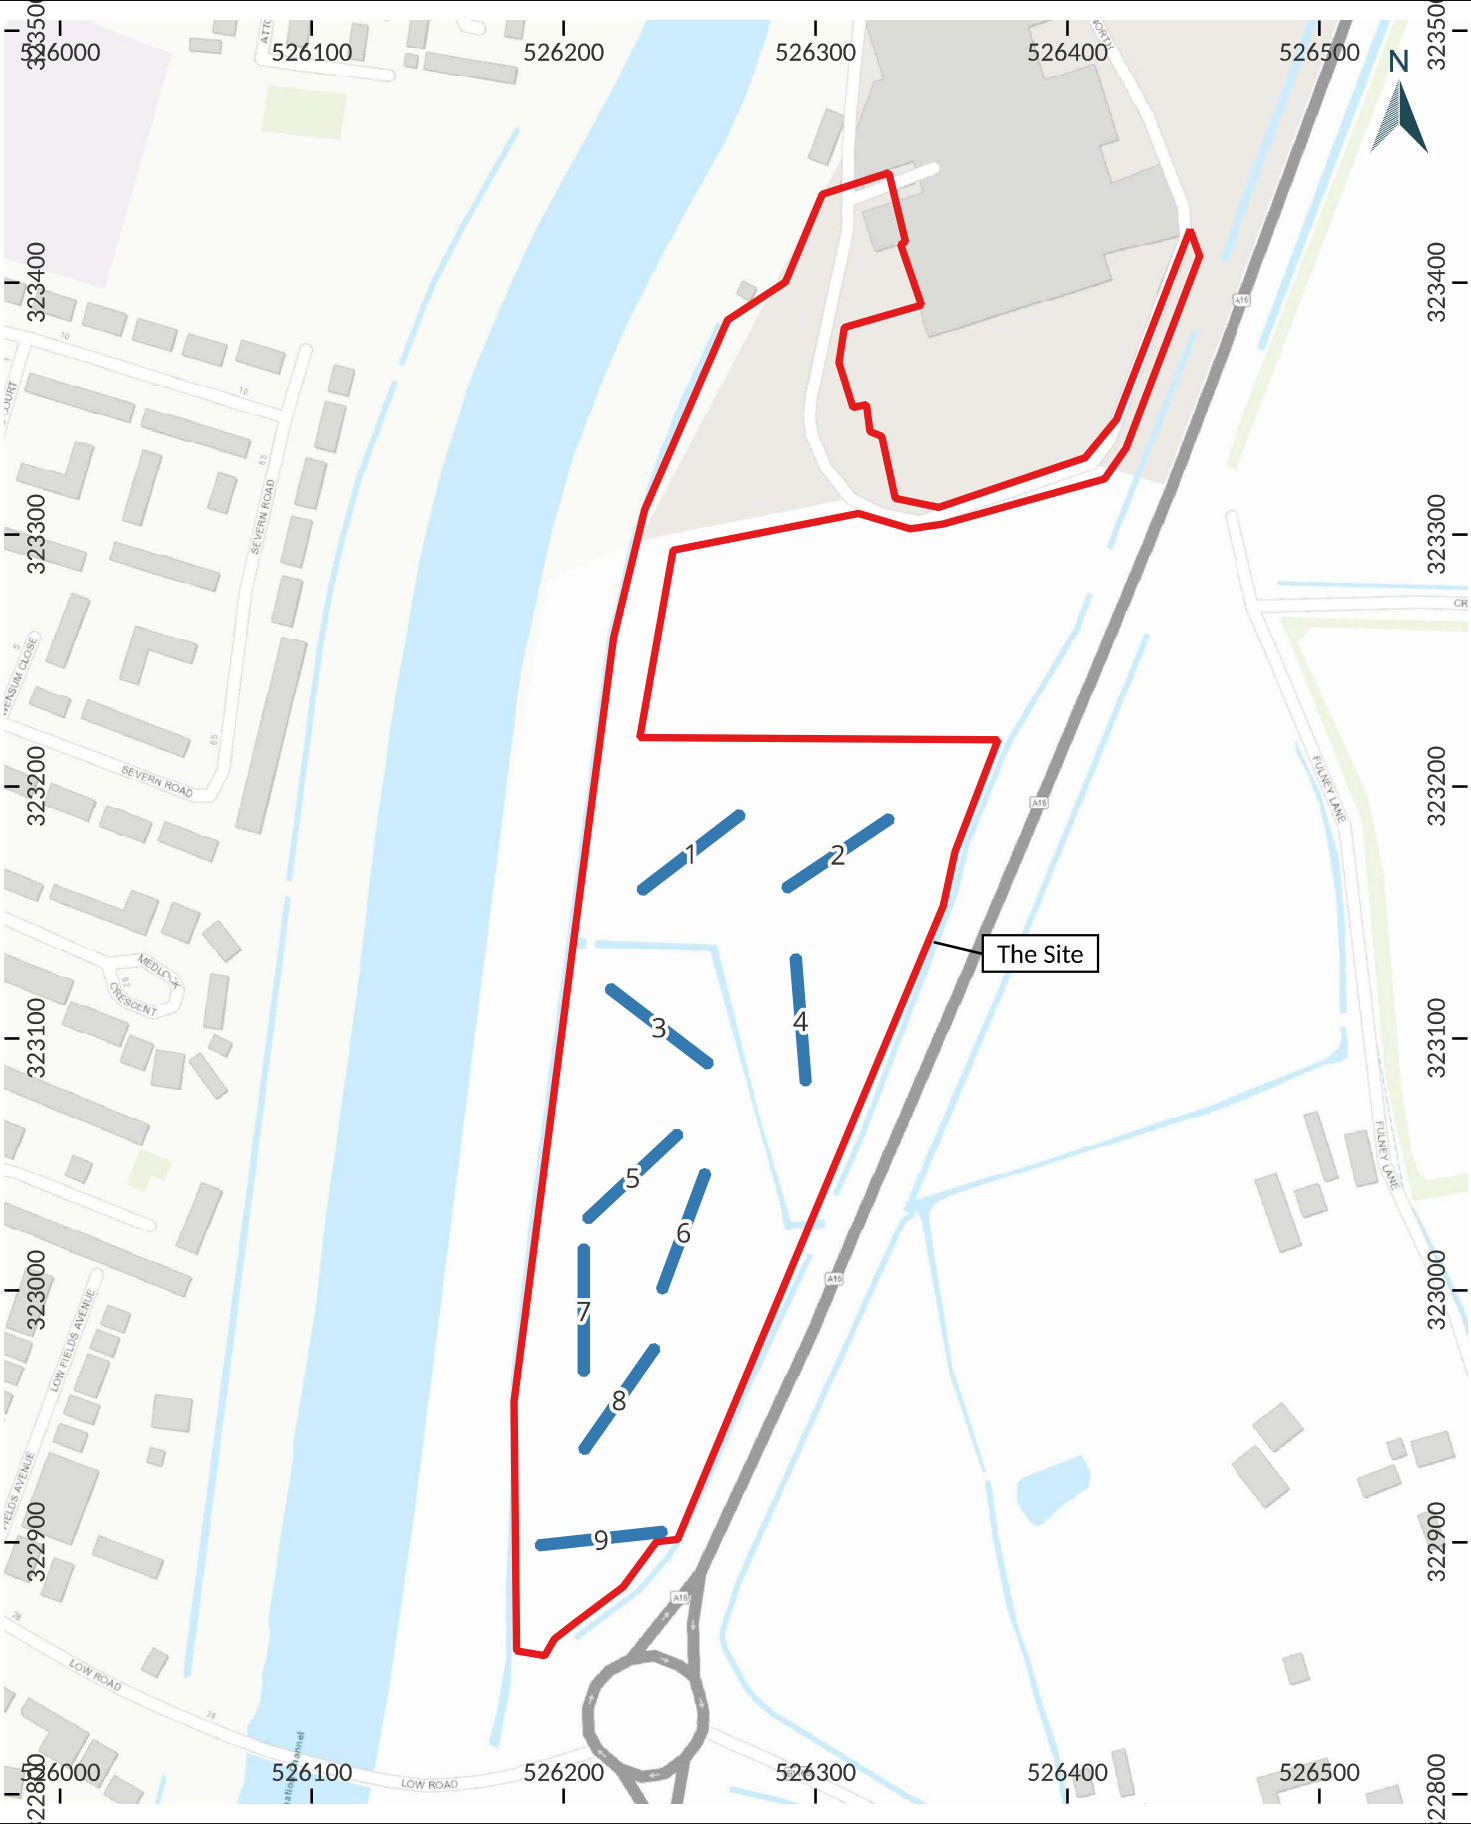

0 100 200 m

Scale 1:3000 @A4


Figure 2: Site Location with Trench Plan

Project: 25-0013 Spalding Lincolnshire

Report ref: 25-0013-AER-v1

Dee Archaeological Services

*Open OS Data: Contains Ordnance Survey data © Crown copyright and database right [2025]
**Contains public sector information licensed under the Open Government License v3.0

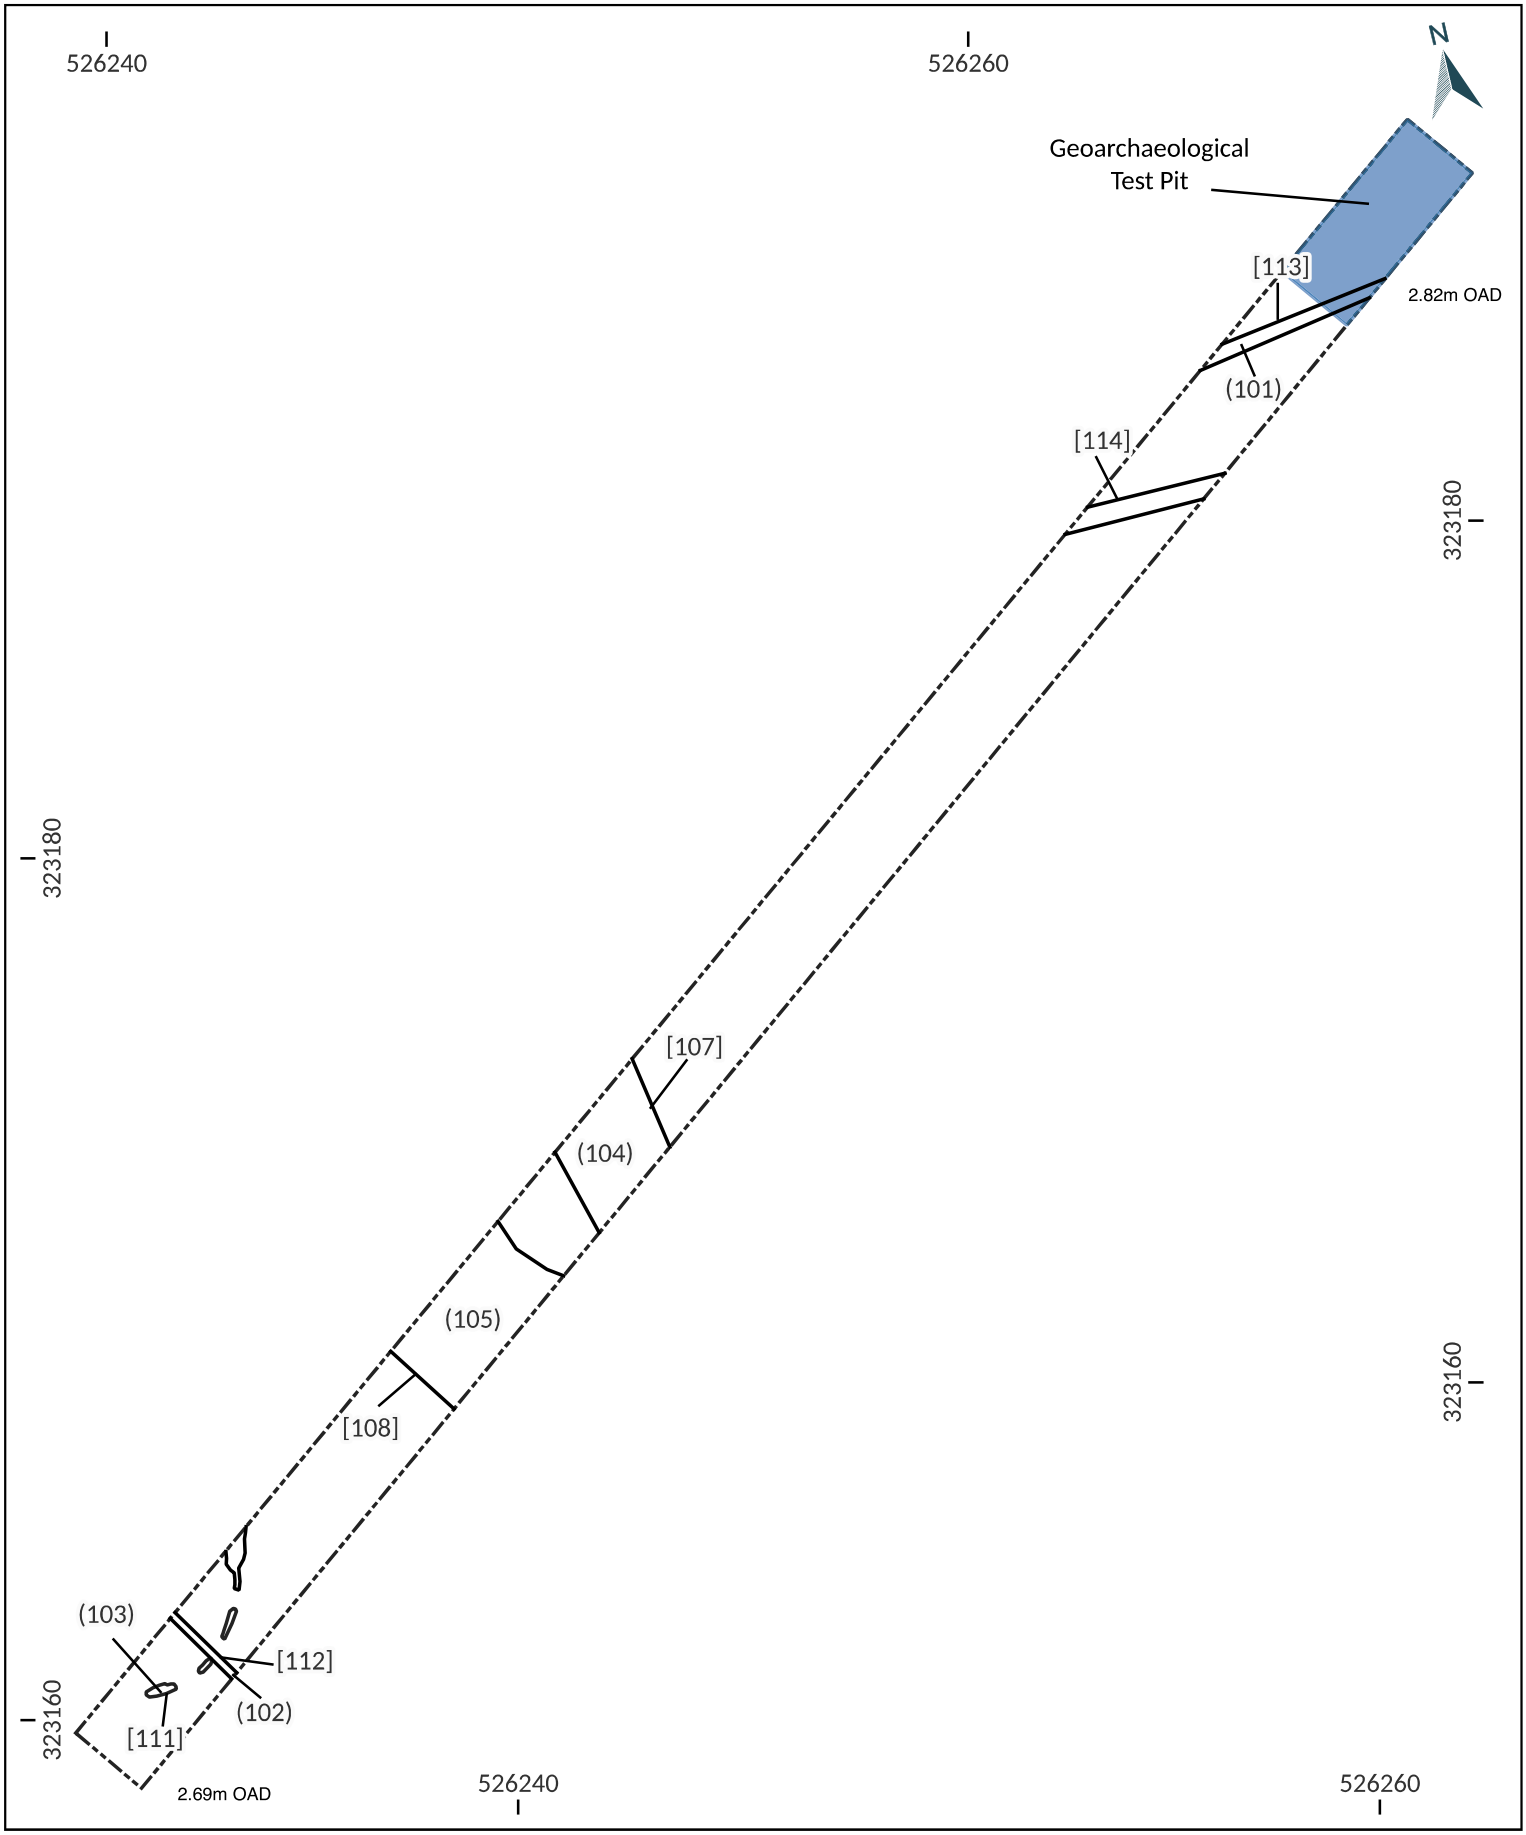

0 5 10 m

Scale 1:180 @A4

Dee Archaeological Services

Figure 3: Plan of Trench 1

Project: 25-0013 Spalding Lincolnshire

Report ref: 25-0013-AER-v1

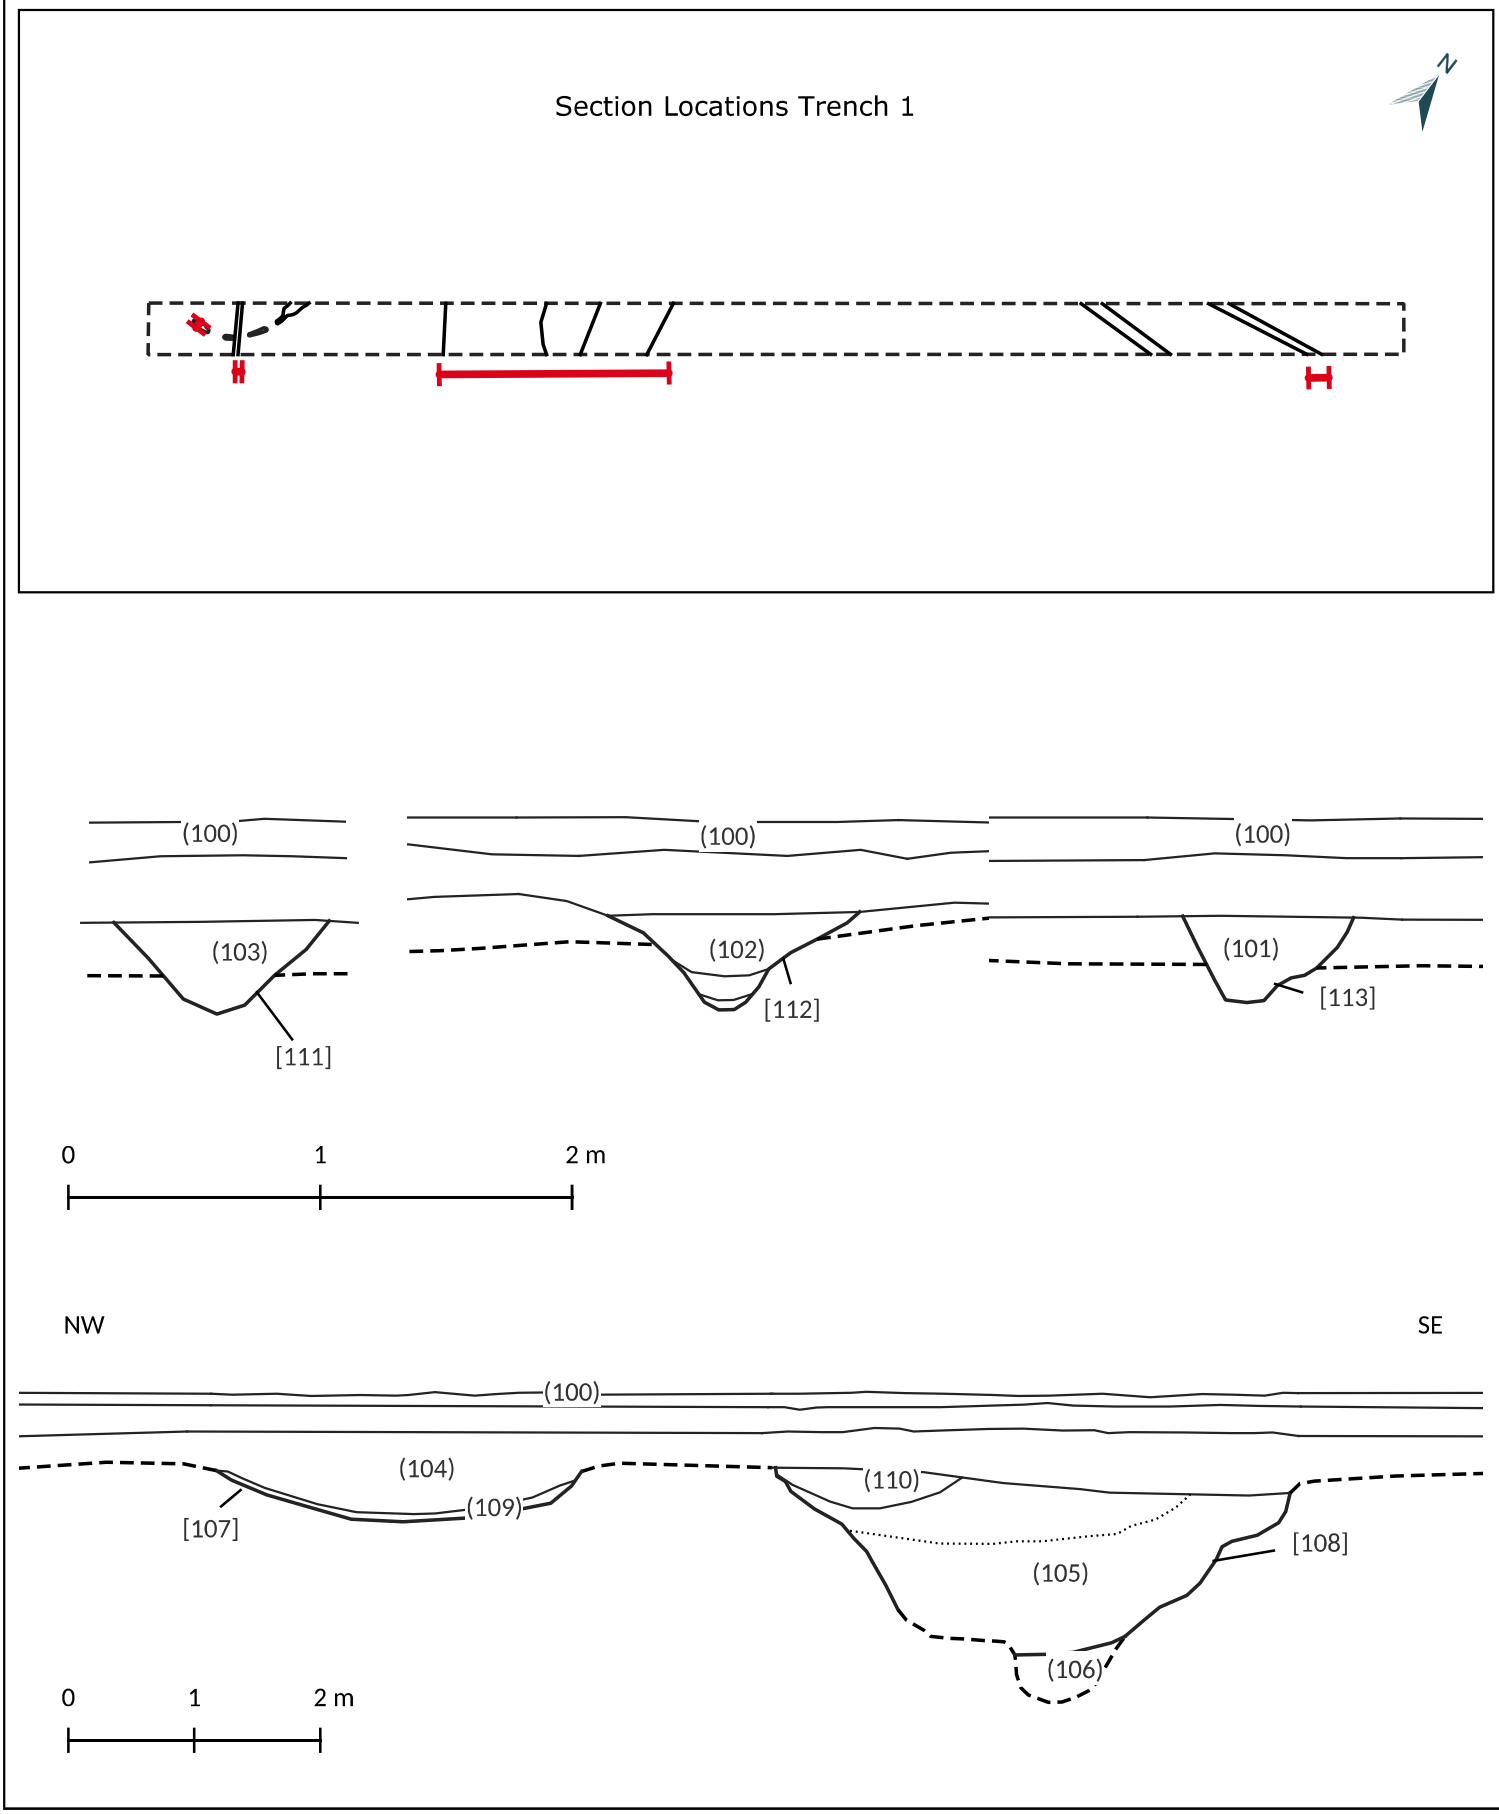



Figure 4: Trench 1 Sections

Project: 25-0013 Spalding Lincolnshire

Report ref: 25-0013-AER-v1

Scale 1:60 @A4

Dee Archaeological Services

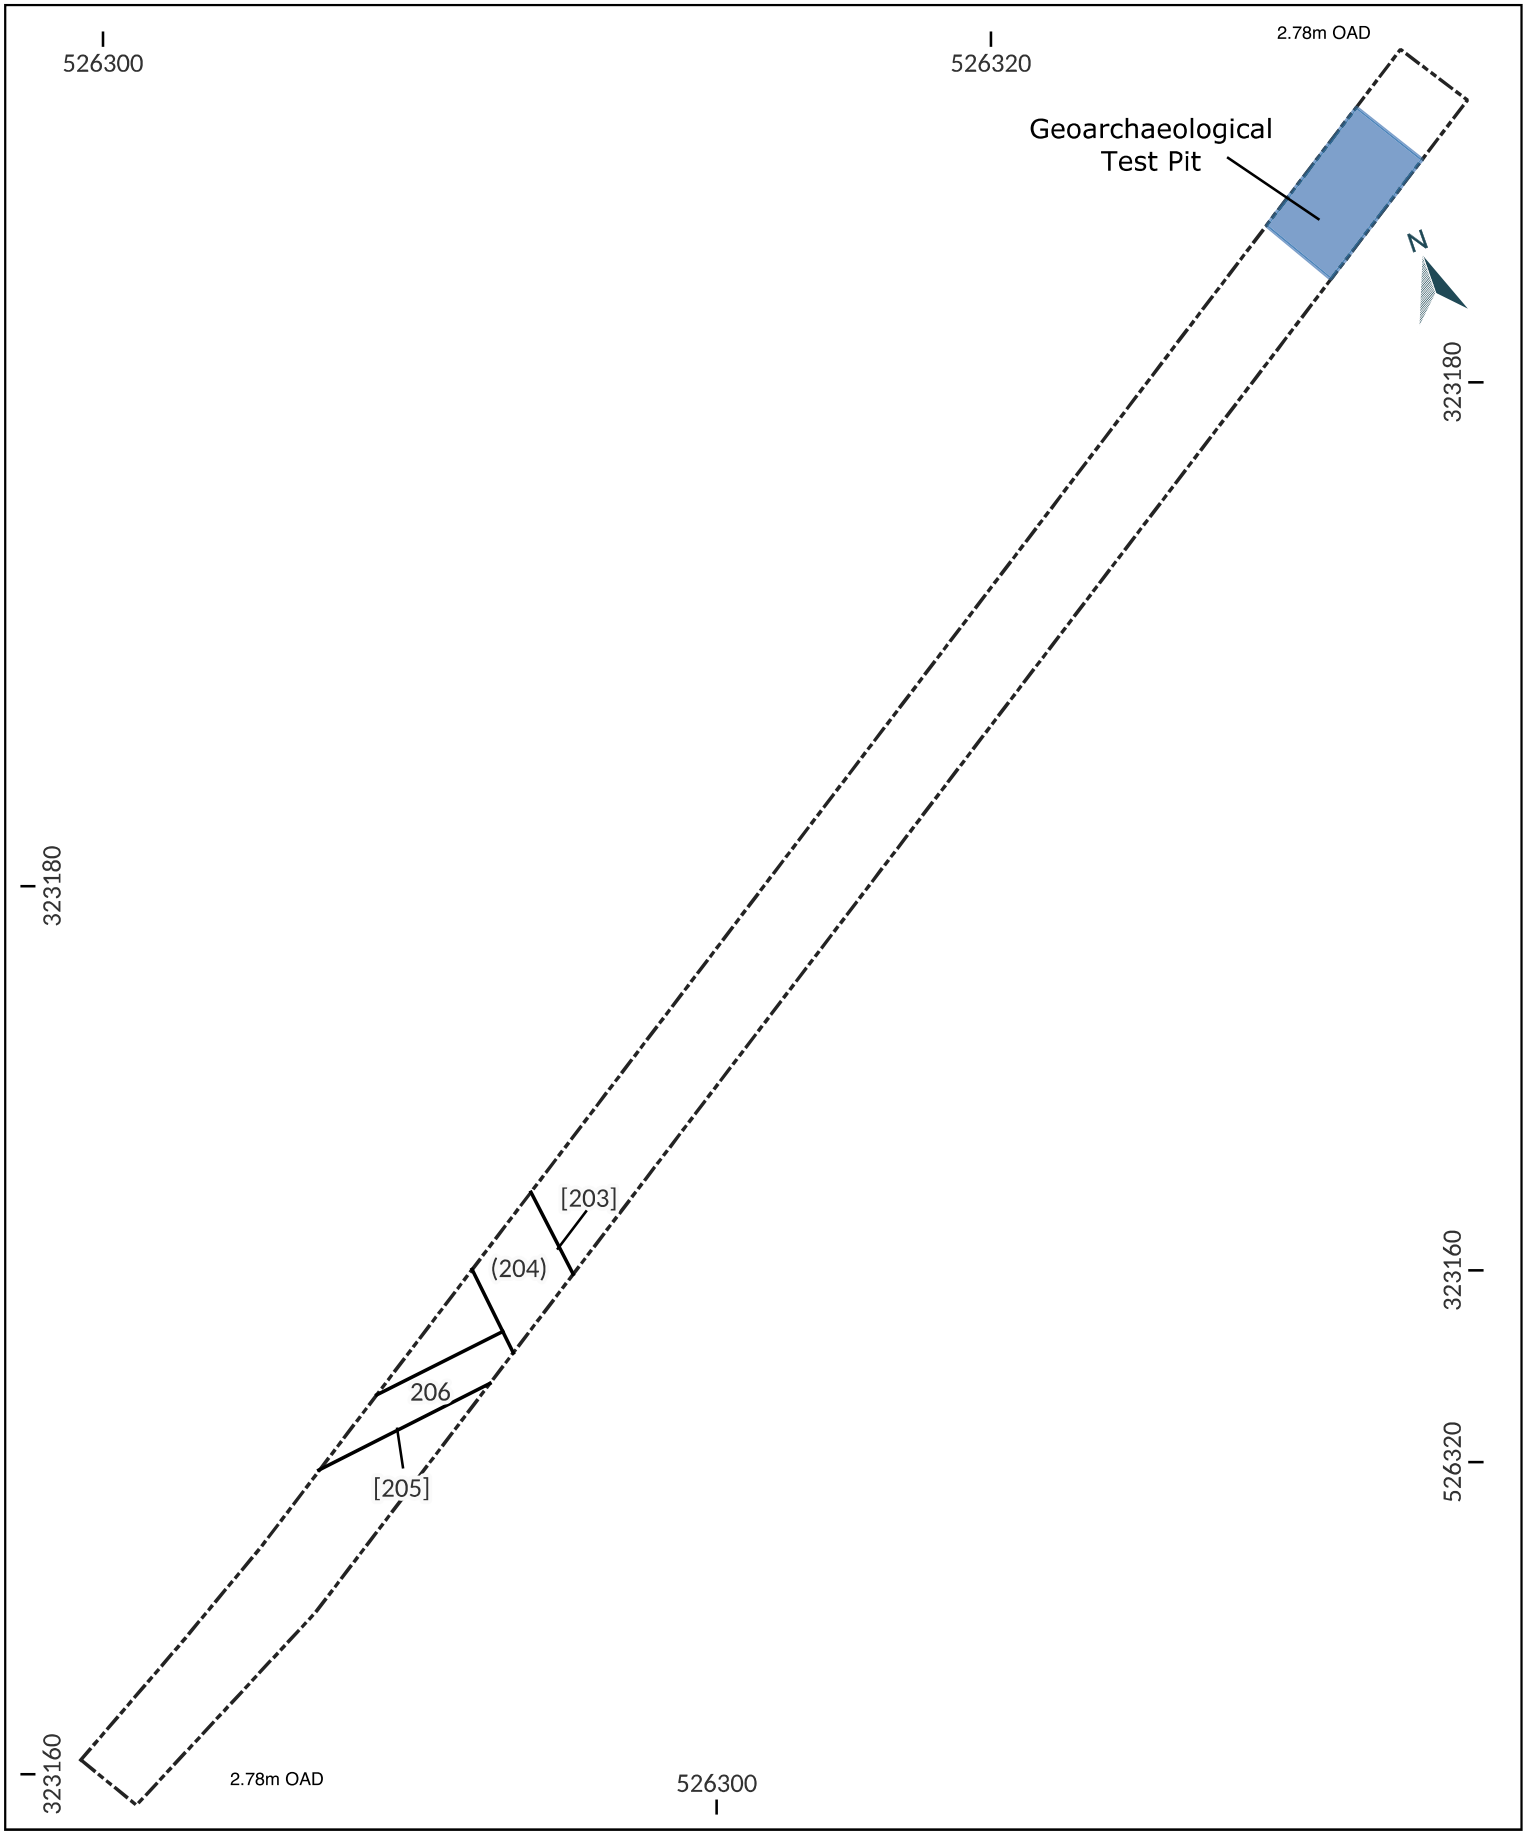

0 5 10 m


Scale 1:180 @A4

Figure 5: Plan of Trench 2

Project: 25-0013 Spalding Lincolnshire

Report ref: 25-0013-AER-v1

Dee Archaeological Services

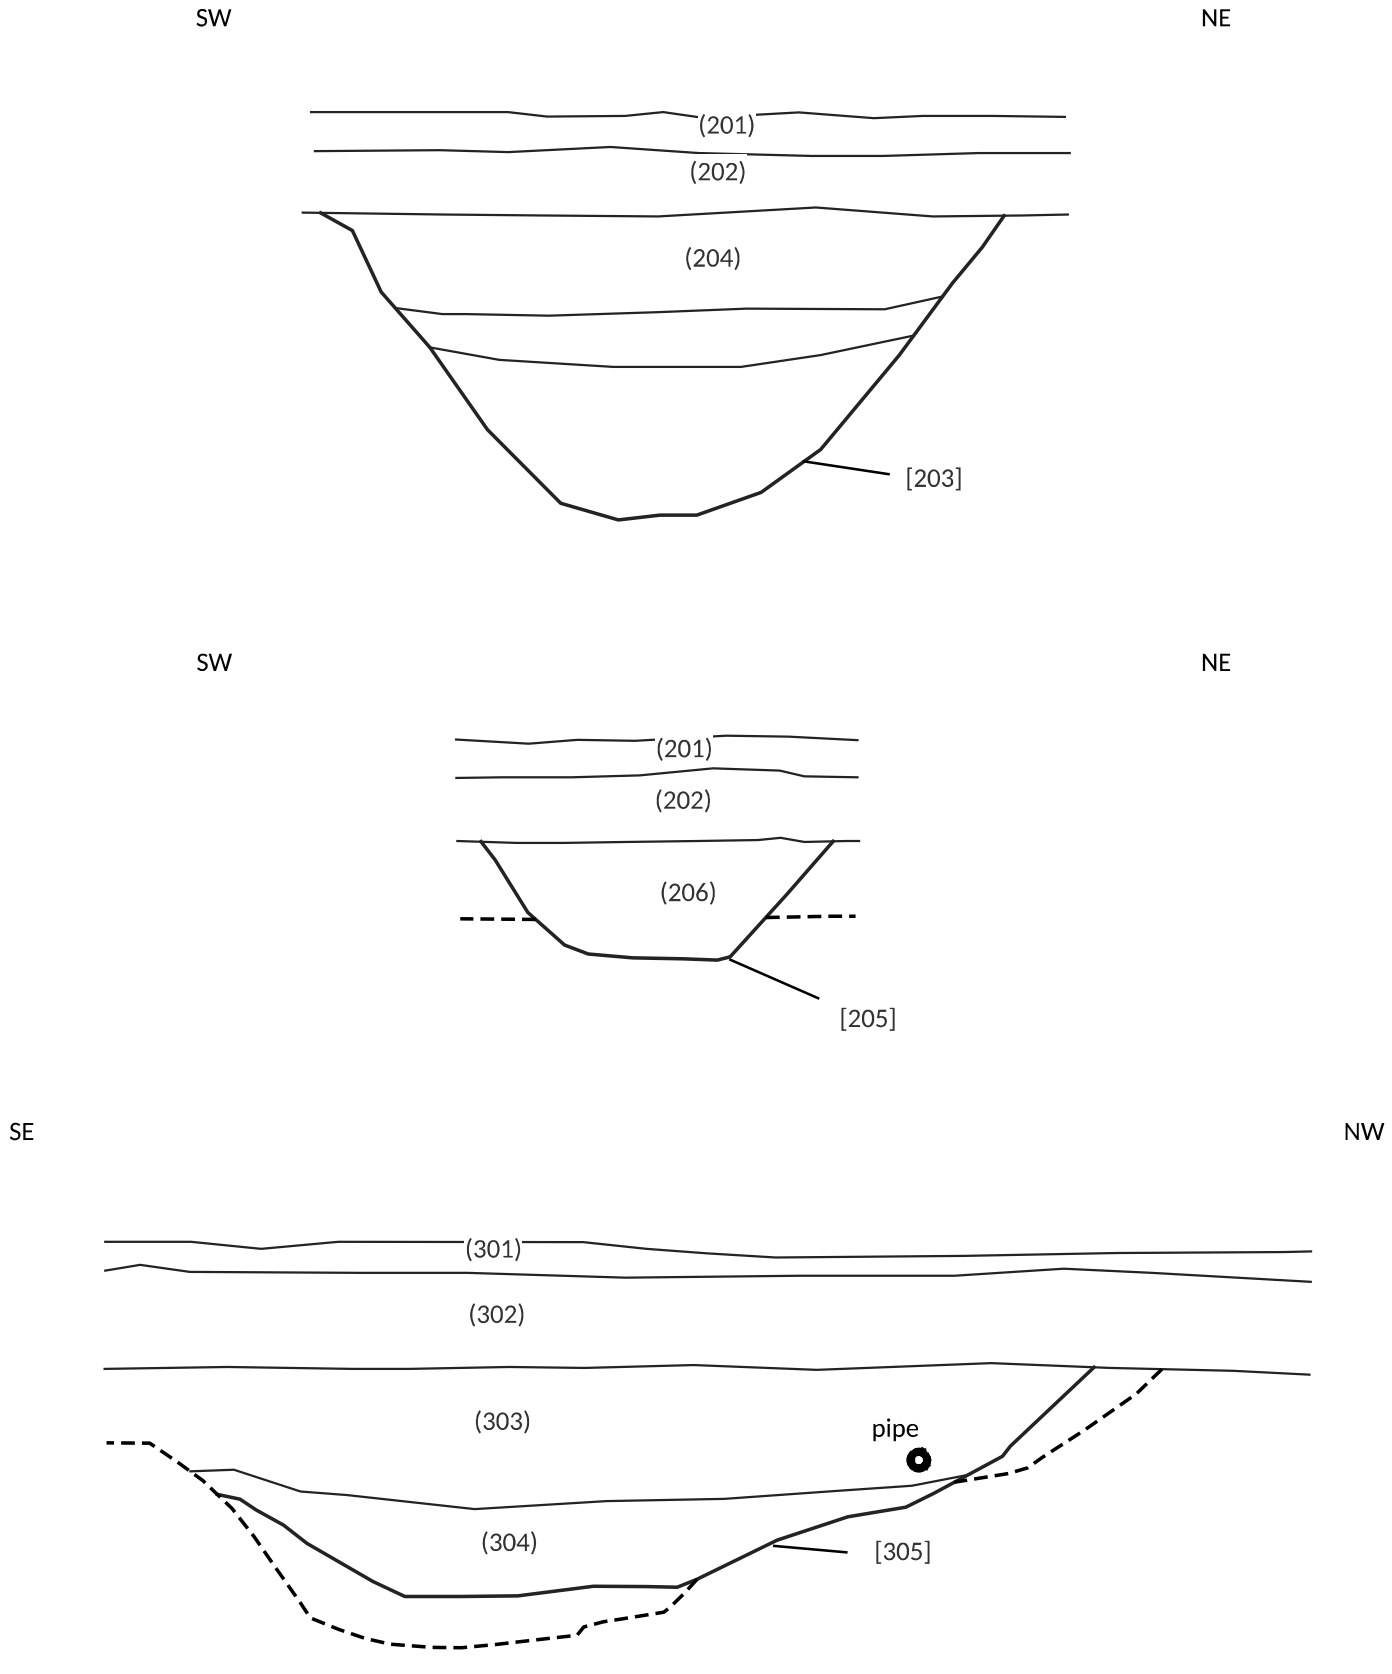

0 1 2 m


Scale 1:30 @A4

Figure 6: Trench 2 & 3 Sections

Project: 25-0013 Spalding Lincolnshire

Report ref: 25-0013-AER-v1

Dee Archaeological Services

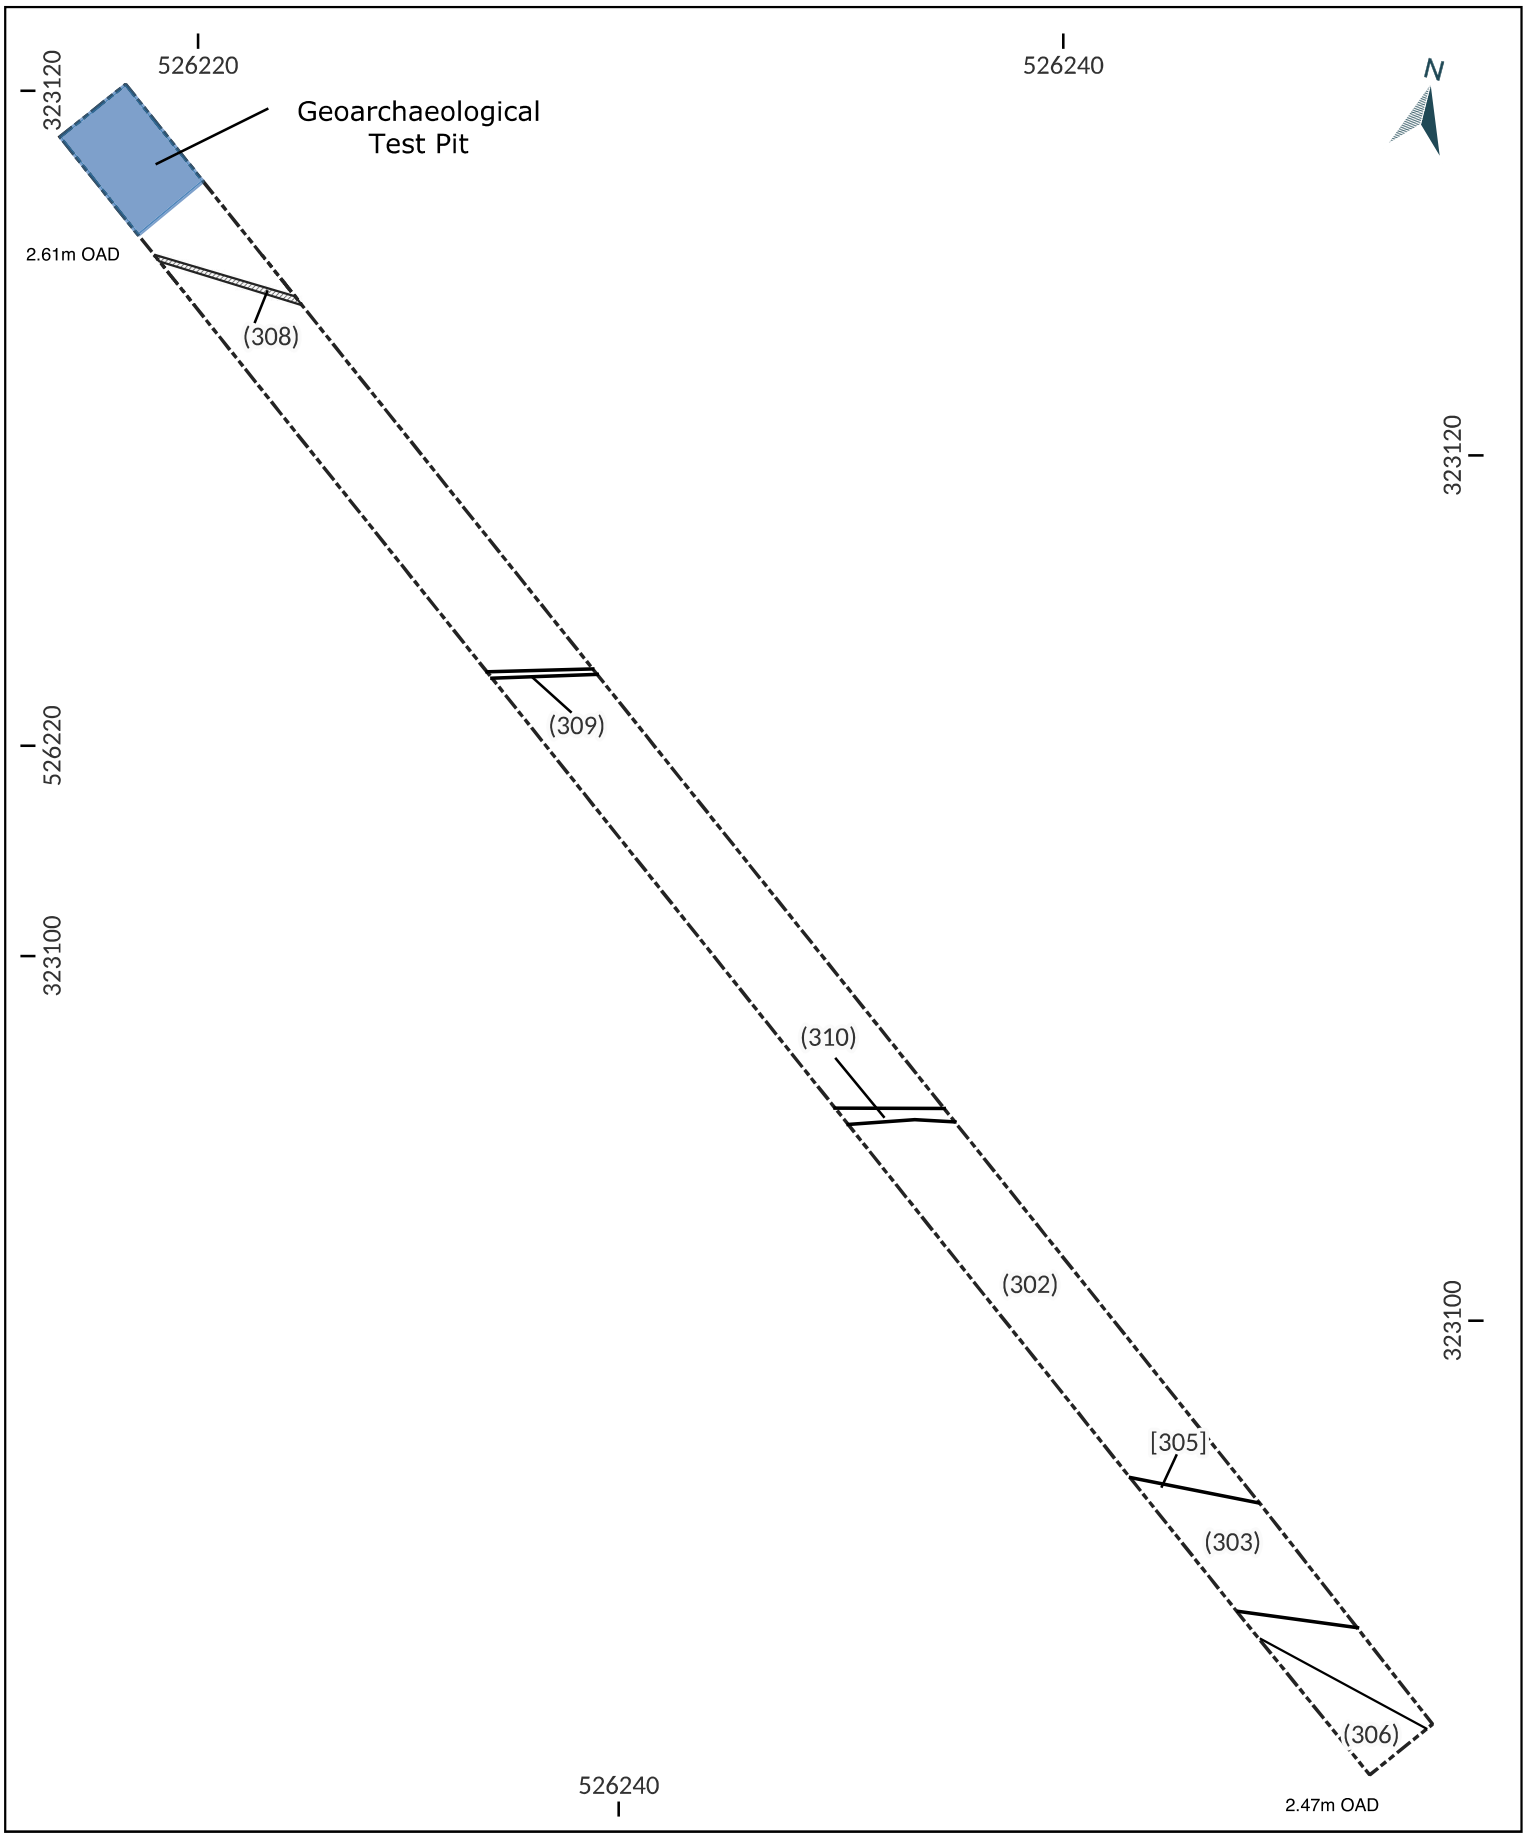

0 5 10 m


Scale 1:180 @A4

Figure 7: Plan of Trench 3

Project: 25-0013 Spalding Lincolnshire

Report ref: 25-0013-AER-v1

Dee Archaeological Services

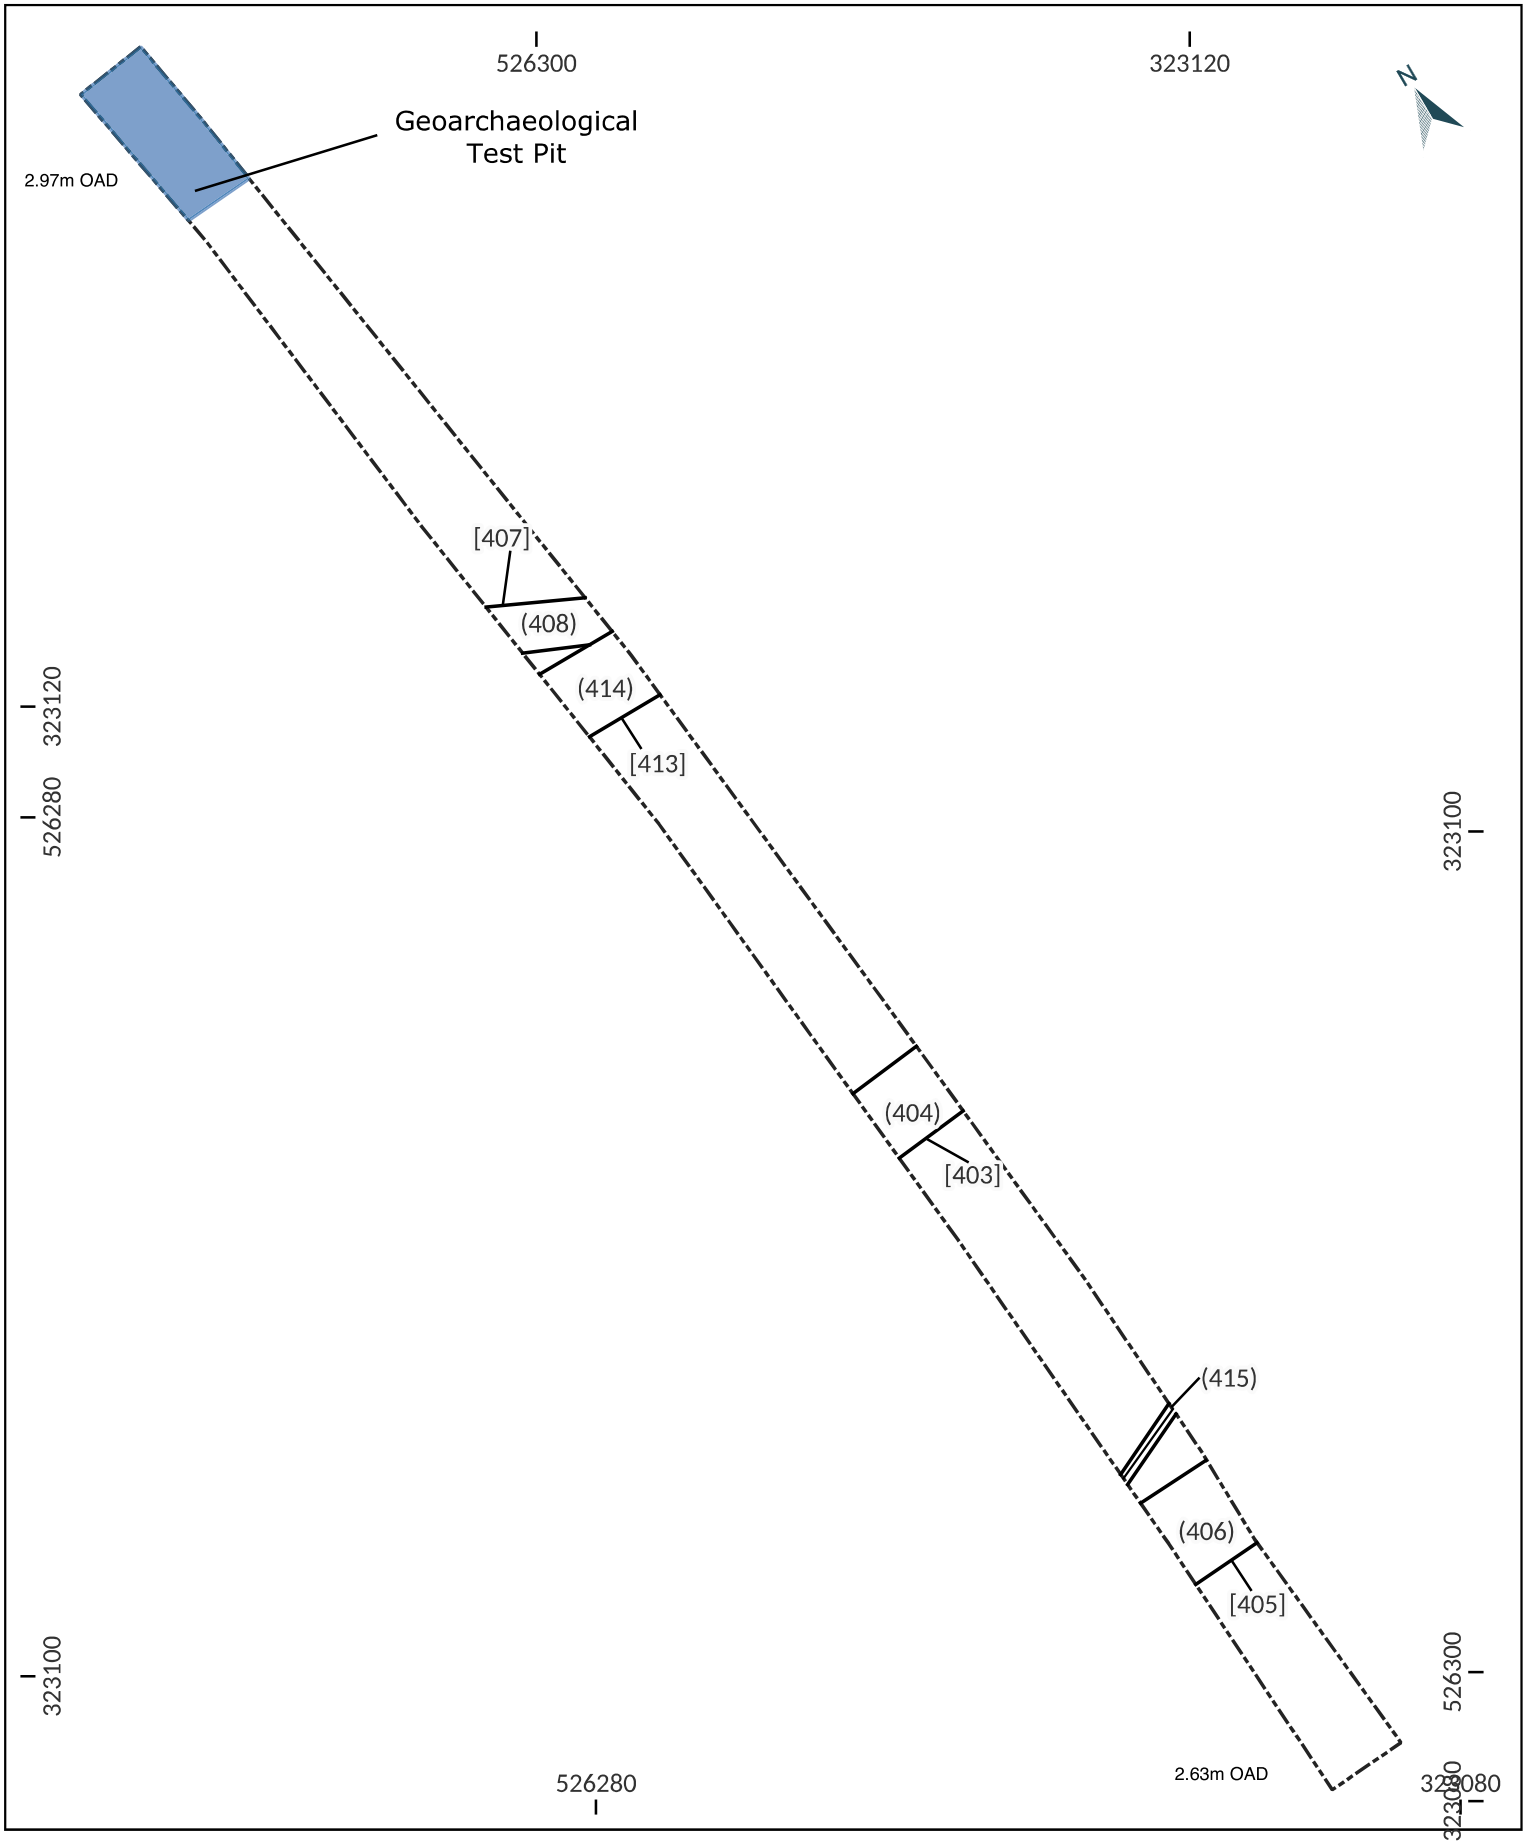

0 5 10 m


Scale 1:180 @A4

Dee Archaeological Services

Figure 8: Plan of Trench 4

Project: 25-0013 Spalding Lincolnshire

Report ref: 25-0013-AER-v1

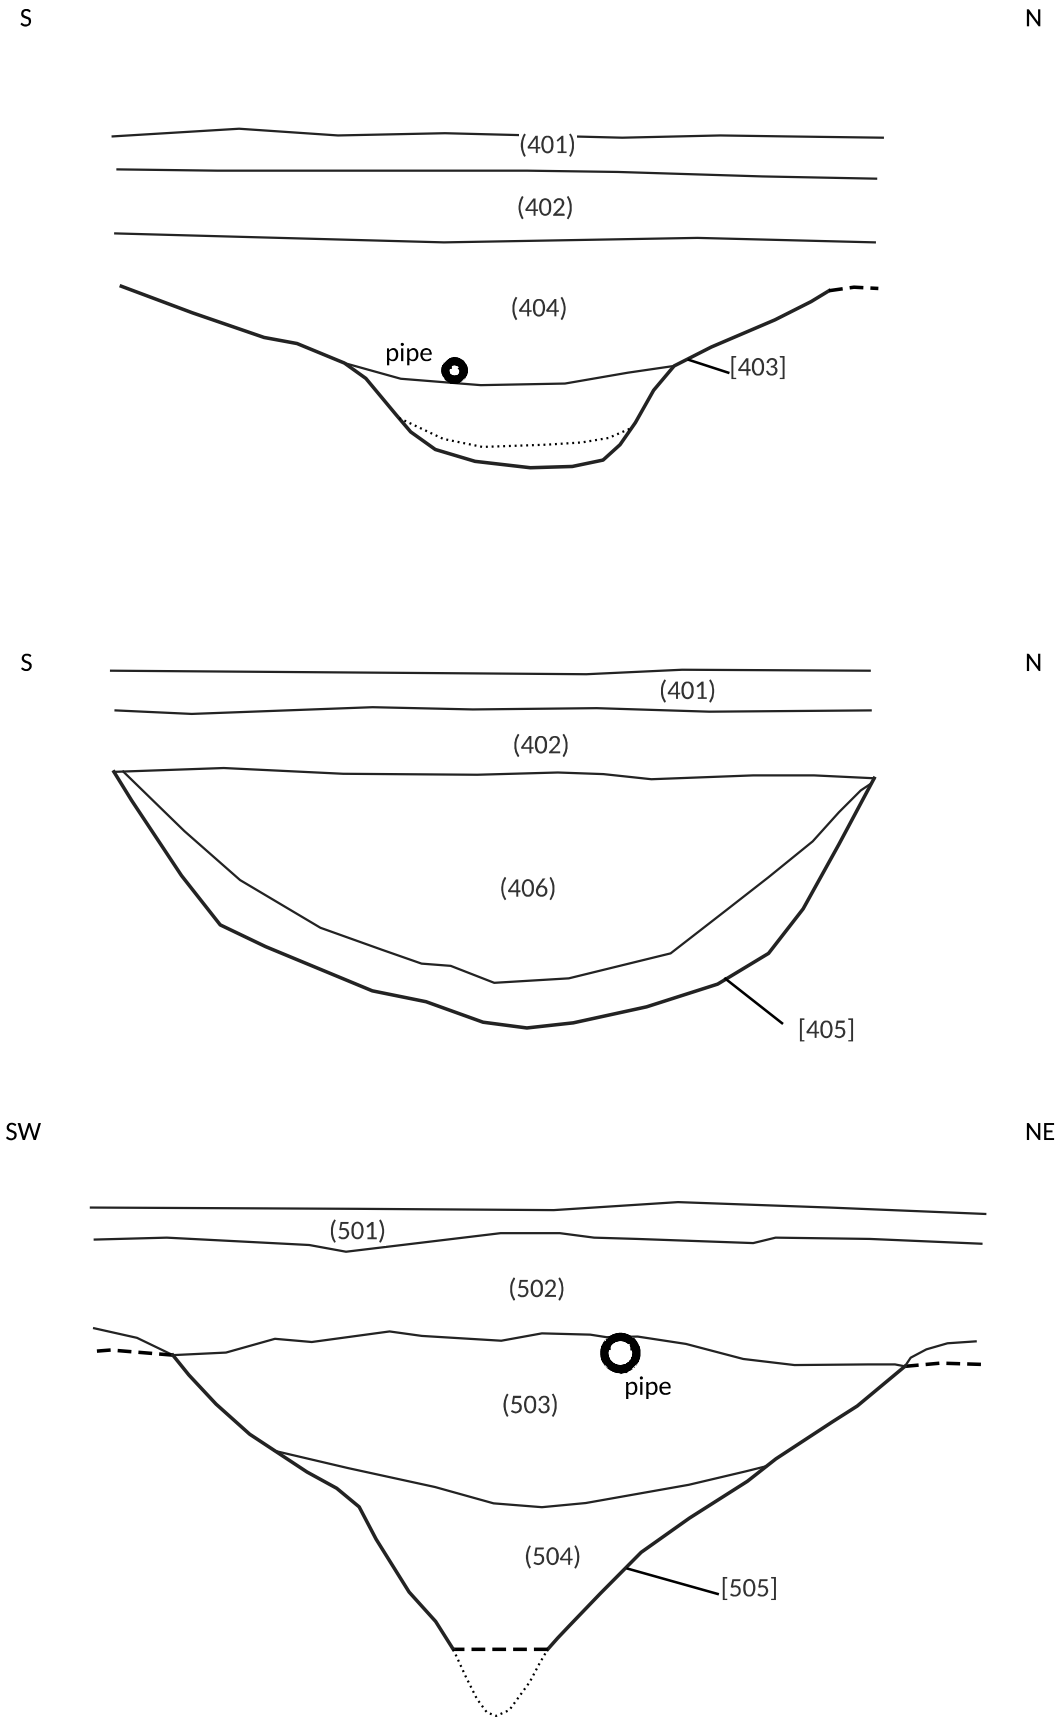

0 1 2 m


Scale 1:30 @A4

Figure 9: Trench 4 & 5 Sections

Project: 25-0013 Spalding Lincolnshire

Report ref: 25-0013-AER-v1

Dee Archaeological Services

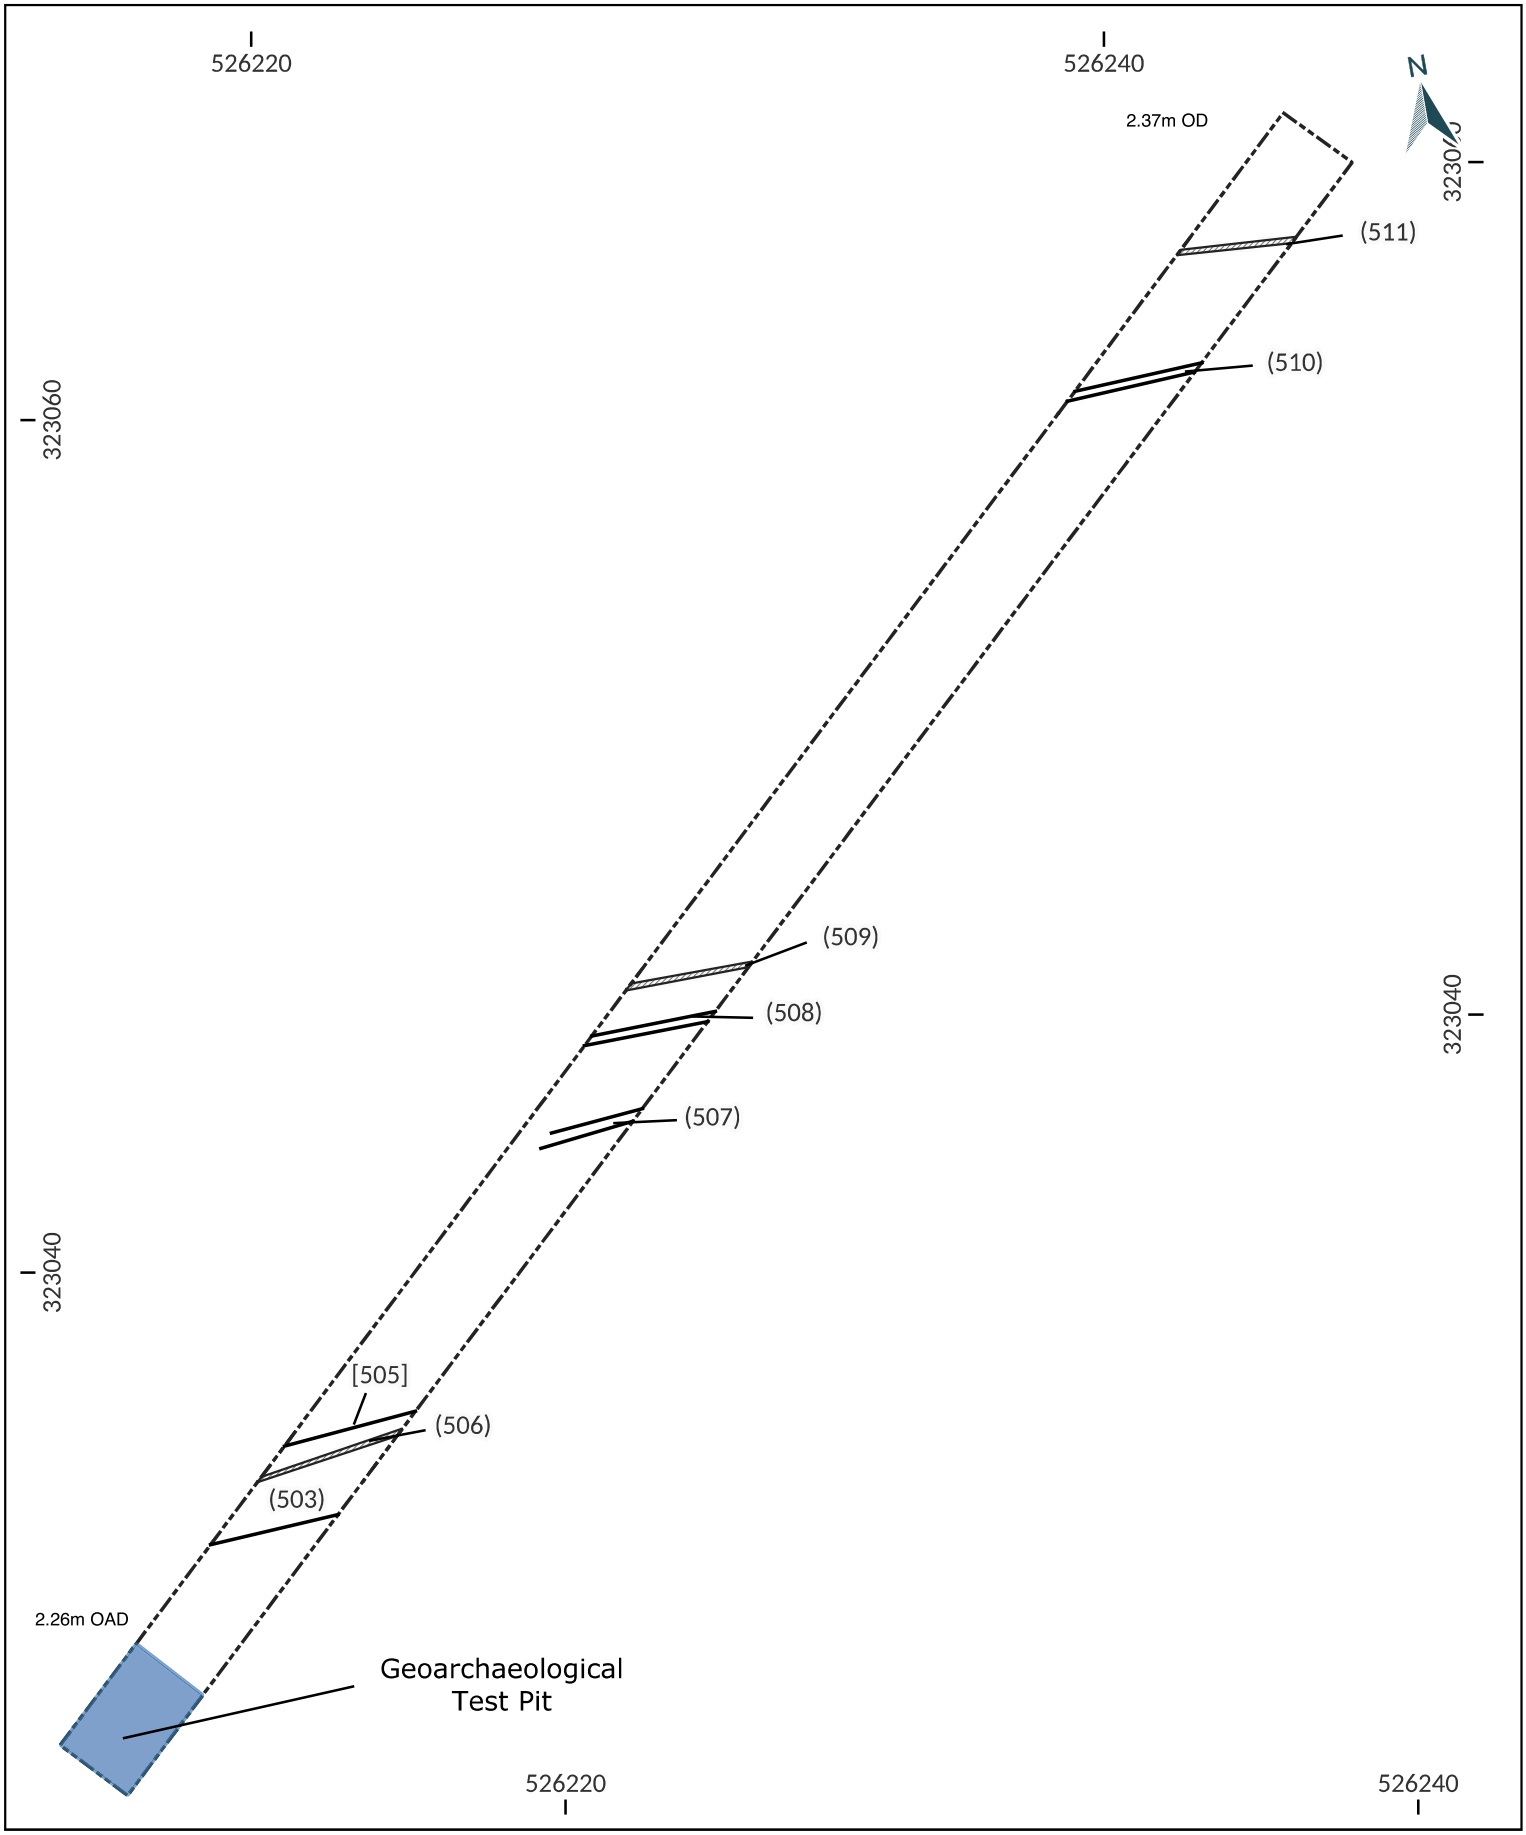

0 5 10 m


Scale 1:180 @A4

Figure 10: Plan of Trench 5

Project: 25-0013 Spalding Lincolnshire

Report ref: 25-0013-AER-v1

Dee Archaeological Services

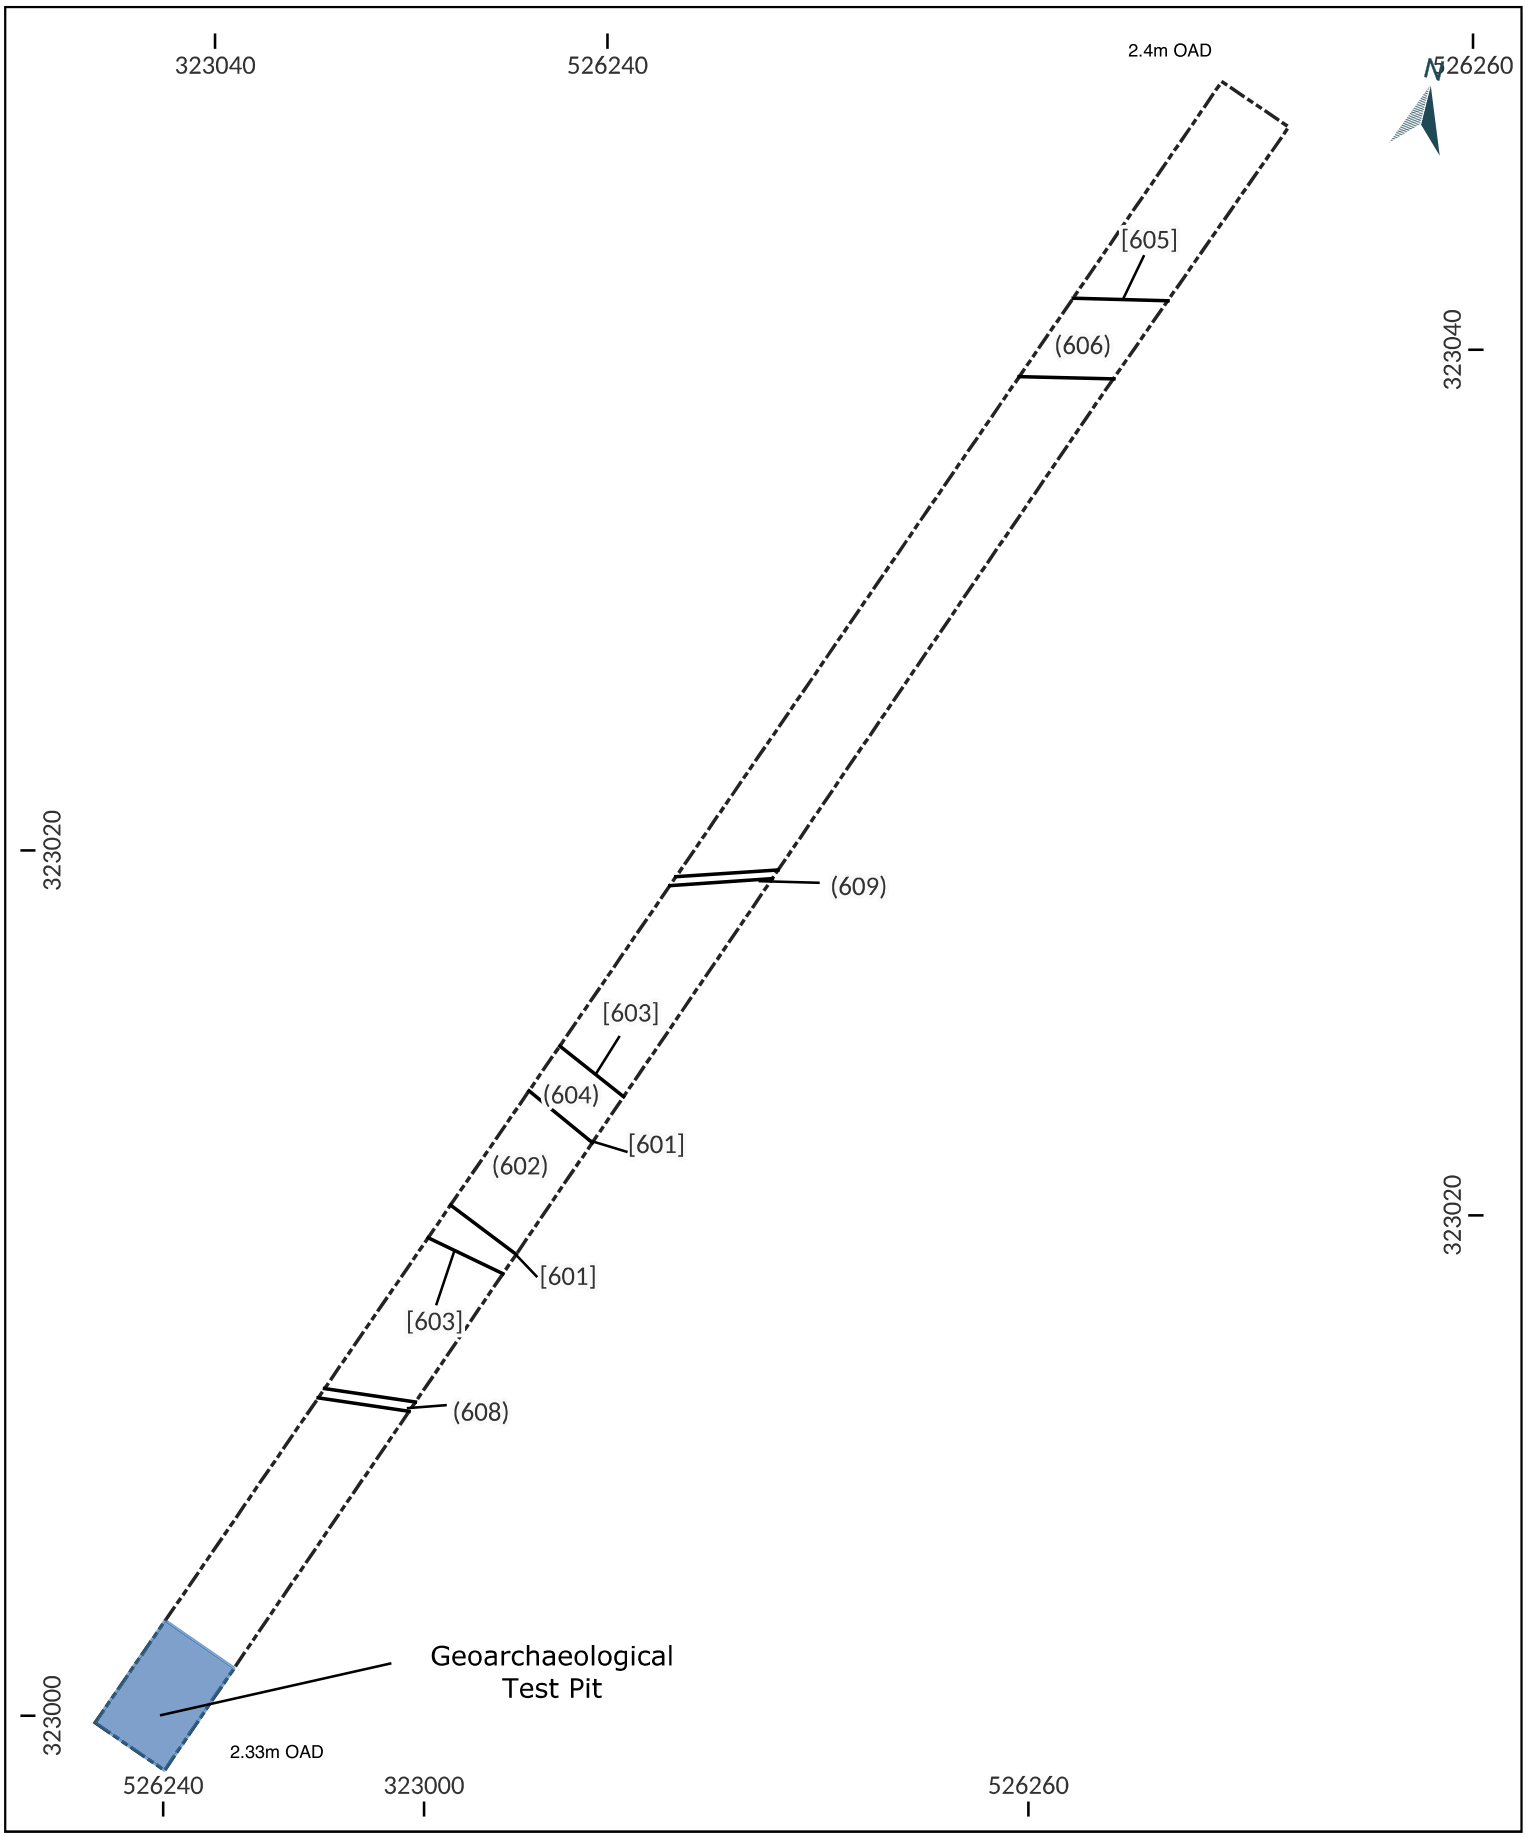

0 5 10 m


Scale 1:180 @A4

Figure 11: Plan of Trench 6

Project: 25-0013 Spalding Lincolnshire

Report ref: 25-0013-AER-v1

Dee Archaeological Services

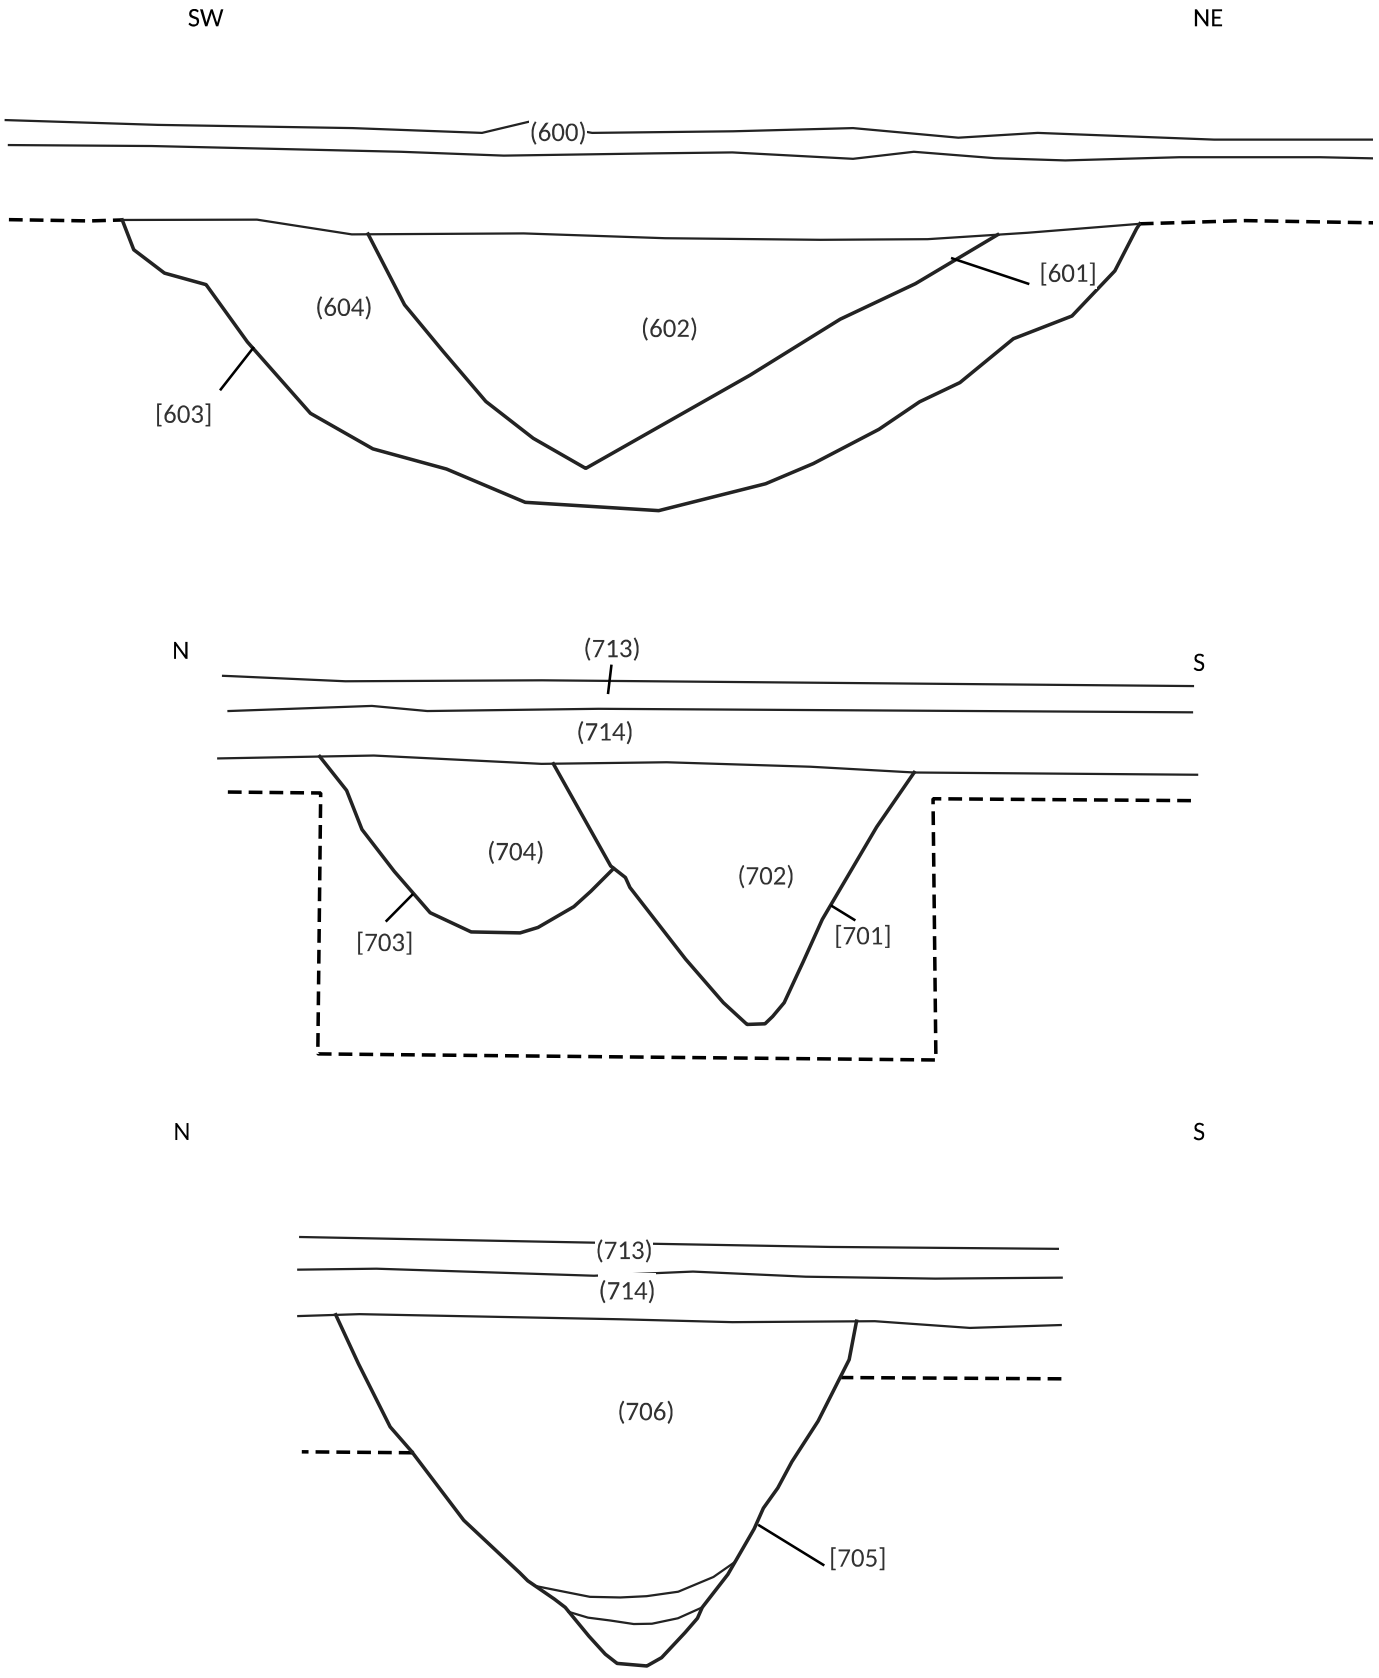

0 1 2 m


Scale 1:40 @A4

Figure 12: Trench 6 & 7 Sections

Project: 25-0013 Spalding Lincolnshire

Report ref: 25-0013-AER-v1

Dee Archaeological Services

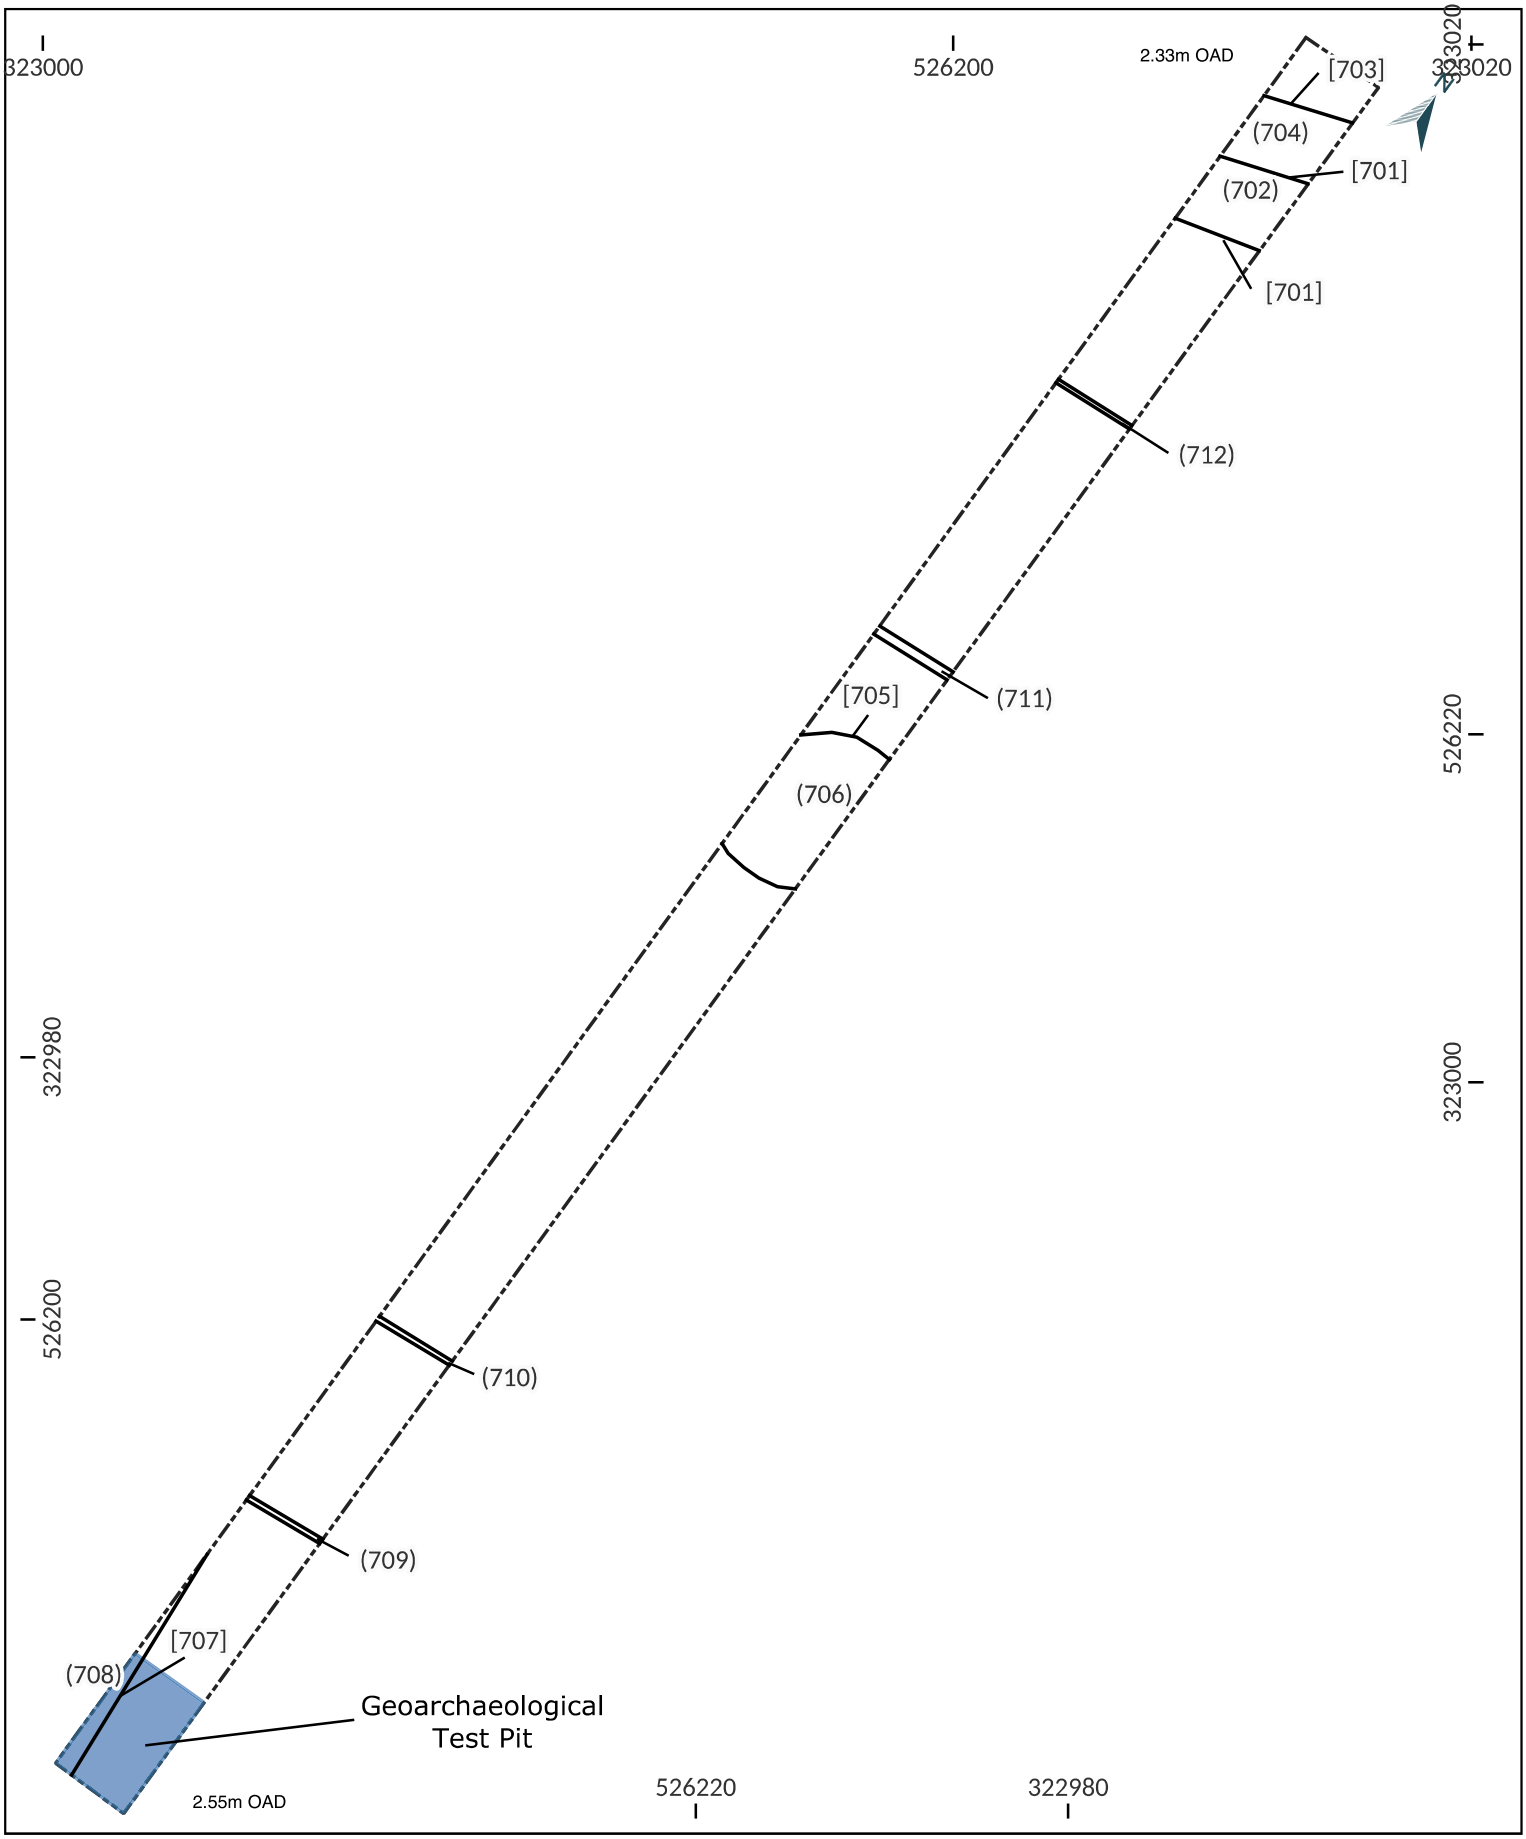

0 5 10 m


Scale 1:180 @A4

Figure 13: Plan of Trench 7

Project: 25-0013 Spalding Lincolnshire

Report ref: 25-0013-AER-v1

Dee Archaeological Services

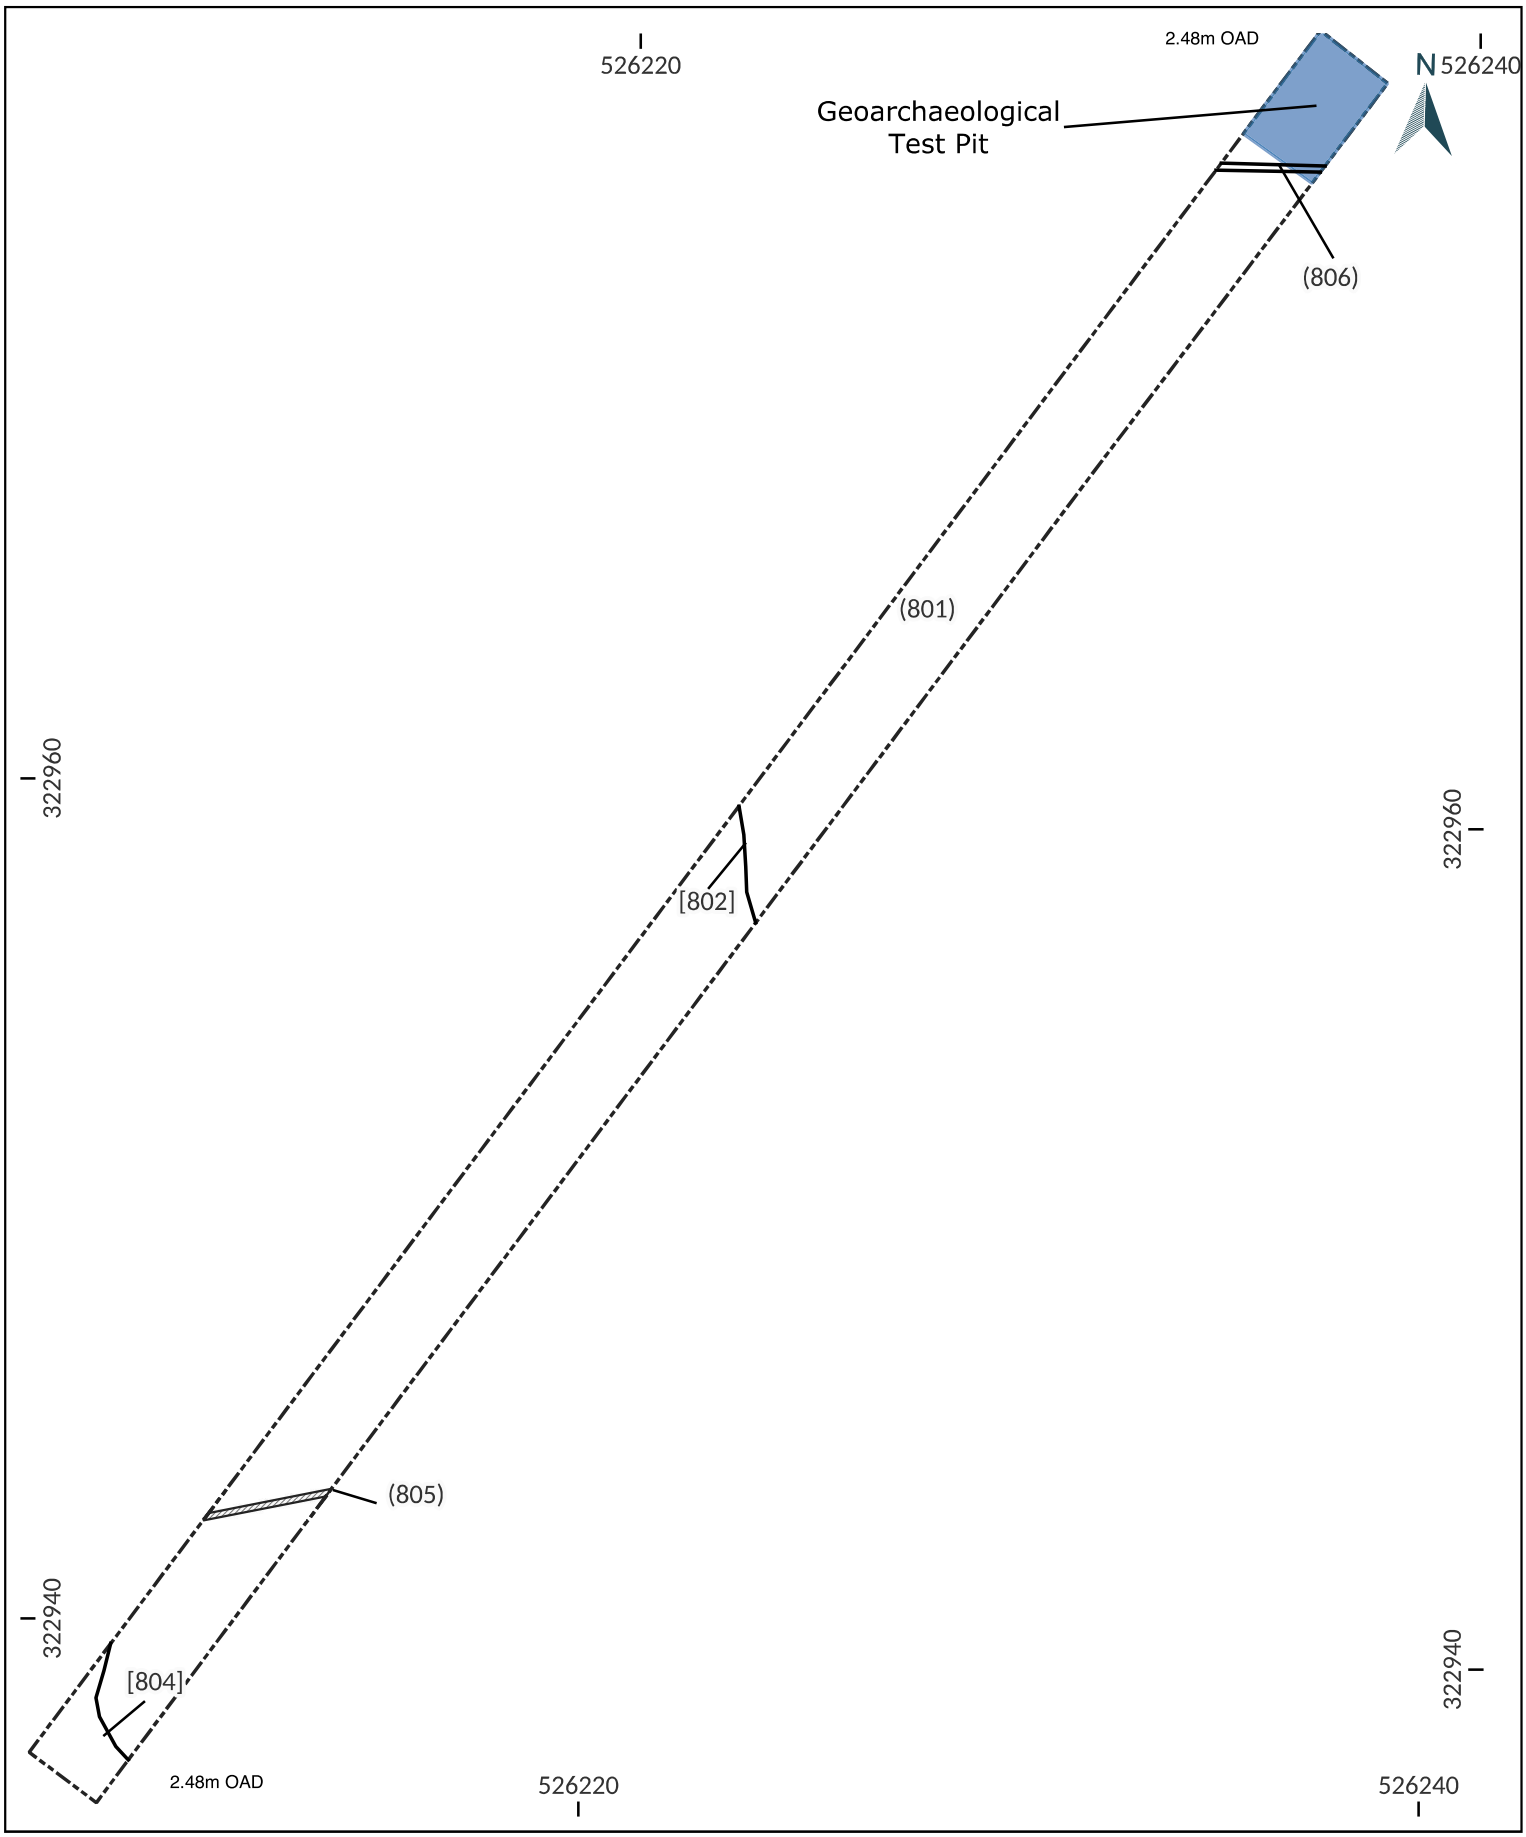

0 5 10 m


Scale 1:180 @A4

Figure 14: Plan of Trench 8

Project: 25-0013 Spalding Lincolnshire

Report ref: 25-0013-AER-v1

Dee Archaeological Services

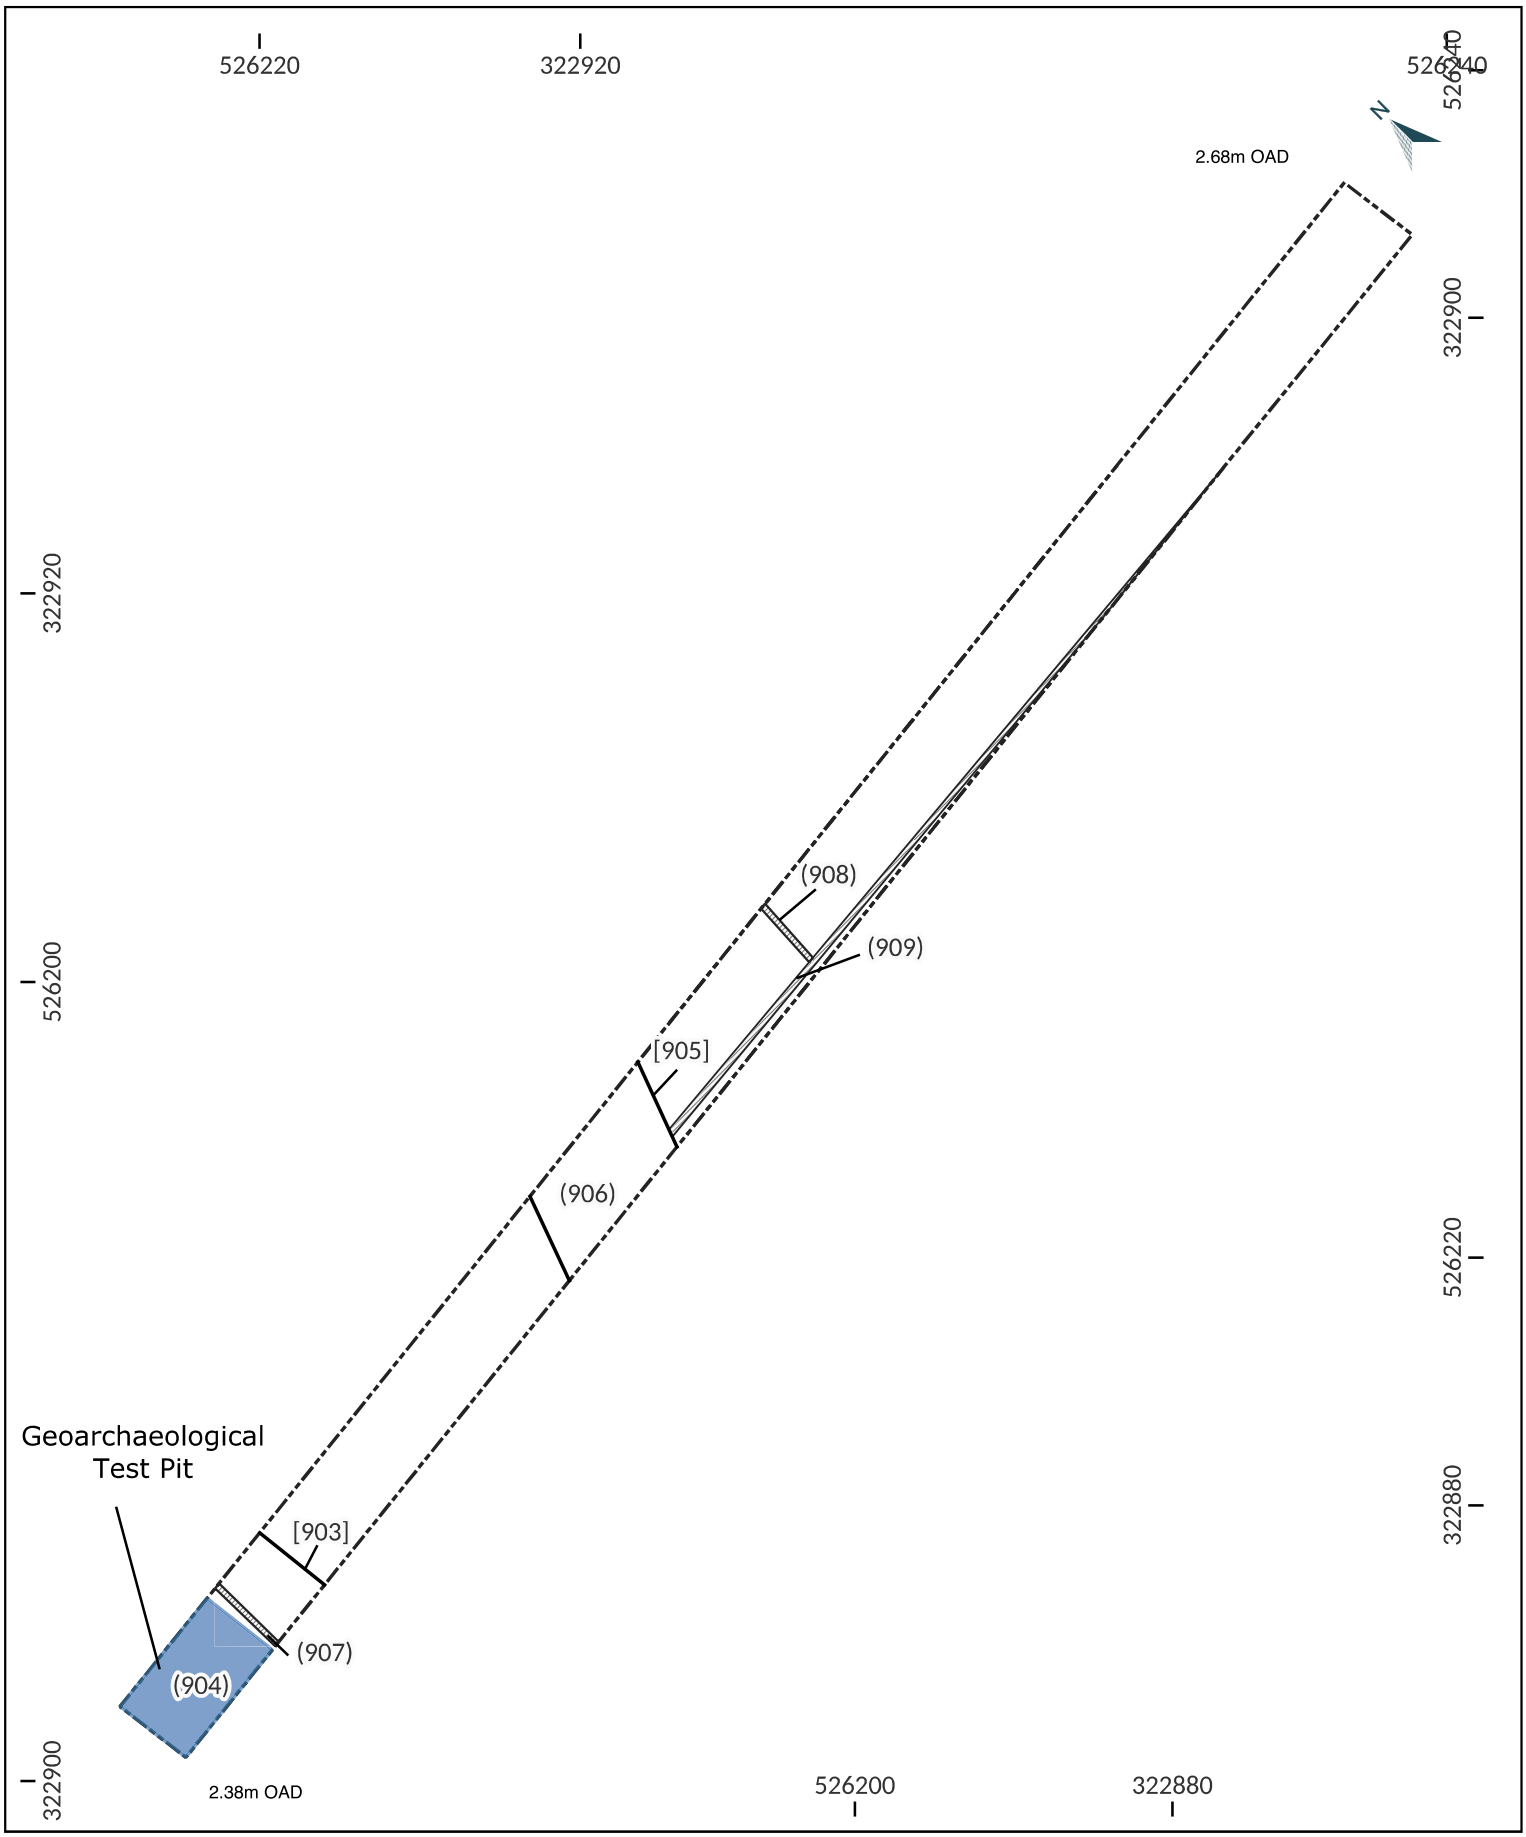

0 5 10 m

Scale 1:180 @A4

Figure 15: Plan of Trench 8

Project: 25-0013 Spalding Lincolnshire

Report ref: 25-0013-AER-v1

Dee Archaeological Services