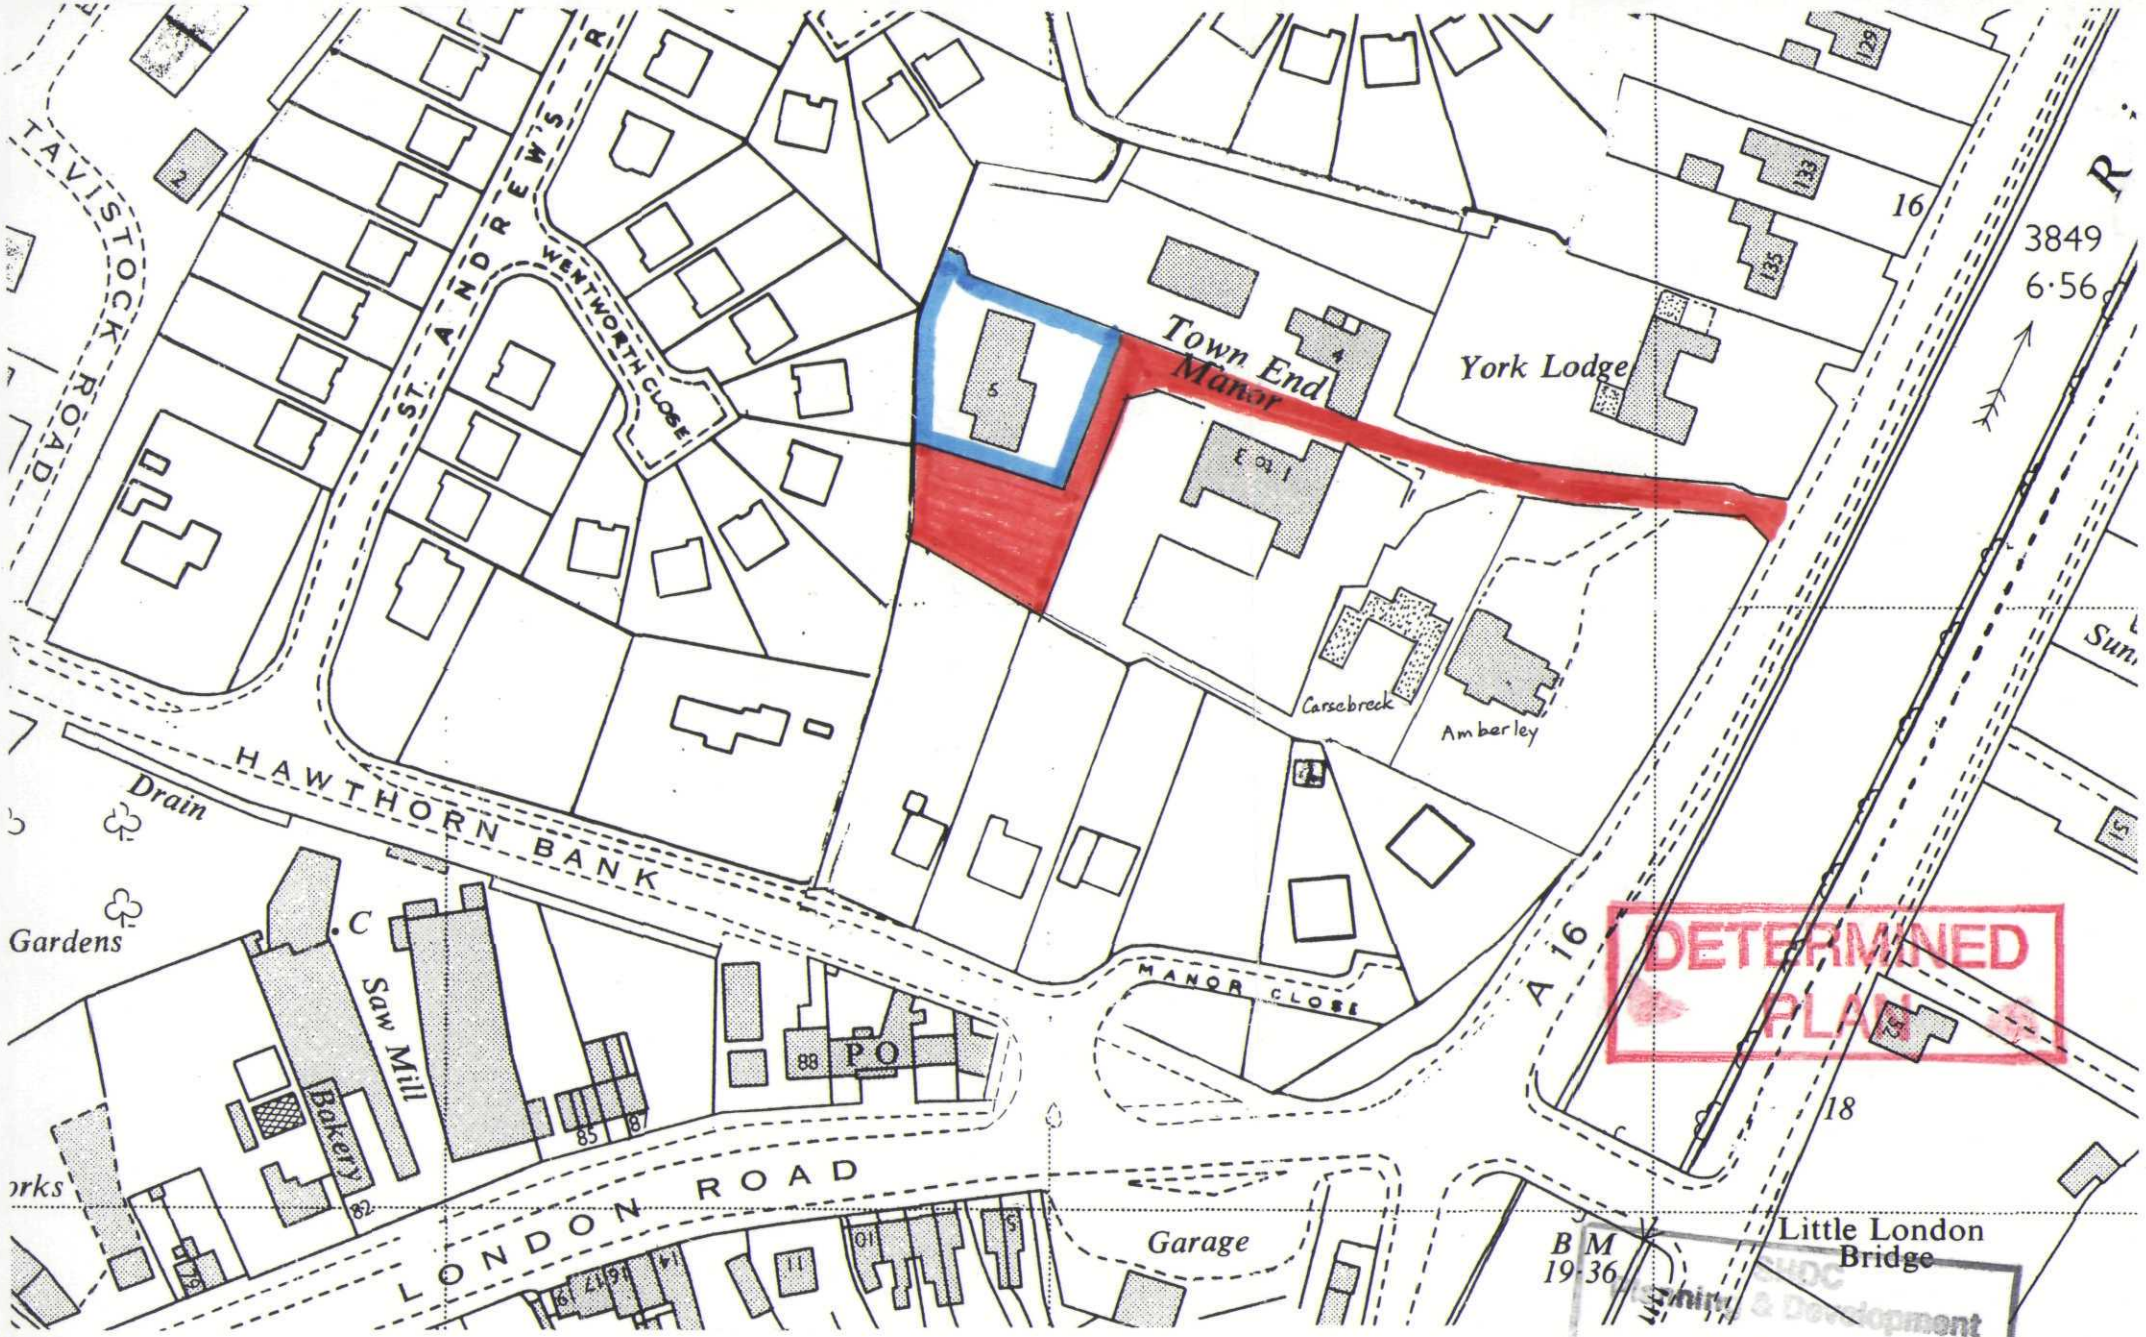


Mr. and Mrs. R. Harman
Building Plot adjoining
5, Town End Manor, London Road, SPALDING.

Scale 1:1250
O.S. Map ref TF 2421