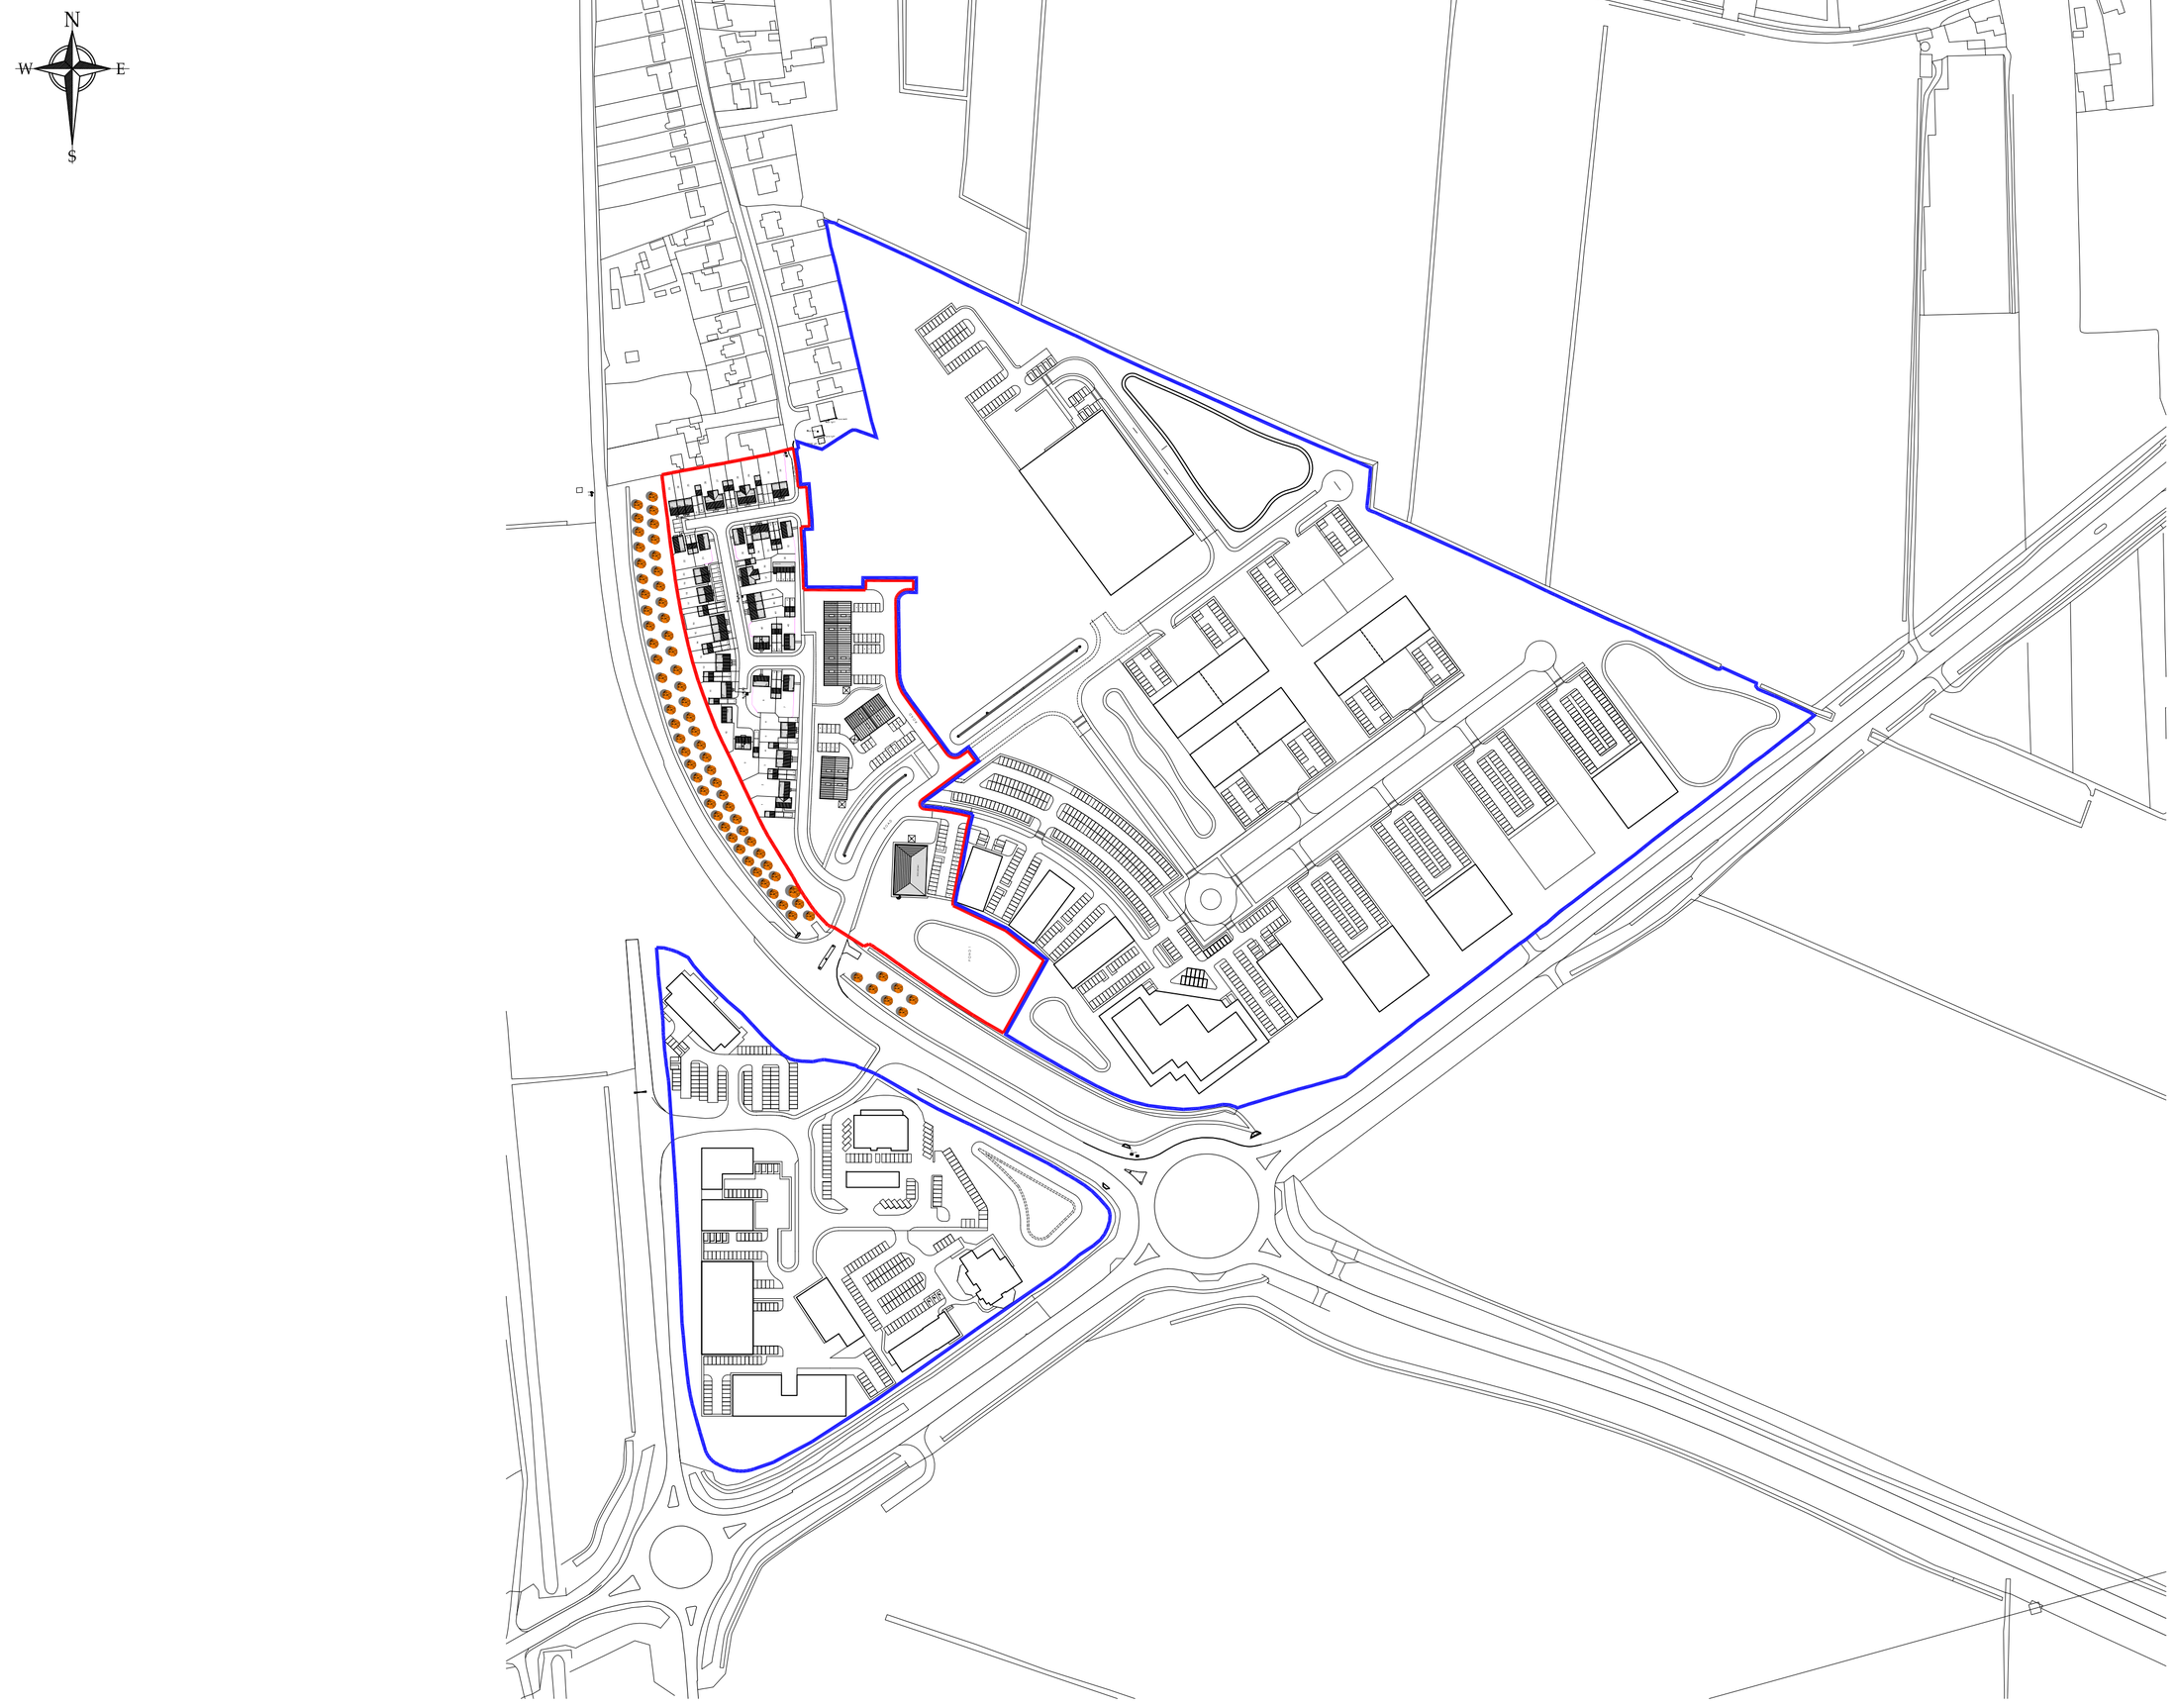


Rev.	Date	Description

ASHWOOD HOMES
1 Goodison Road, Lincs Gateway Business Park,
Spalding, Lincs, PE12 6FY **T: 01406 490590**

PROJECT:

Proposed Development
at Lincs Gateway, Spalding

DRAWING:

Block Location Plan

SCALE: 1:2500@A2 DRAWN: MII

DATE: NOV.2018 REVISION: -

DRAWING No: 96-BLP-01