


DETERMINED
PLAN

This copy has been made by or with the authority of Lincolnshire County Council pursuant to Section 47 of the Copyright, Designs and Patents Act 1988 ("the Act"). Unless the Act provides otherwise, no exception to copyright, the copy must not be copied without the prior permission of the copyright owner.


210
1268103

- Concrete Interlocking Roof Tiles
- 3 courses Blue Engineering brickwork
- Soldier Course
- Facing Brickwork To Match Existing
- 2 courses Blue Engineering brickwork

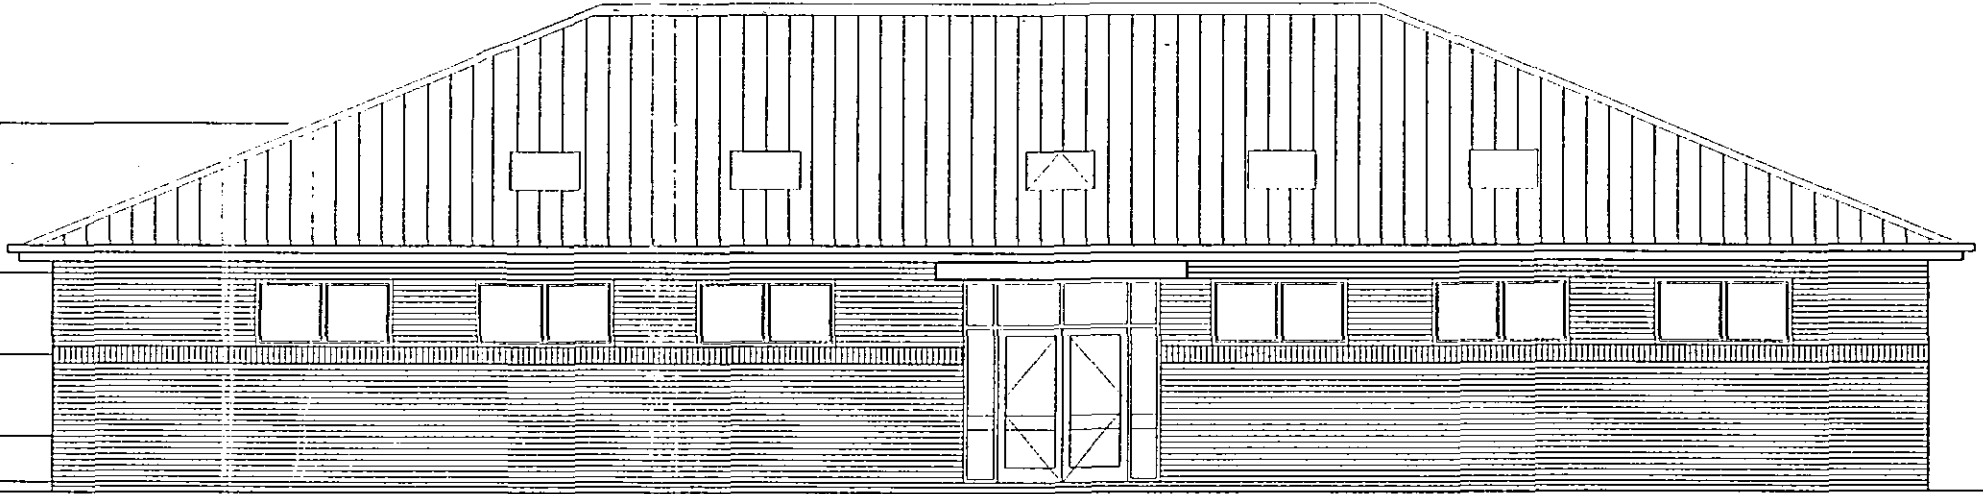

NORTH ELEVATION.

- 3 courses Blue Engineering brickwork
- Powder Coated Aluminium
- Double Glazed Sealed Windows
- Soldier Course
- Facing Brickwork To Match Existing
- 2 courses Blue Engineering brickwork

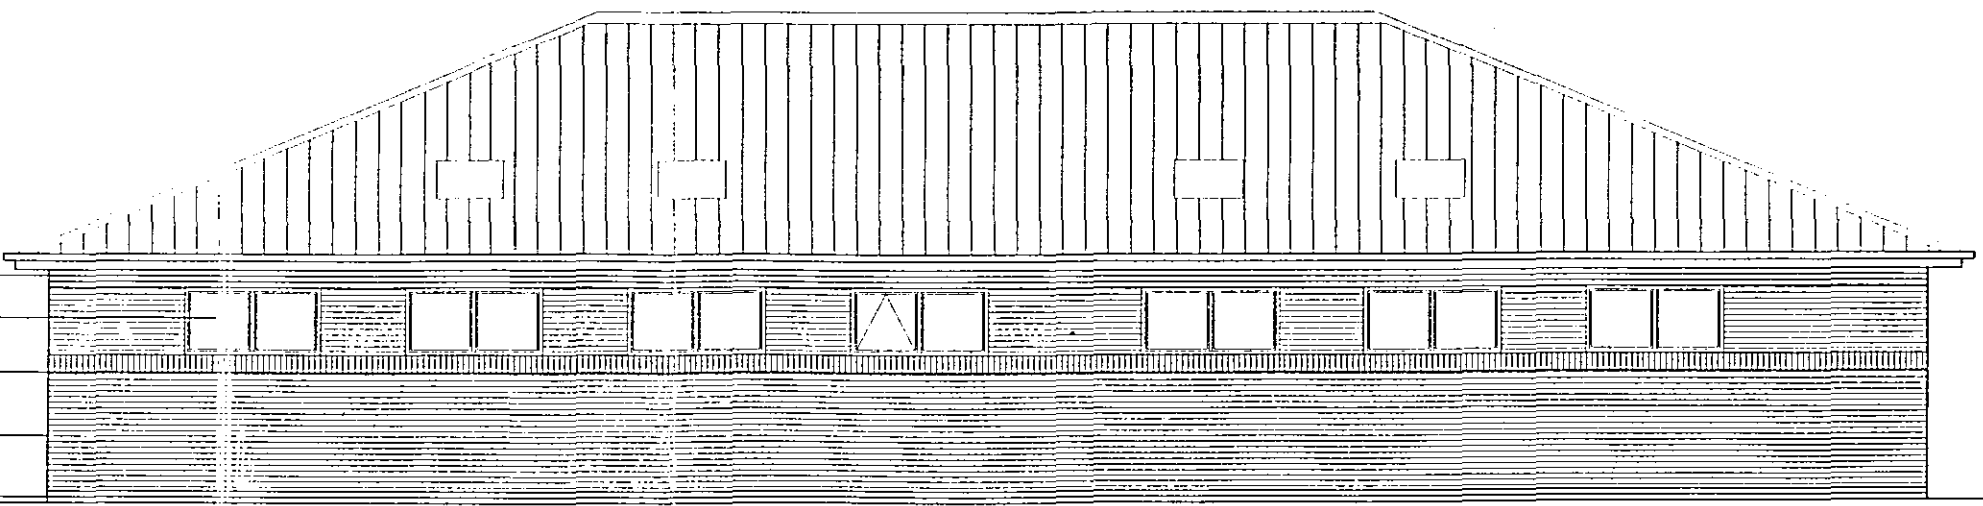

SOUTH ELEVATION