



Note : Do not scale. Only use figured dimensions.
All discrepancies to be notified to this office.

rev.	revision	dr	chl
------	----------	----	-----

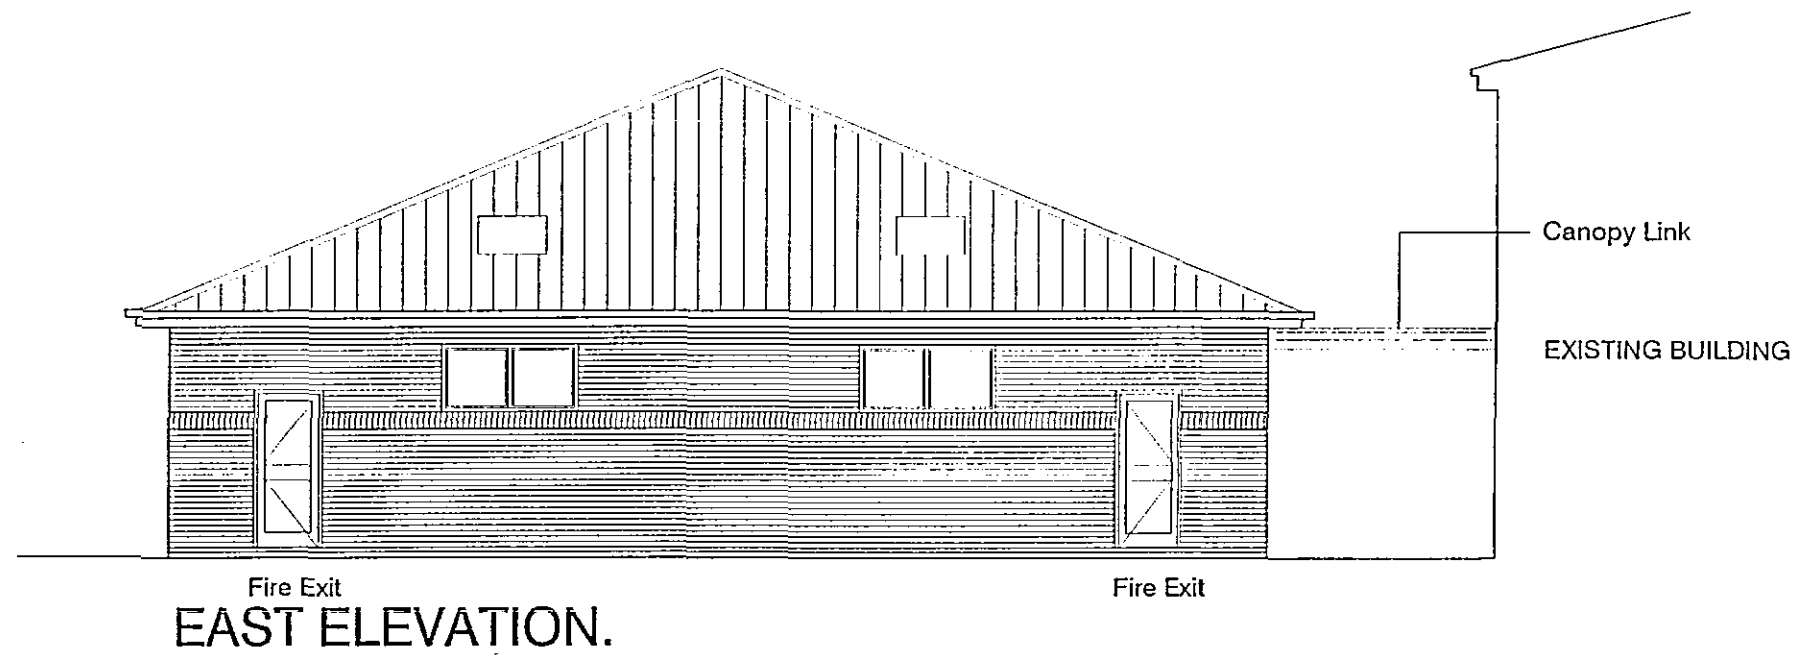

SWT
Planning & Development
21 OCT 2003
1268103

DETERMINED
PLAN

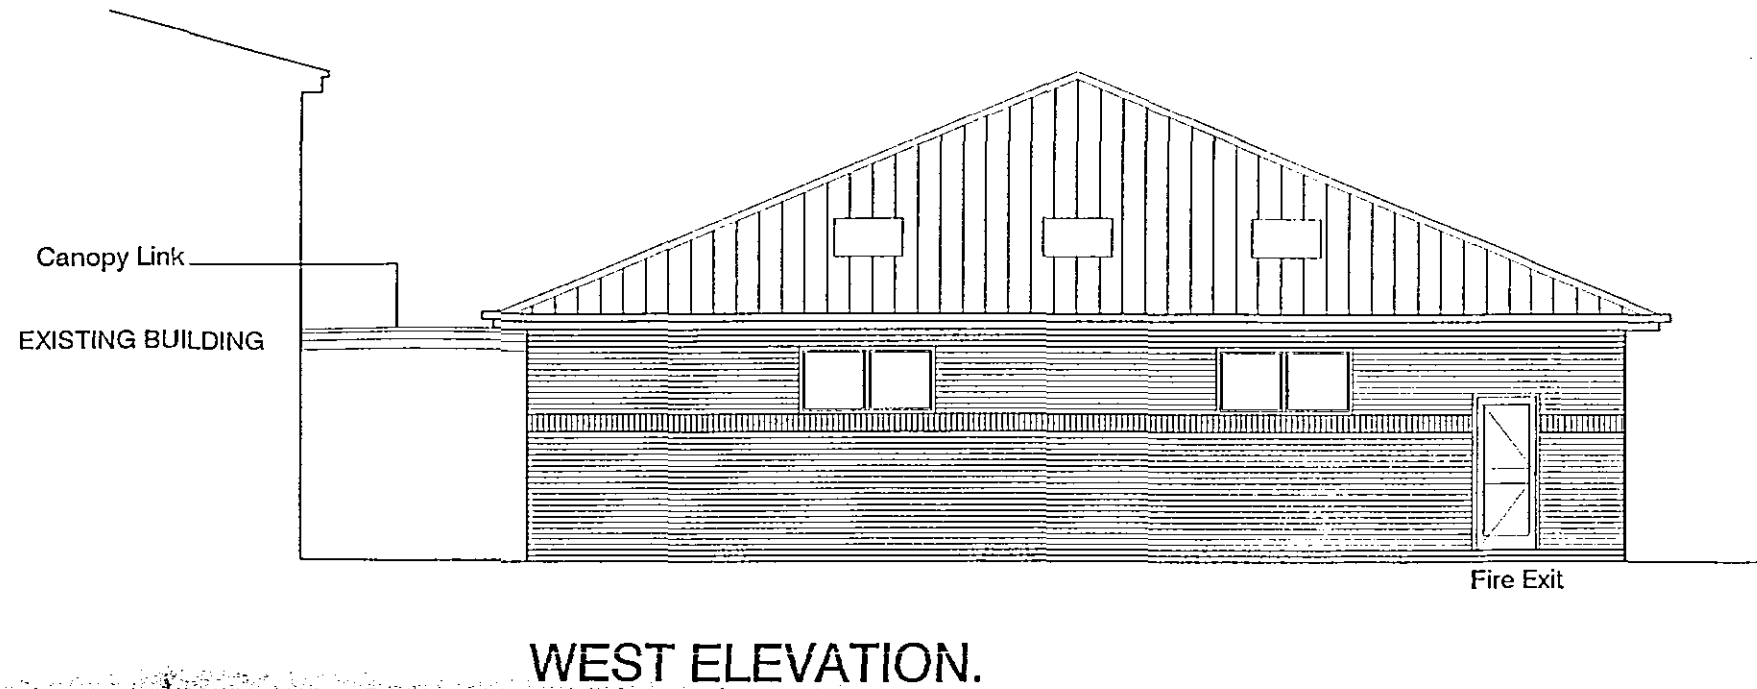

This copy has been made by or with the authority of the
County Council pursuant to Section 47 of the Copyright,
Designs and Patents Act 1988 ("the Act"). Unless the Act provides
otherwise, no relevant exception to copyright, the copy must not be copied
without the prior permission of the copyright owner.