



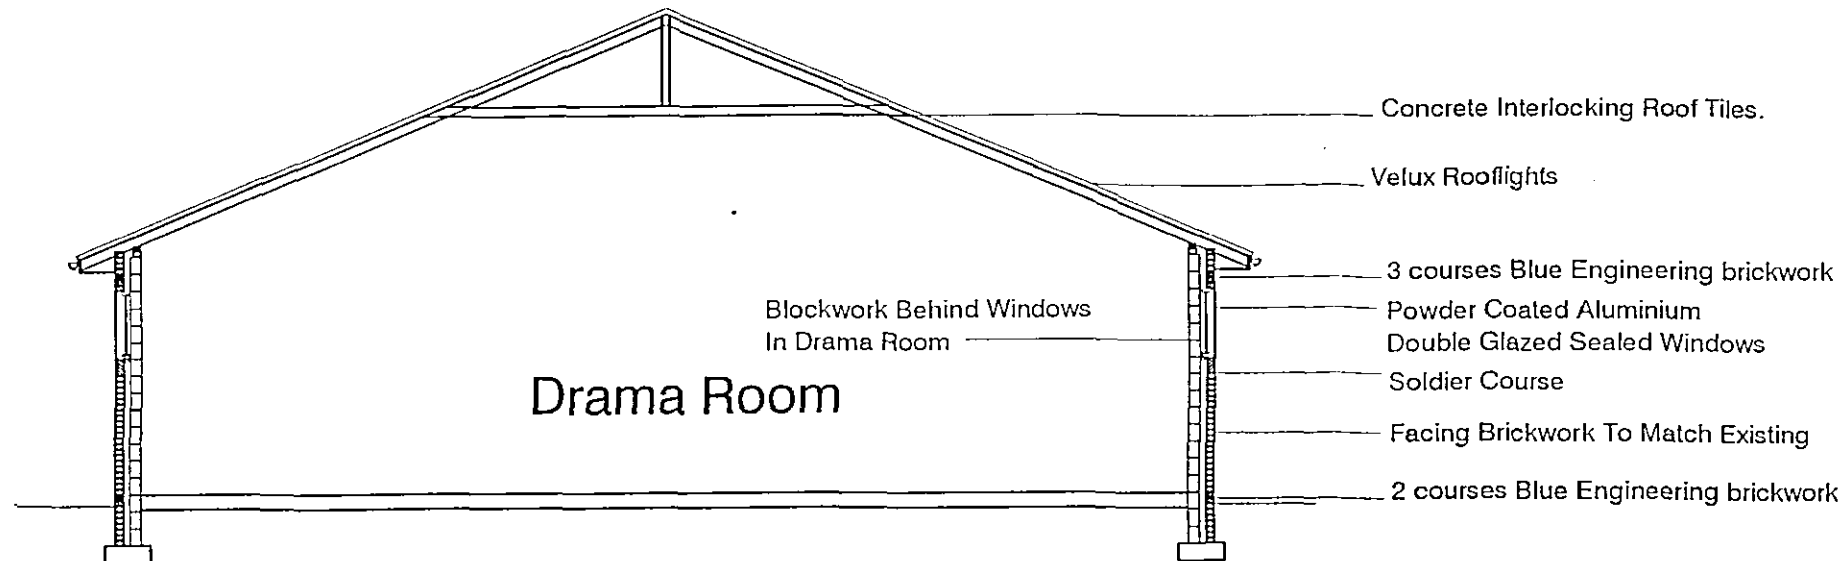

SECTION A-A.

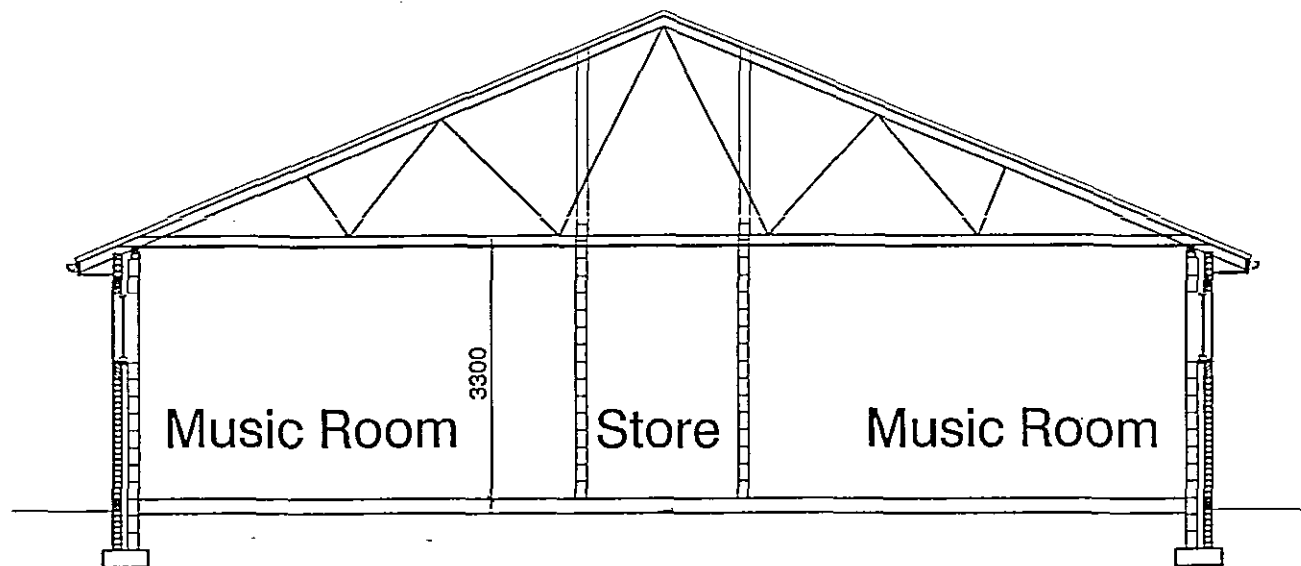

SECTION B-B.

This copy has been made by or with the authority of Lincolnshire County Council pursuant to Section 47 of the Copyright, Designs and Patents Act 1988 ("the Act"). Unless the Act provides otherwise, no part of this copy may be reproduced without the prior permission of the copyright owner.

Drwg Status

PRELIMINARY

SPALDING HIGH SCHOOL
MUSIC AND DRAMA SUITE.

Highways & Planning
Directorate

- 3 OCT 2003

Planning &
Conservation



CAD Associates
ARCHITECTS • TOWN PLANNING CONSULTANTS
102 & 104 Newland • Lincoln • LN1 1YA
Telephone (01522) 513800 • Fax (01522) 512492
Email mail@cadassociates.co.uk

Copyright Reserved

PROPOSED LAYOUT
PLAN, ELEVATIONS, SECTIONS.

1:100

scale.

Sept 2003

date.

KAR

drawn by.

drawing

checked by.

3565L/03/02

drawing no.