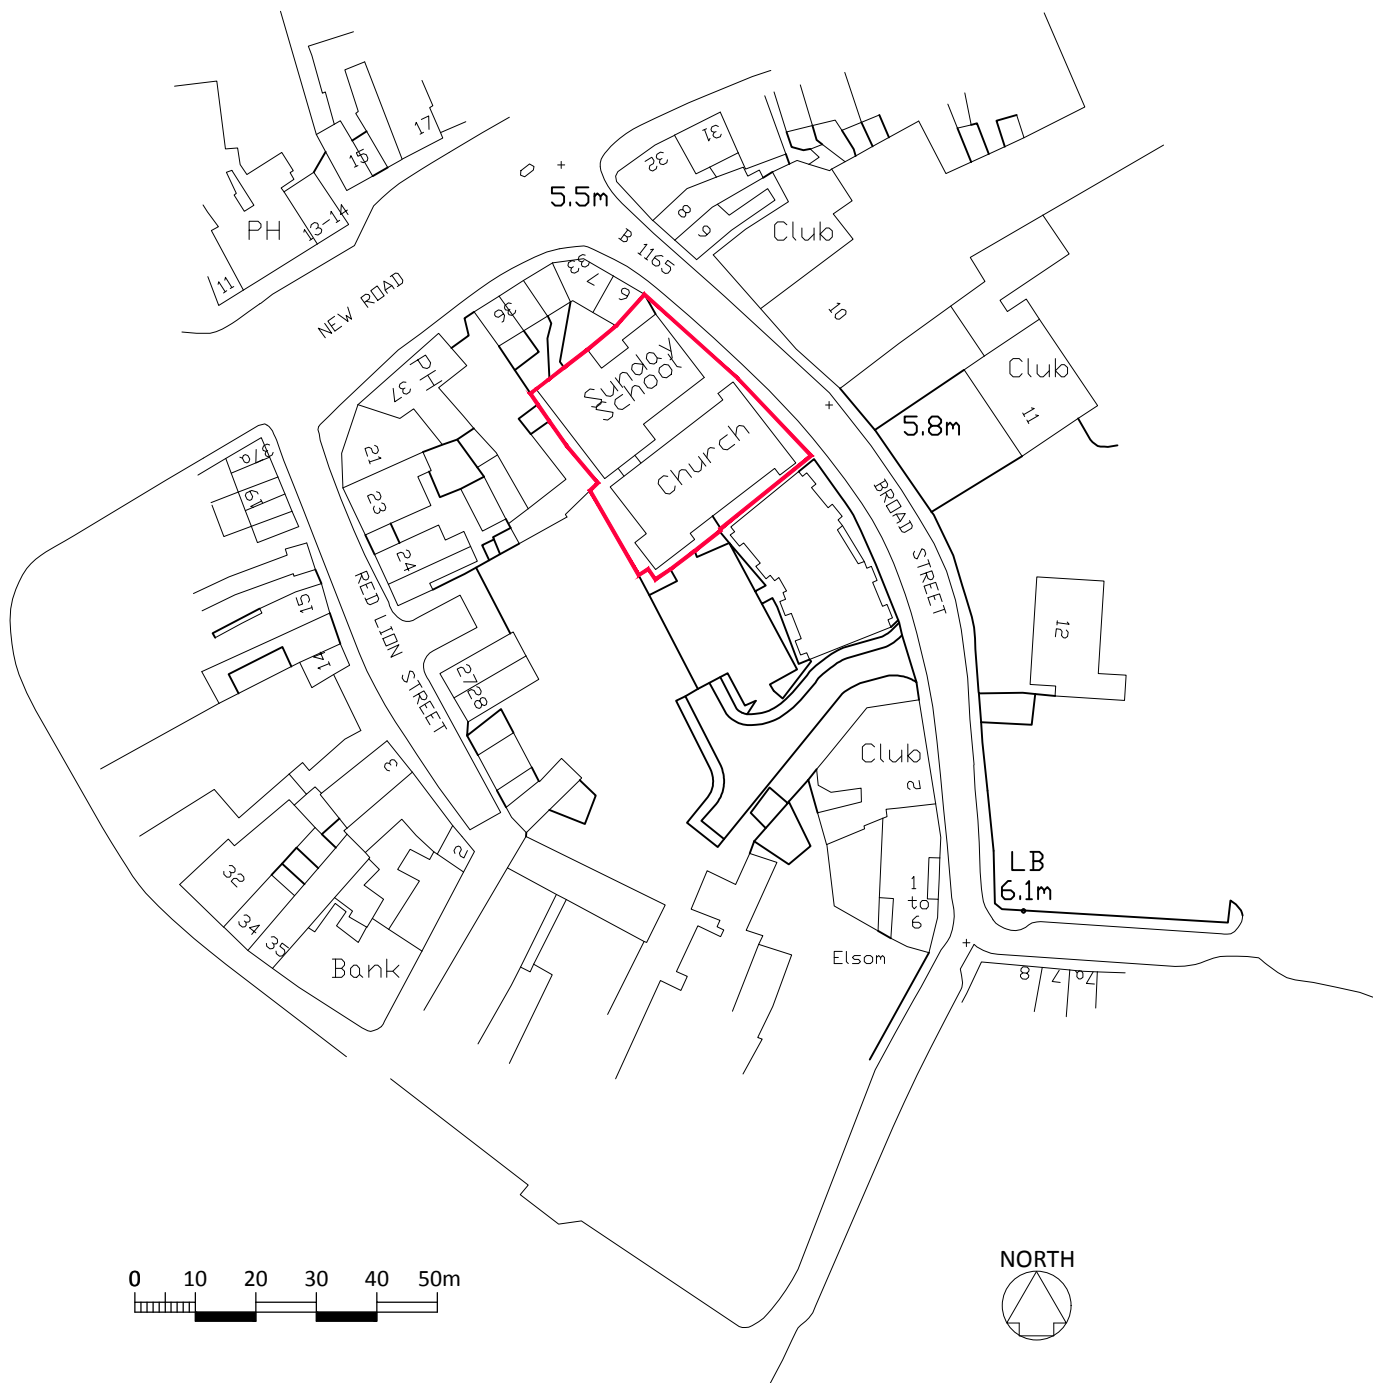


**BROAD STREET METHODIST CHURCH
RENOVATION PROJECT SPALDING
SITE LOCATION PLAN**

Scale: 1:1250 @ A4

Drawn: PTDH

Date: Dec 2018

Dwg No: 16074/04

PDG ARCHITECTS LTD

Toll Bar House,
Shrewsbury Avenue,
Peterborough, PE2 7BX
T: 01733 371000
E: design@pdgarchitects.co.uk
W: www.pdgarchitects.co.uk