


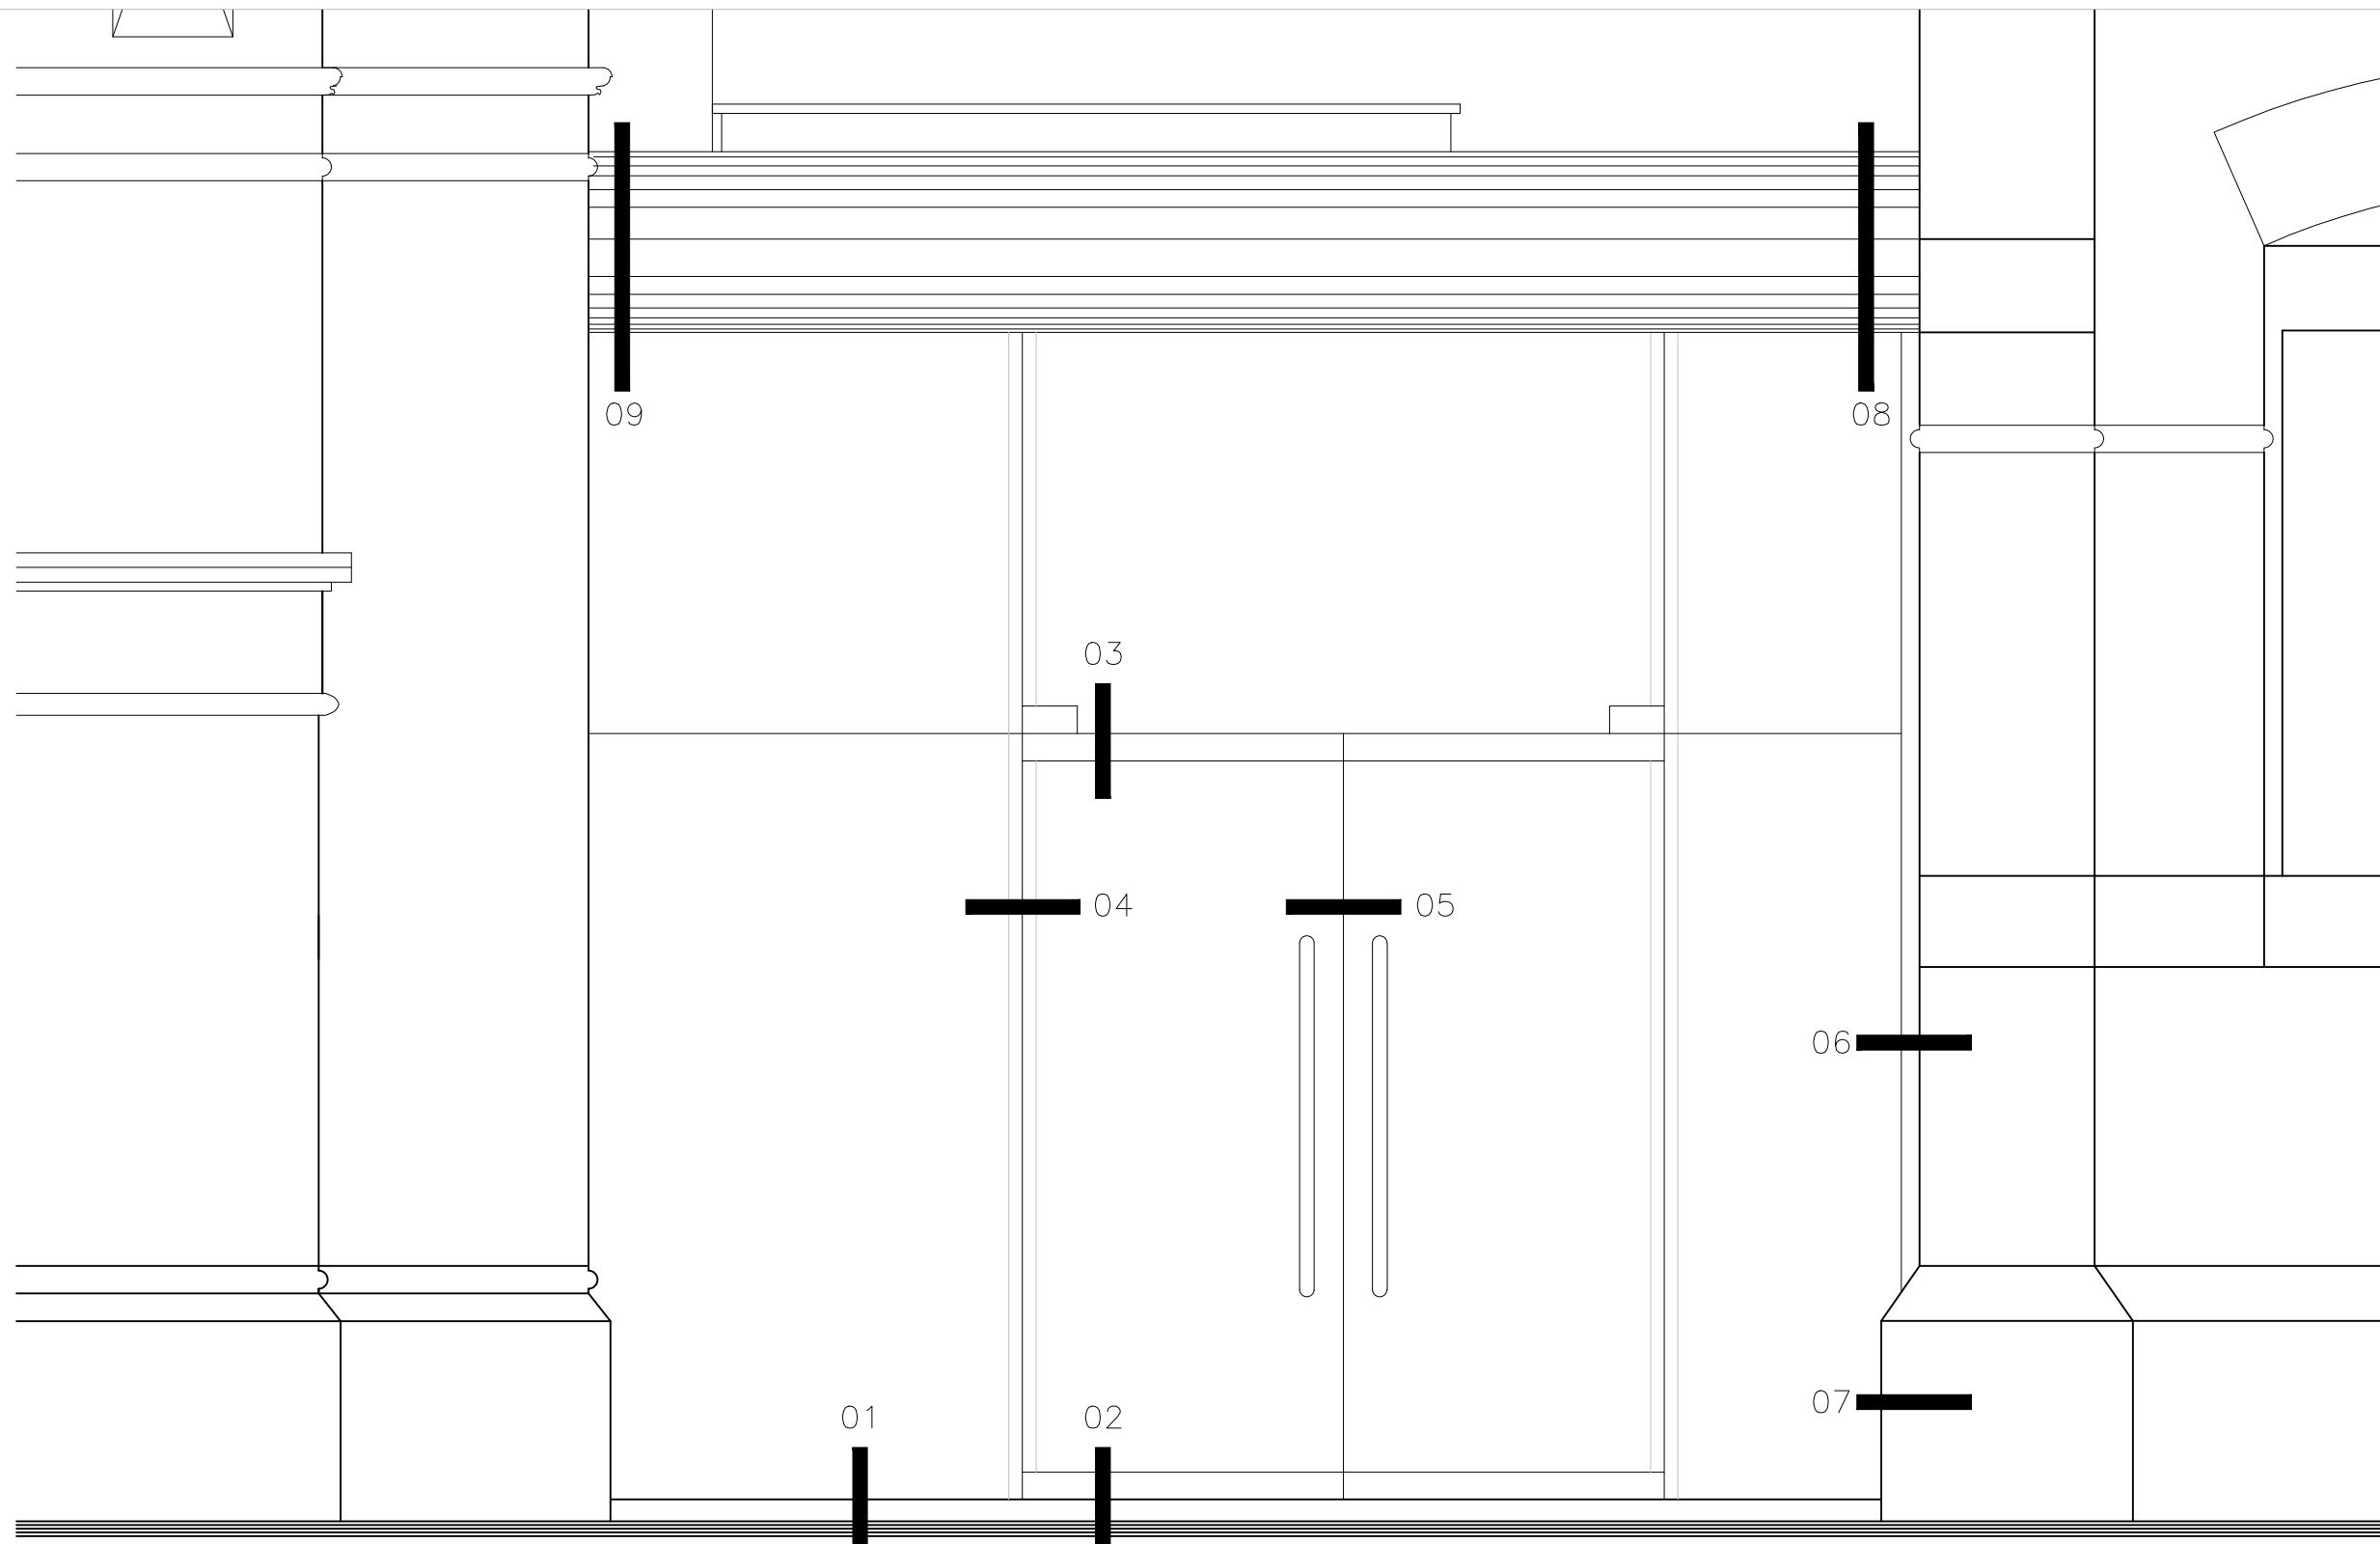


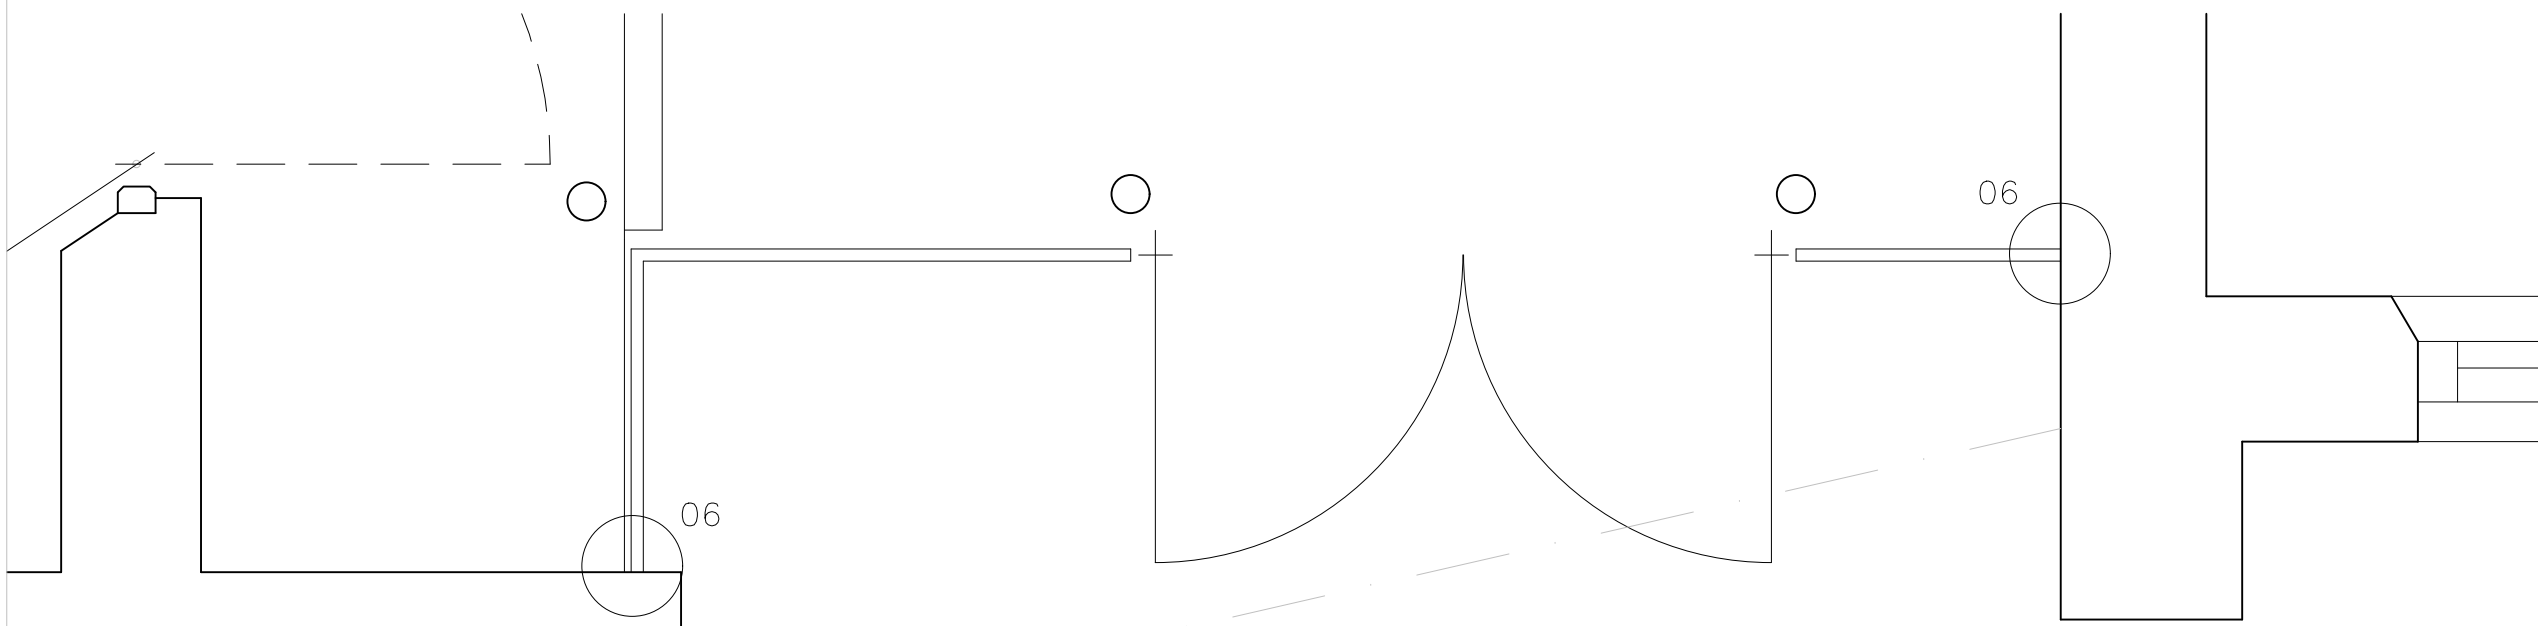


NORTH-EAST (BROAD STREET) ELEVATION
NEW FOYER

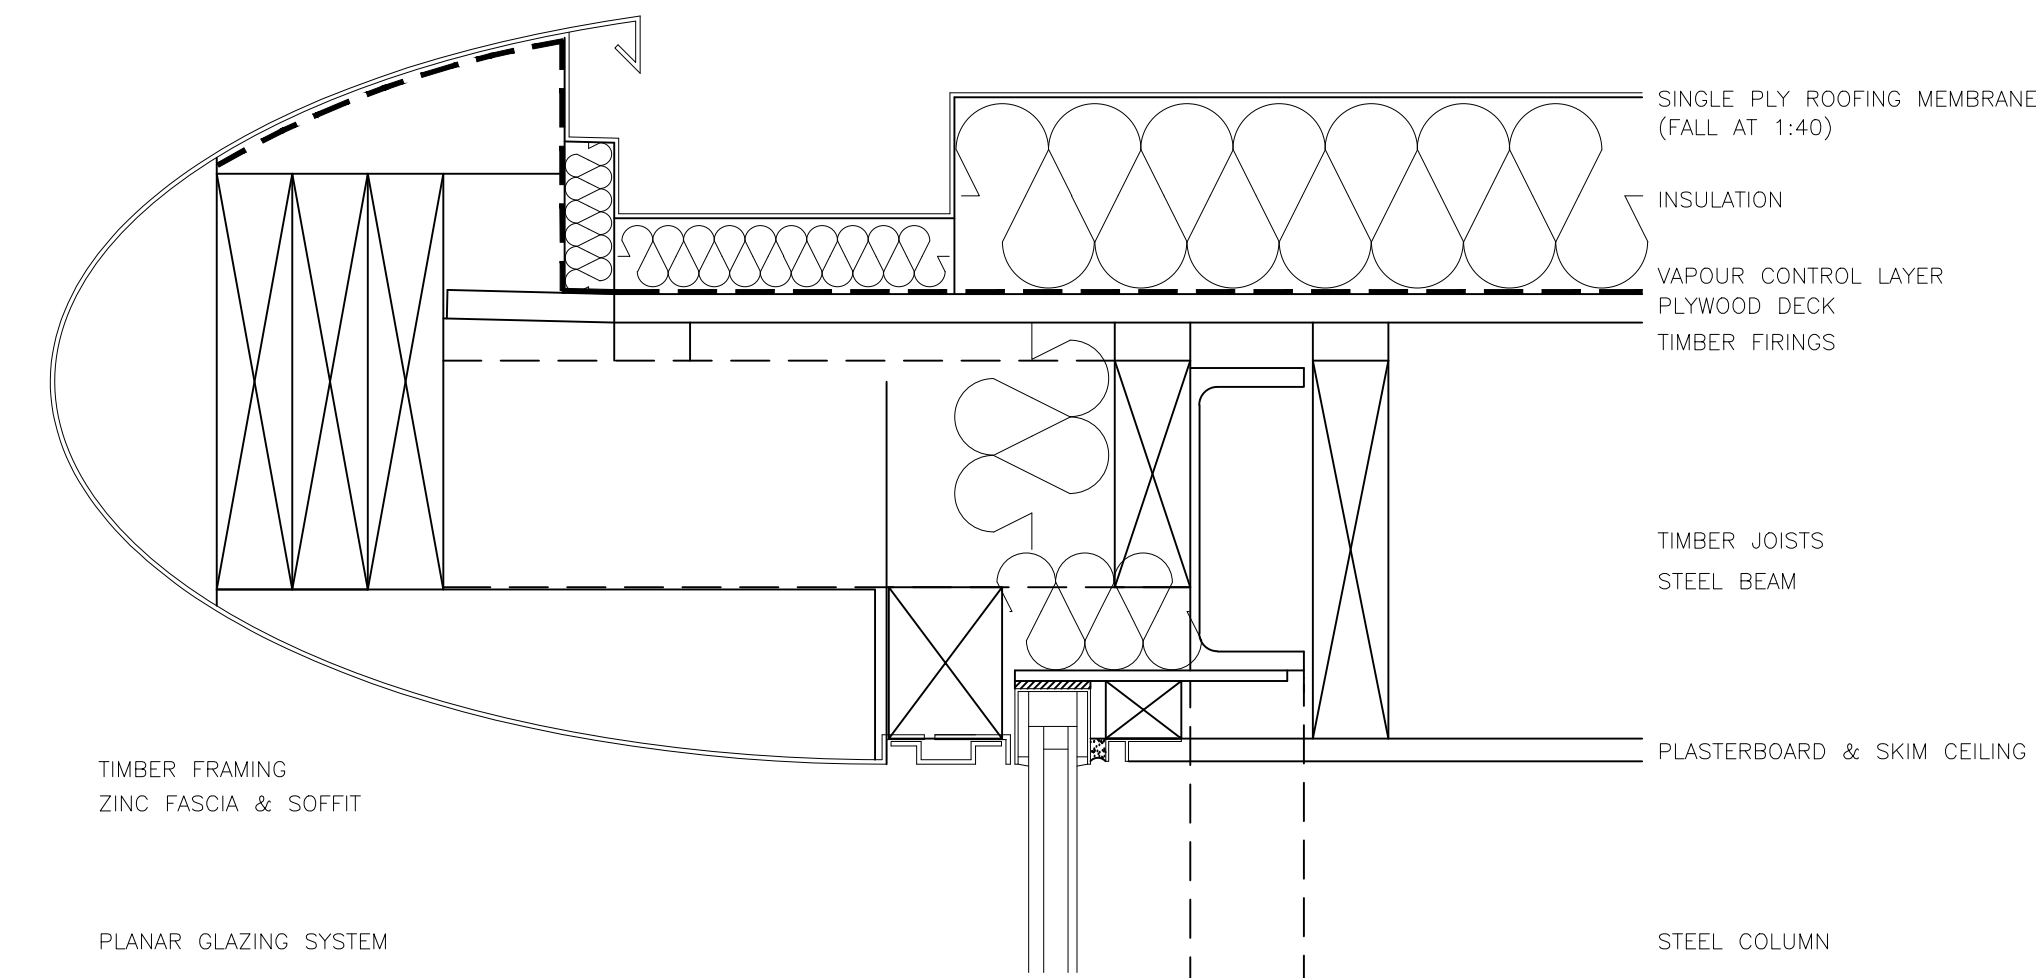



NEW FOYER ENTRANCE PLAN

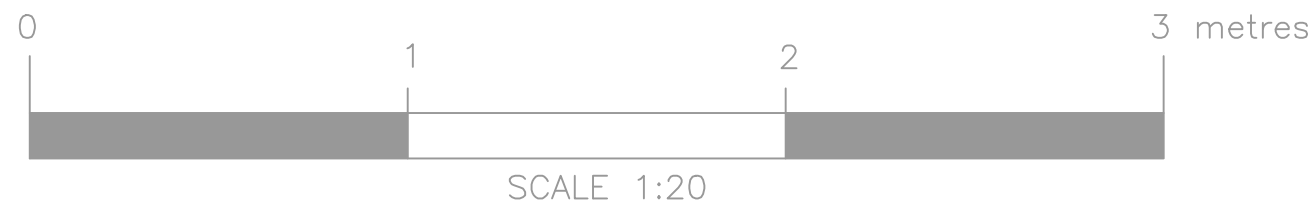


DETAIL 08

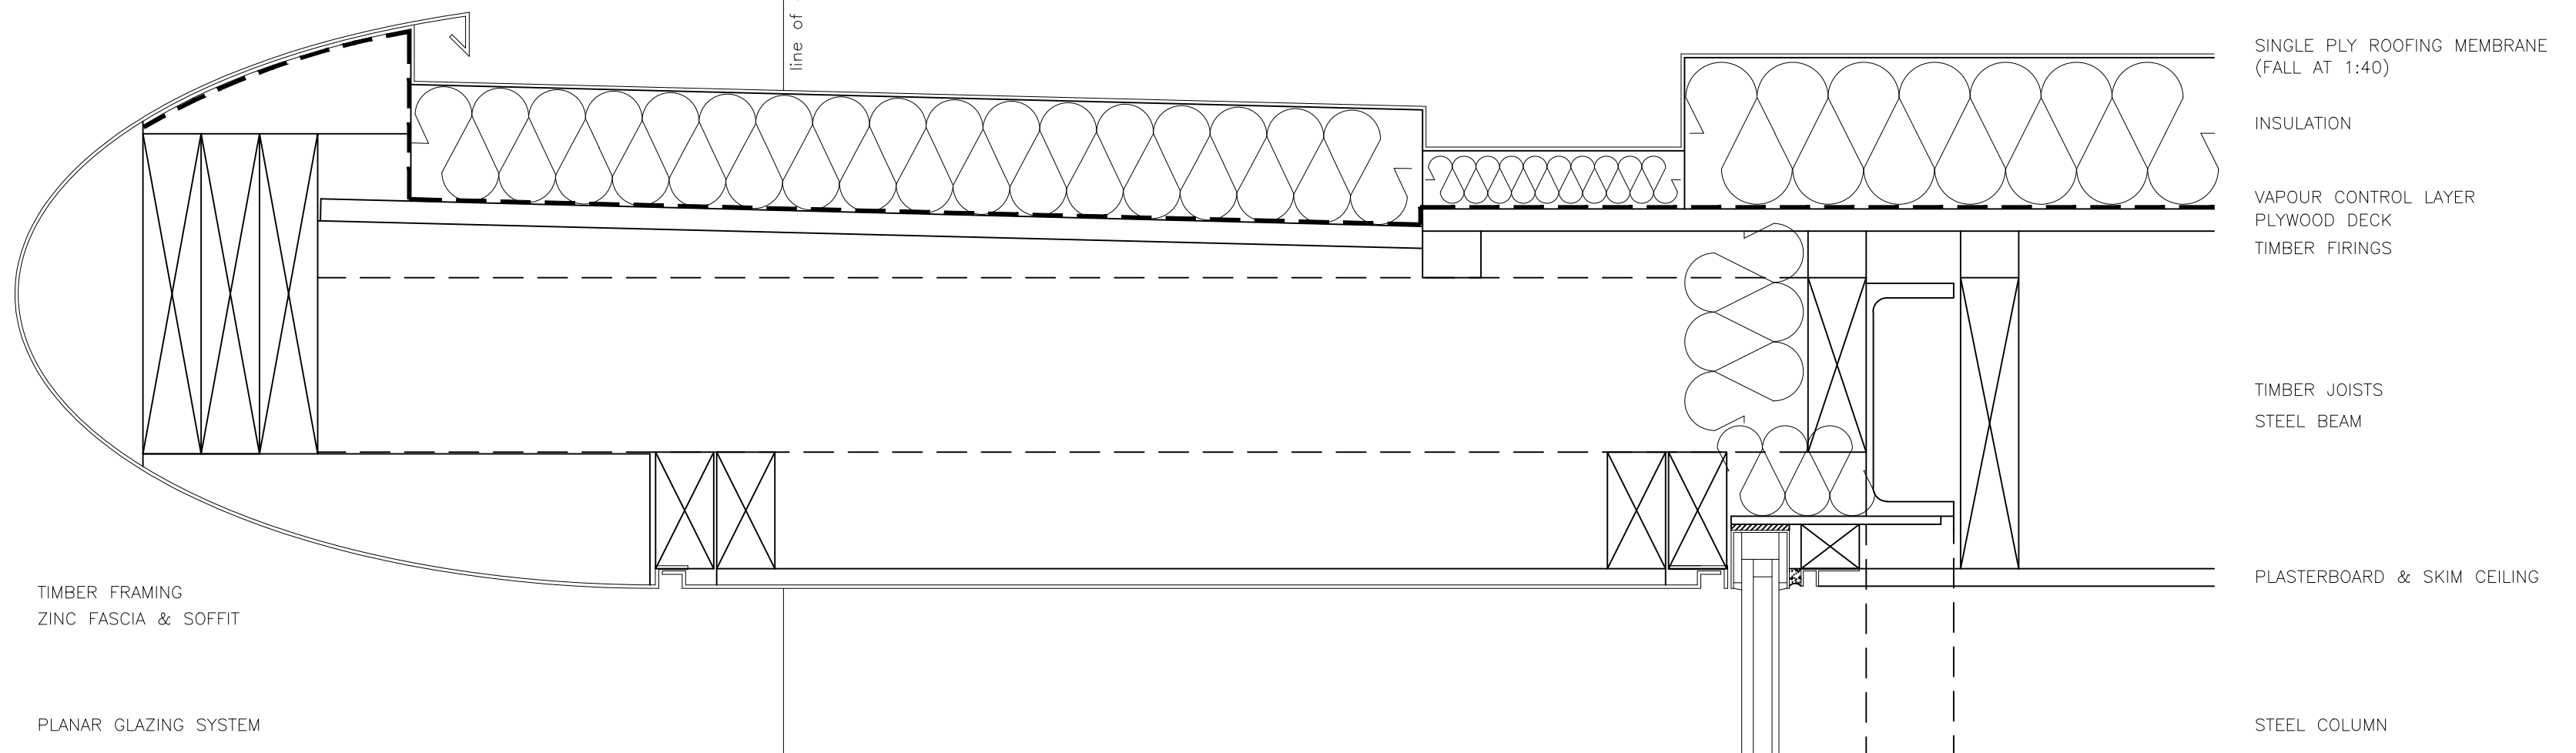


DETAIL 09

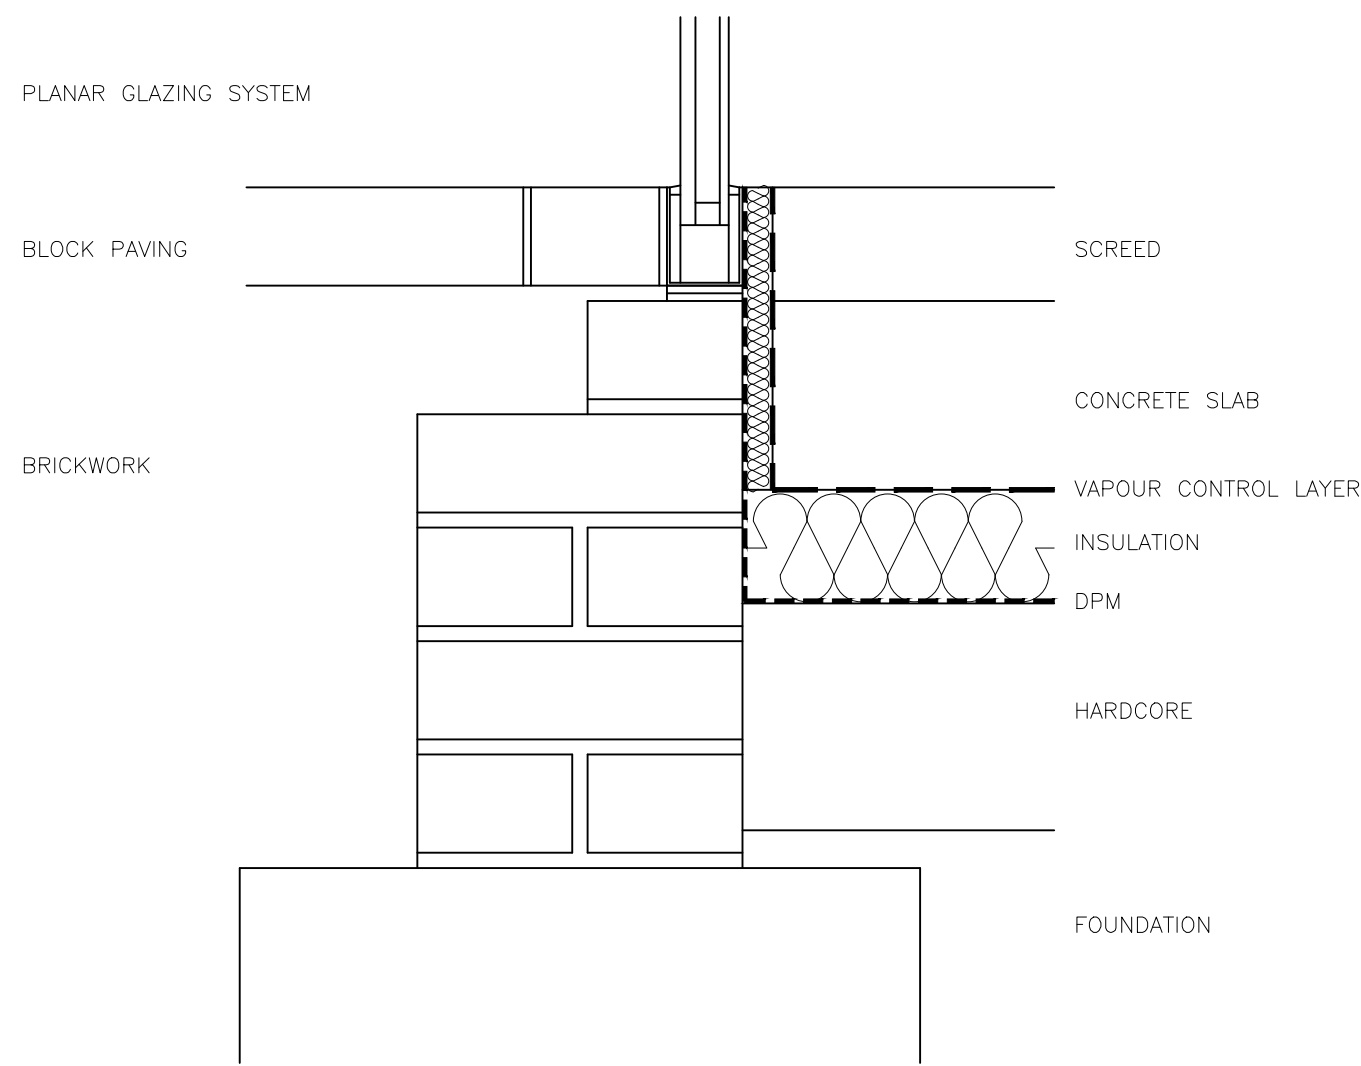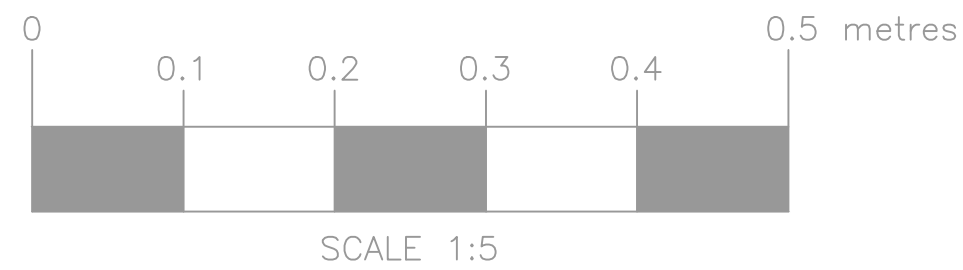


DETAIL 01

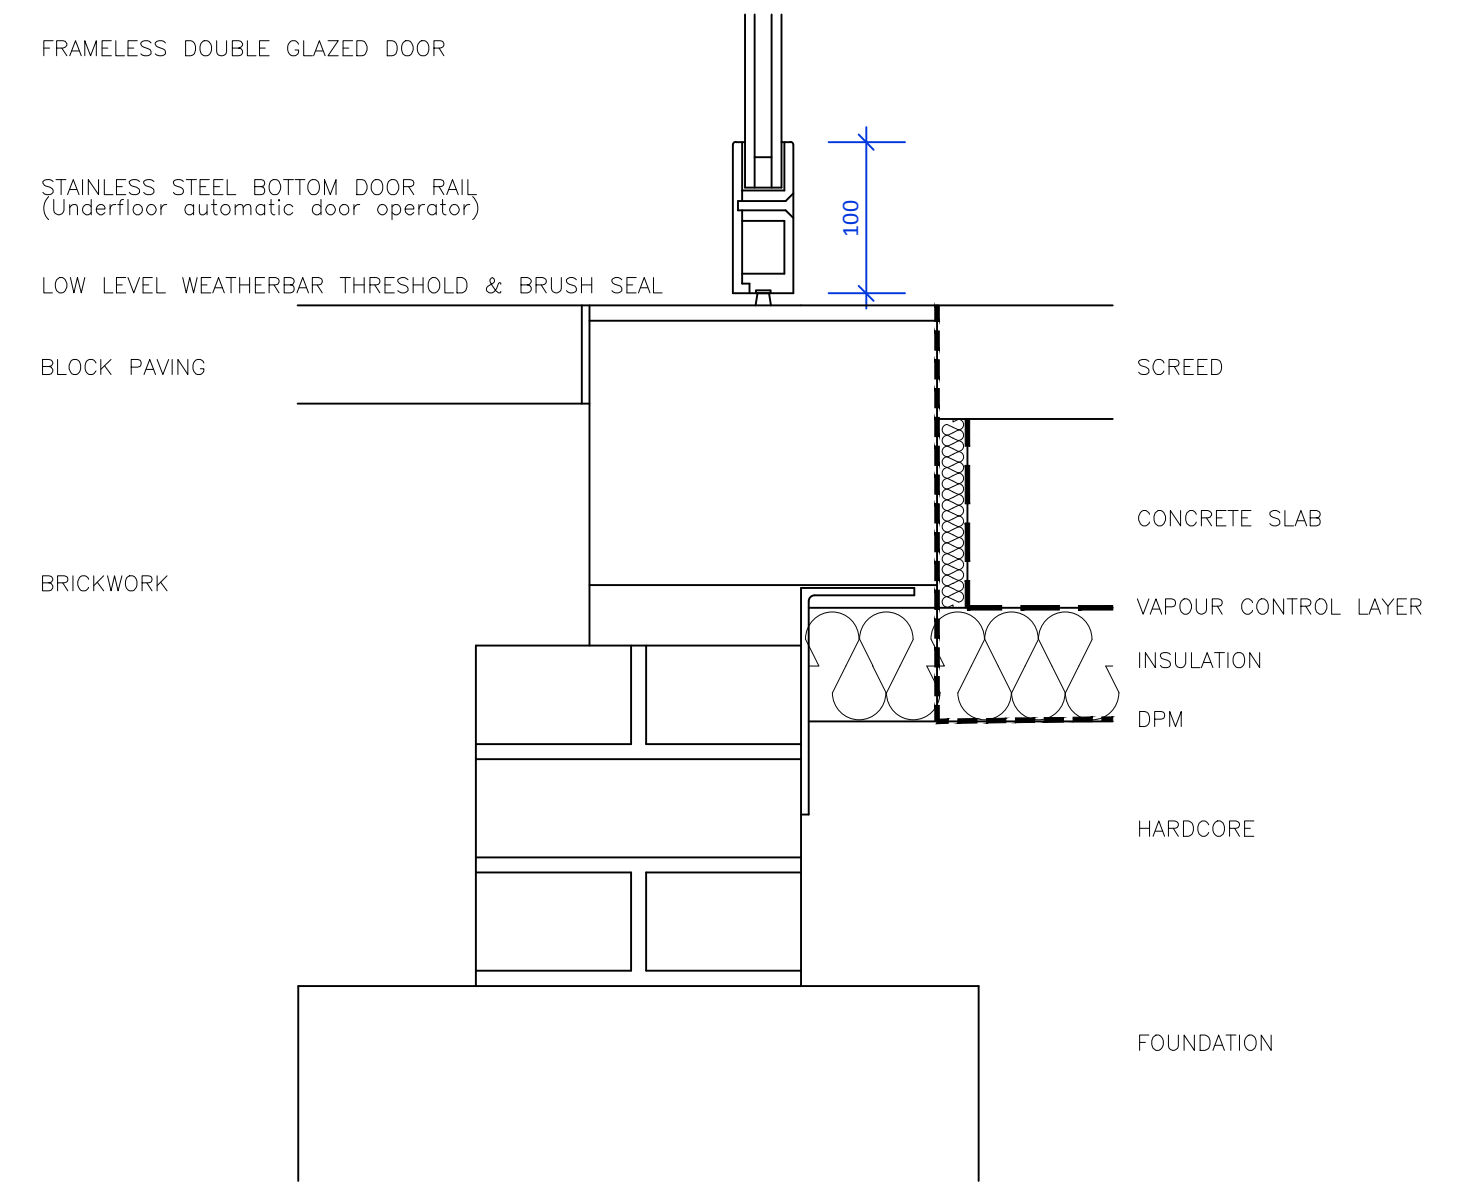


DETAIL 02

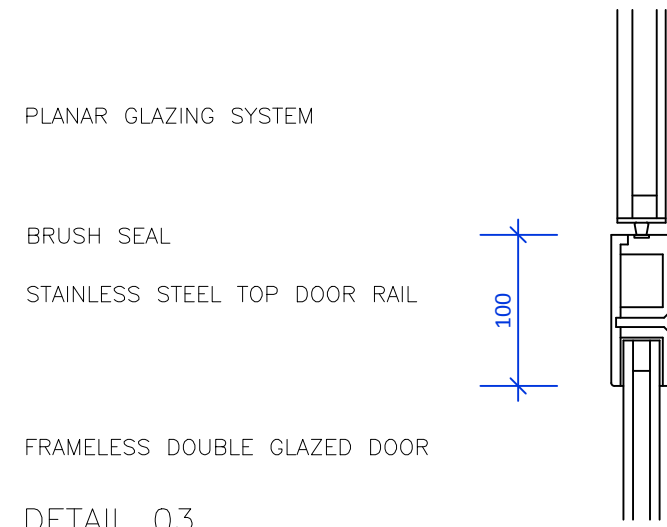


DETAIL 03

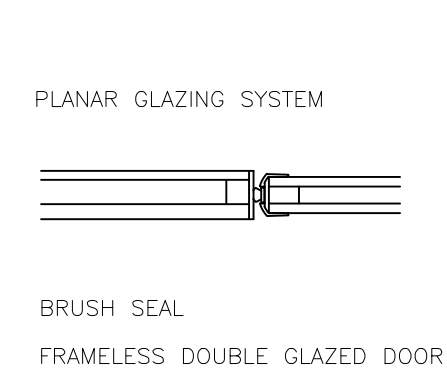


DETAIL 04

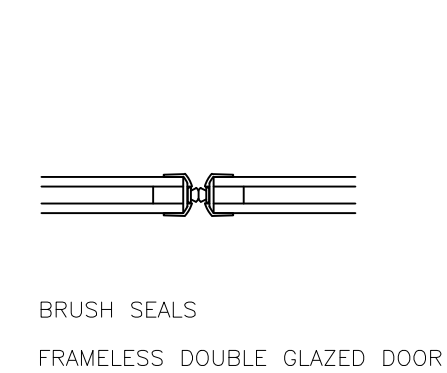

DETAIL 05

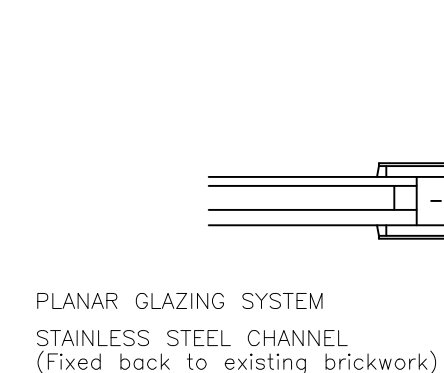

DETAIL 06

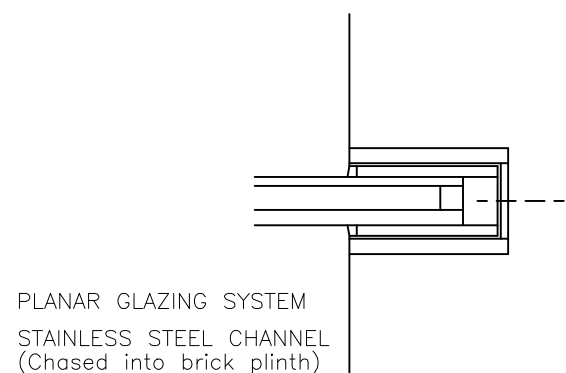

DETAIL 07

