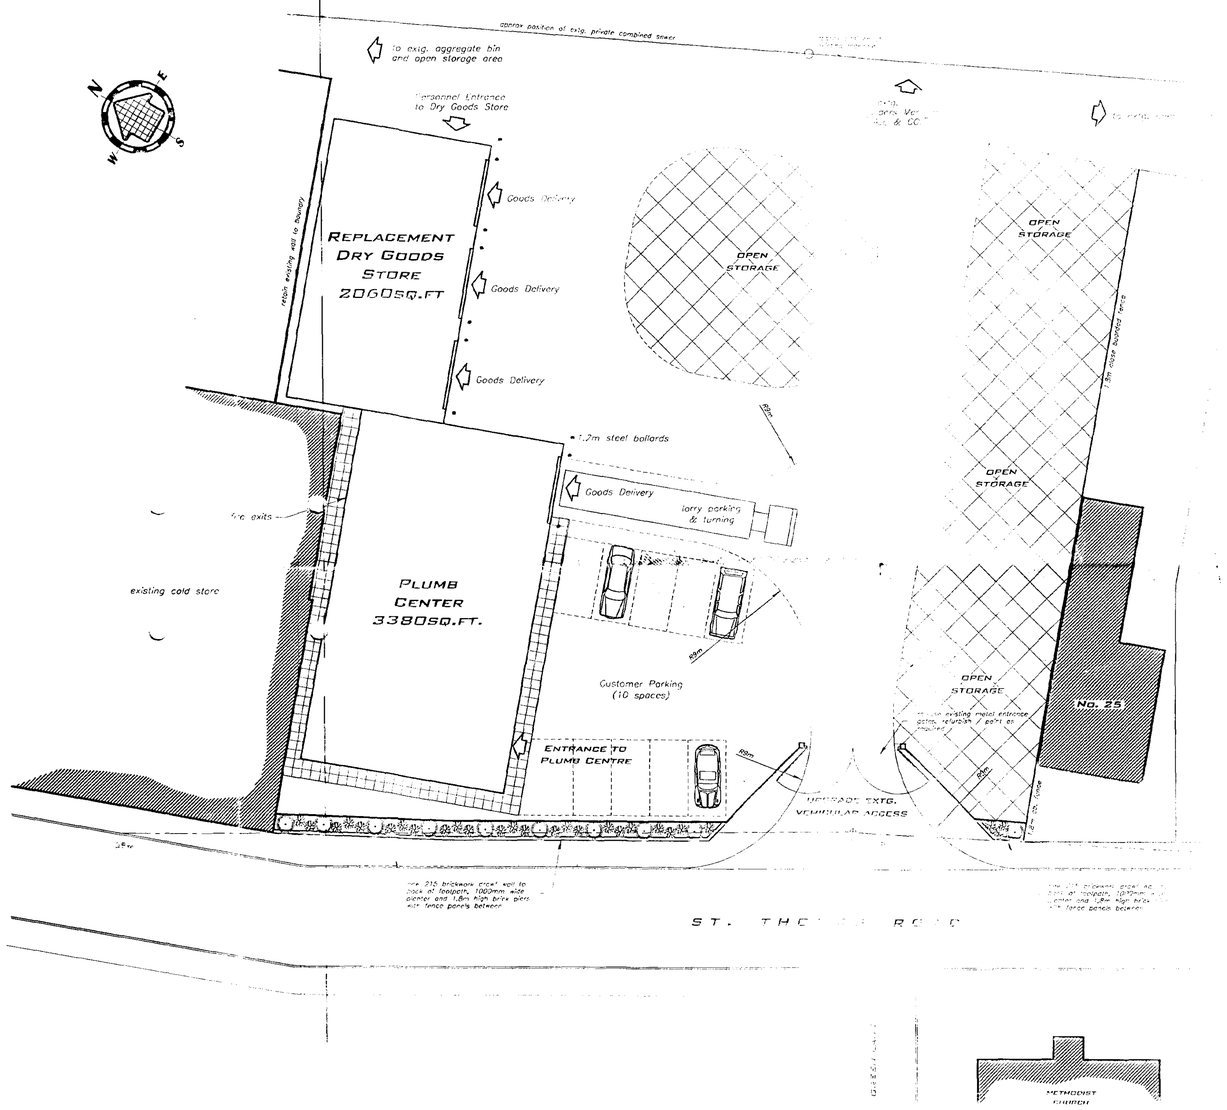

DETERMINED
SUPERSEDED

KEEP FOR INFO

SOUTH HOLLAND DC
HOUSING & PLANNING
17 DEC 1999
Ref: 1274/99

all dimensions to be checked on site as work commences and any discrepancies or omissions reported immediately.

client
Plumb Center
Hall & Co.
St. Thomas Road
Spalding

job title:
Site Layout - As Proposed

dwg. no:	2156-AC-06	date:	June 99
revision suffix:	-	scales:	1:200

K.J.M TODD ASSOCIATES
ARCHITECTURAL AND DEVELOPMENT CONSULTANTS
Staple House, Eleanors Cross
Dunstable, Beds.
LU6 1SU
Tel: 01582 -476404
Fax: 01582 -475308
L.A.A.S - A.B.E.
VAT Reg. No. 467 3025 47
www.btinternet.com/~K.J.M.TODD

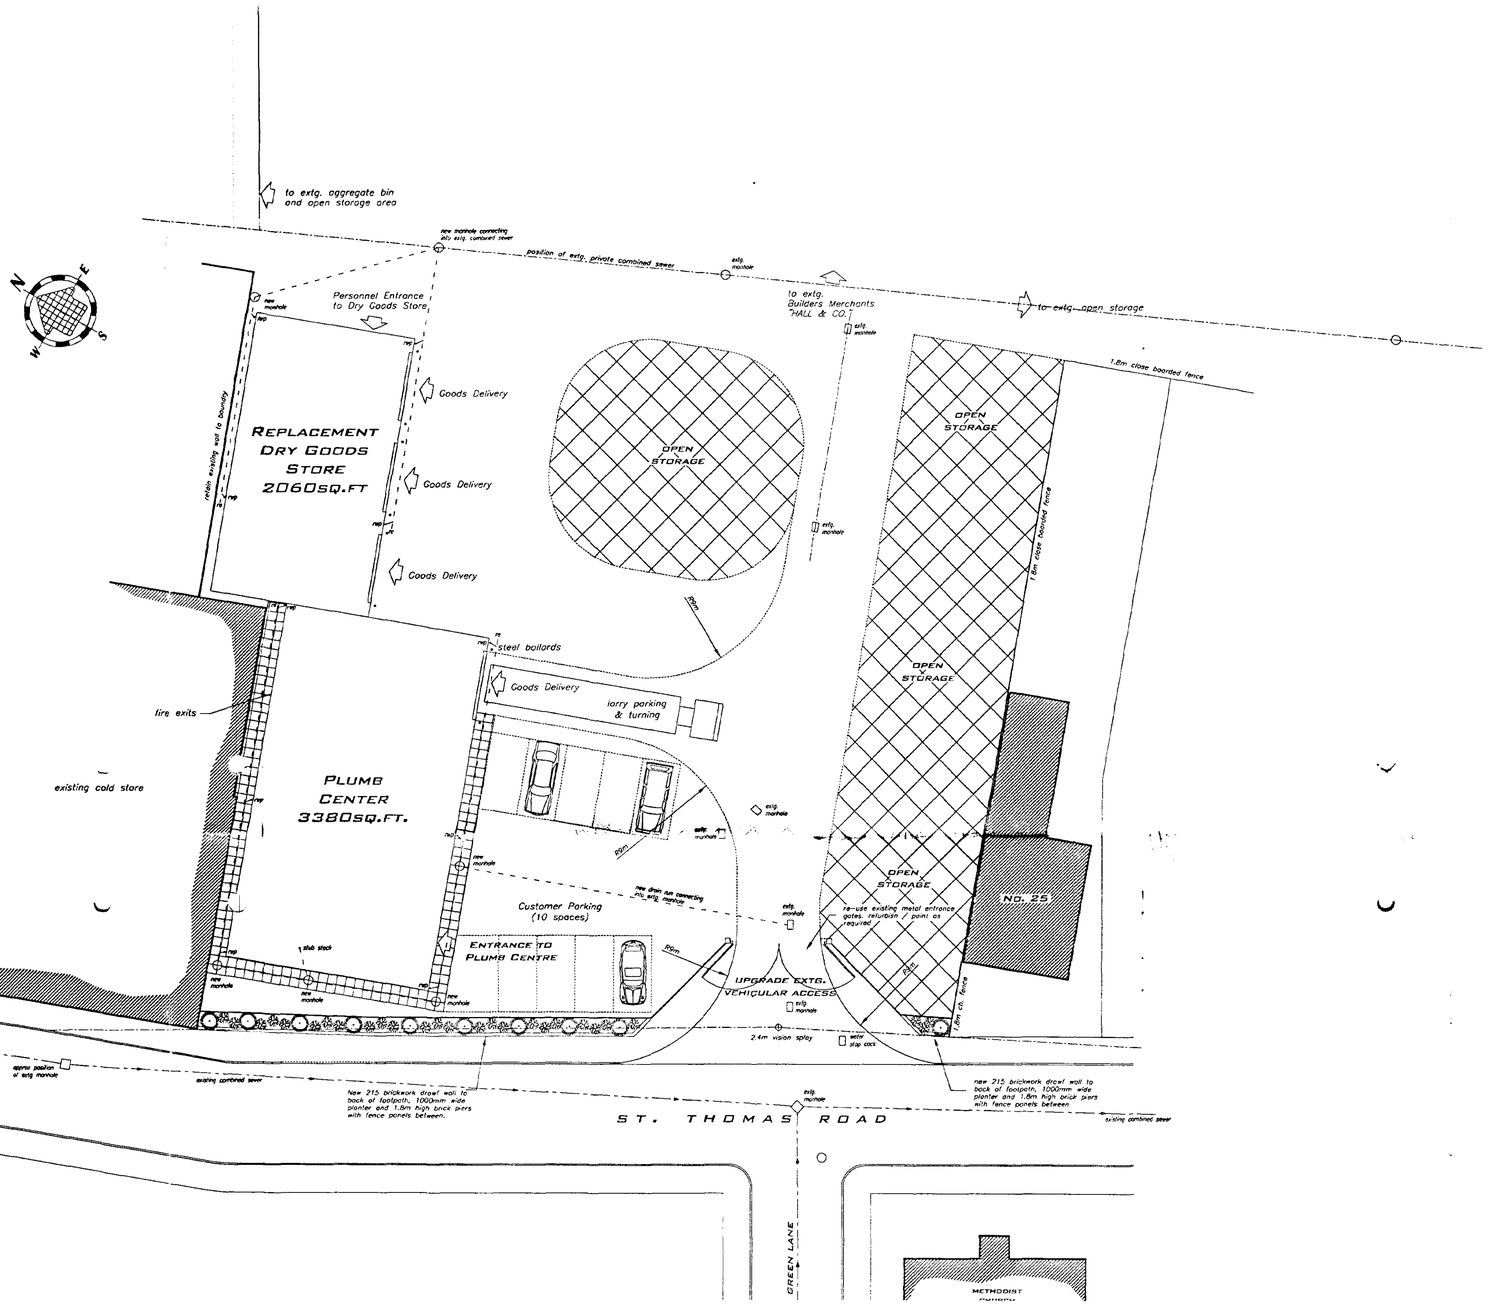



ELEVATION OF FRONT WALL

AMENDED PLANS
Ref.
SUPERSEDED
SOUTH HOLLAND DISTRICT COUNCIL
DEC 1999

KEEP FOR INFORMATION

all dimensions to be checked on site as work commences and any discrepancies or omissions reported immediately.

client: Plumb Center
Hall & Co.
St. Thomas Road
Spalding

job title: Site Layout - As Proposed

dwg. no:	2156-AC-06	date:	June 99
revision suffix:	A	scales:	1:200, 1:100.

A	Front wall design amended. May 2000.

K.J.M TODD ASSOCIATES LTD
ARCHITECTURAL AND DEVELOPMENT CONSULTANTS
Staple House, Eleanors Cross
Dunstable, Beds.
LU6 1SU
Tel: 01582 ~476404
Fax: 01582 ~475308
I.A.A.S - A.B.E
VAT Reg. No. 467 3025 47
www.btinternet.com/~K.J.M.TODD

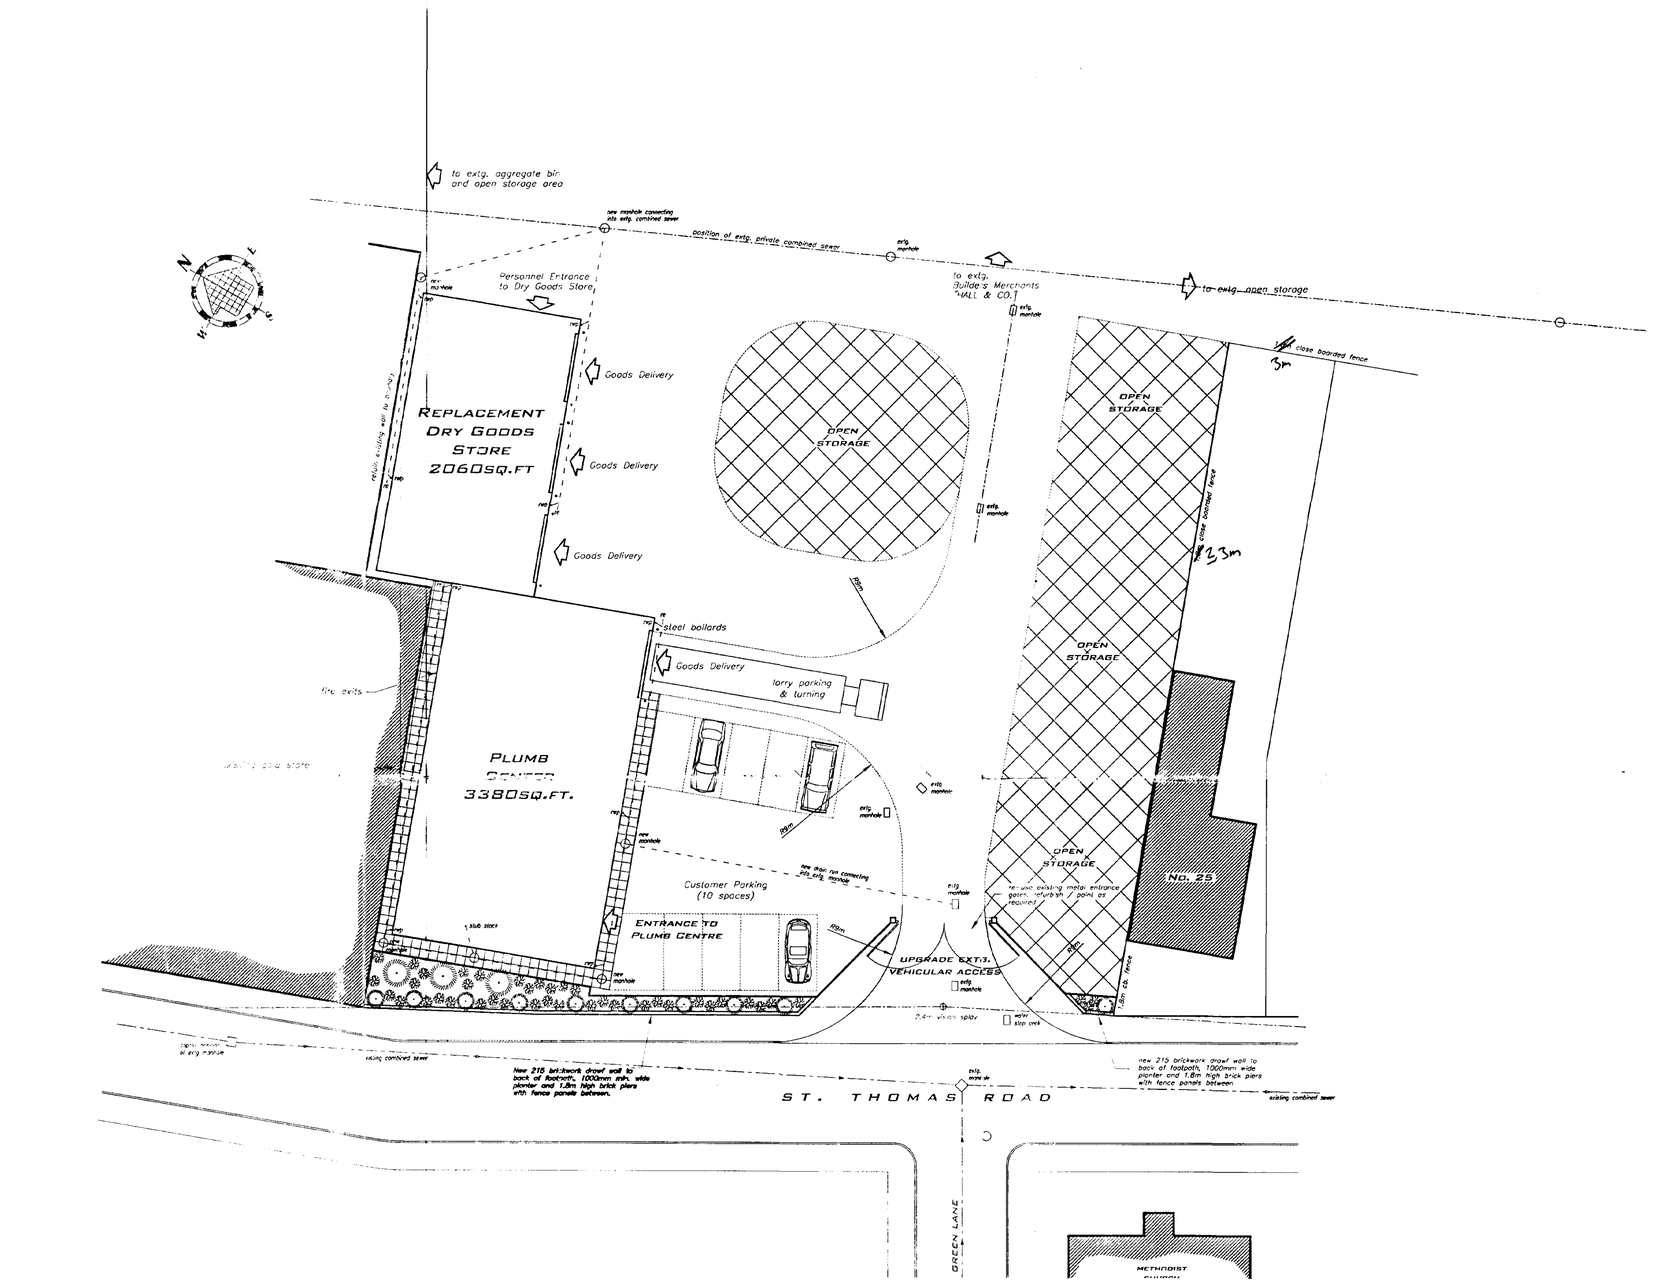



ELEVATION OF FRONT WALL

DETERMINED PLAN

APPROVED PLANS

Ref.

SOUTH HOLLAND DC
HOUSING & PLANNING
25 AUG 2000
Ref: 1274/99

all dimensions to be checked on site as work commences and any discrepancies or omissions reported immediately.

client
Plumb Center
Hall & Co.
St. Thomas Road
Spalding

job title:
Site Layout - As Proposed

dwg. no:	2156-AC-06	date:	June 99
revision suffix:	B	scales:	1:200, 1:100.

A	Front wall design amended. May 2000.
B	Additional landscaping added to frontage. Aug 2000

K.J.M TODD ASSOCIATES LTD

ARCHITECTURAL AND DEVELOPMENT CONSULTANTS

Staple House, Eleanors Cross
Dunstable, Beds.
LU6 1SU

Tel: 01582 ~476404
Fax: 01582 ~475308

I.A.A.S - A.B.E

VAT Reg. No. 467 3025 47

www.btinternet.com/~K.J.M.TODD

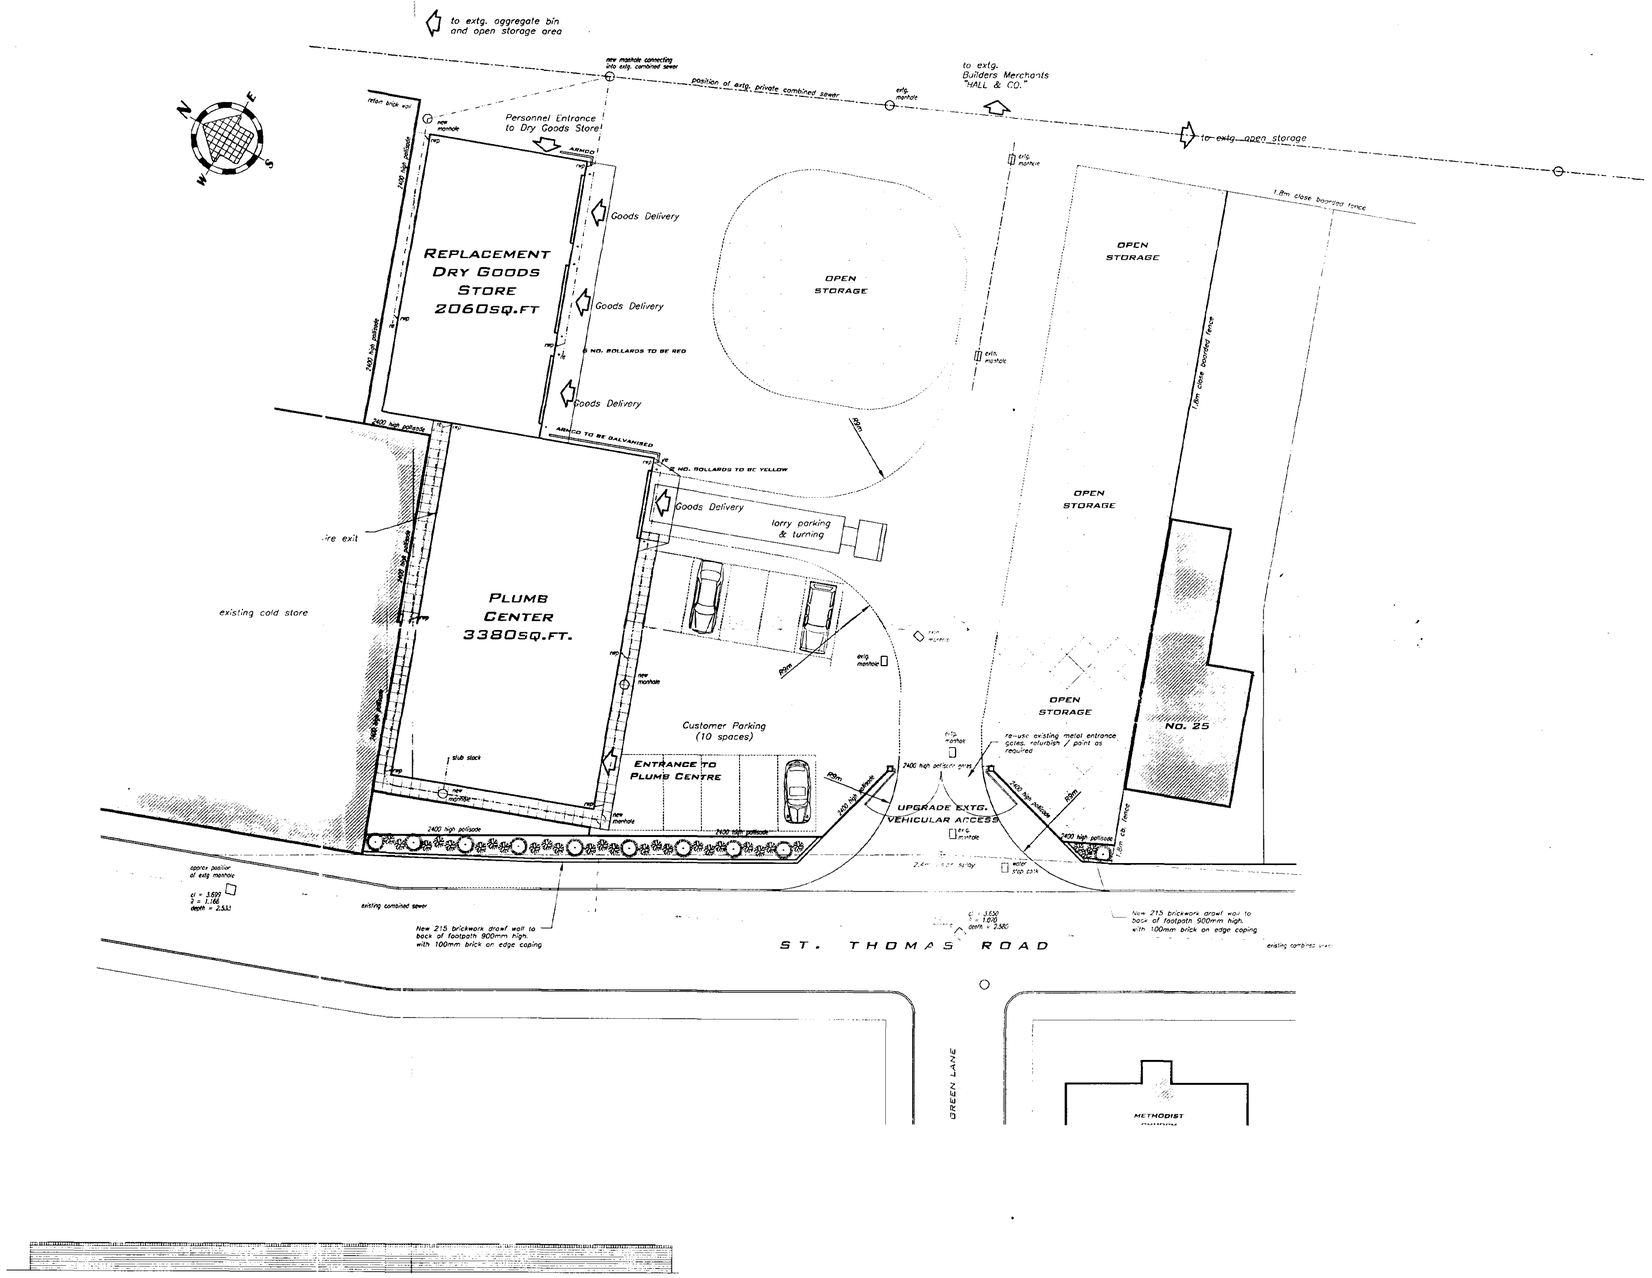

ELEVATION OF FRONT WALL

Jon, Comments please.

The indicative planting between the dwarf (900mm high) wall and the palisade fencing would be preferable as low level species to avoid overgrowing the visibility splay. This would also benefit the visibility for the Aldi site of course.

JPSharpe 5 Sept 2001

F	Wall/fencing details amended. August 2001.
E	Armco & bollards amended, ramp indicated 24.08.01

all dimensions to be checked on site as work commences and any discrepancies or omissions reported immediately.

client: Plumb Center
Hall & Co.
St. Thomas Road
Spalding

job title: Site Layout - As Proposed

dwg. no:	2156-AC-06	date:	June 99
revision suffix:	F	scales:	1:200, 1:100.

A	Front wall design amended. May 2000.
B	Additional landscaping added to frontage. Aug 2000
C	Bollard details amended. Armco added. Feb. 2001.
D	Building repositioned to allow 1m around boundary

K.J.M TODD ASSOCIATES LTD

ARCHITECTURAL AND DEVELOPMENT CONSULTANTS

Staple House, Eleanors Cross
Dunstable, Beds.
LU6 1SU

Tel: 01582 ~476404
Fax: 01582 ~475308

I.A.A.S - A.B.E

VAT Reg. No. 467 3025 47

www.btinternet.com/~K.J.M.TODD

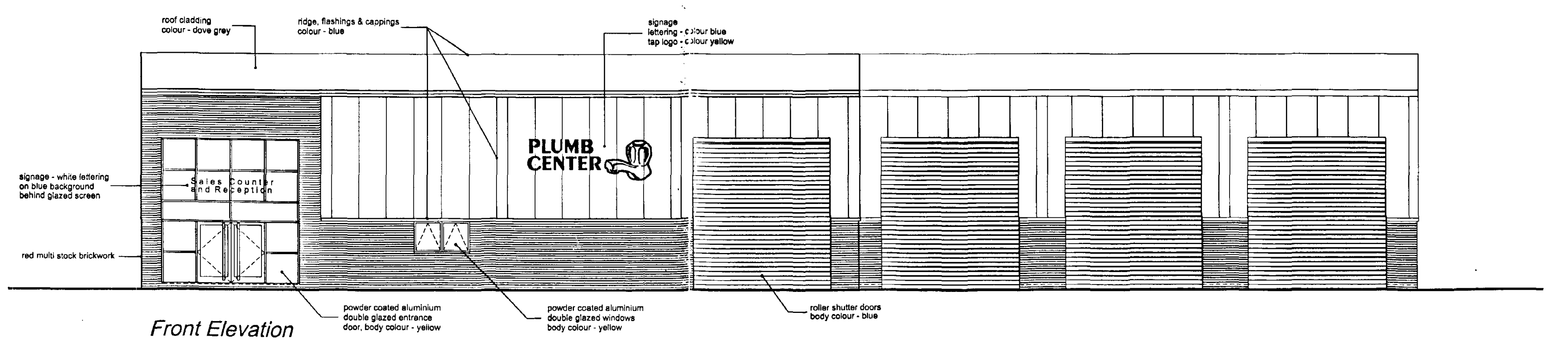

Front Elevation

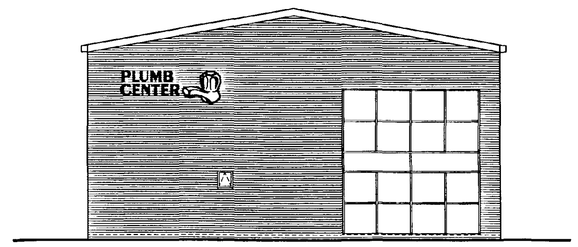

Side Elevation

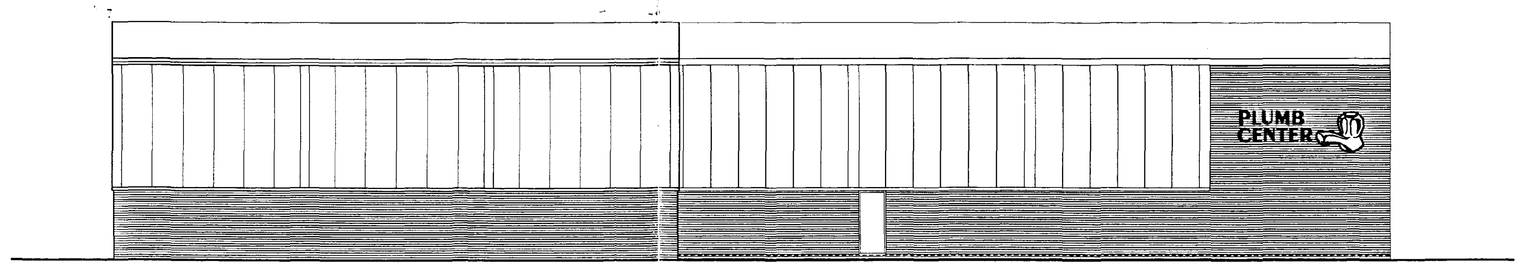

Rear Elevation

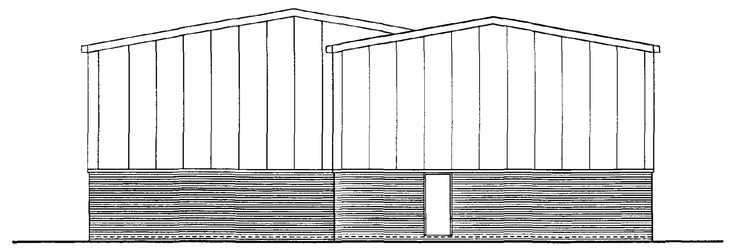

Side Elevation

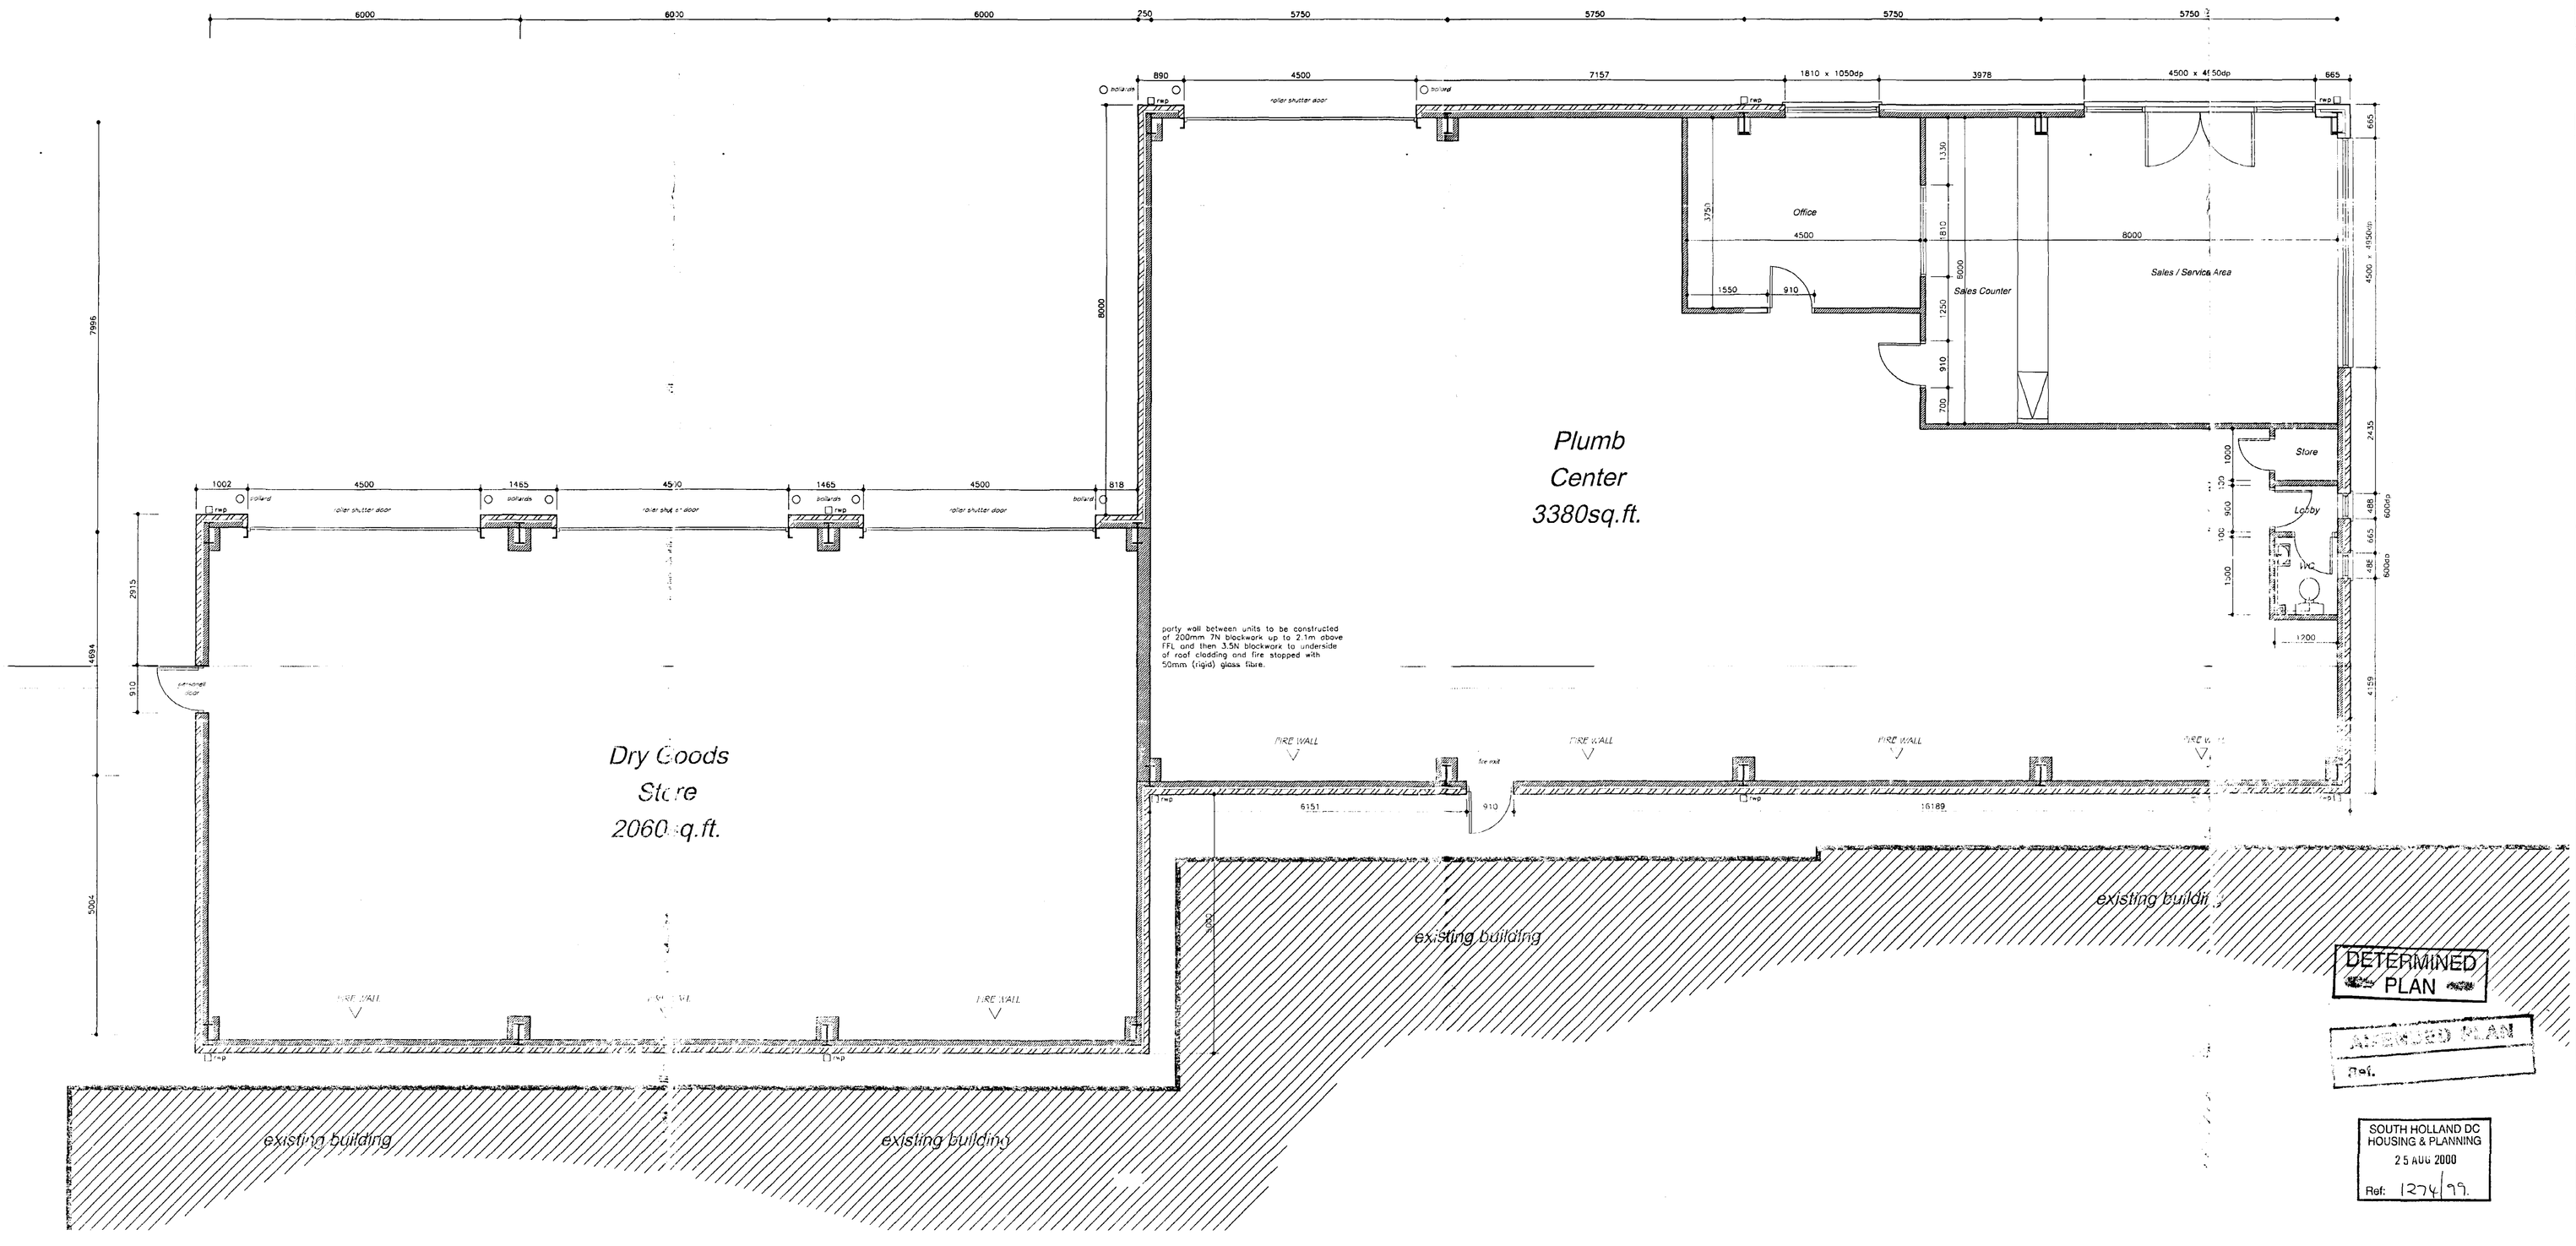

DETERMINED PLAN

APPROVED PLAN

Ref.

SOUTH HOLLAND DC
HOUSING & PLANNING
25 AUG 2000
Ref: 1274/99.

All dimensions to be checked on site as work continues and any discrepancies or omissions reported immediately.

client: Plumb Center
Hall & Co.
St. Thomas Road
Spalding

job title: Proposed Plumb Center & Replacement Dry Goods Store

dwg. no:	2156 AC 07	date:	June 99
revision suffix:	D	scales:	1:50, 1:100

A — Elevations added - 23.8.99
B — Elevations amended - April 2000
C — Elevations further amended - May 2000
D — Sales/Service Area deletions amended - Aug 2000

K.J.M TODD ASSOCIATES LTD
ARCHITECTURAL AND DEVELOPMENT CONSULTANTS
Staple House, Eleanors Cross
Dunstable, Beds.
LU6 1SU
Tel: 01582 - 476464
Fax: 01582 475508
VAT Reg. No. 467 3426 47
www.btinternet.com/~K.J.M.TODD

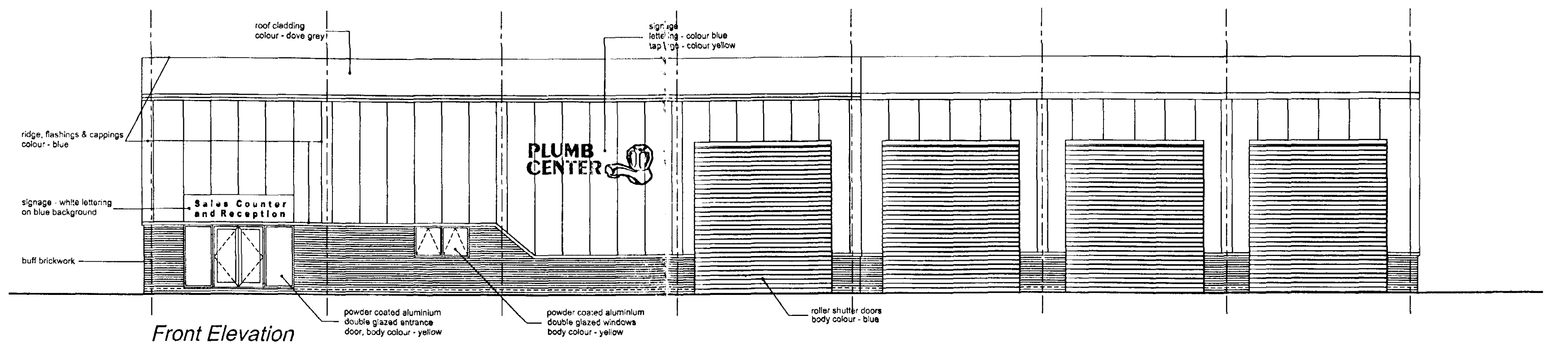

Front Elevation

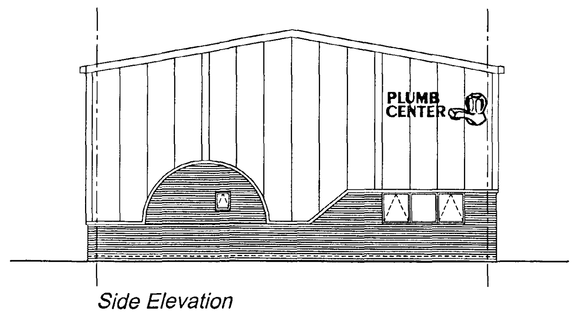

Side Elevation

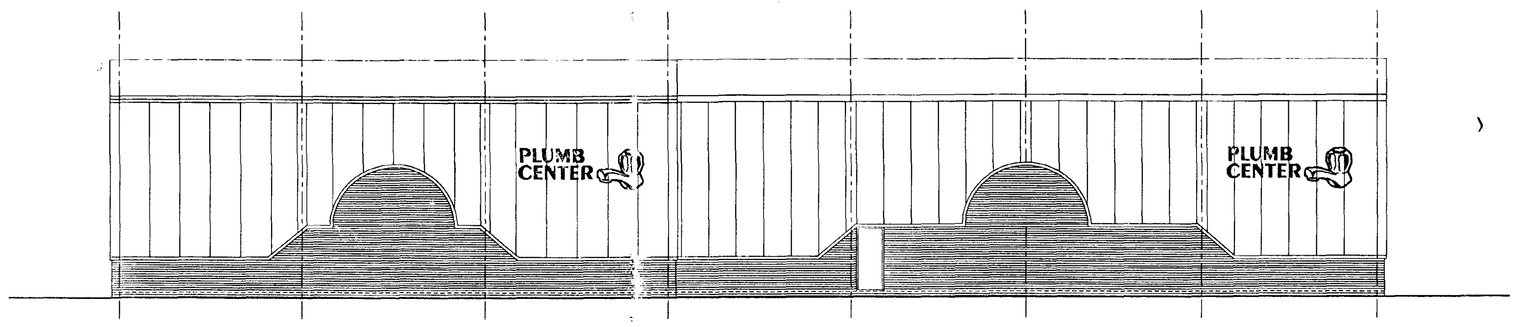

Rear Elevation

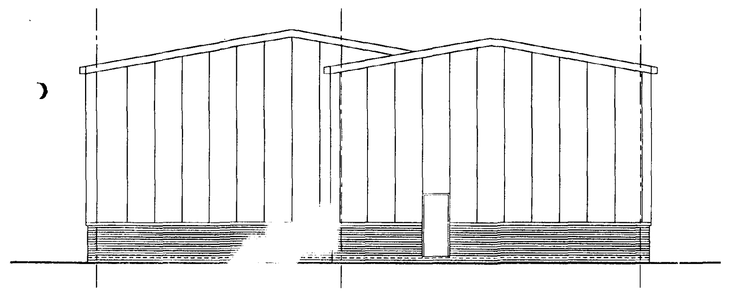

Side Elevation

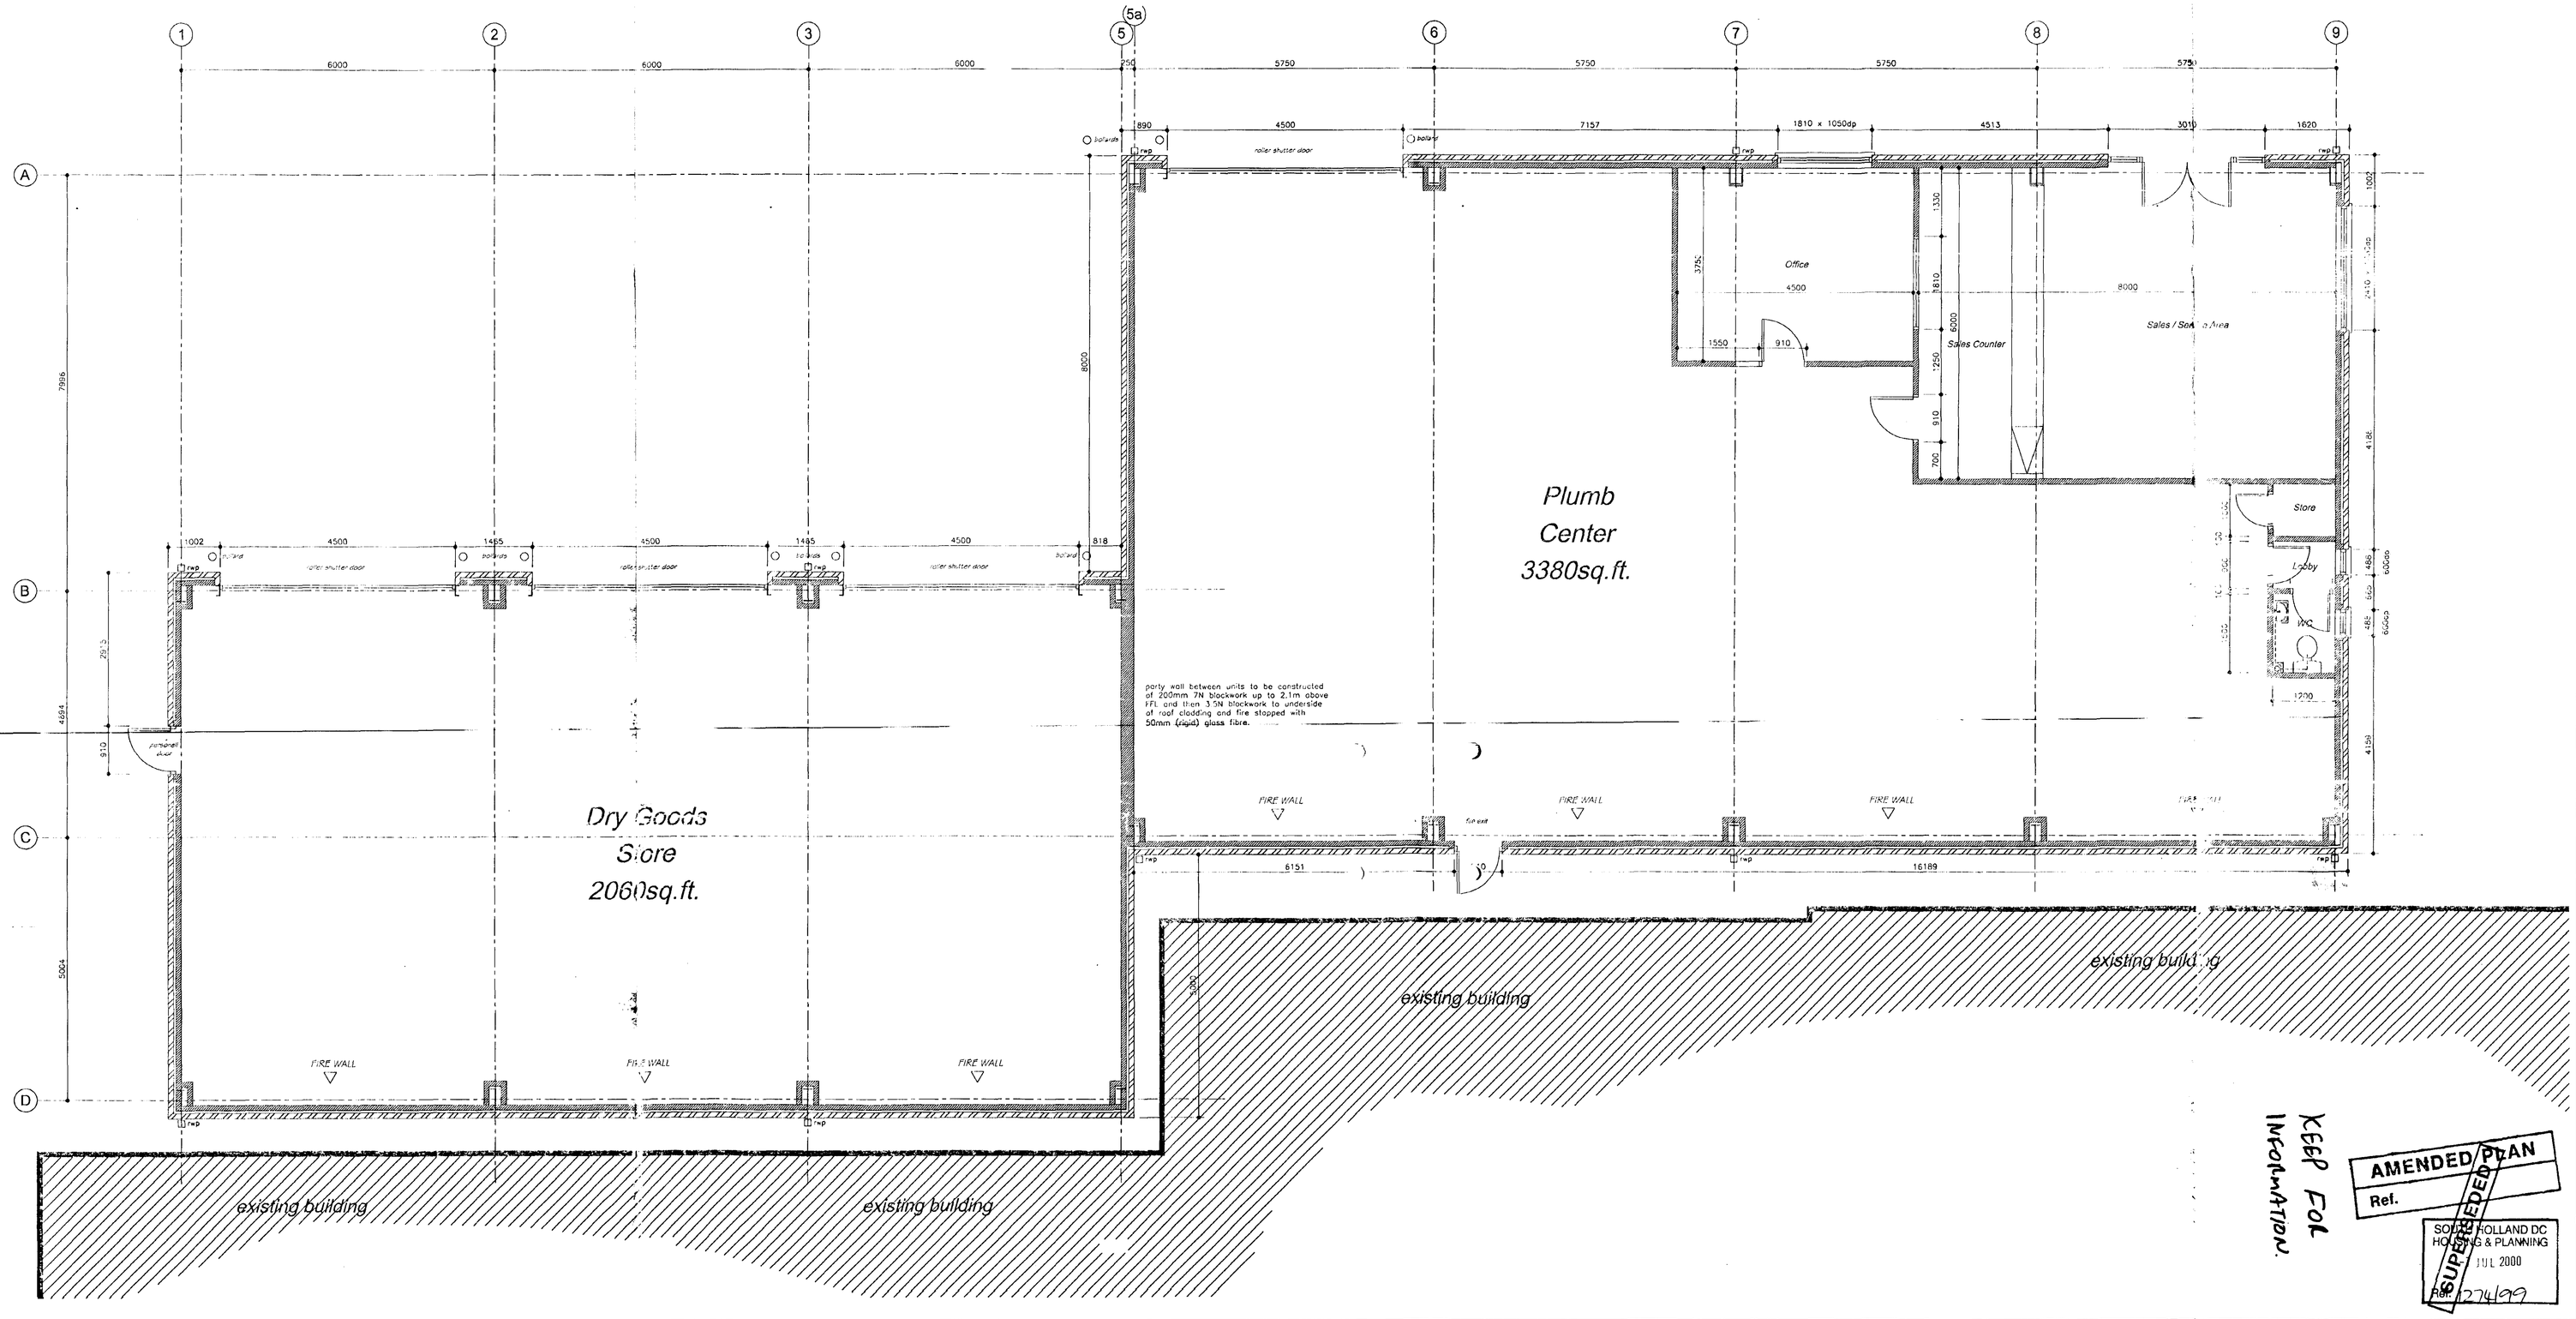

KEEP FOR INFORMATION.

AMENDED PLAN
Ref.
SOUTH HOLLAND DC
HOUSING & PLANNING
11 JUL 2000
SUPERSEDED
Ref. 274/99

all dimensions to be checked on site as work commences and any discrepancies or omissions reported immediately.

client Plumb Center
Hall & Co.
St. Thomas Road
Spalding

job title: Proposed Plumb Center & Replacement Dry Goods Store

dwg. no:	2156-AC-07	date:	June 99
revision suffix:	C	scales:	1:50 1:100

A	Elevations added - 12.11.99
B	Elevations amended - April 2000
C	Elevations further amended - May 2000

K.J.M TODD ASSOCIATES LTD
ARCHITECTURAL AND DEVELOPMENT CONSULTANTS
Staple House, Eleanors Cross Road
Dunstable, Beds.
LU6 1SU
Tel: 01582 -476404
Fax: 01582 -475308
I.A.A.S - A.B.E
VAT Reg. No. 467 3025 47
www.btinternet.com/~K.J.M.TODD

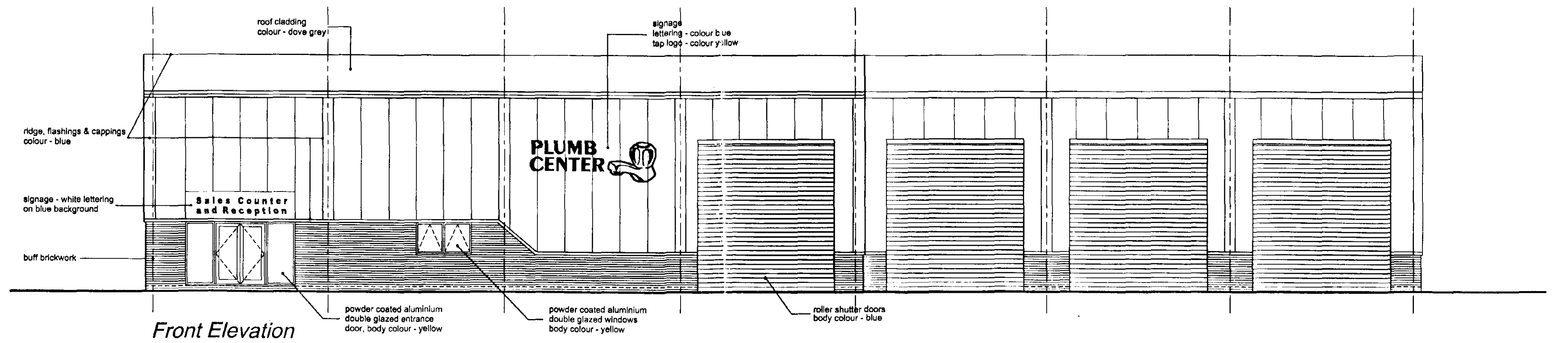

Front Elevation

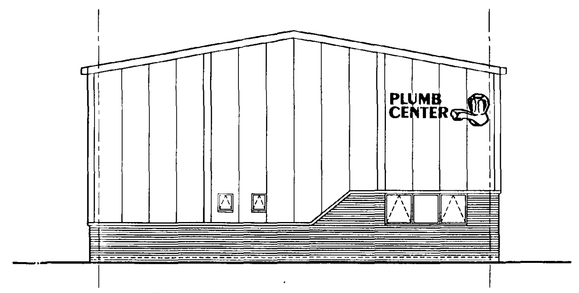

Side Elevation

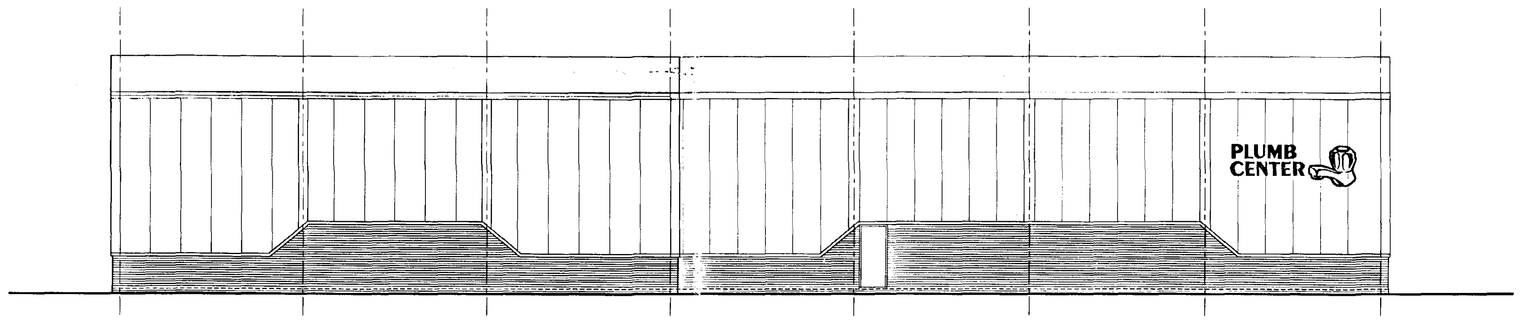

Rear Elevation

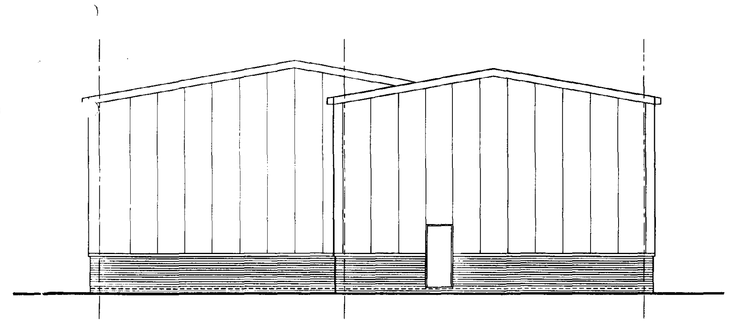

Side Elevation

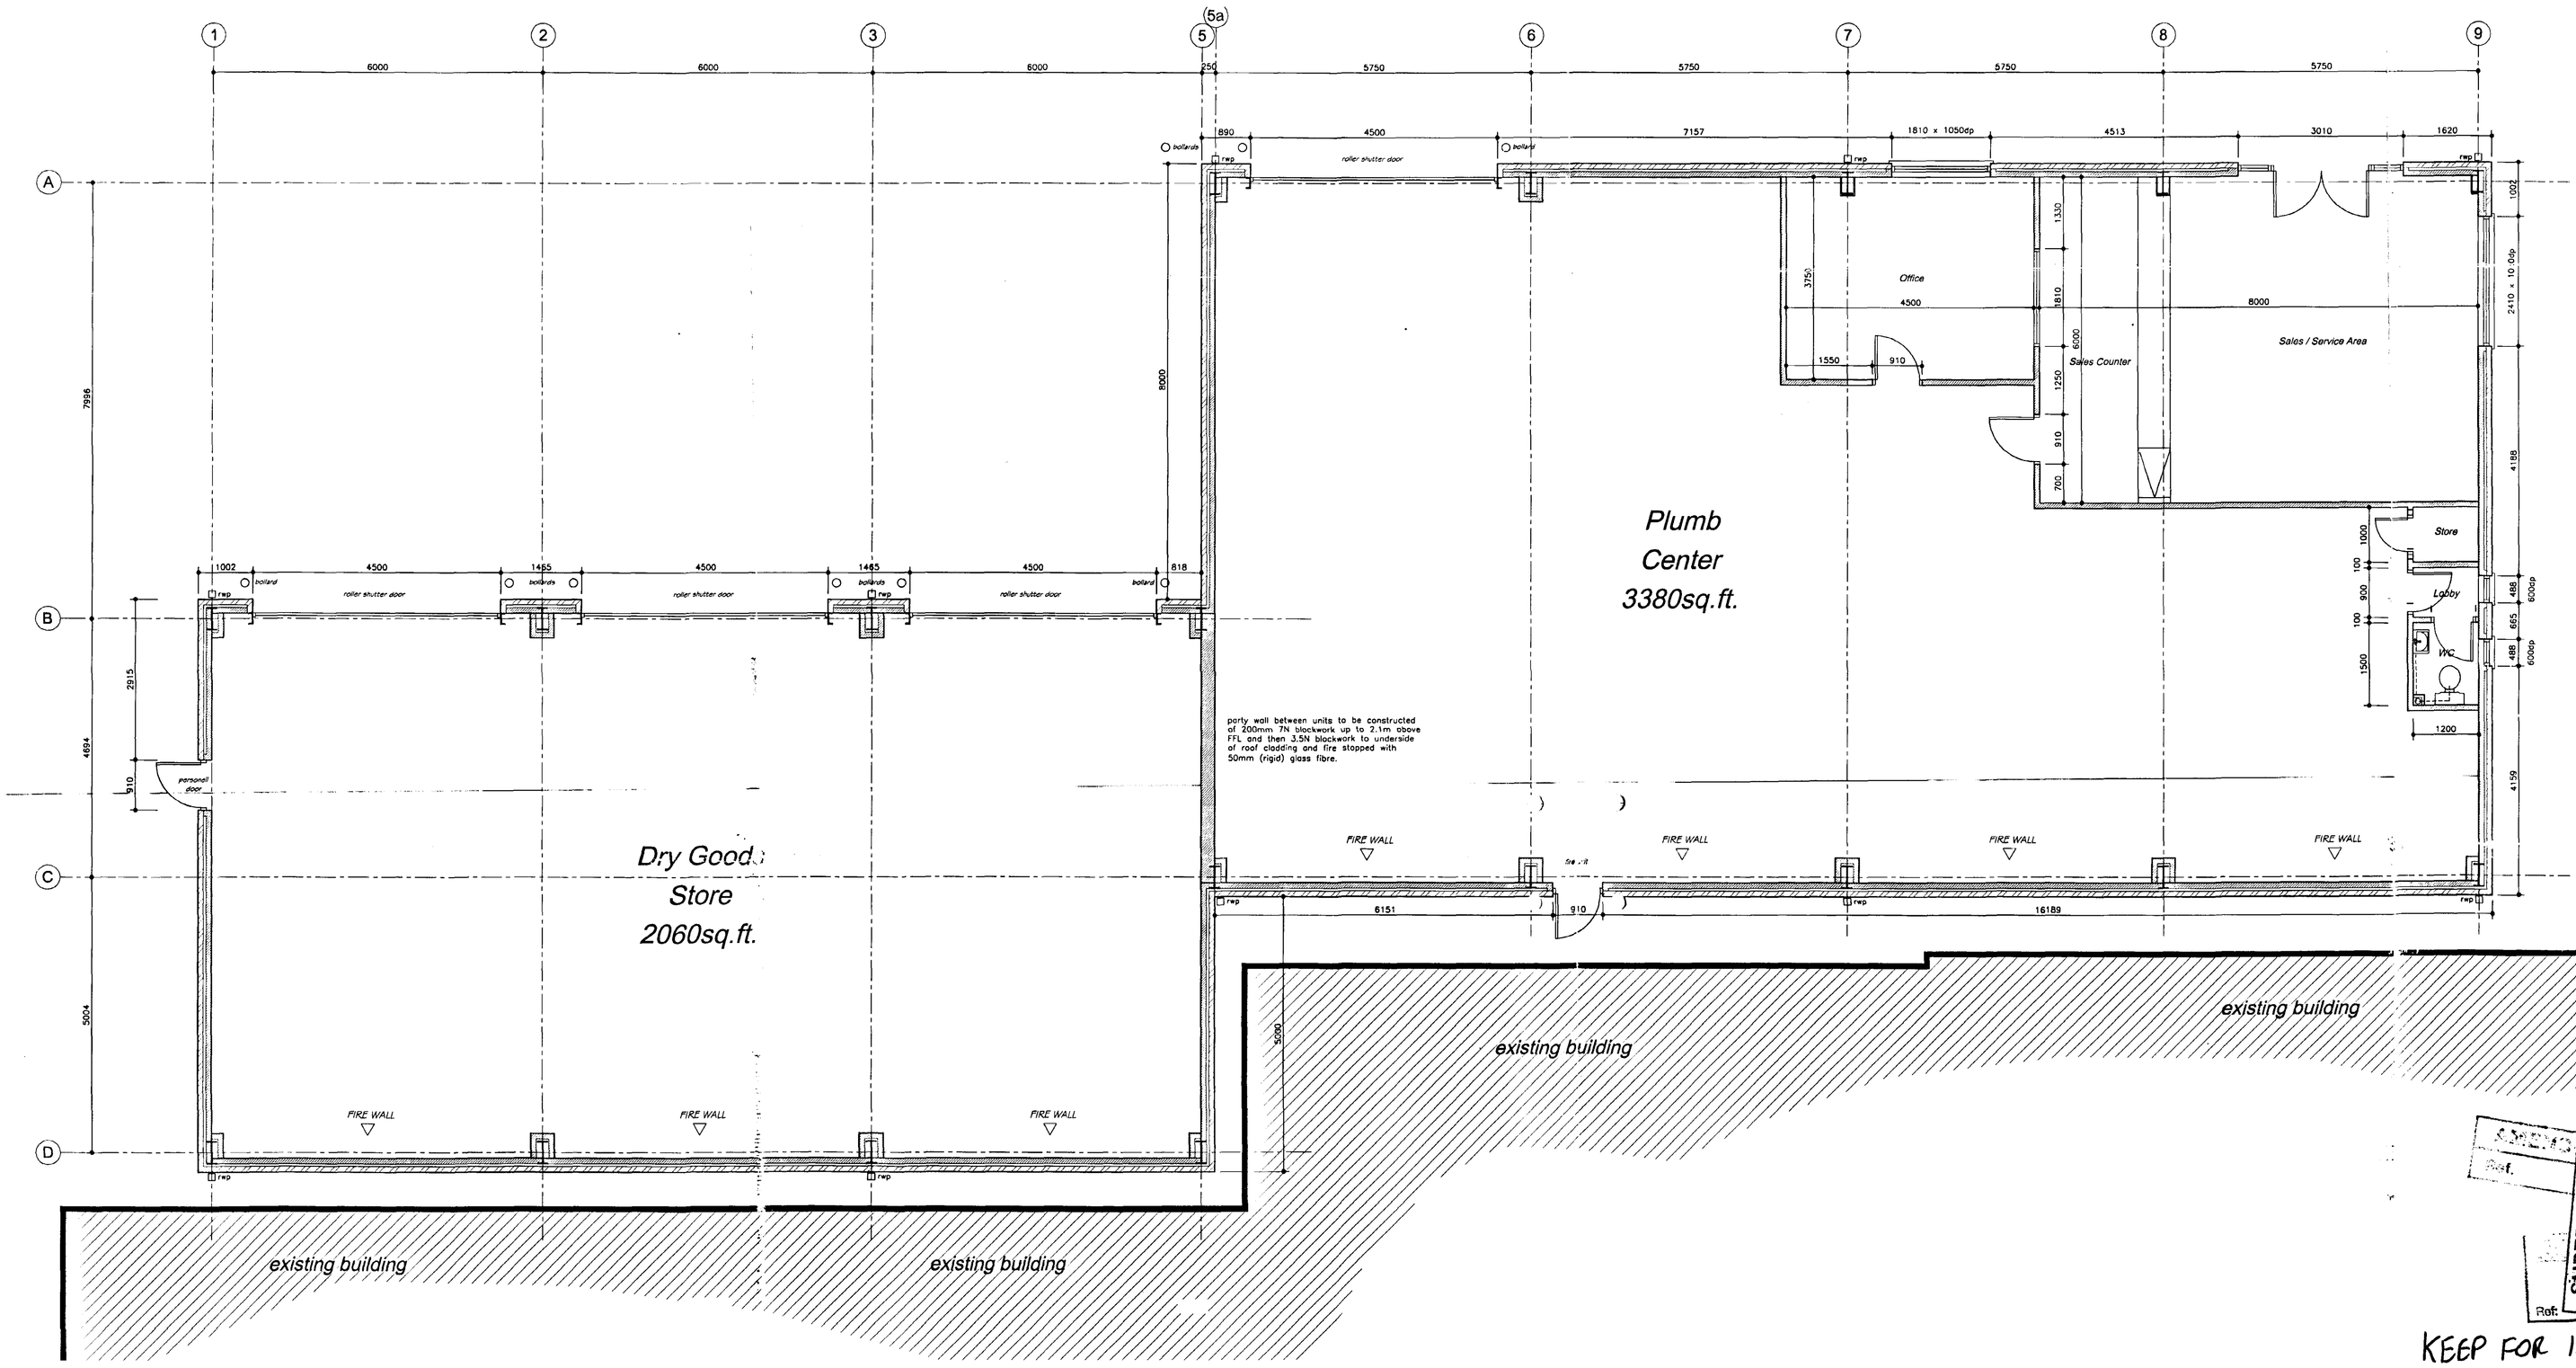

SUPERSEDED
Ref: 274/97

KEEP FOR INFORMATION

all dimensions to be checked on site as work commences and any discrepancies or omissions reported immediately.

client Plumb Center
Hall & Co.
St. Thomas Road
Spalding

job title: Proposed Plumb Center & Replacement Dry Goods Store

dwg. no:	2156-AC-07	**date:**	June 99
revision suffix:	-	**scales:**	1:50 1:100

A	Elevations added - 12.11.99

K.J.M TODD ASSOCIATES
ARCHITECTURAL AND DEVELOPMENT CONSULTANTS
Staple House, Eleanors Cross
Dunstable, Beds.
LU6 1SU
Tel: 01582 ~476404
Fax: 01582 ~475308
I.A.A.S - A.B.E
VAT Reg. No. 467 3025 47
www.btinternet.com/~K.J.M.TODD

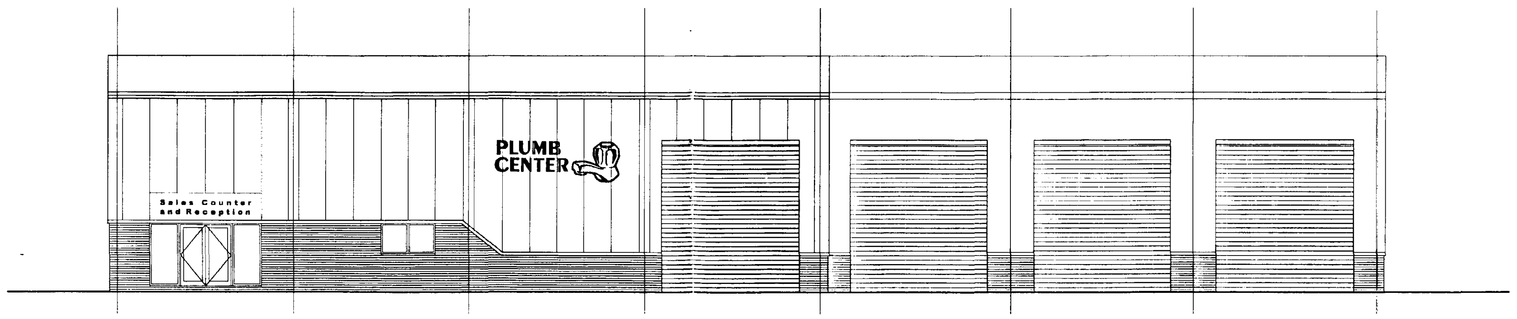

Front Elevation

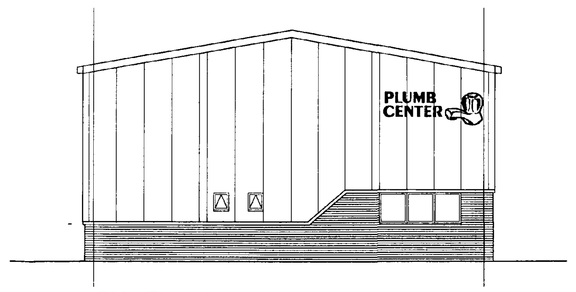

Side Elevation

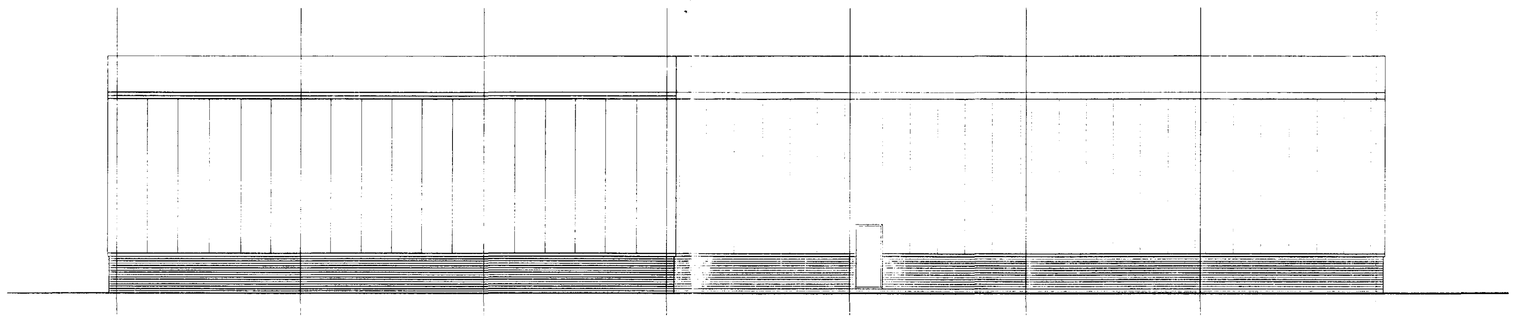

Rear Elevation

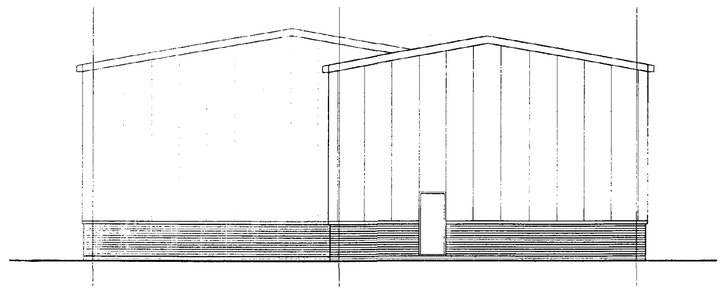

Side Elevation

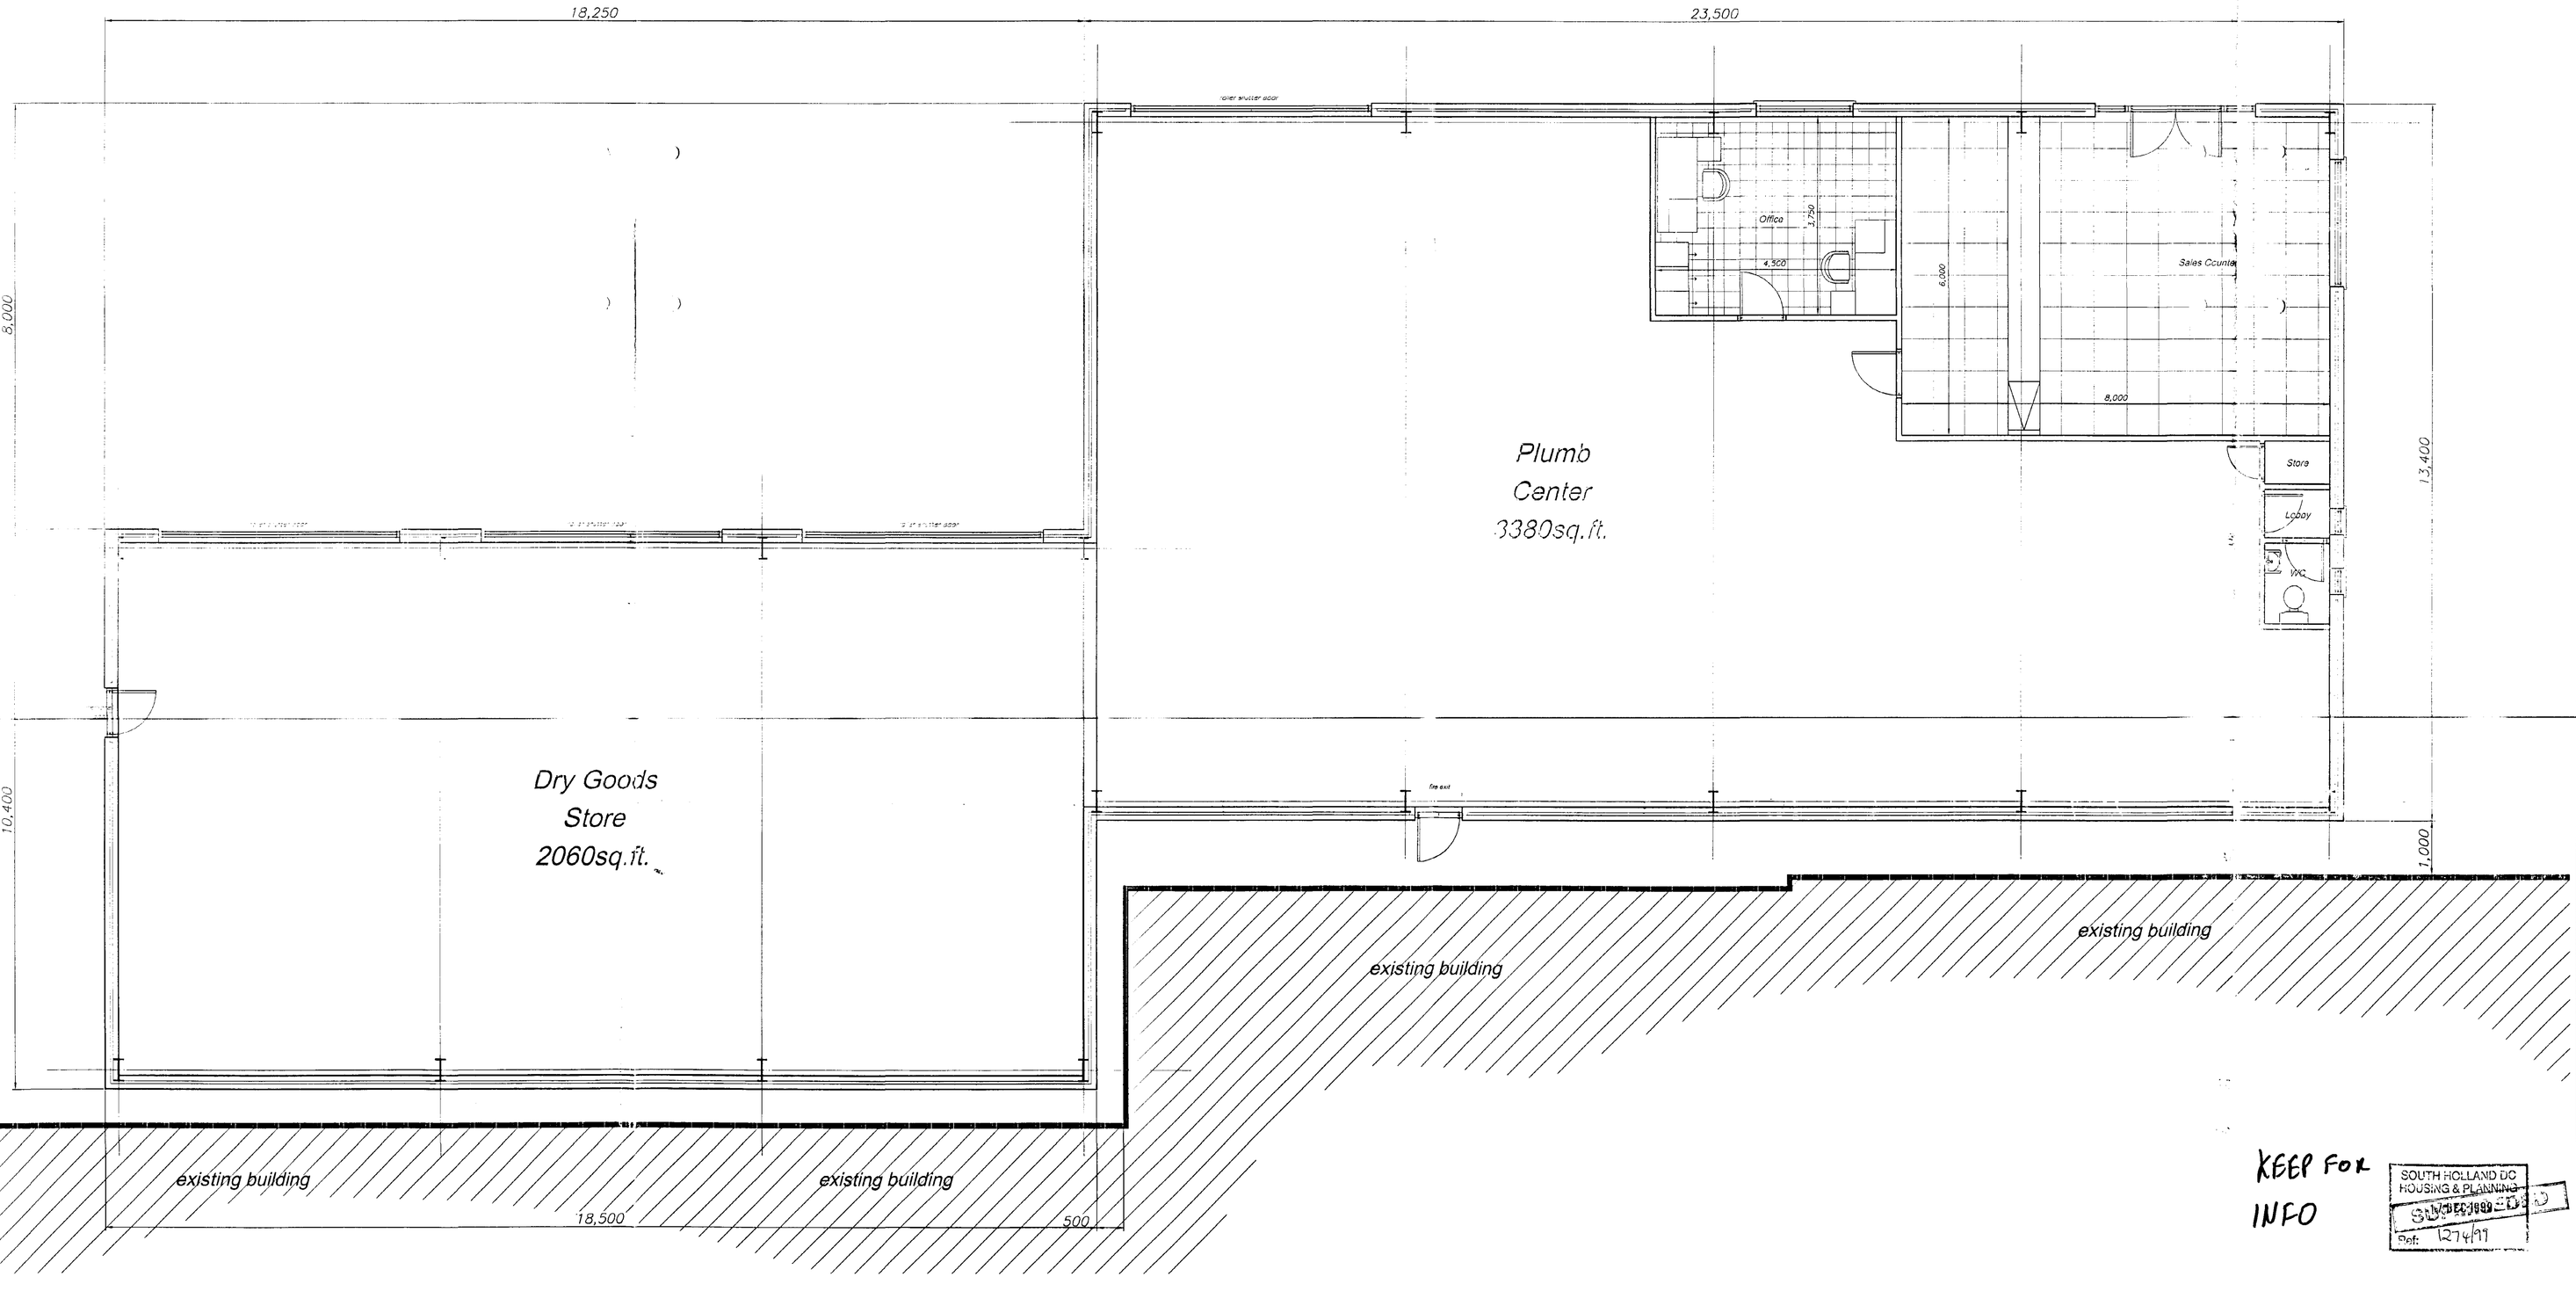

KEEP FOR INFO

SOUTH HOLLAND DC HOUSING & PLANNING
SUPERSEDED
Ref: 1274/99

all dimensions to be checked on site as work commences and any discrepancies or omissions reported immediately.

client	Plumb Center Hall & Co. St. Thomas Road Spalding
job title:	Proposed Plumb Center & Replacement Dry Goods Store

dwg. no:	2156-AC-07	date:	June 99
revision suffix:	-	scales:	1:50 1:100

A Elevations added - 12.11.99

K.J.M TODD ASSOCIATES
ARCHITECTURAL AND DEVELOPMENT CONSULTANTS
Staple House, Eleanors Cross
Dunstable, Beds.
LU6 1SU
Tel: 01582 ~476404
Fax: 01582 ~475308
I.A.A.S - A.B.E
VAT Reg. No. 467 3025 47
www.btinternet.com/~K.J.M.TODD