

SECTION THRO' ROAD AND FOOTWAY

FOOTWAY DEMARCATION SPECIFICATION

25mm OF 6mm NOMINAL SIZE DENSE COLOURED BITUMEN WEARING COURSE: 50mm COMPACTED THICKNESS BASE COURSE OF DENSE BITUMEN MACADAM 20mm NOMINAL SIZE, MINIMUM 100mm CRUSHED AGGREGATE SUB-BASE, (D.O.T. TYPE 1). FORM 50x152mm. PRE-CAST CONCRETE EDGING KERBS SET ON 20N/mm² CONCRETE.

PRIVATE CARRIAGEWAY SPECIFICATION - TARMACADAM

25mm WEARING COURSE OF CLOSE GRADED BITUMEN MACADAM, 10mm. NOMINAL SIZE ON 50mm. BASE COURSE OF DENSE BITUMEN MACADAM, 20mm. NOMINAL SIZE; ON MINIMUM 150mm. CRUSHED AGGREGATES SUB BASE TO DEPARTMENT OF TRANSPORT CLAUSE 803, TYPE 1 ON GEOTEXTILE TO L.C.C. DEVELOPMENT ROAD SPECIFICATION AND CONSTRUCTION REQUIREMENTS: 50x152mm. PRECAST CONCRETE EDGING KERBS SET ON 20N/mm² CONCRETE.

Langwith Design Associates

Architectural Design Consultants
registered office
72 Church Street
Holbeach
Spalding
Lincolnshire PE12 7LL
telephone: Holbeach (01406) 425766
fax: Holbeach (01406) 425766

Amendments

SOUTH HOLLAND DC HOUSING
24 OCT 2000
Ref: 1275/00

© Copyright Reserved

Client
AGED CONCERN.

Job
PROPOSED AGED CONCERN CENTRE.

Drawing
PRIVATE CARRIAGEWAY AND FOOTPATH SECTIONS.

DETERMINED PLAN

Scale		Drawn	Checked
1:10		A.D.H.	C.J.P.
Date	No.		Ref.
OCT'00	LDA/320/19		

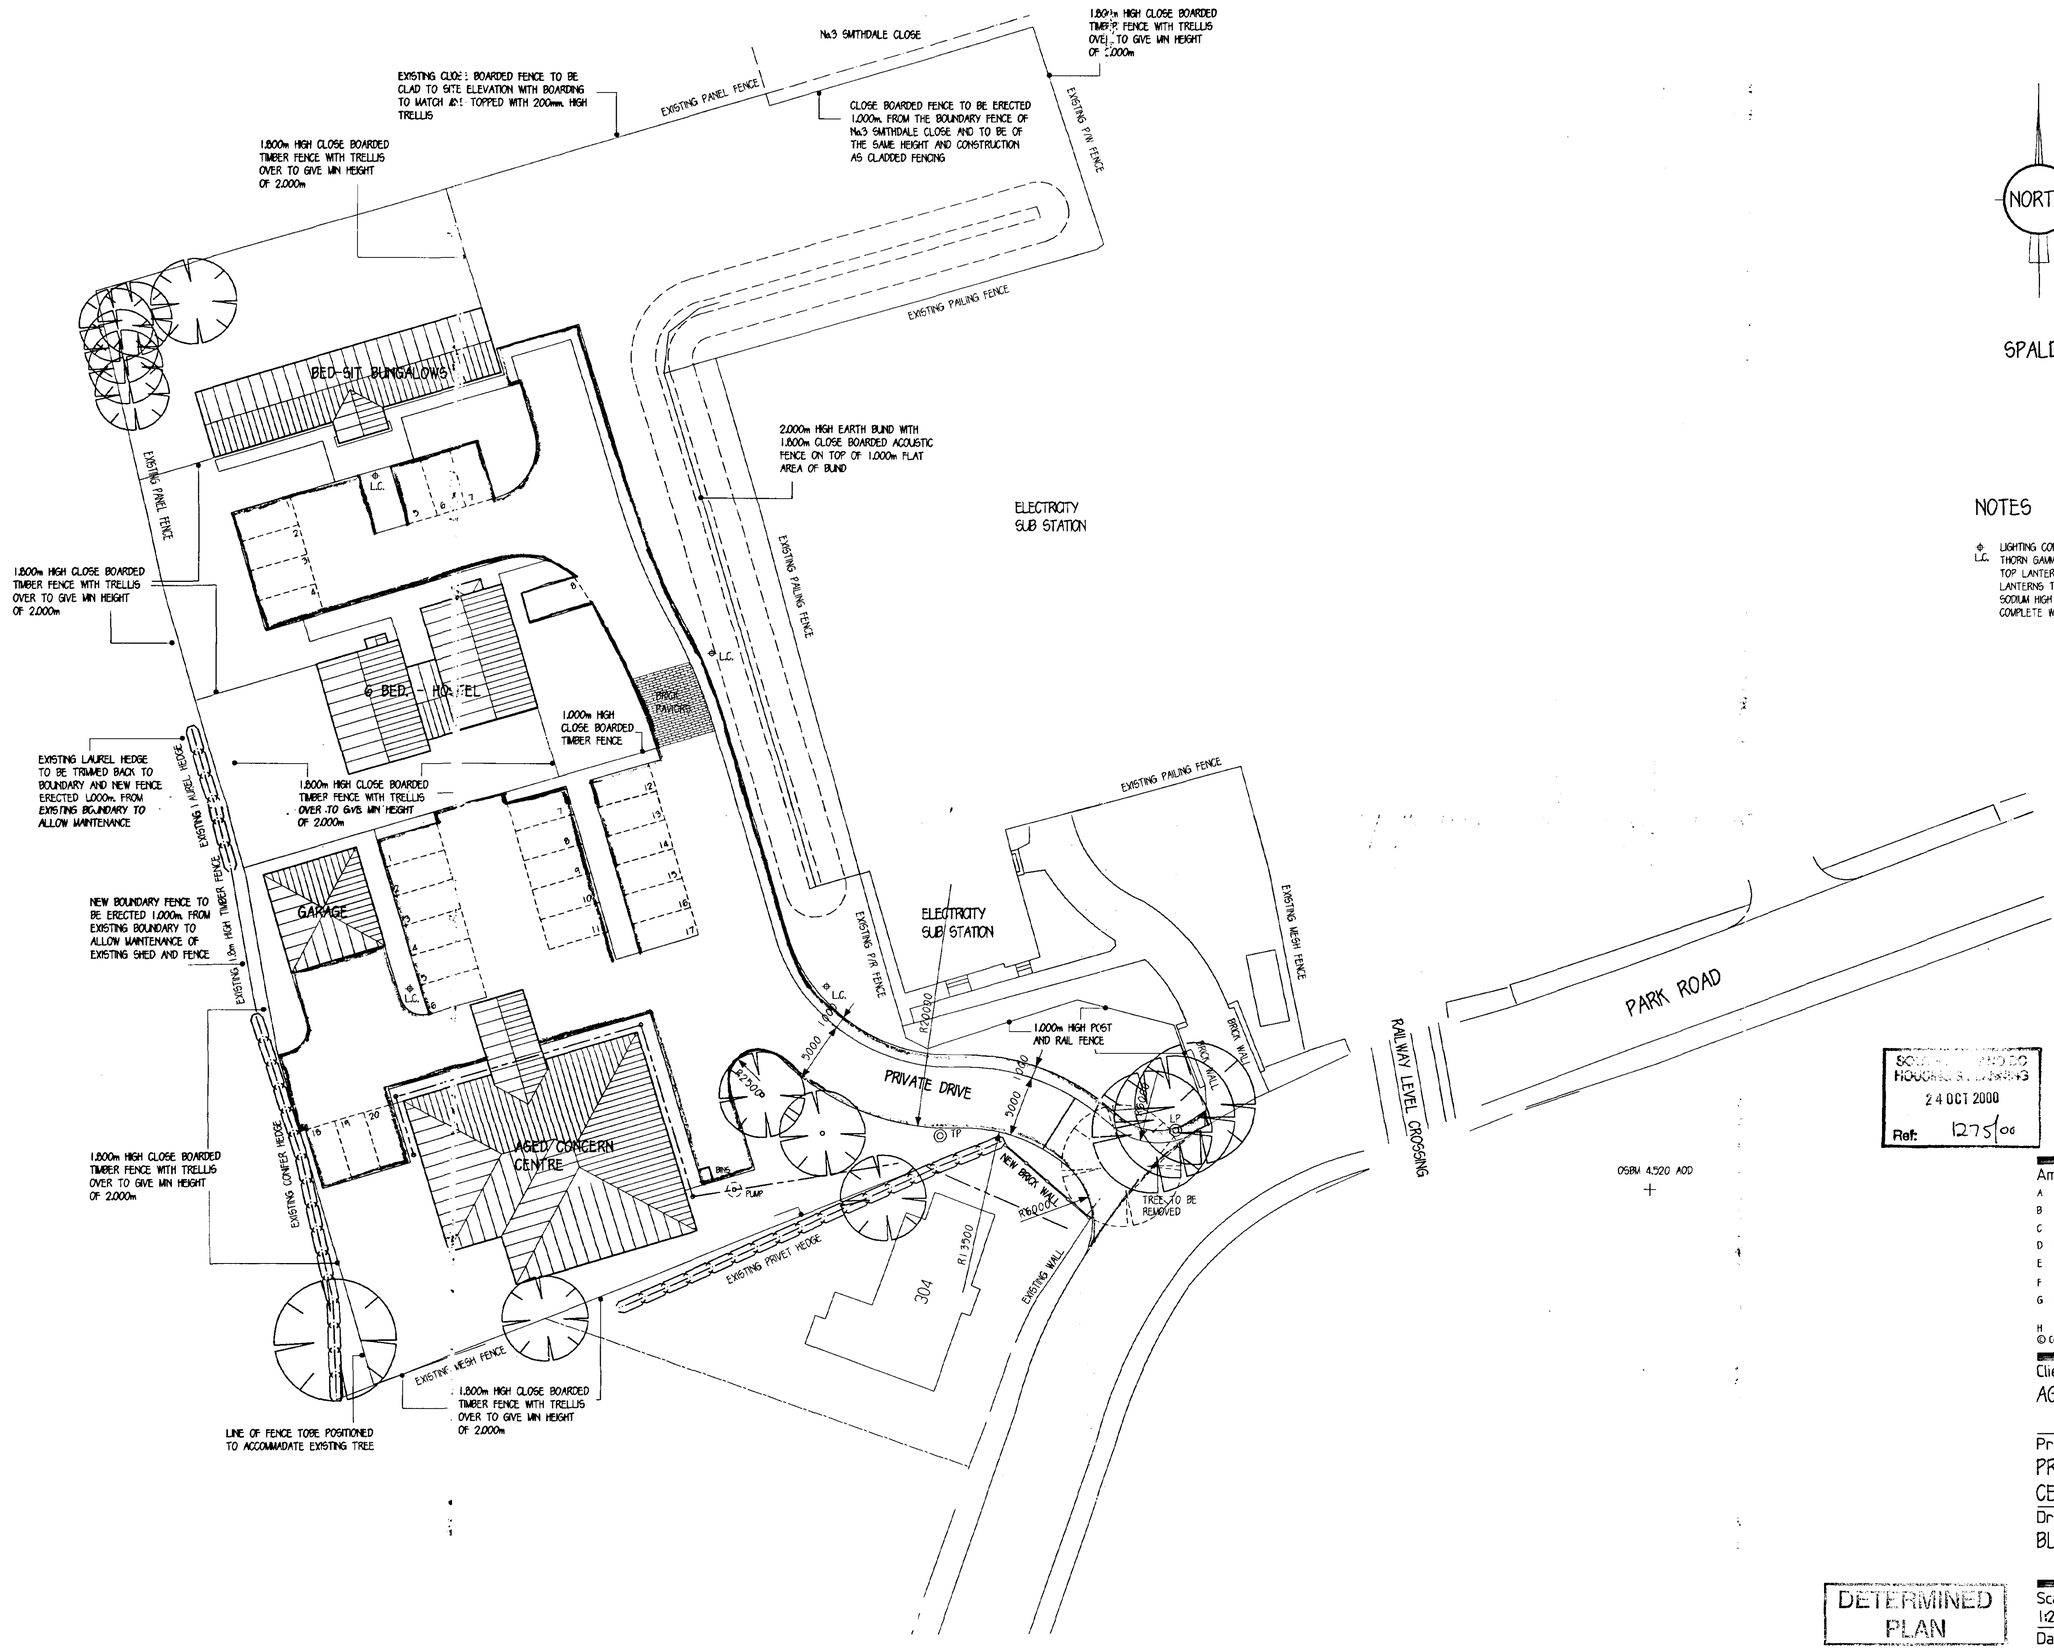

NORTH

SPALDING

NOTES

⊕ L.C. LIGHTING COLUMNS TO BE THORN GAMMA SIX POST TOP LANTERN, 4.000m. HIGH. LANTERNS TO BE 70 WATT, SODIUM HIGH PRESSURE COMPLETE WITH PHOTO-CELL

DETERMINED PLAN

Langwith Design Associates

Architectural Design Consultants
registered office
72 Church Street
Holbeach
Spalding
Lincolnshire PE12 7LL
telephone: Holbeach (01406) 425766
fax: Holbeach (01406) 425766

SOUTH HOLLAND DISTRICT COUNCIL
24 OCT 2000
Ref: 1275/06

Amendments

A	12/04/00	NOTES ON FENCING ADDED.
B	13/04/00	1.000m HIGH POST & RAIL FENCE RE-ALIGNED.
C	17/04/00	DIMENSIONS ADDED TO ROAD.
D	27/04/00	FURTHER NOTES ON FENCING ADDED.
E	10/08/00	NOTES ON STREET LIGHTING ADDED.
F	14/08/00	FURTHER NOTES ON FENCING ADDED.
G	27/09/00	NEW FENCE RE-POSITIONED 1.000m. FROM EXISTING FENCE AT REAR OF SITE.
H	17/10/00	FENCE TO REAR OF SITE RE-ALIGNED.

© Copyright Reserved

Client
AGED CONCERN.

Project
PROPOSED AGED CONCERN CENTRE.

Drawing
BLOCK PLAN

Scale		Drawn	Checked
1:250		A.D.H.	C.J.P.
Date	No.		Ref.
APRIL.'00	LDA/320/01		H