
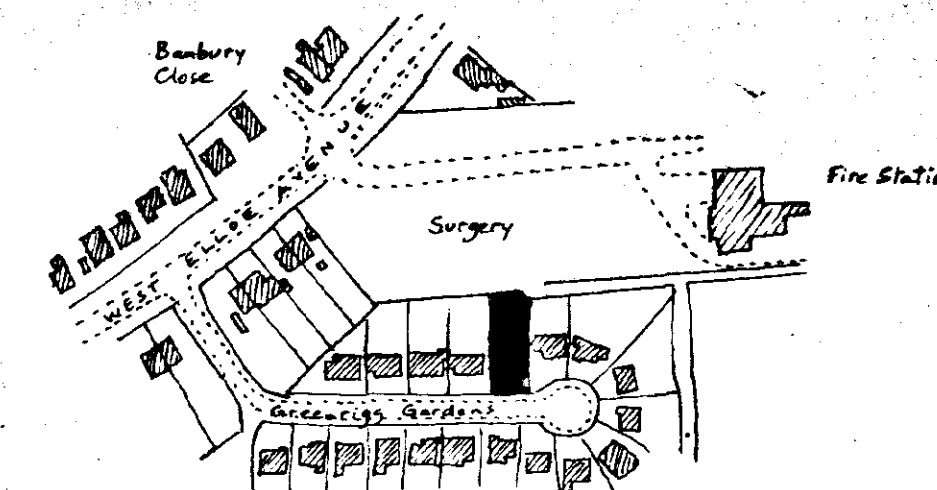
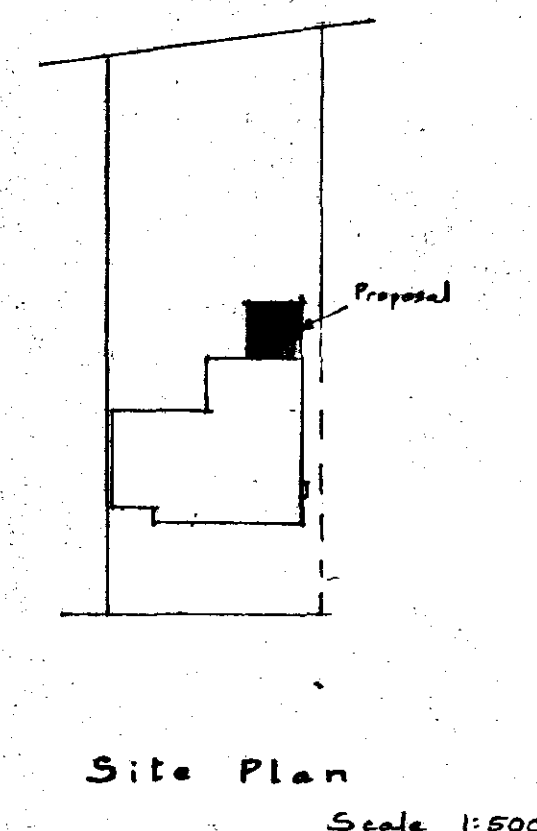
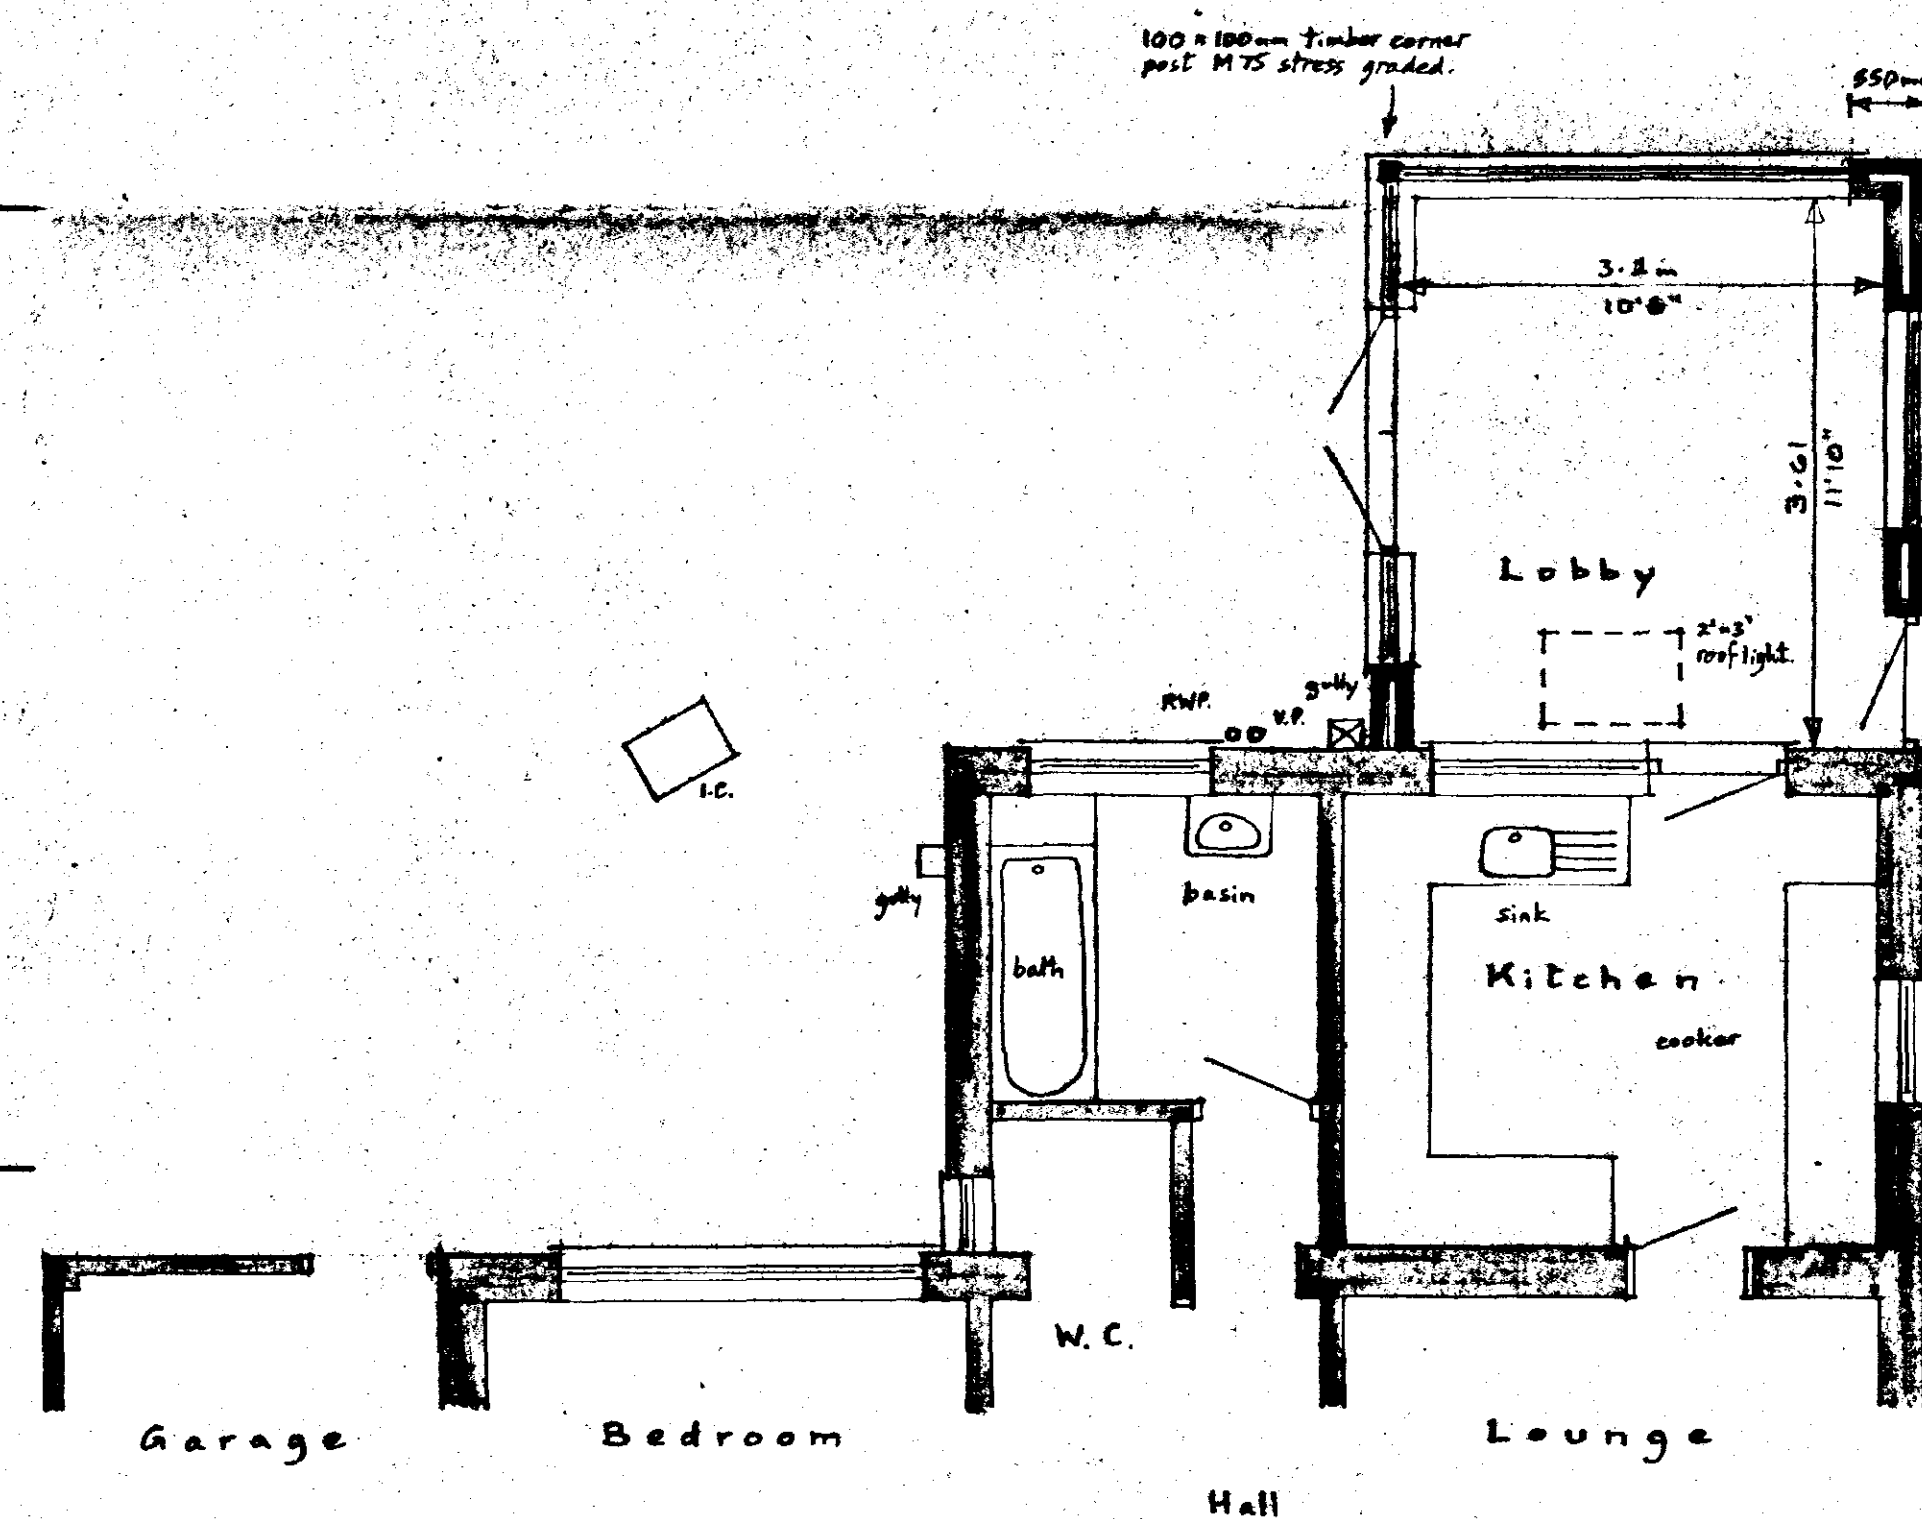
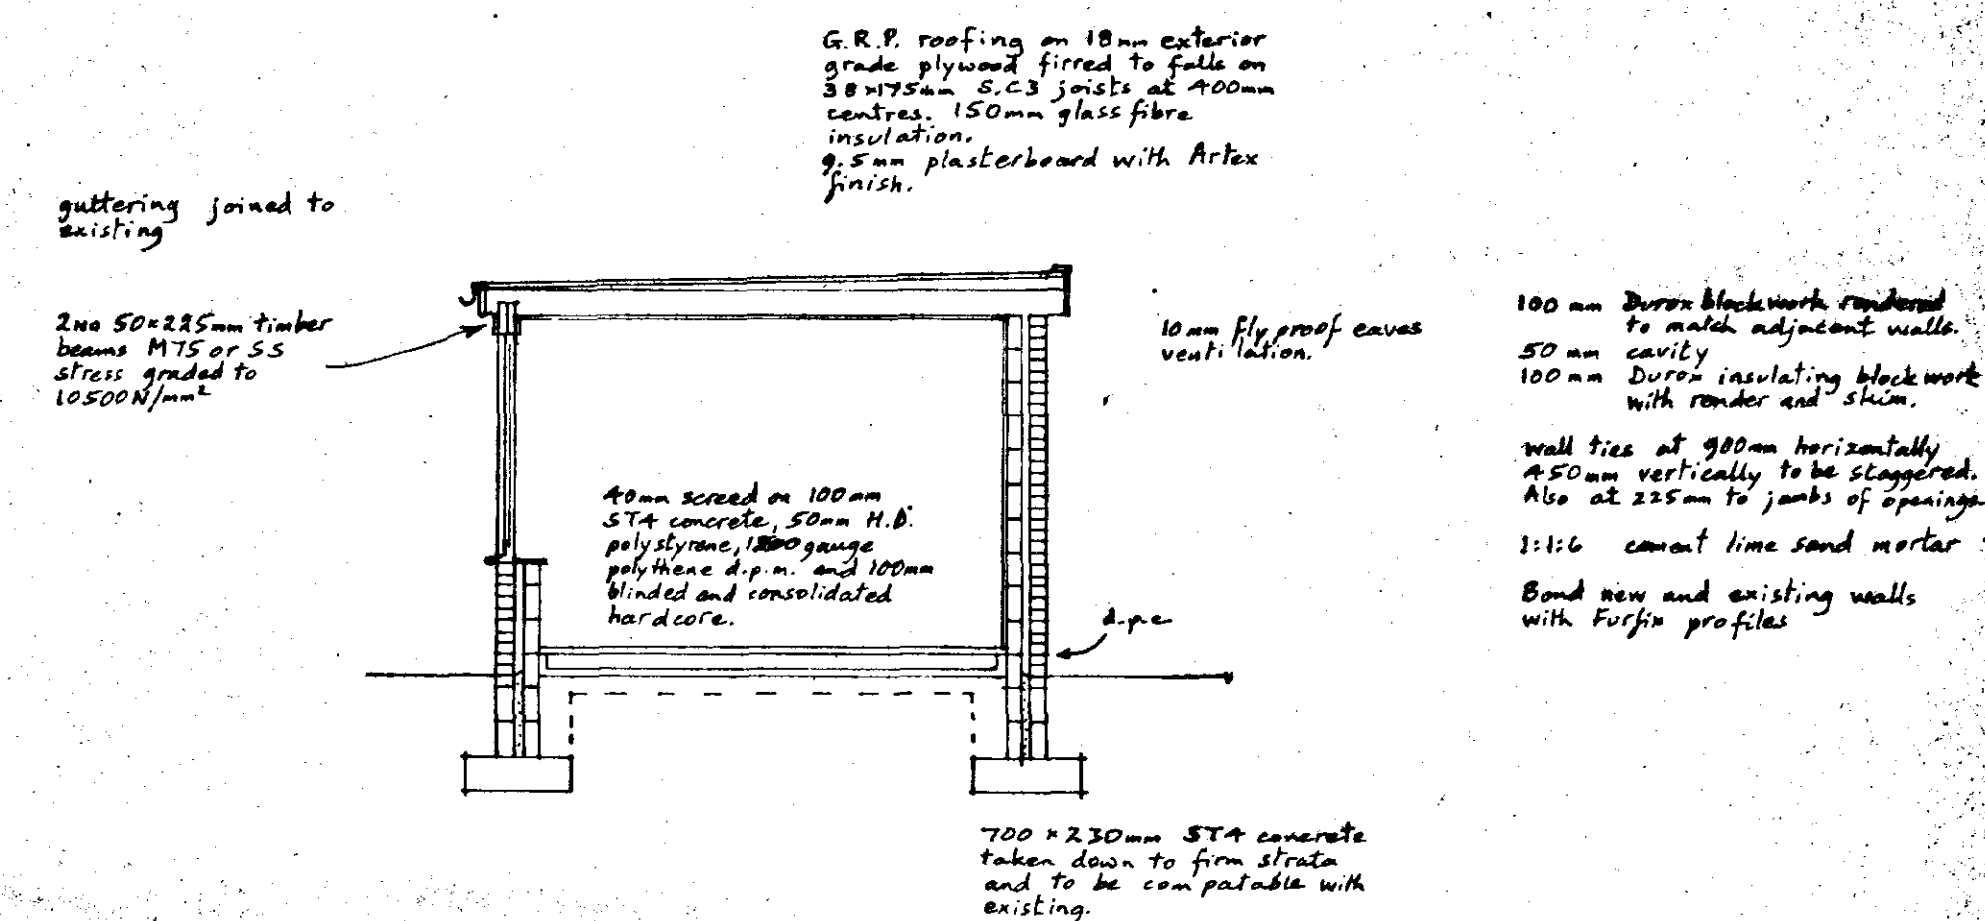


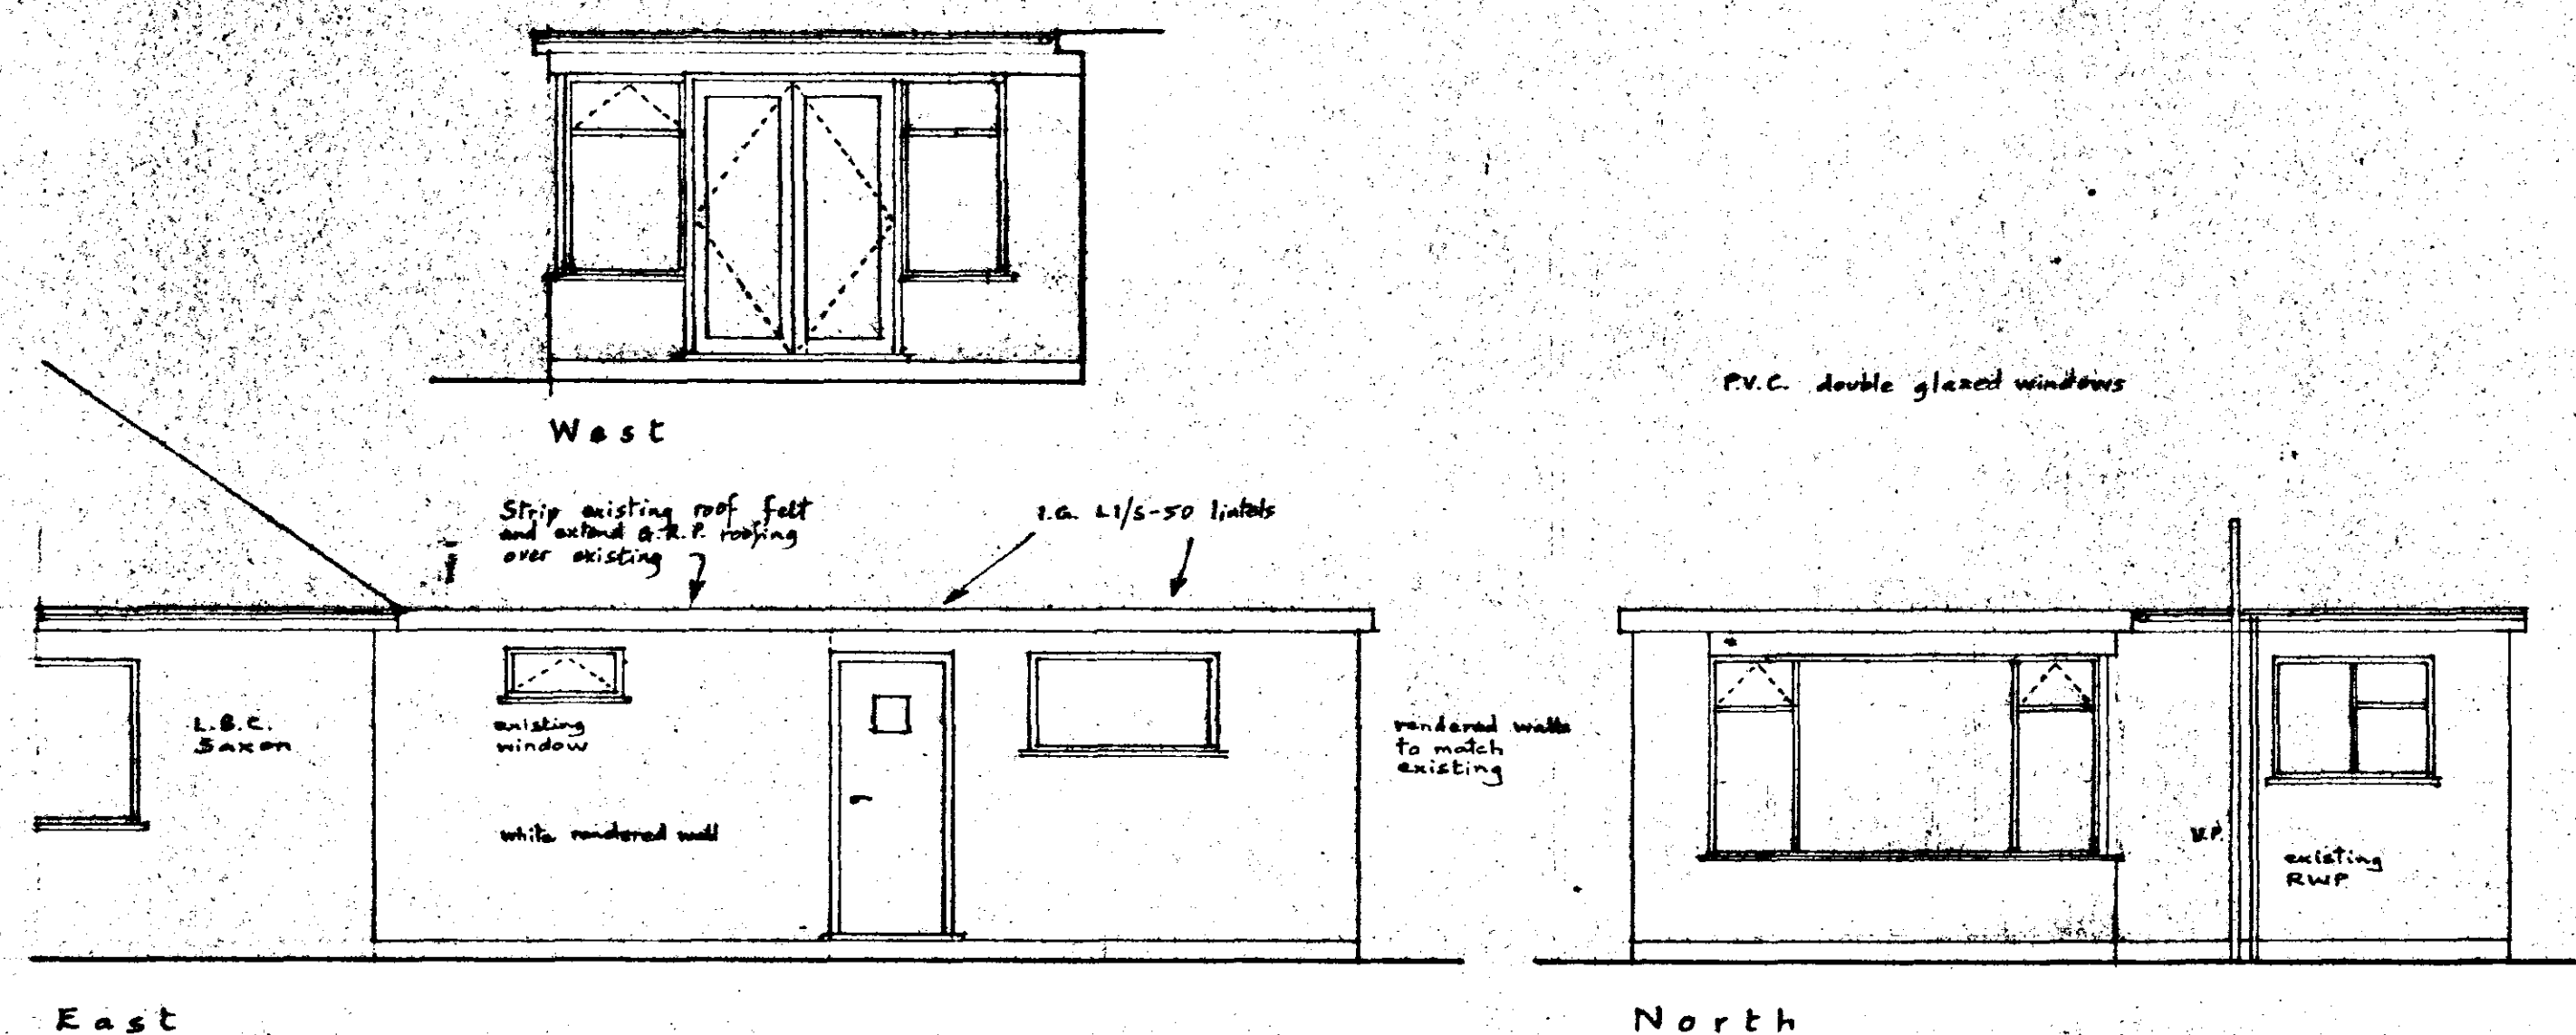

DETERMINED PLAN

SOUTH HOLLAND DC
HOUSING & PLANNING
- 6 NOV 2001
Ref: 1276101

Mr. and Mrs. J. Howard.
9, Greenrigg Gardens, SPALDING.
Extension.

Written dimensions to be used in preference to scaled, and all measurements to be verified by checking on site.	Scale 1:50
Local Authority Ref. Planning	Drawing No. 210809 AB
Building Regulations	Date August 2001

A. ROFFE
BUILDING DESIGN & PLANS
1, Green Lane,
SPALDING, Lincs. PE11 2YB
Tel: 01775-723 660