




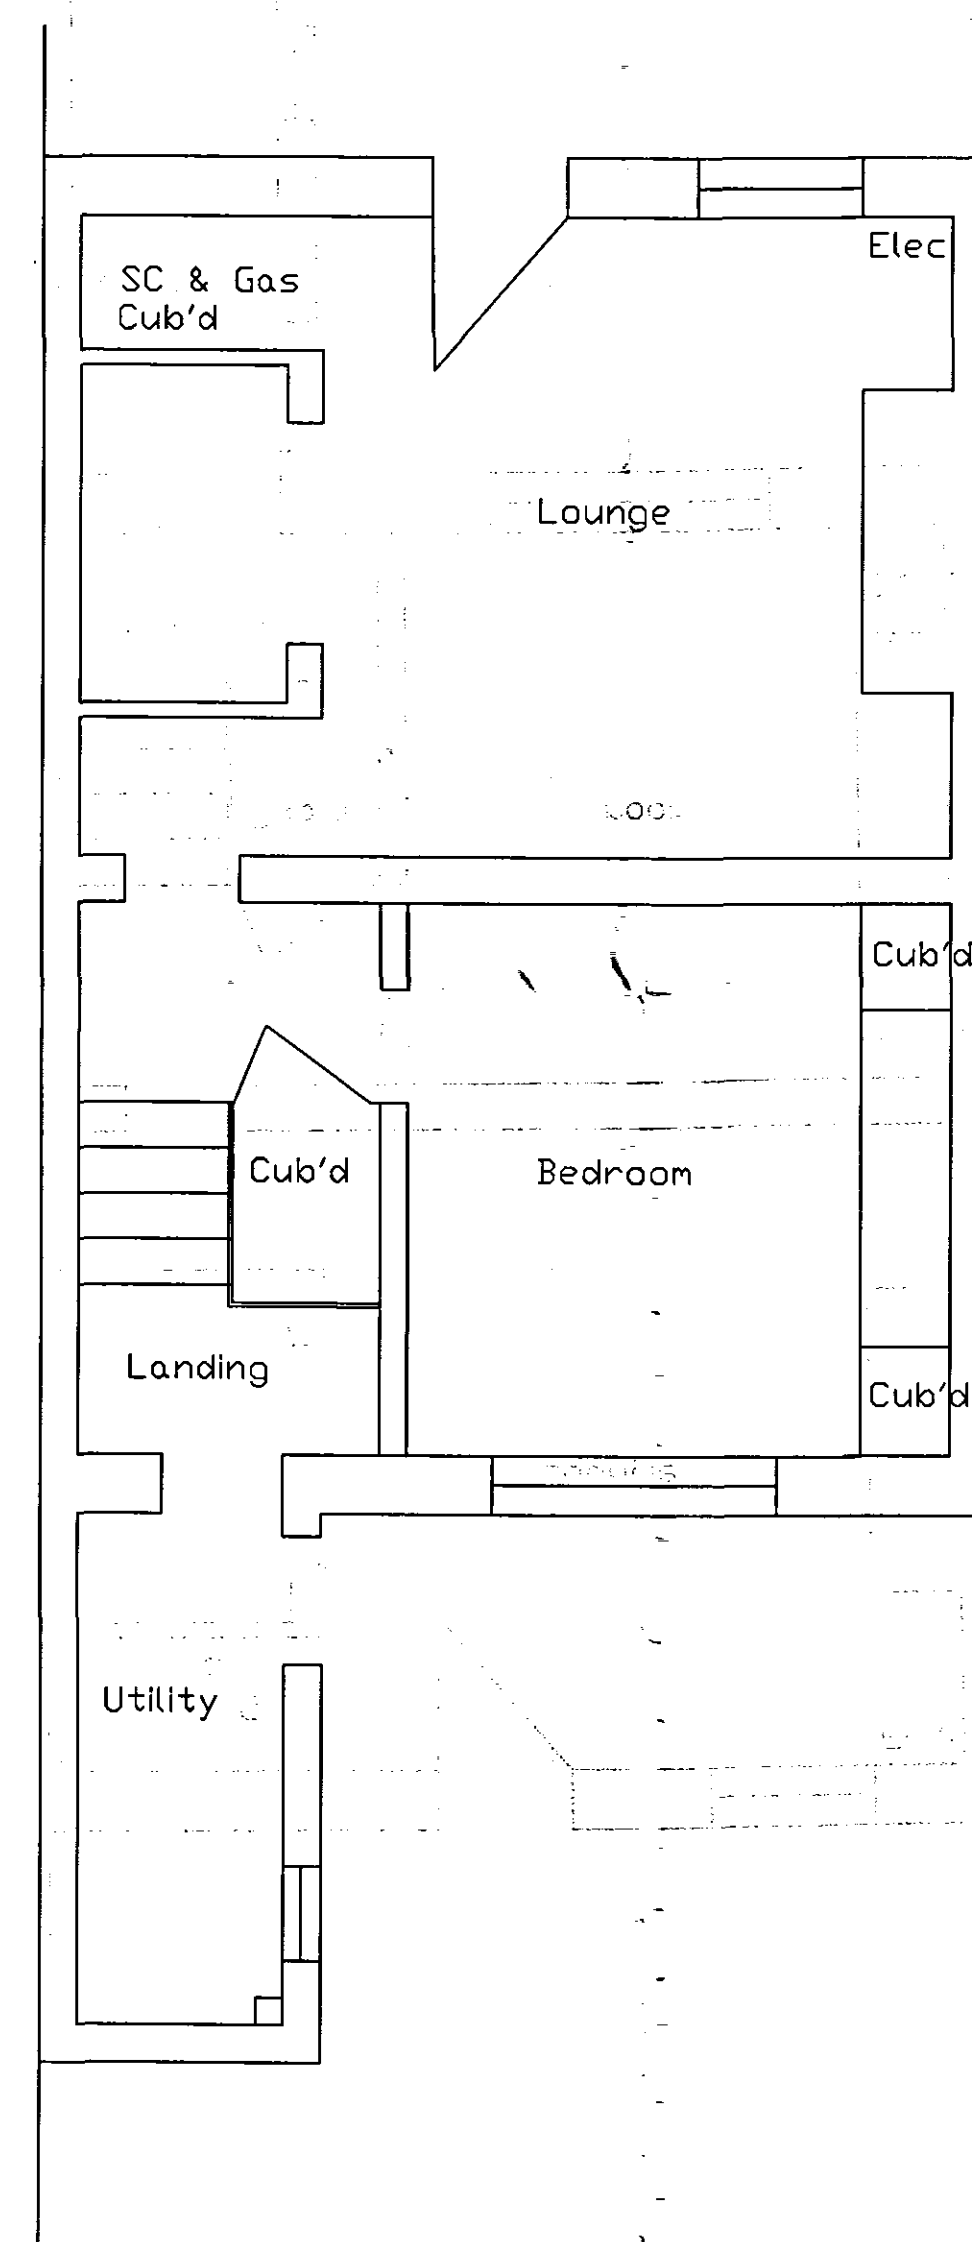


Basement

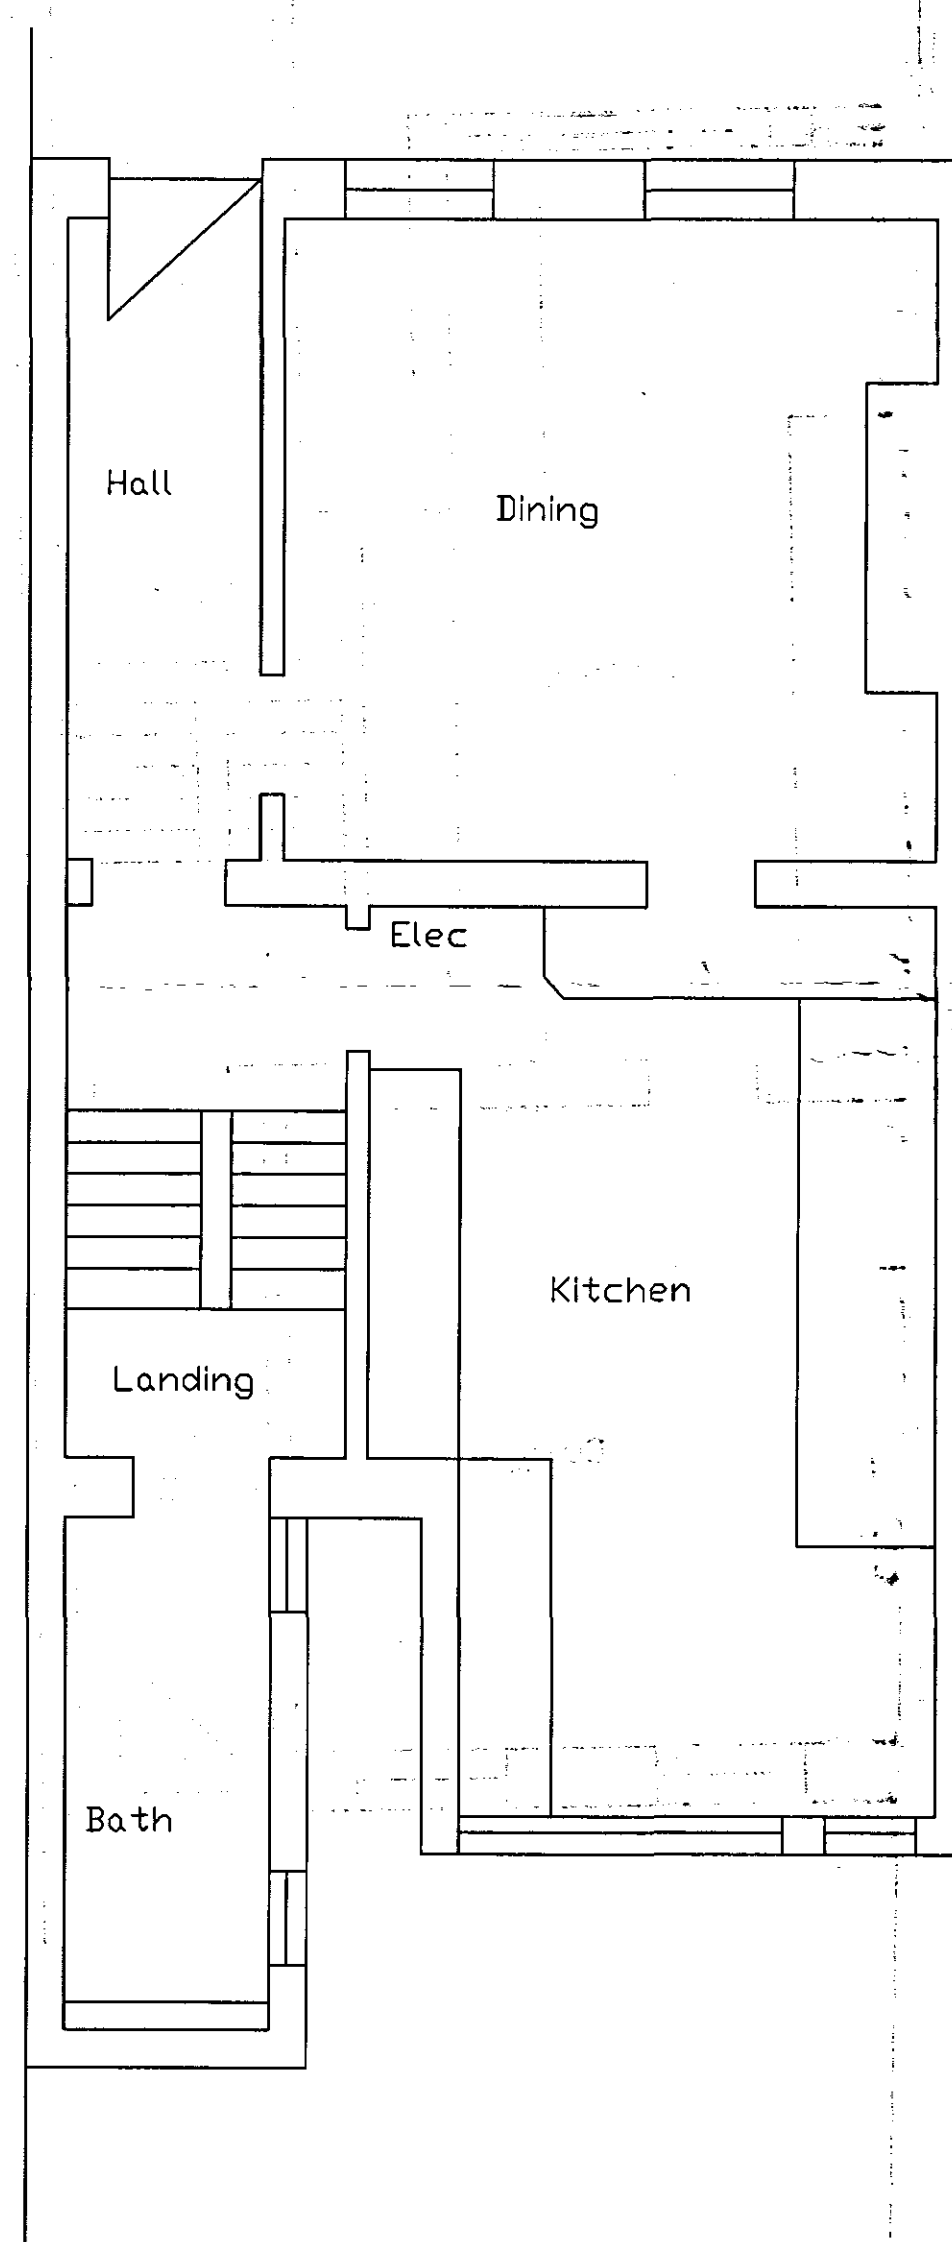

Ground

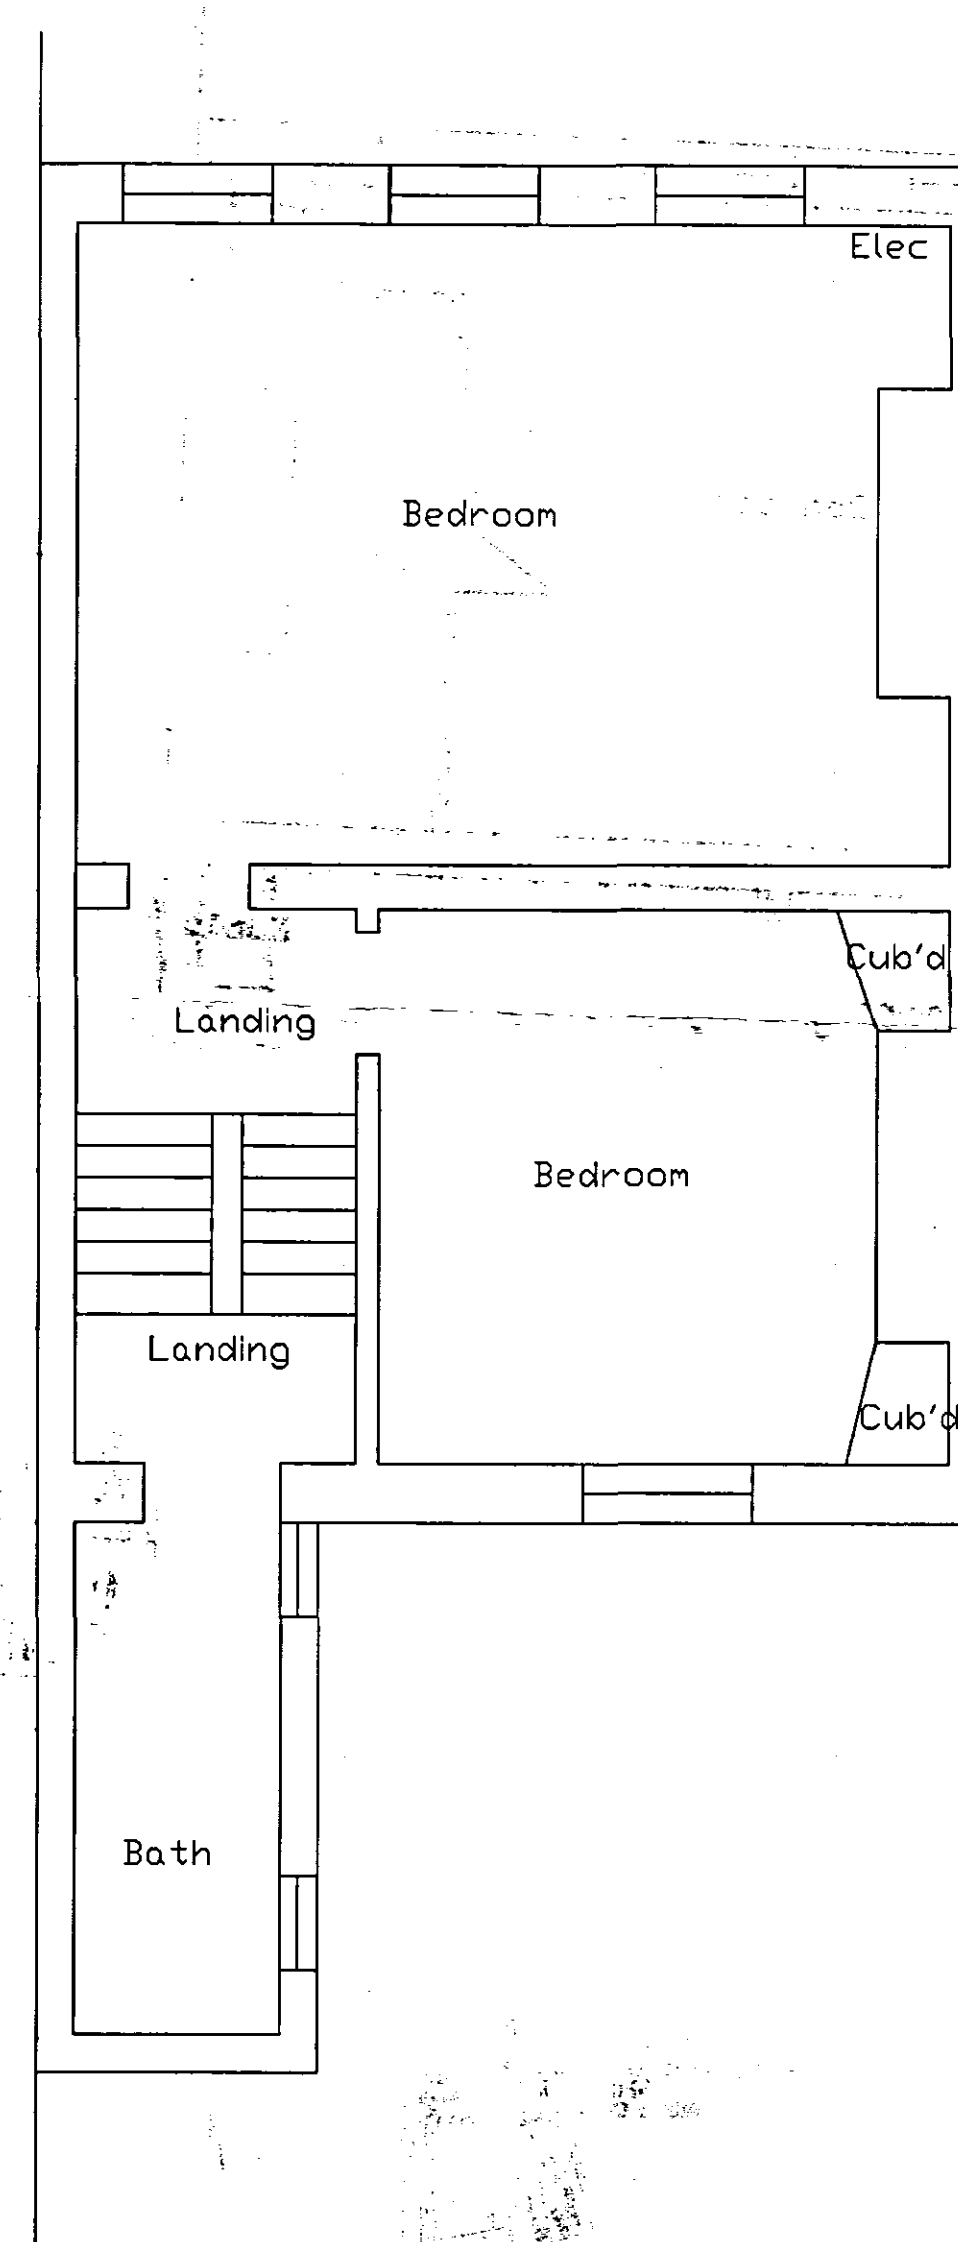

First

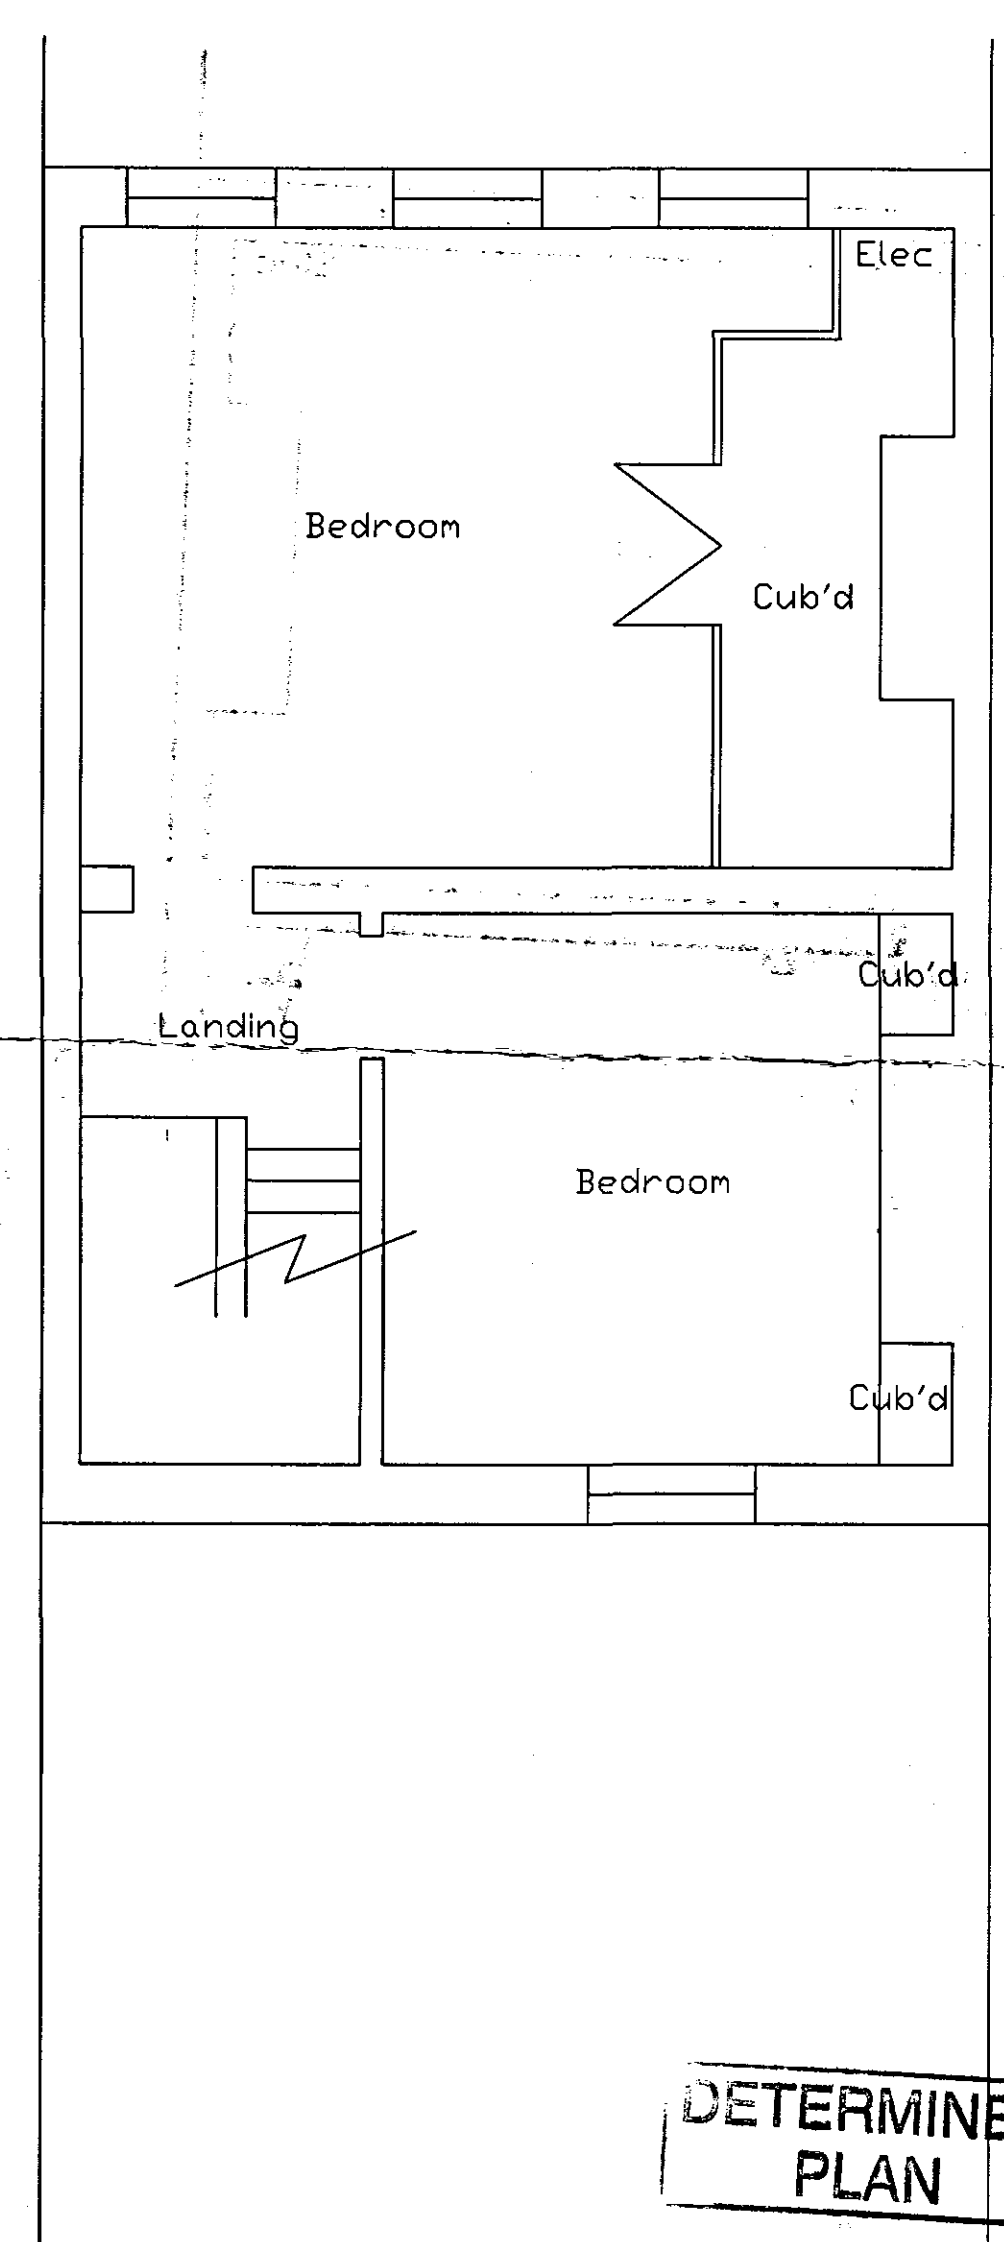

DETERMINED
PLAN

Second SHDC
Planning & Development
04 OCT 2004
Ref: 1277/04

12 London Road, Spalding, Lincolnshire, PE11 2TA

Existing room layout.

Scale 1:50

Mrs A M Currie
5 Harts Close, Bushey
Herts., WD 23 2BL

Tel: 01923 234351