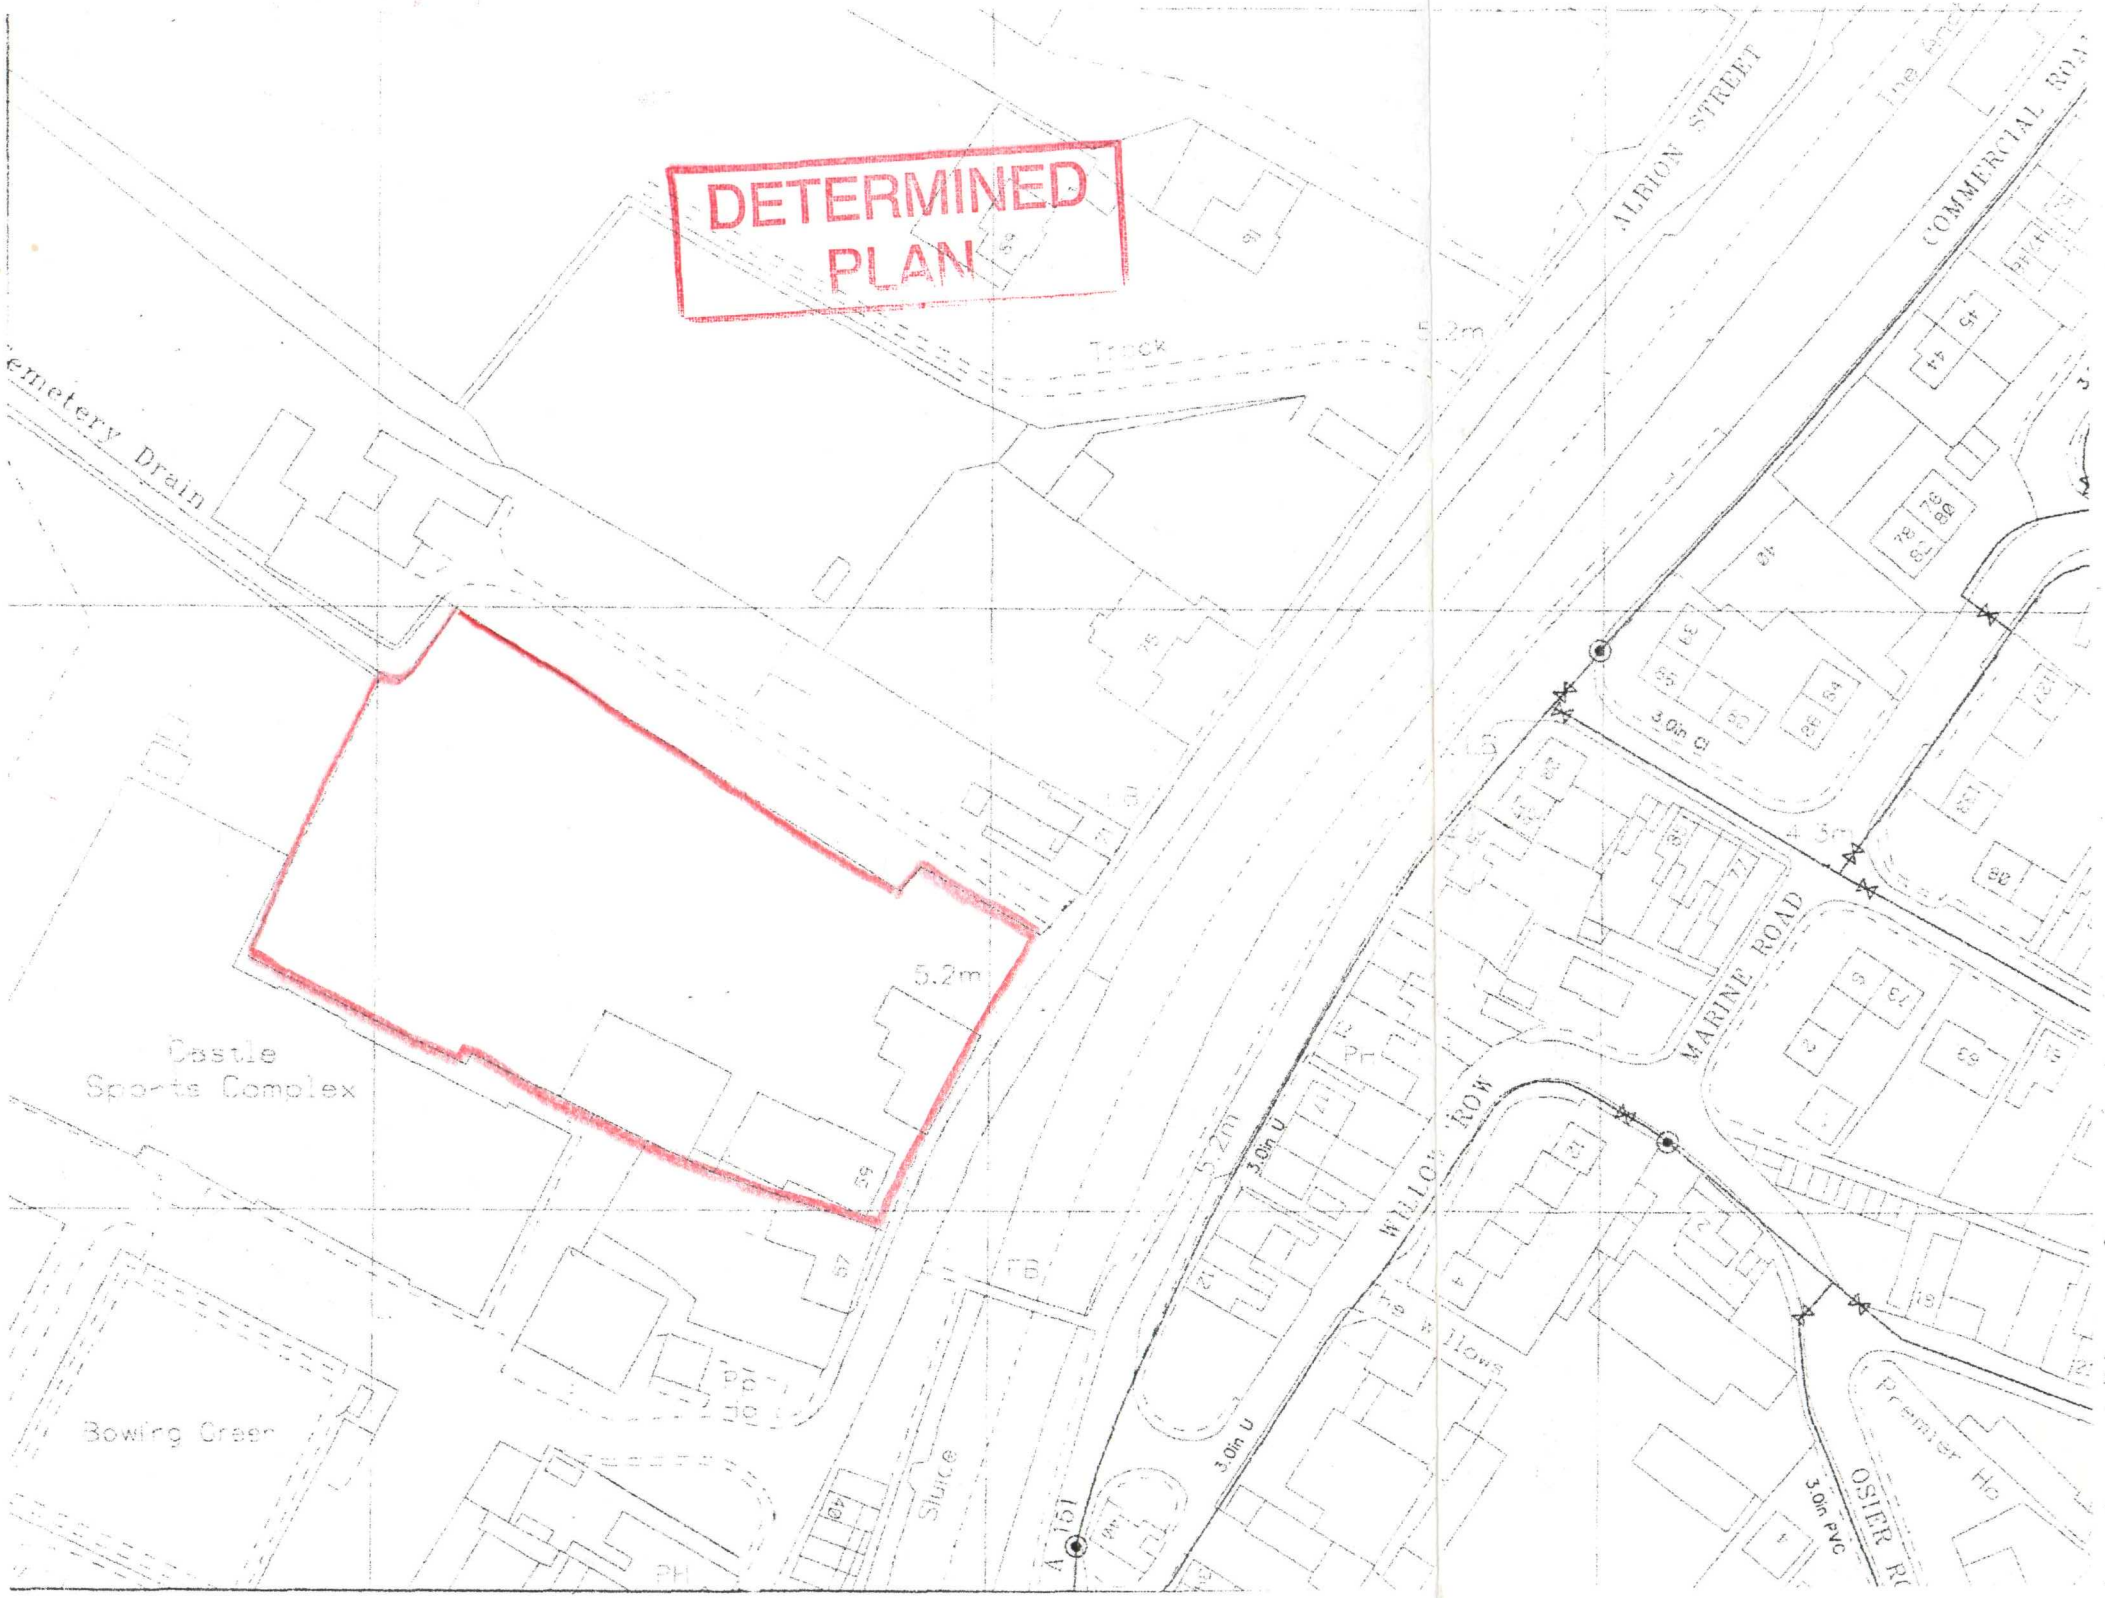


SOUTH [illegible] DC
HOUSING [illegible] G
29 DEC 1998
Ref: 1278/98

revision	date	init.	revision details.

COOPER ARCHITECTURAL DESIGN
BRONAVON, HOCKLESGATE,
FLEET, SPALDING, LINC'S PE12 8LF
Tel/Fax : 01406 423762
Mobile : 0410 290652

Client.
PATTERSON HOMES LTD.

Project.
RESIDENTIAL DEVELOPMENT,
ALBION STREET,
SPALDING,
LINC'S.

DETERMINED PLAN

Drawing.
LOCATION PLAN

Scale 1:1250	Drawing No. 9803:24
Date. DEC. '98	Drawn. J.C.