

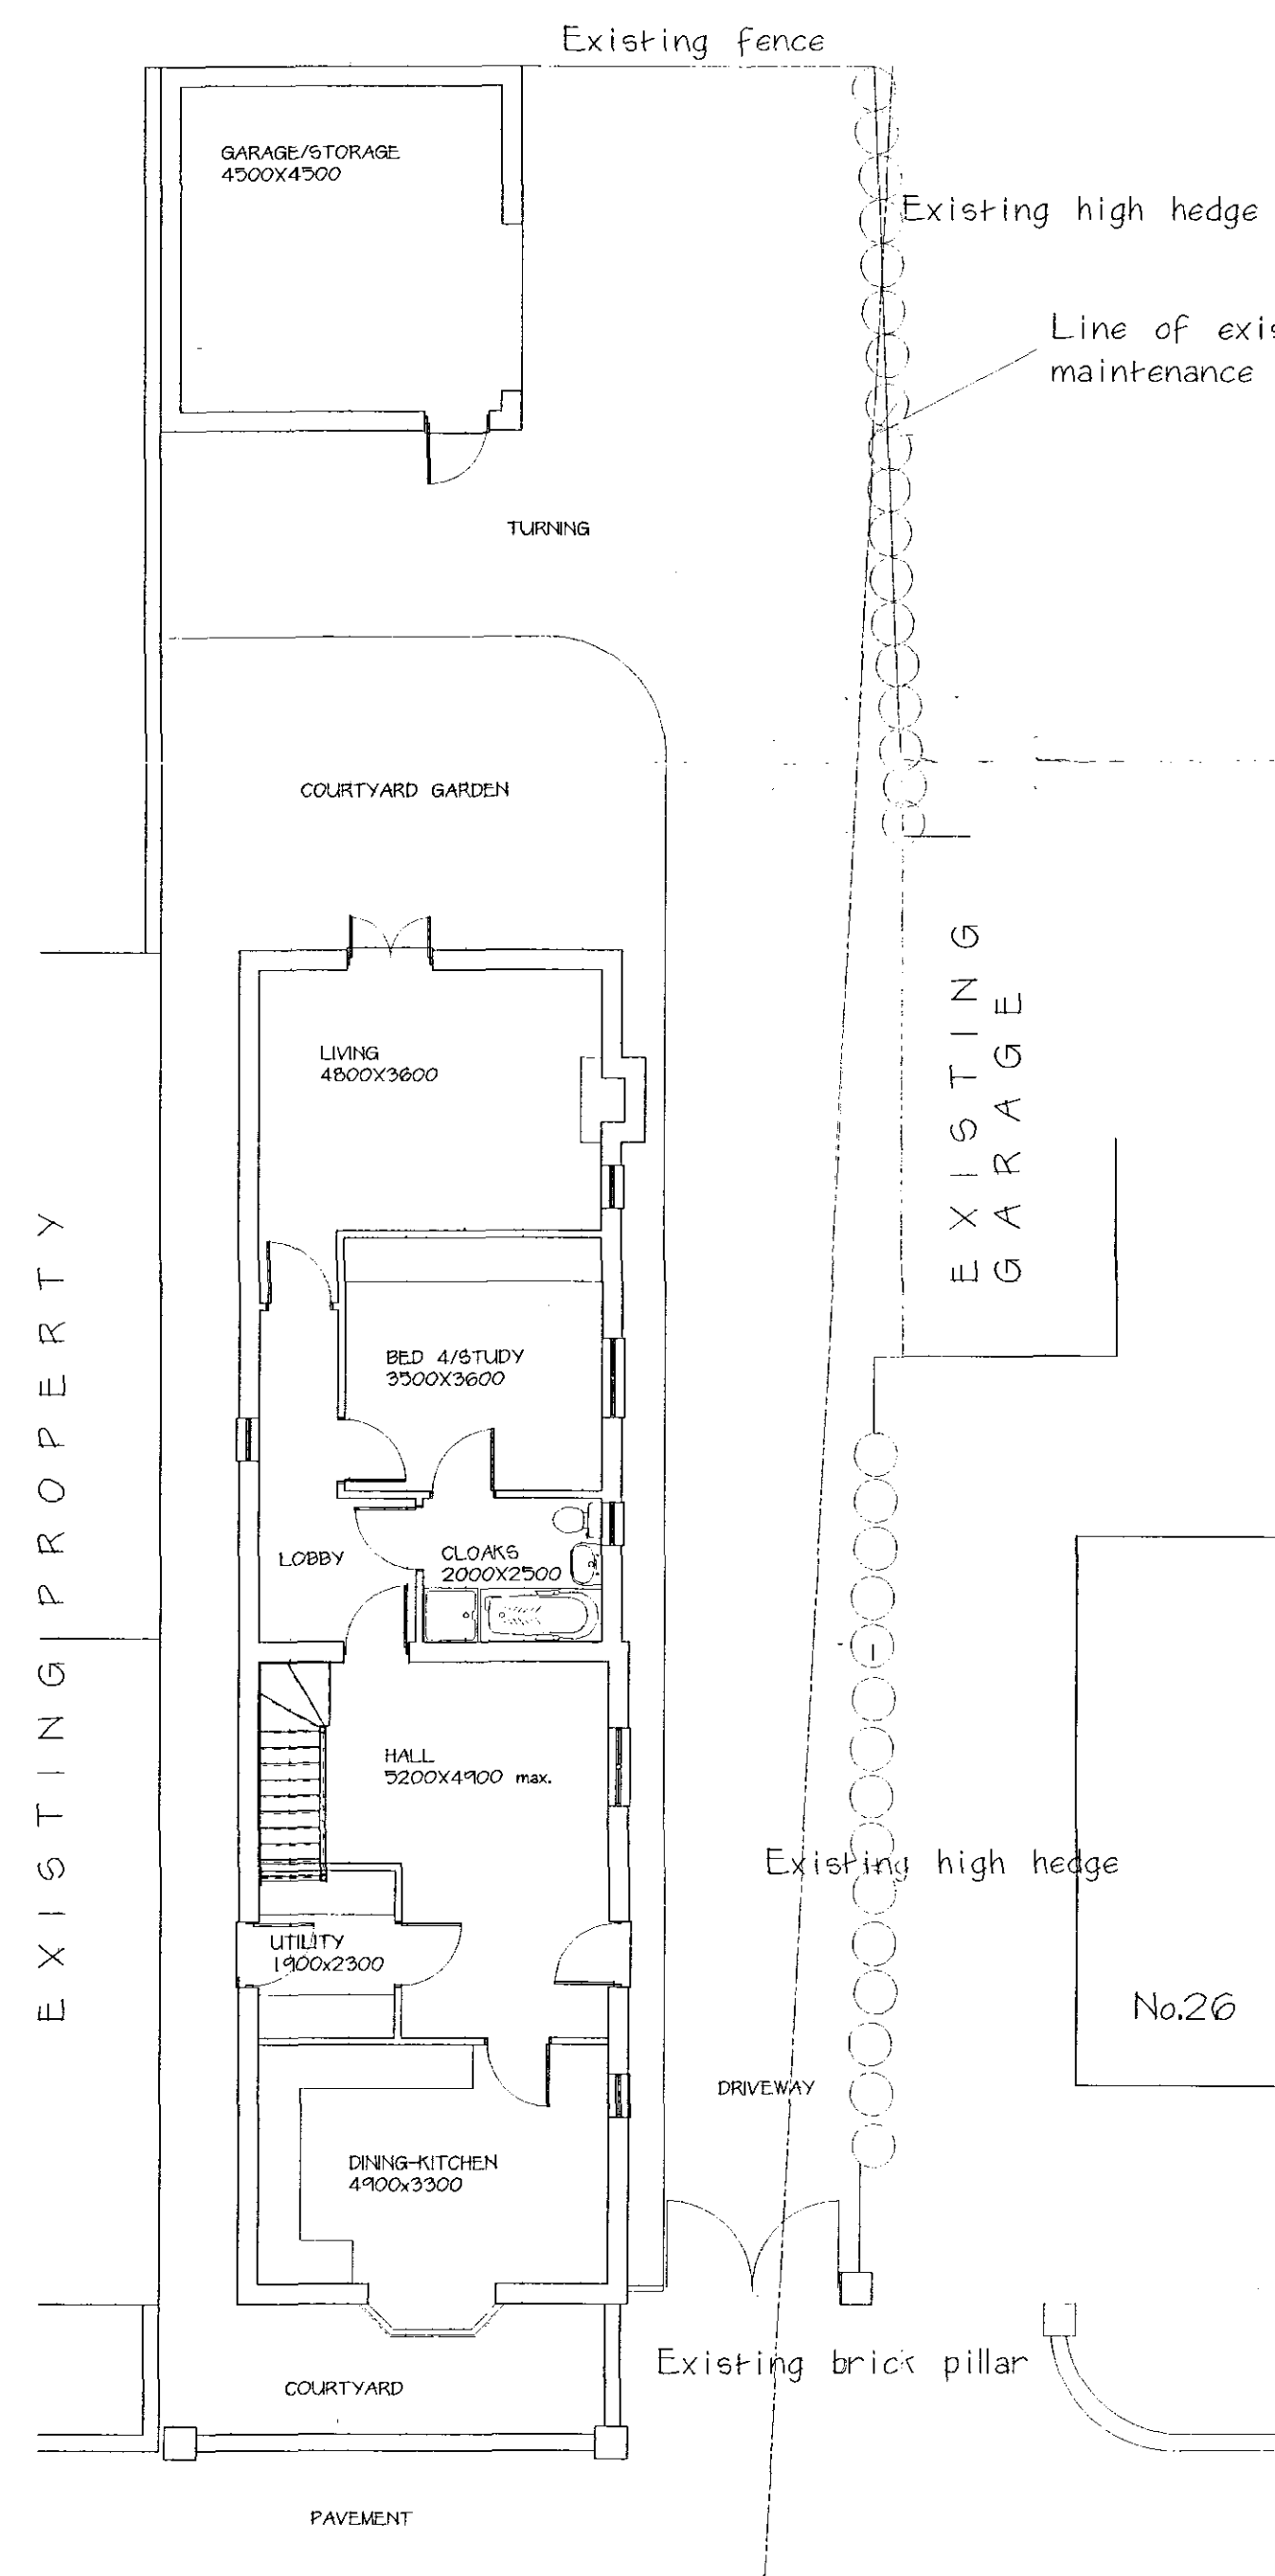
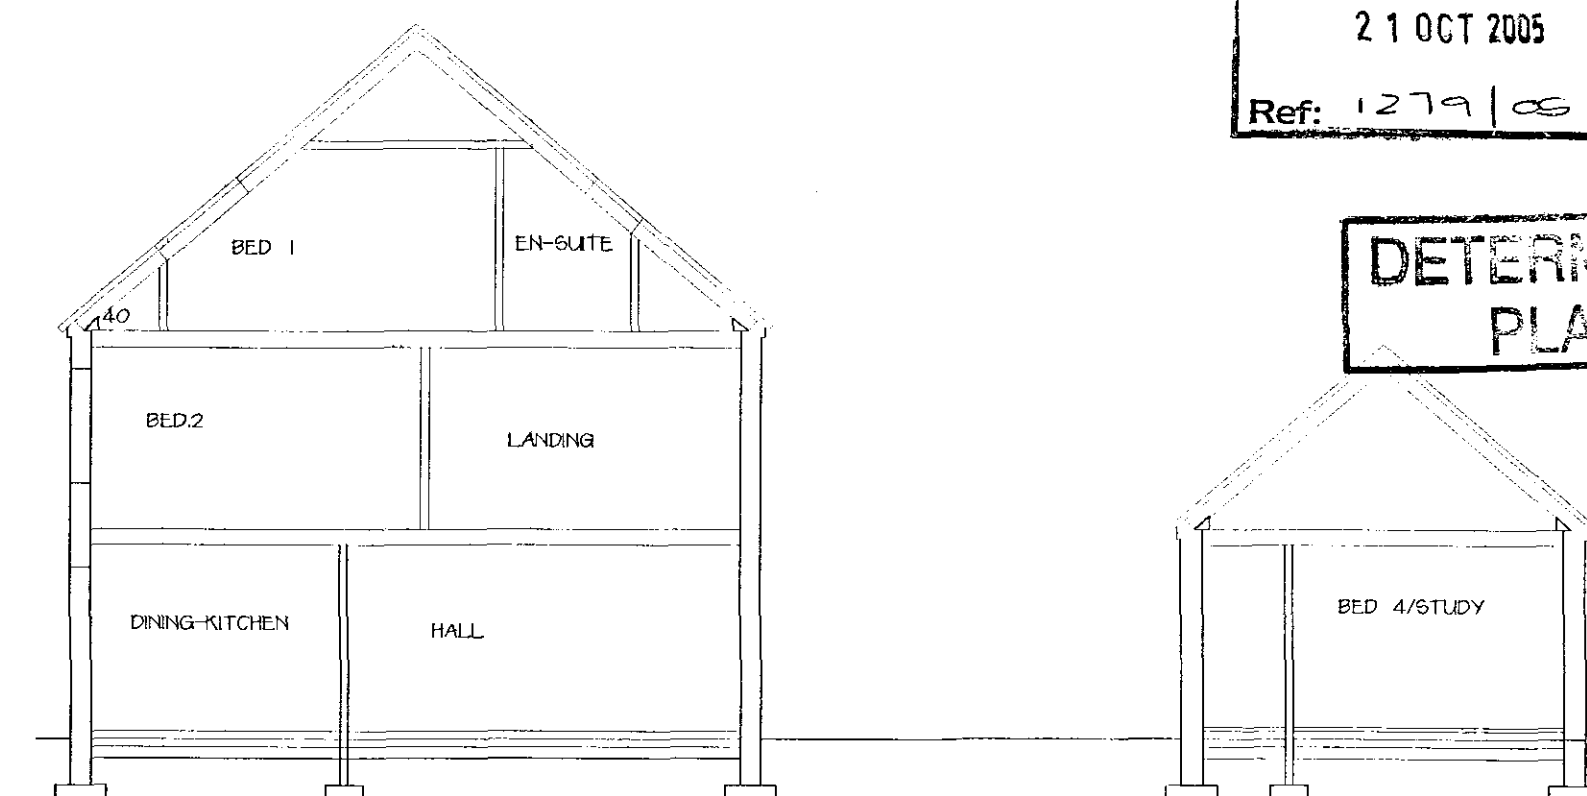


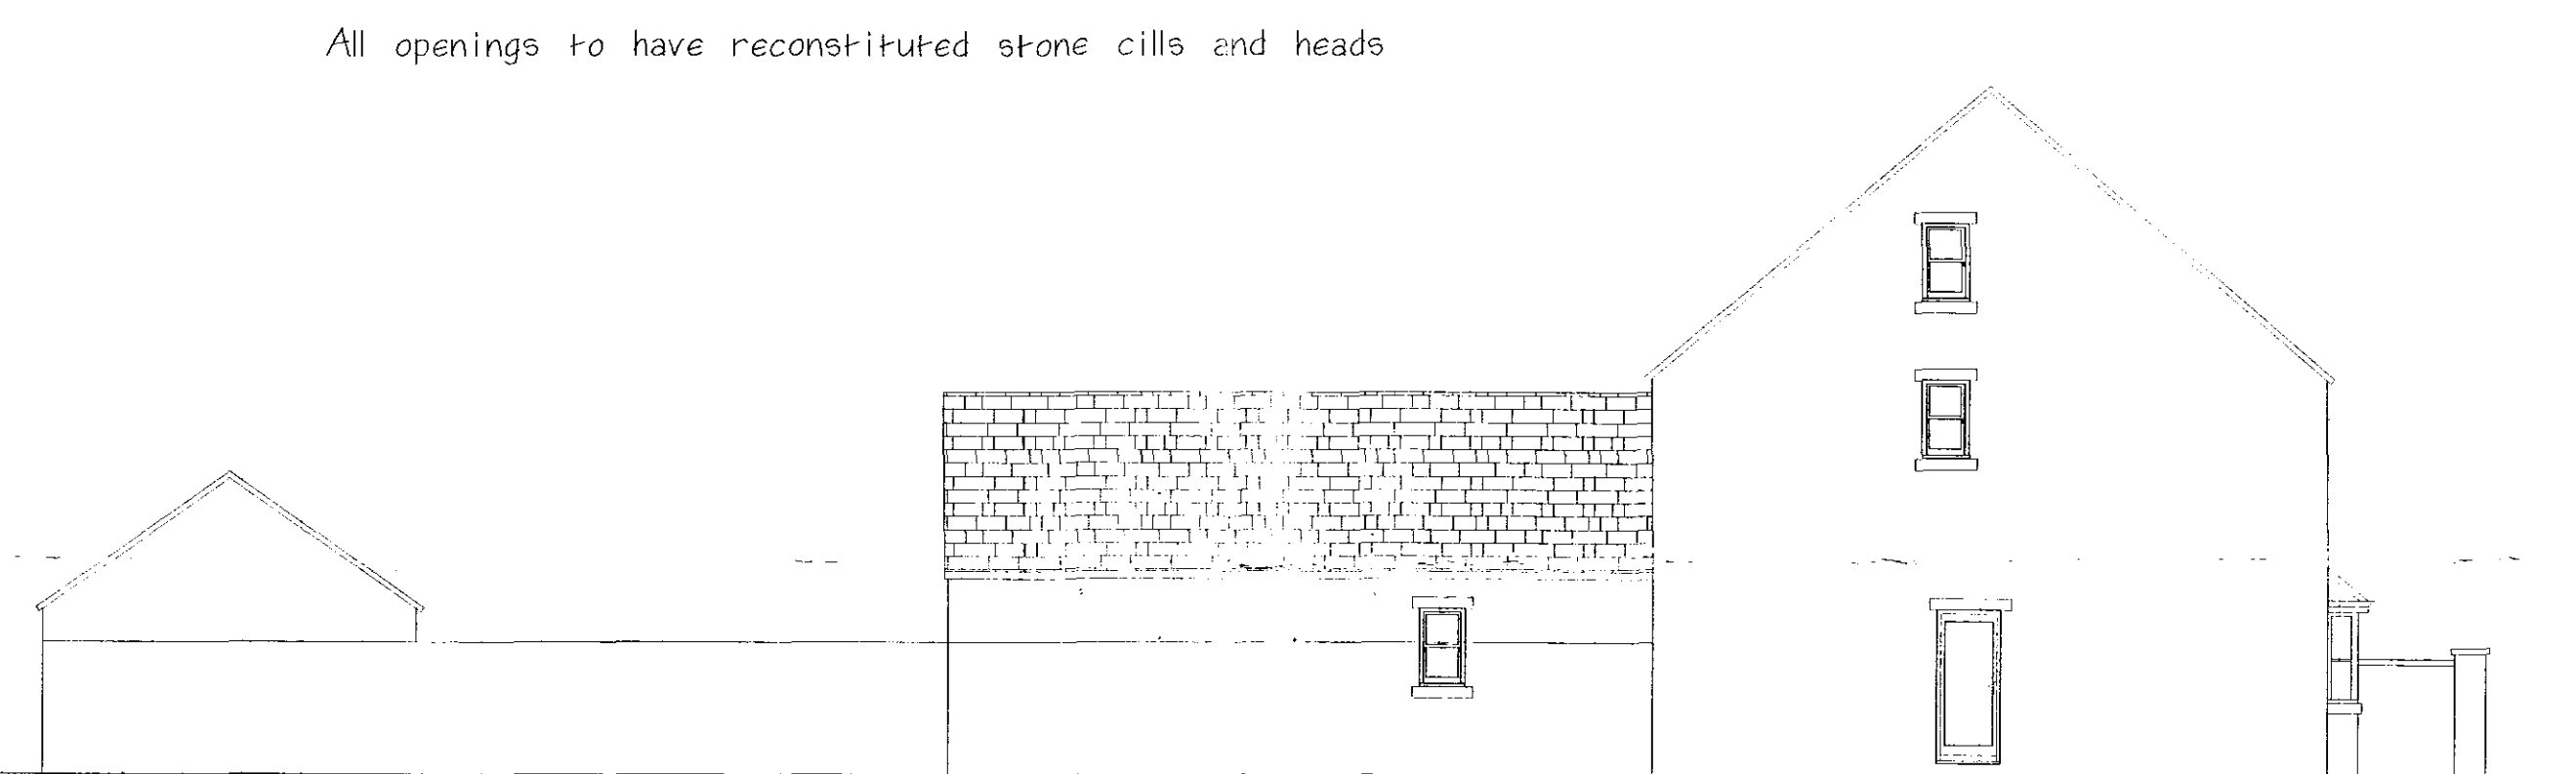


GROUND FLOOR & BLOCK PLAN

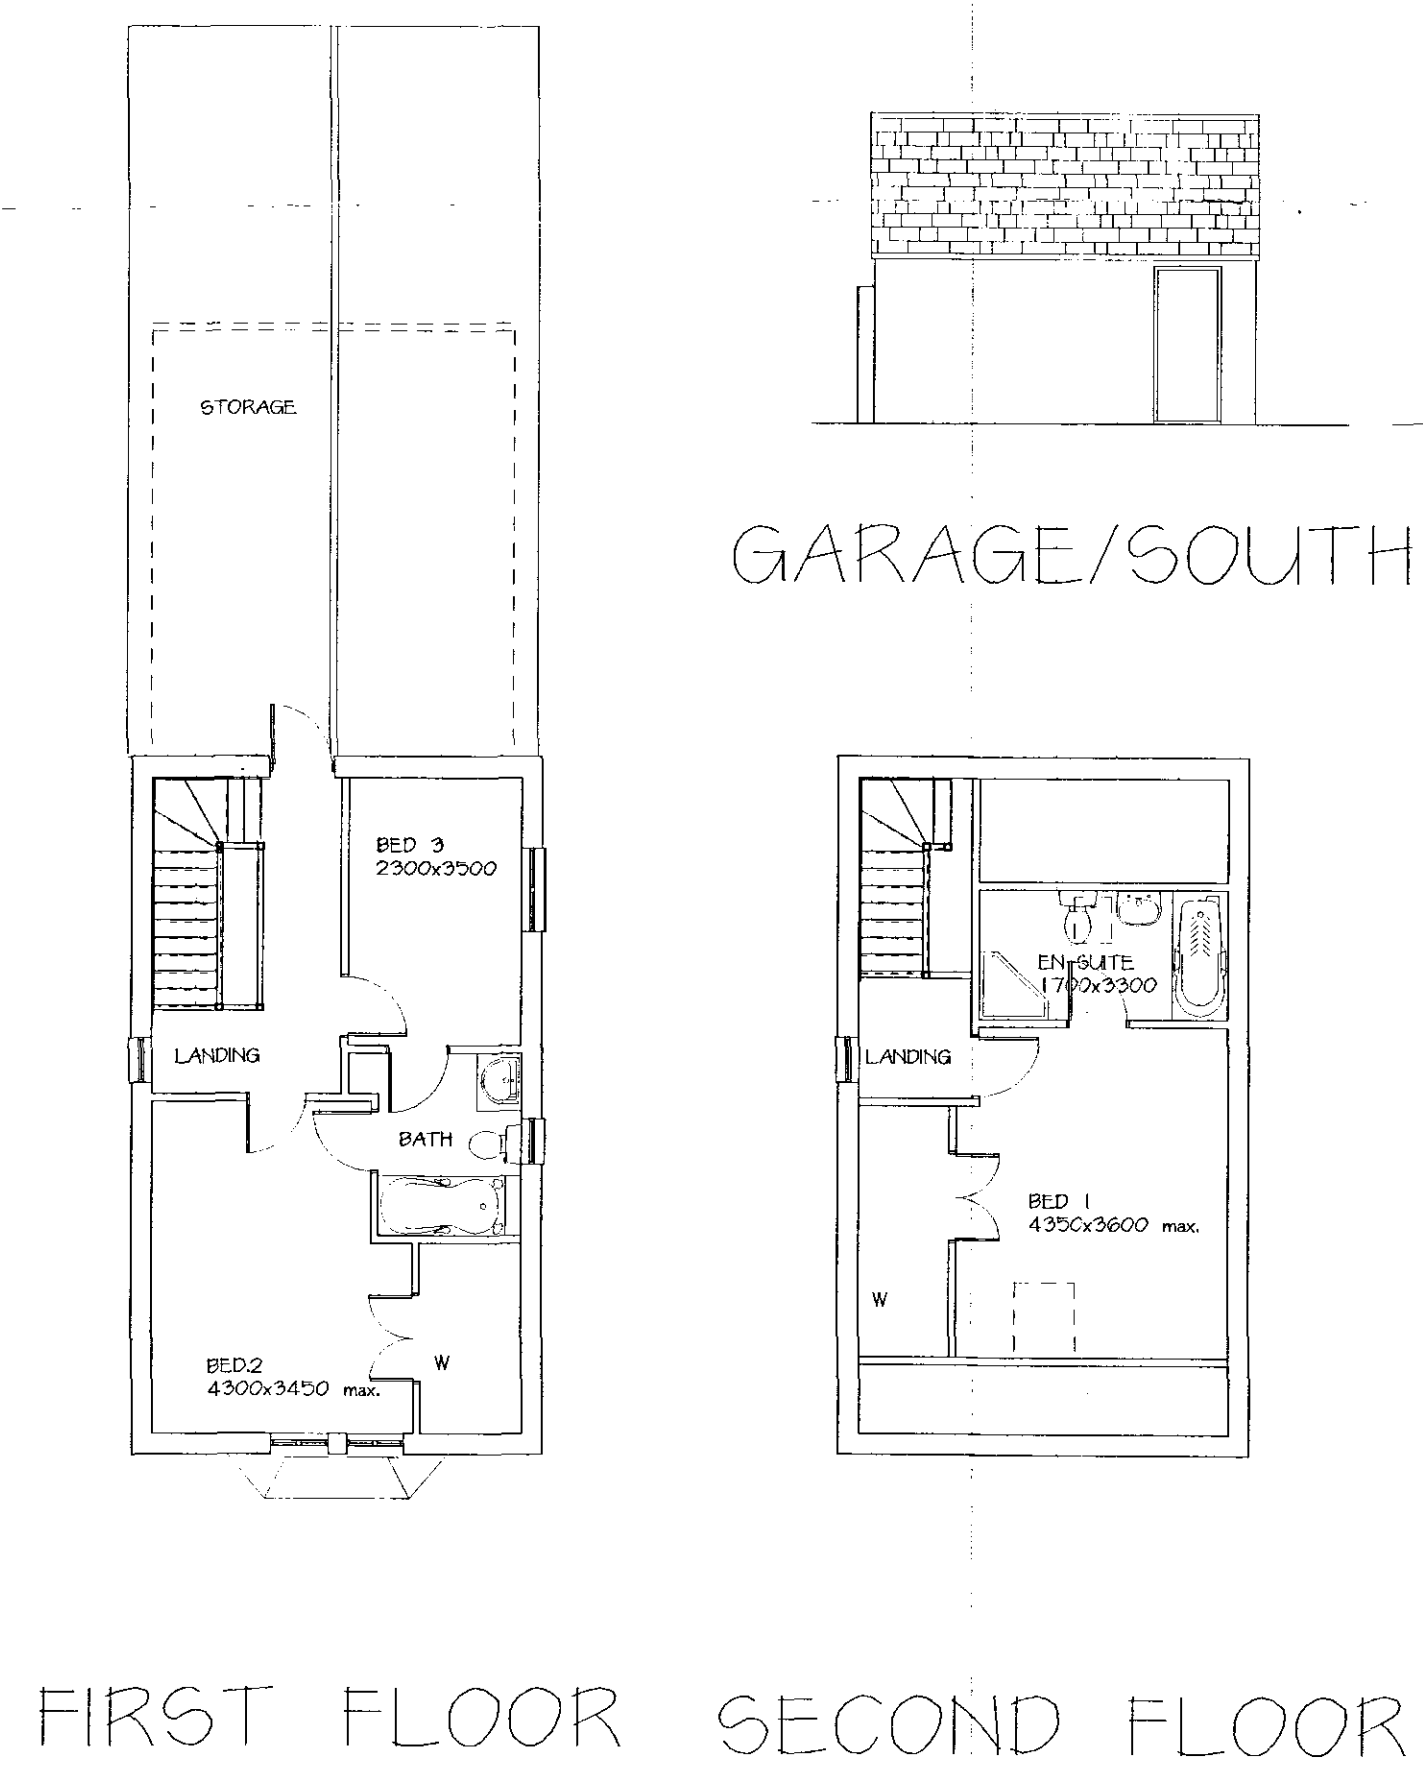

SECTIONS

SHDC
Planning & Development
21 OCT 2005
Ref: 1279/06

DETERMINED PLAN

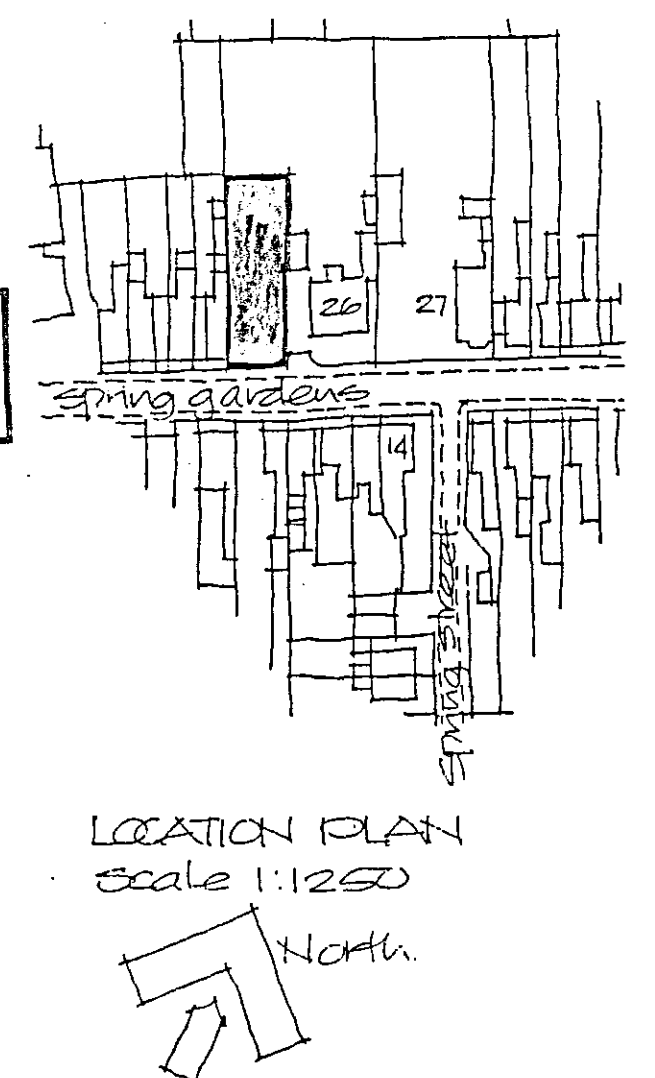

LOCATION PLAN
Scale 1:1250

PROPOSED HOUSE ADJACENT TO
26 SPRING GARDENS, SPALDING

SCALE - 1:100

AMENDED PLAN