


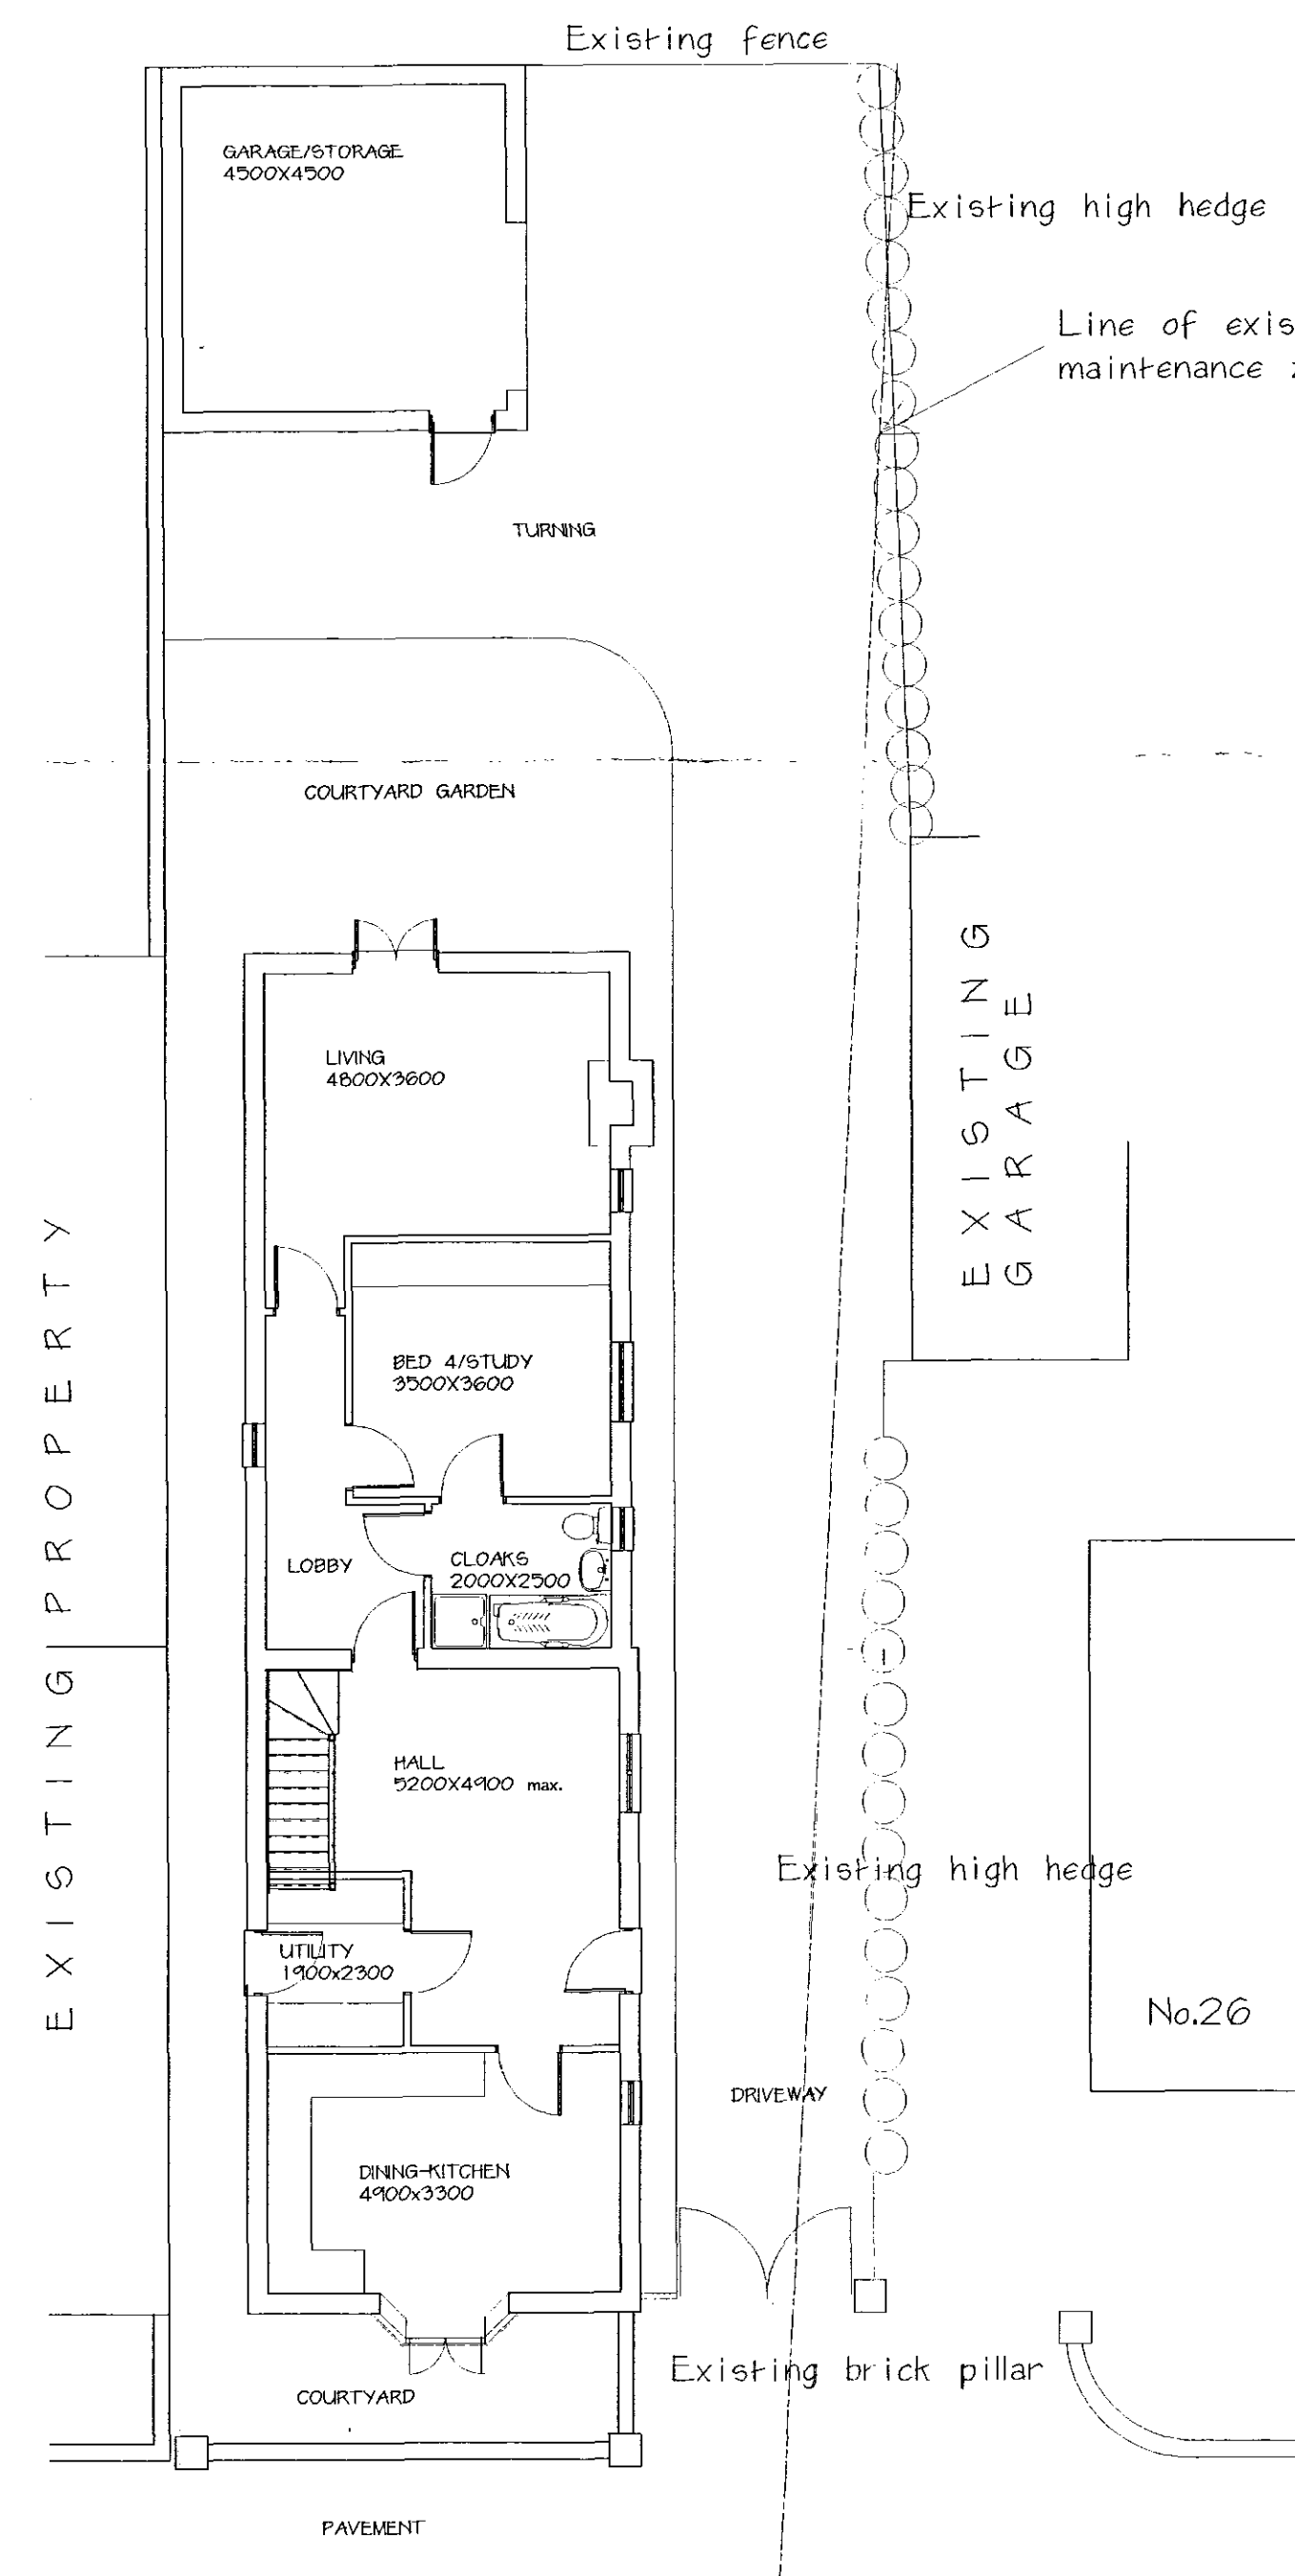


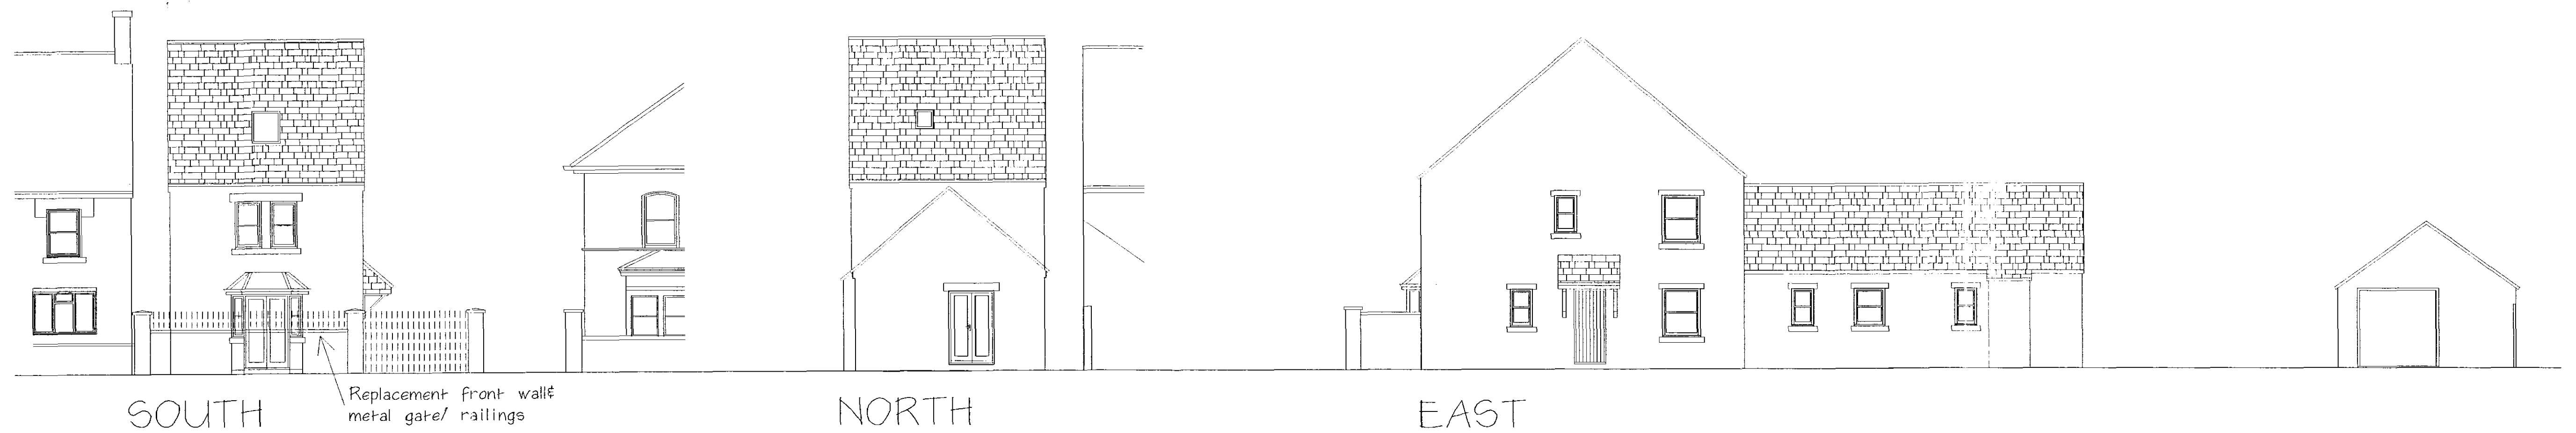

GROUND FLOOR & BLOCK PLAN

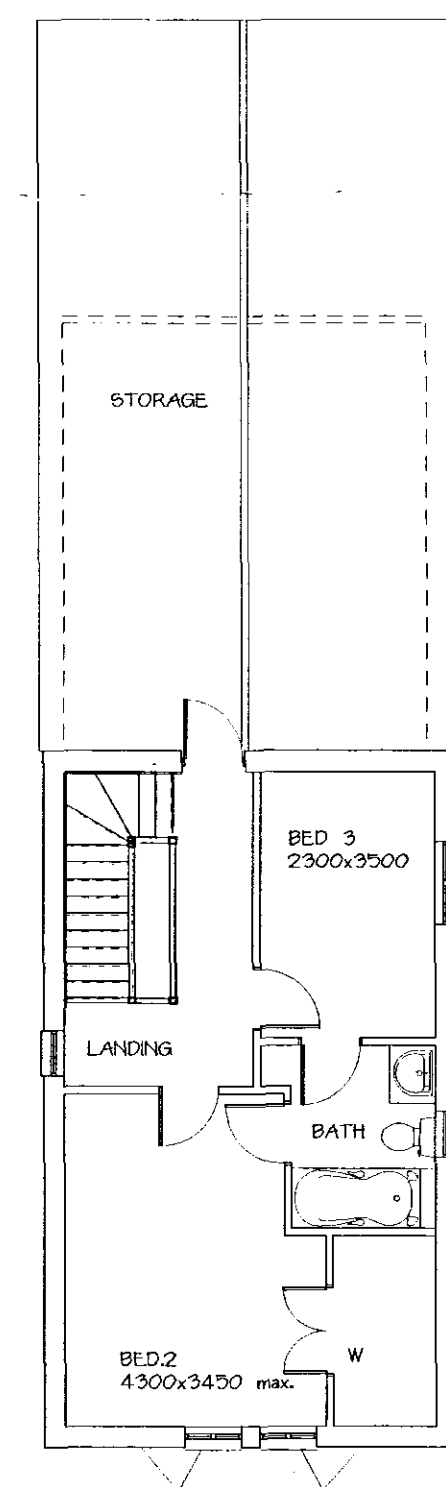


FIRST FLOOR

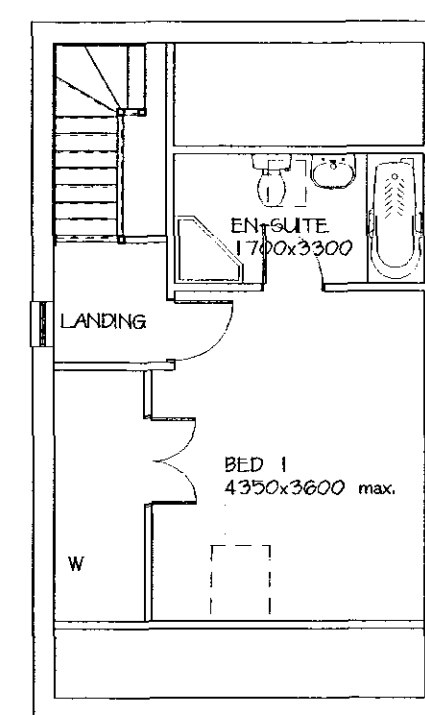


SECOND FLOOR

GARAGE/SOUTH

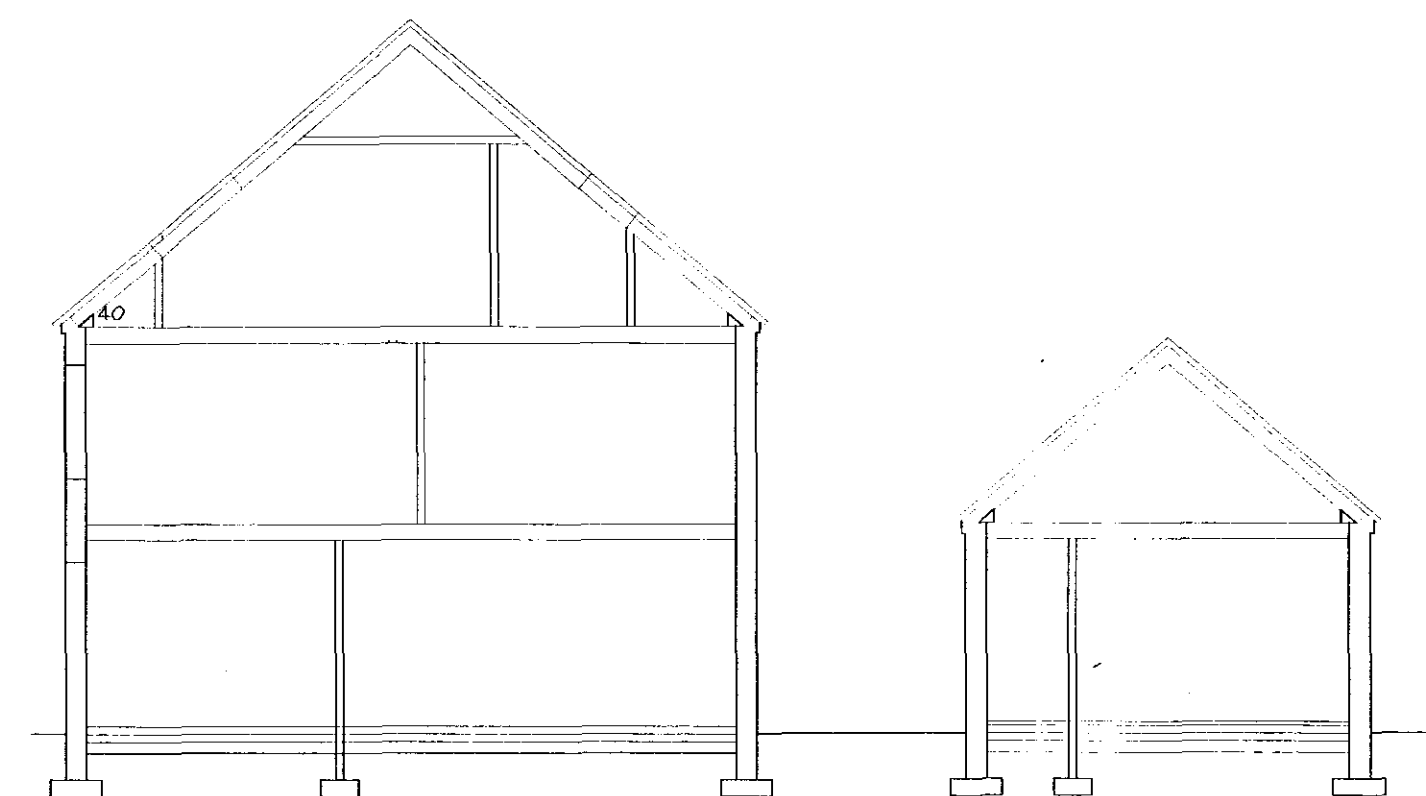

SECTIONS

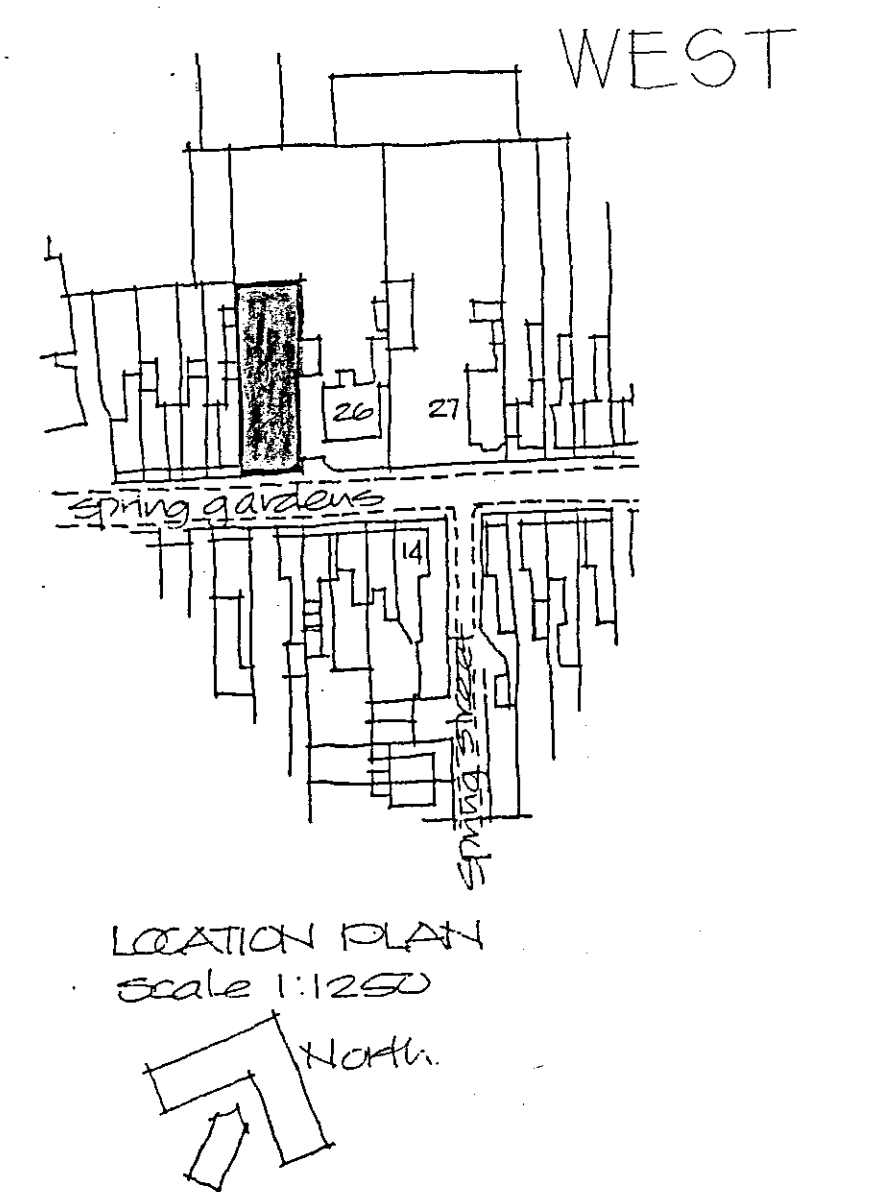

PROPOSED HOUSE ADJACENT TO
26 SPRING GARDENS, SPALDING

SCALE - 1:100

SUPERSEDED

SHDC
Planning & Development
14 SEP 2005