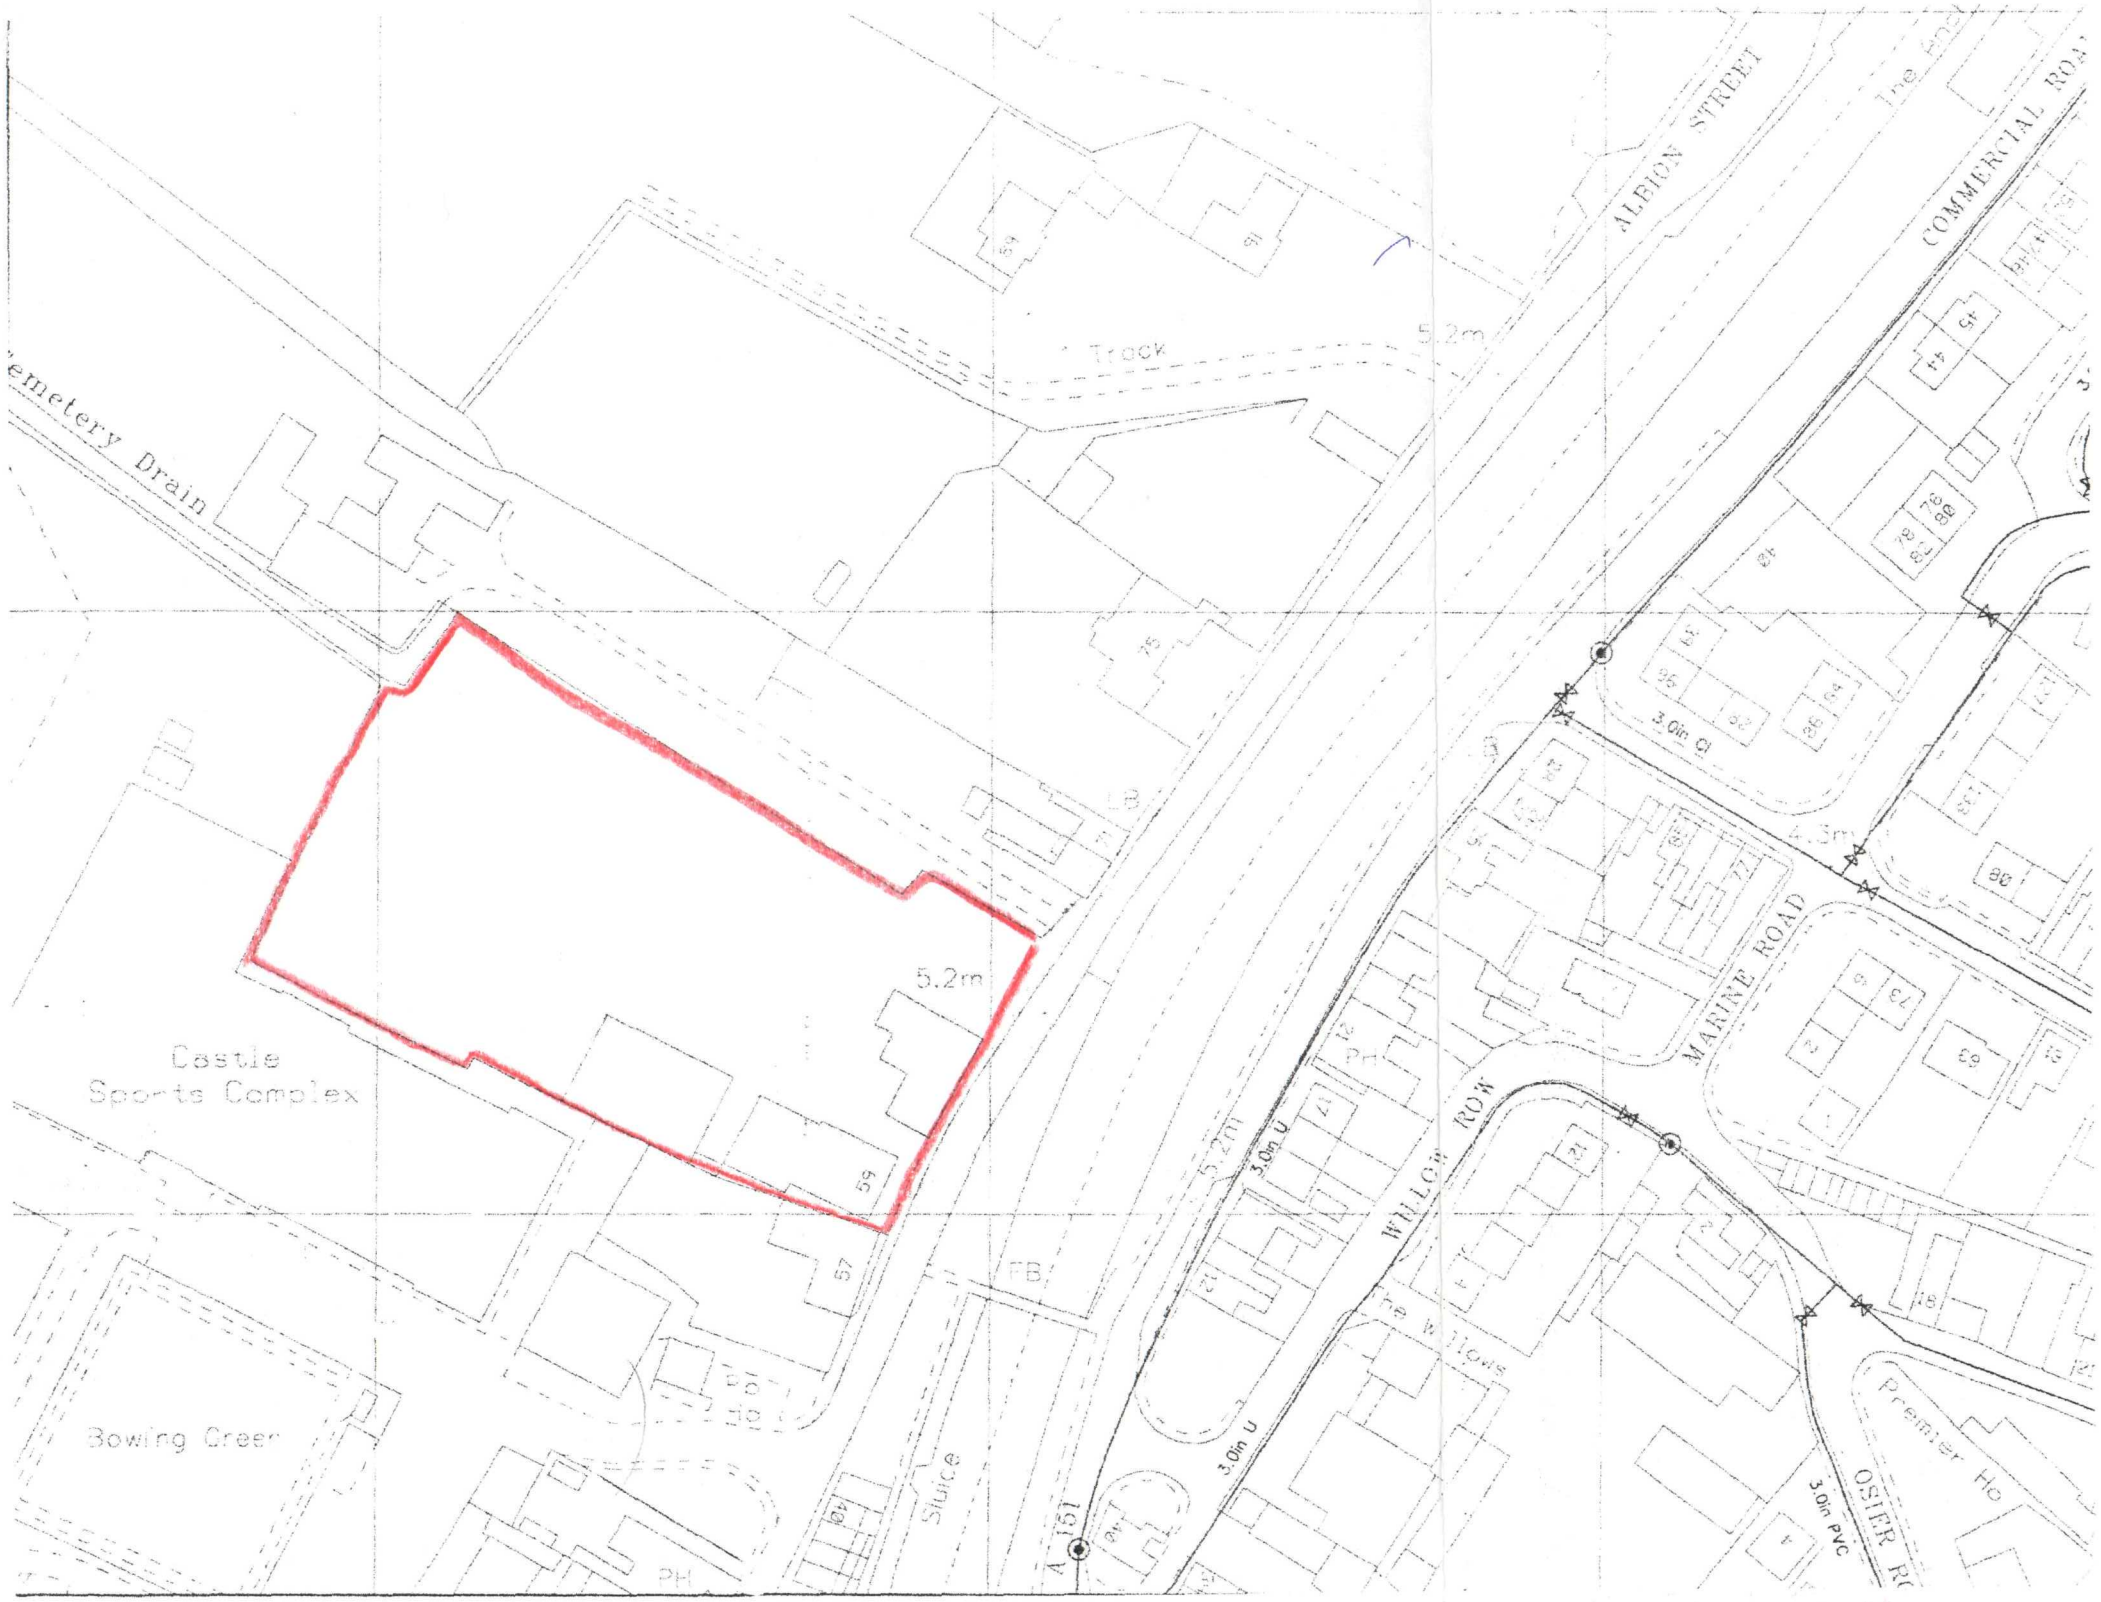


NORTH

revision	date	init.	revision details.

COOPER ARCHITECTURAL DESIGN
BRONAVON, HOCKLESGATE
FLEET, SPALDING, LINC'S PE12 8LF
Tel/Fax : 01406 423762
Mobile : 0410 290652

Client. PATTERSON HOMES LTD.

Project.
RESIDENTIAL DEVELOPMENT,
ALBION STREET,
SPALDING,
LINC'S.

Drawing.

LOCATION PLAN

Scale	1:1250	Drawing No.	9803:24
Date.	DEC. '98	Drawn.	J.C.

DETERMINED PLAN

AMENDED

SOUTH HOLLAND DC
HOUSING & PLANNING
29 DEC 1998
Ref: 1279/98