
APPENDIX "D"

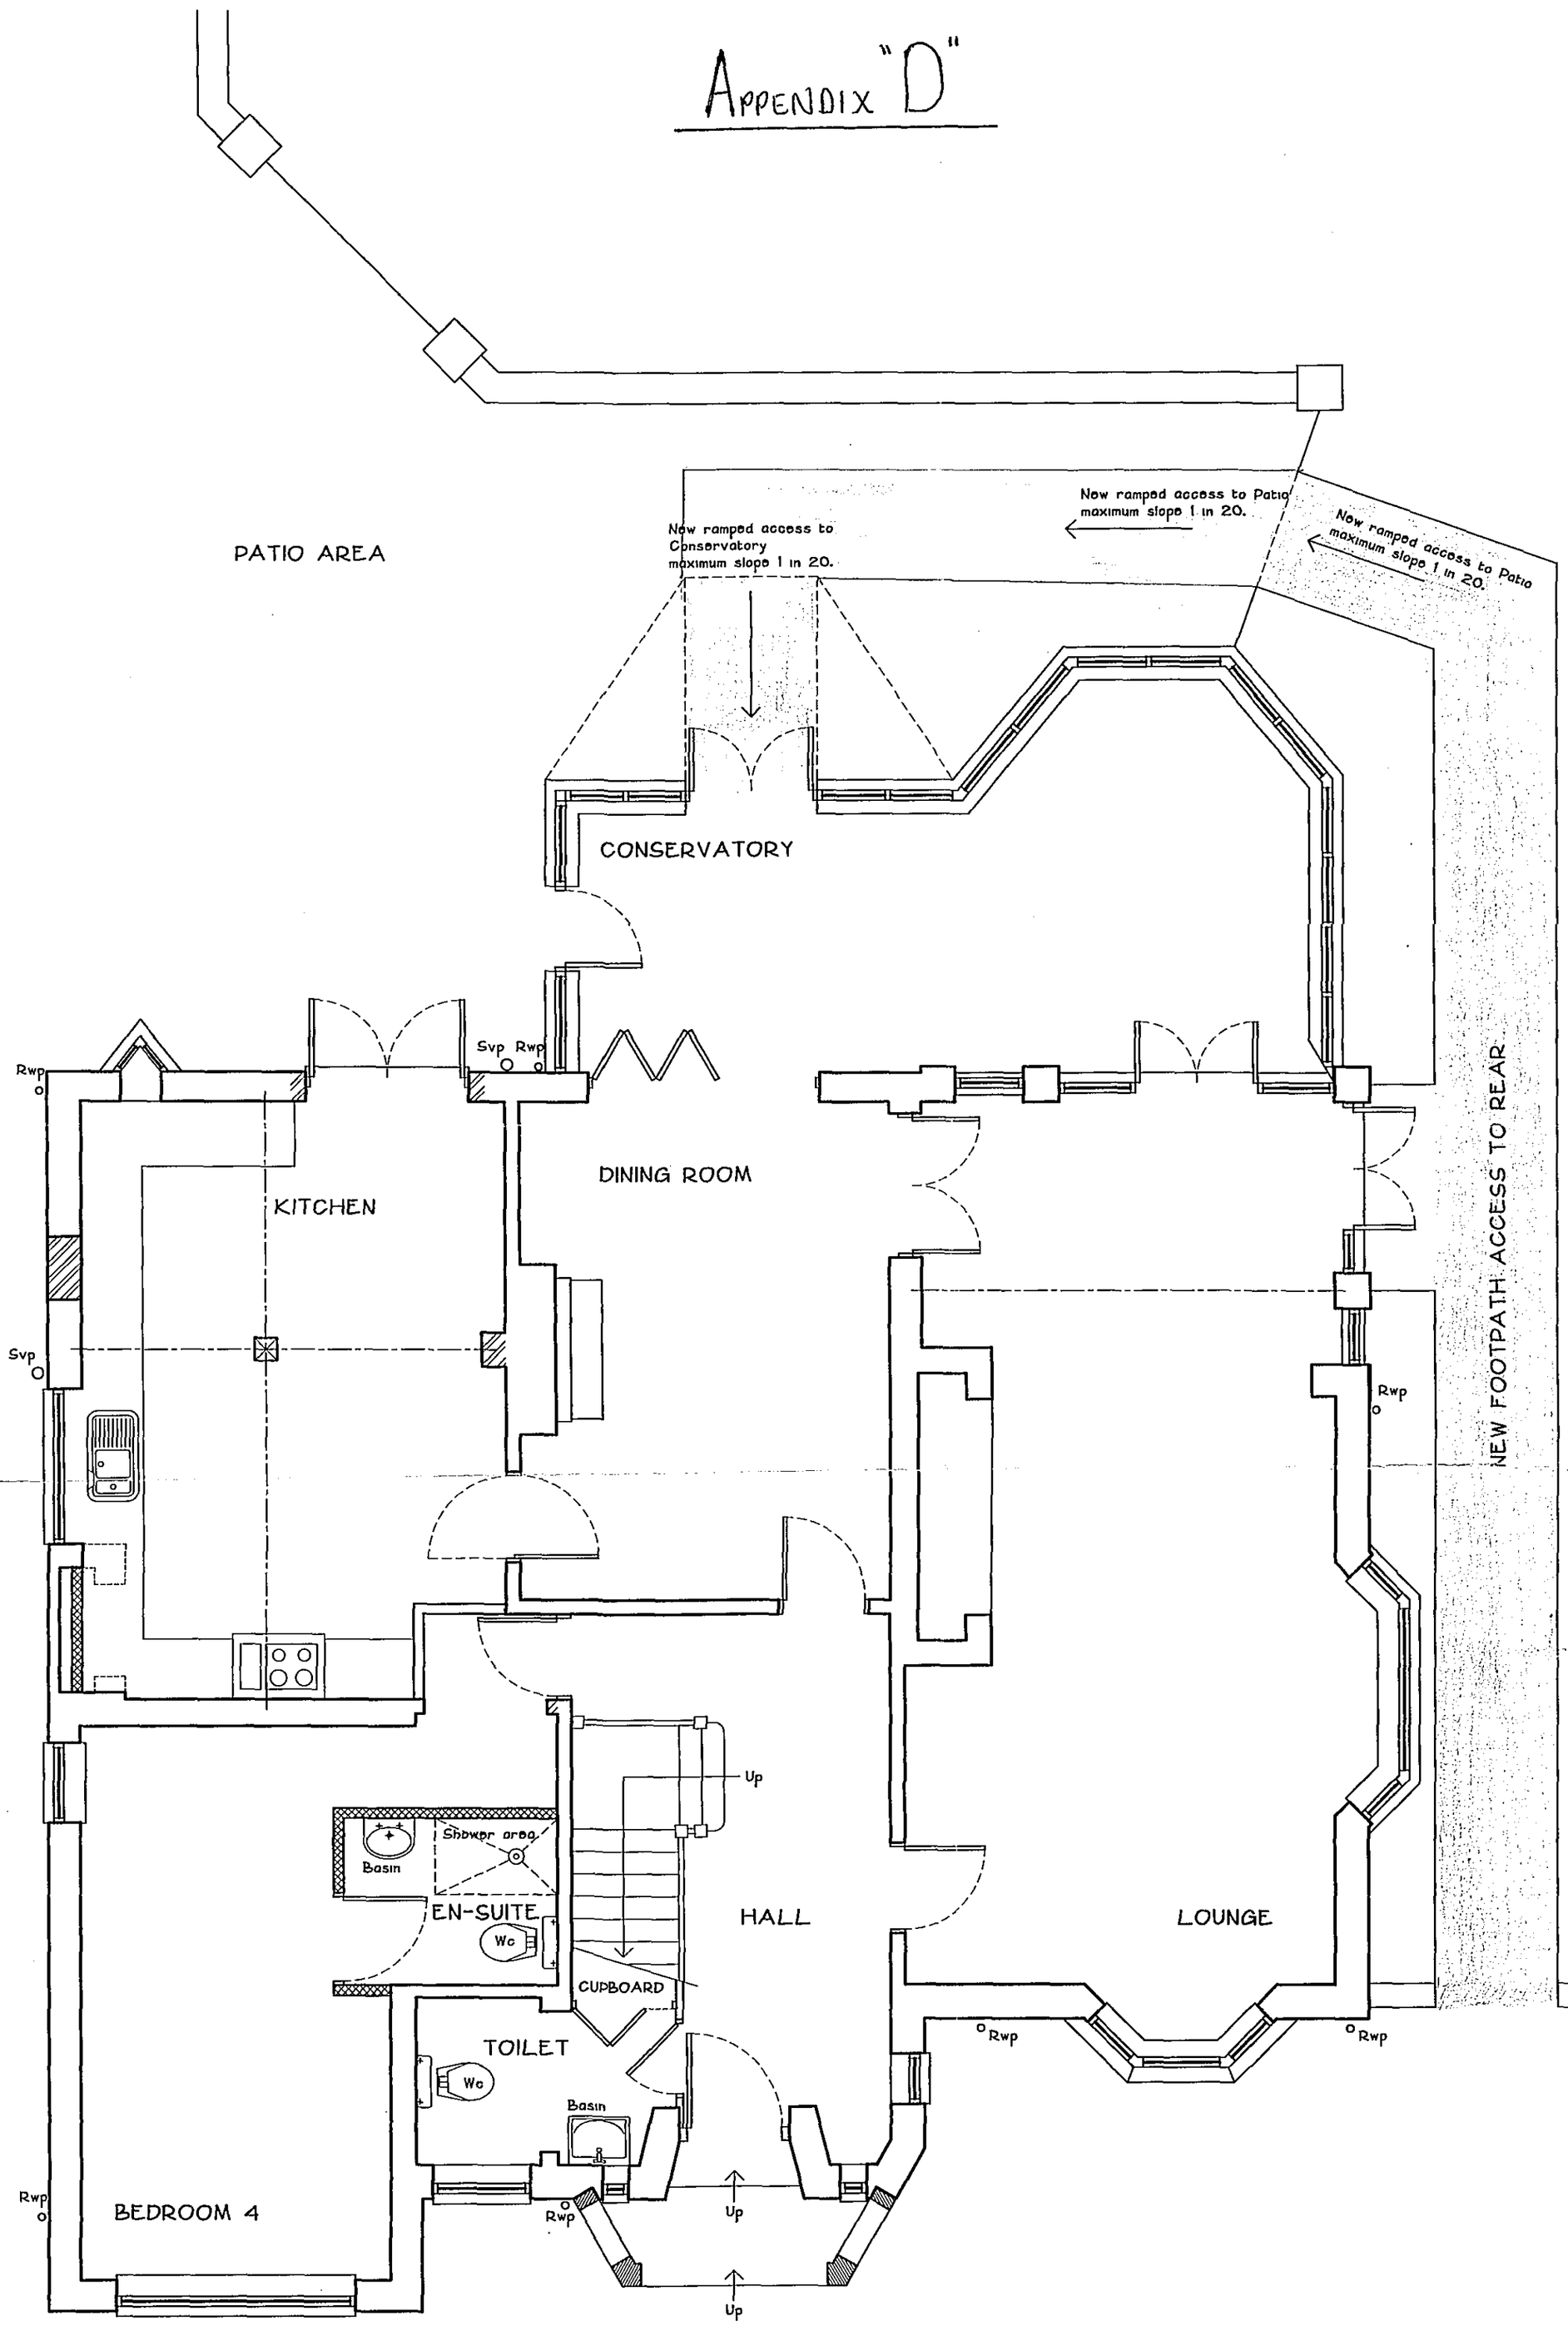

PROPOSED GROUND FLOOR PLAN 1:50