

Scheme Proposal 1:1500

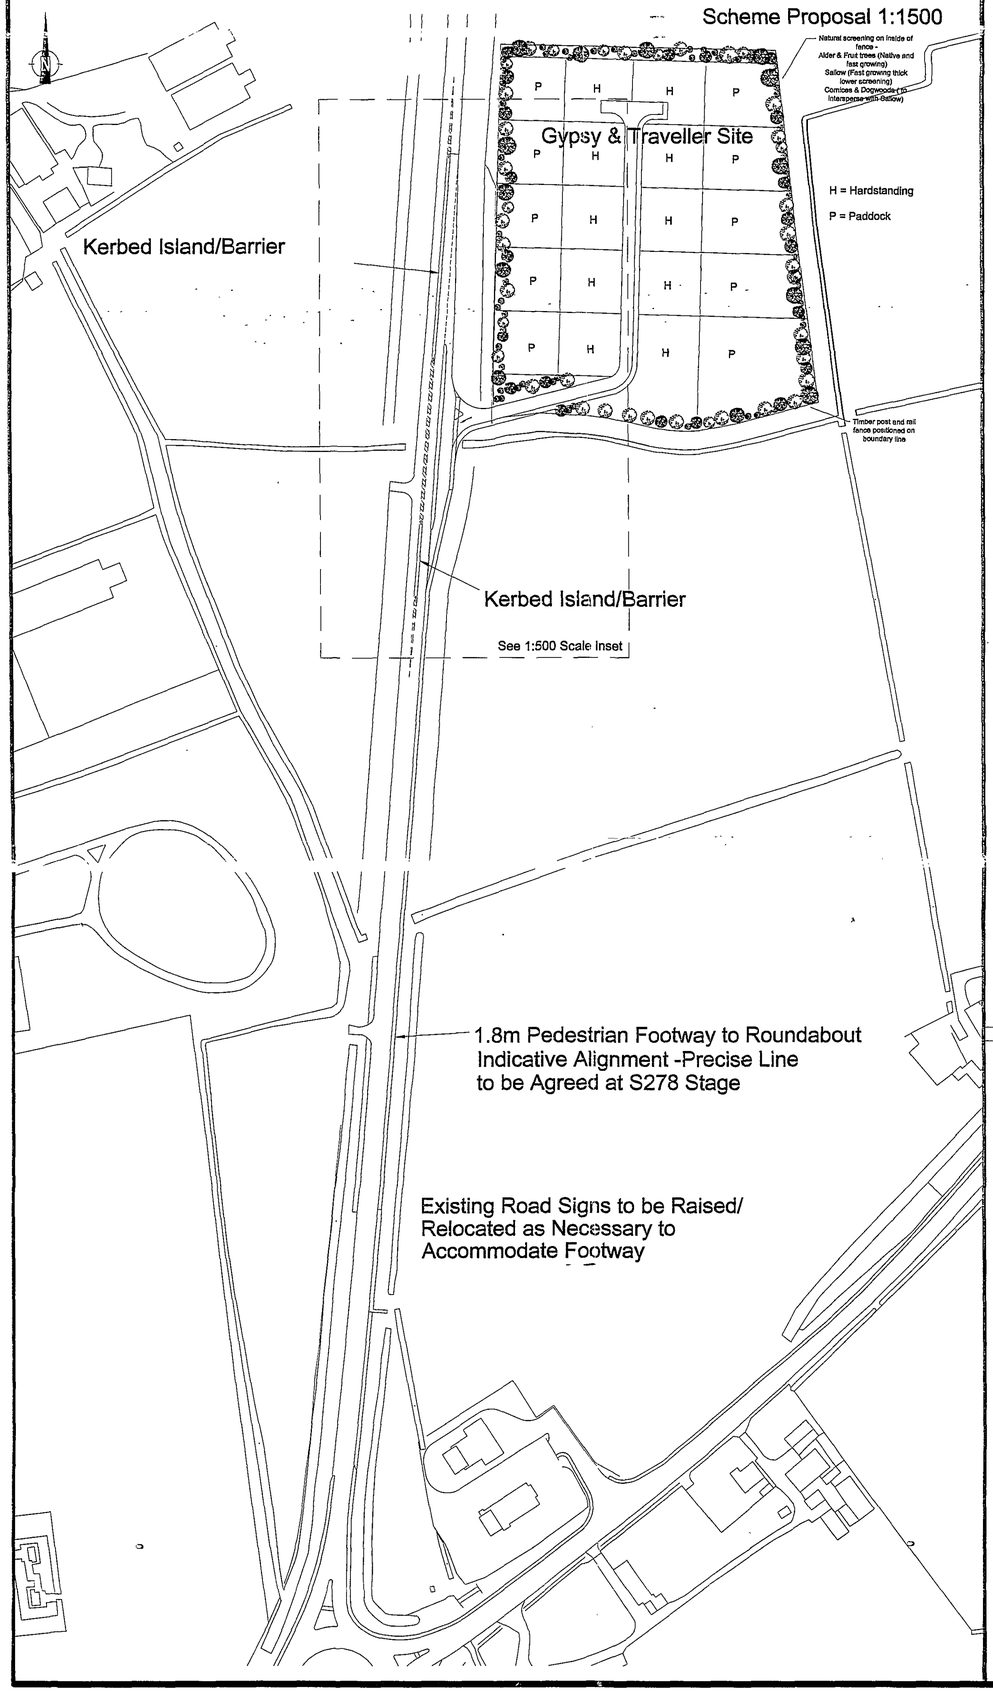

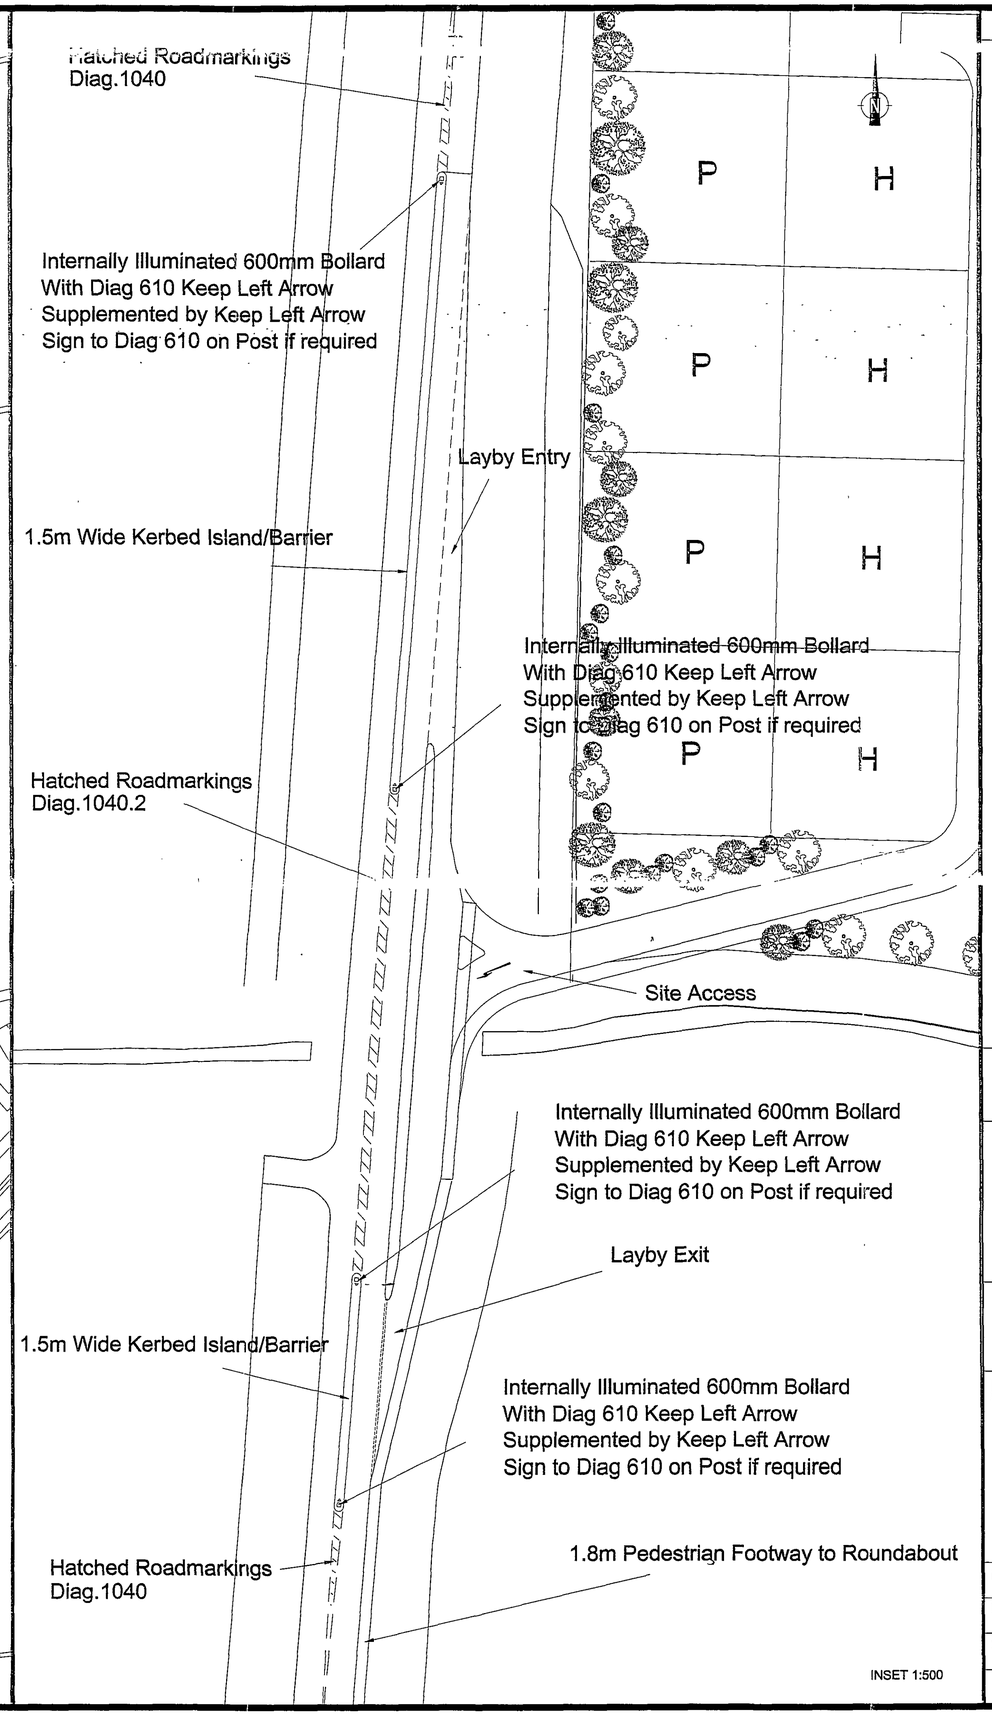

INSET 1:500

NOTES

Location plan reproduced from the Ordnance Survey South Holland District Map with the permission of the controller of Her Majesty's Stationery Office.
Crown Copyright reserved.

OS Licence No. 100018215

OS Sheet No. TF2624SE

Rev	Amendment	By	Checked	Approved	Date
A	Inset removed and layout updated	JPH	JPH	JPH	19/12/08

19 DEC 2008
1285/08

The Hurlstone Partnership
Seven Oaks Farm, Crew Green, Shrewsbury SY5 9AS
Tel: 01743 884849 Fax: 01743 884947
e-mail: office@hurlstones.com

DETERMINED
PLAN

South Holland District Council

Proposed Gypsy & Traveller Site at Spalding
Potential Access Arrangement A16 Barrier Option
Prelimnary Layout Proposal

DRAWN	CHECKED	APPROVED
JPH	JPH	JPH
DATE Dec 2008	DATE Dec 2008	DATE Dec 2008

SCALE See Plan @ A1 | JOB No. 080201 | REV A

DWG No. Figure S5