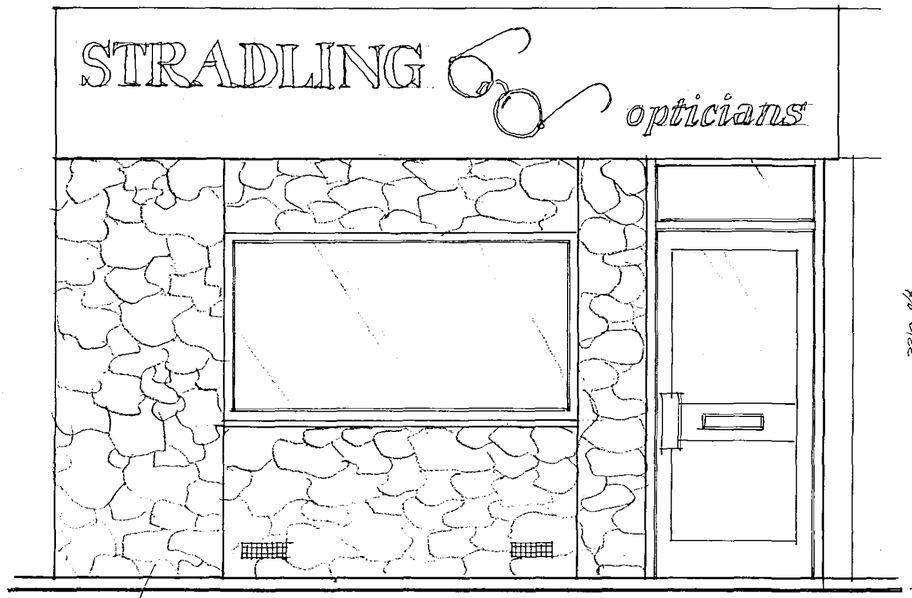

LIGHT GREY 'STONE/SLATE' FINISH

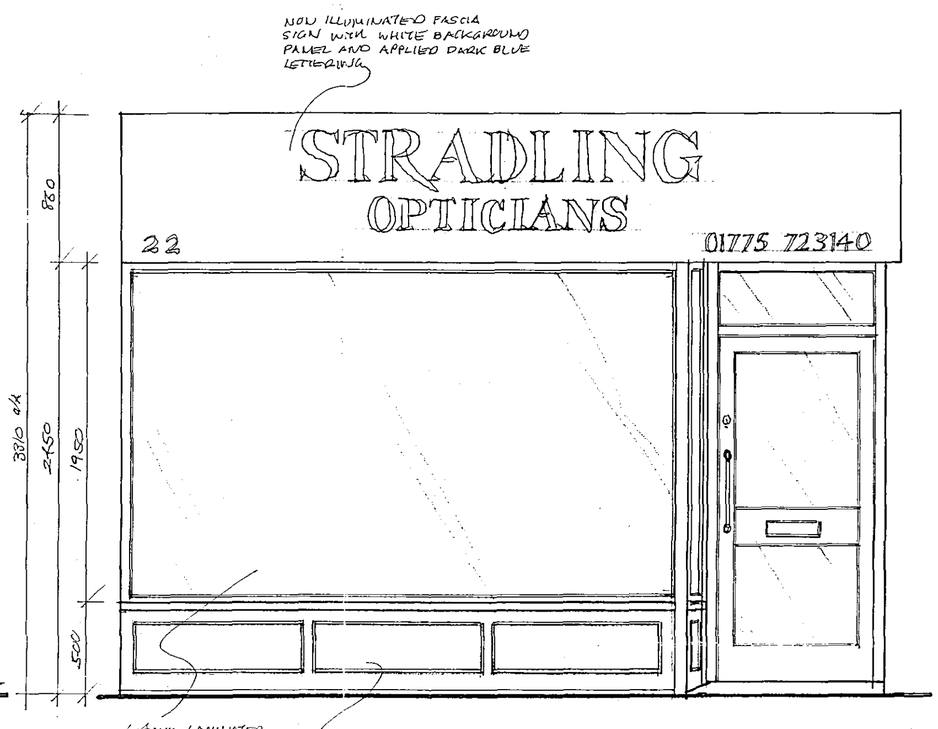

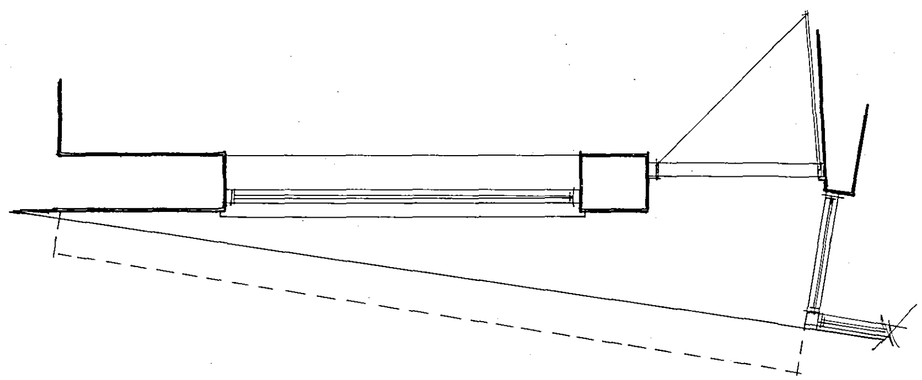

EXISTING SHOPFRONT

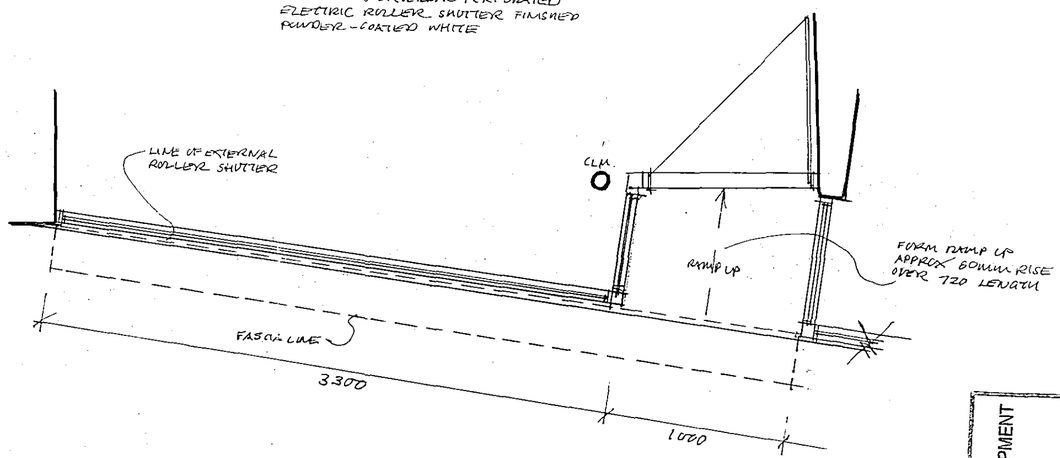

PROPOSED SHOPFRONT

SHDC
PLANNING & DEVELOPMENT
27 OCT 2003
Ref 1284/03

KEEP IN FILE

© COPYRIGHT; This general design proposal and specification is the strict copyright of Technigraphic Bristol Ltd. together with Individual Component Design.

©

NOTE: ALL SIZES APPROXIMATE. FULL SITE SURVEY REQUIRED

Design Proposal for
STRADLING OPTICIANS
22 BRIDGE STREET
SPALDING
LINCOLNSHIRE
PE11 1XG

First Survey NRW	Date 25/09/03
Second Survey	Date
Drawn by MJ	
Date Drawn 20/10/03	
SCALE 1:25	
Job Number	
Sheet Number 1A	

7		
6		
5		
4		
3		
2		
1		
	Revisions	Date

NOTE; Do not scale.
Use dimensioned figures only.

store graphics INTERIORS
Technigraphic [Bristol] Limited
The Old Surgery 12 High Street
Thornbury South Glos BS35 2AQ
Tel; 01454 413000
Fax; 01454 413012
e-mail: sales@storegraphics.co.uk
www.storegraphics.co.uk

1a