


©

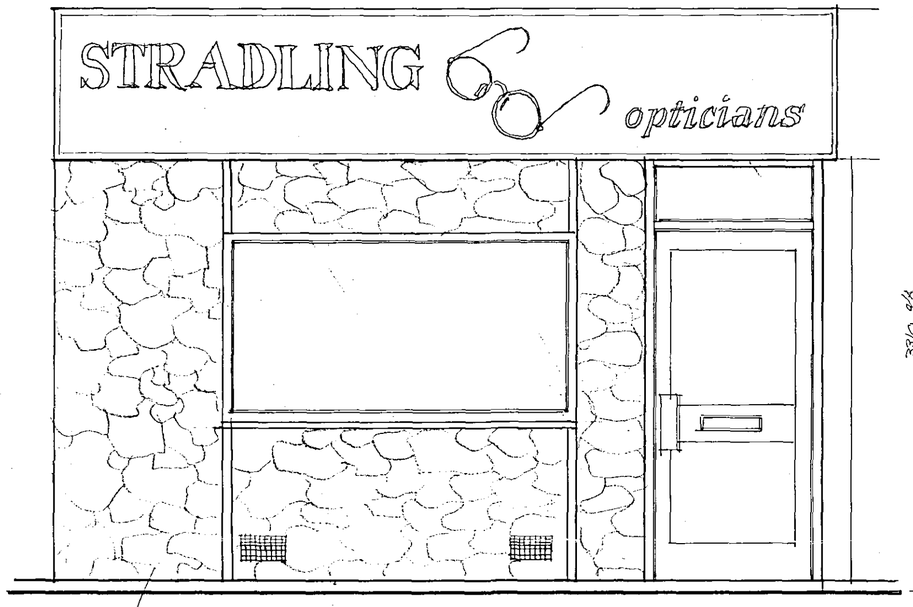


LIGHT GREY STONE/SLATE FINISH

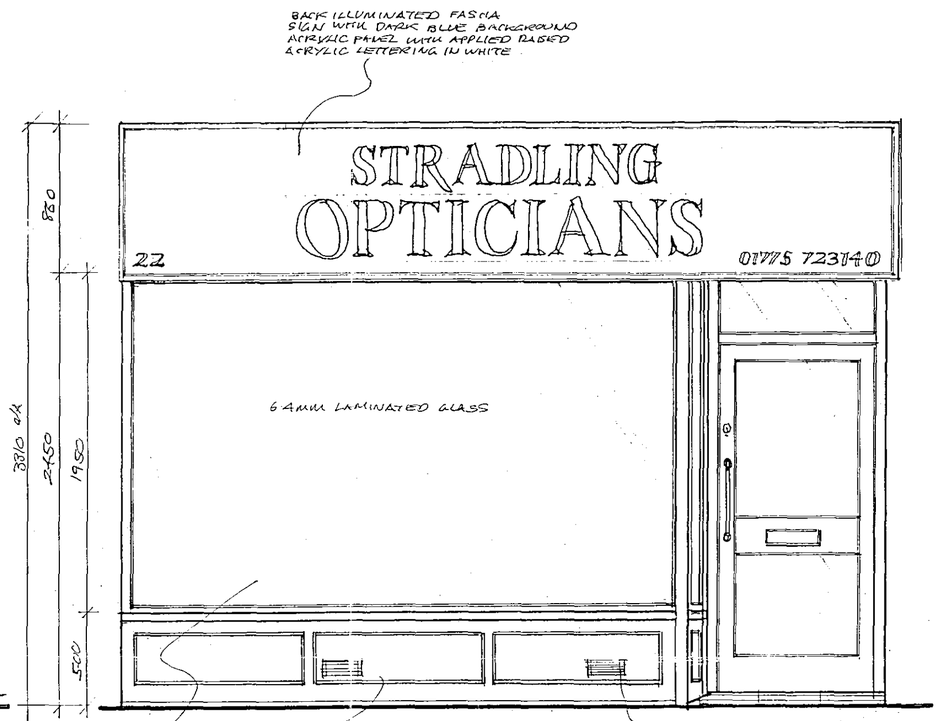


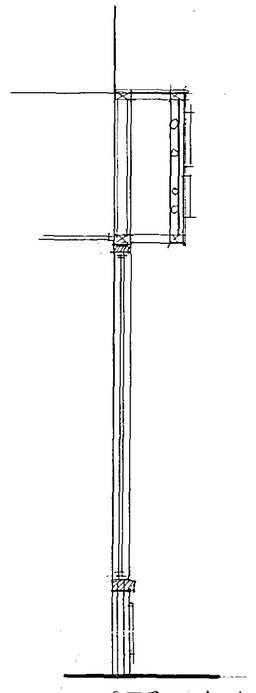

SECTION A-A

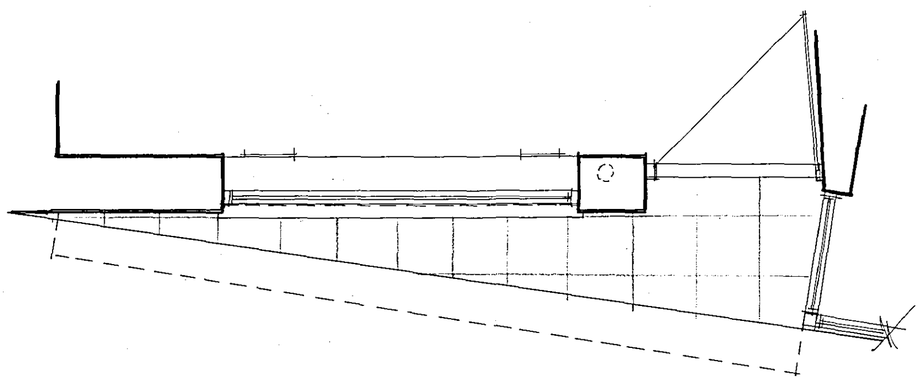

EXISTING SHOPFRONT

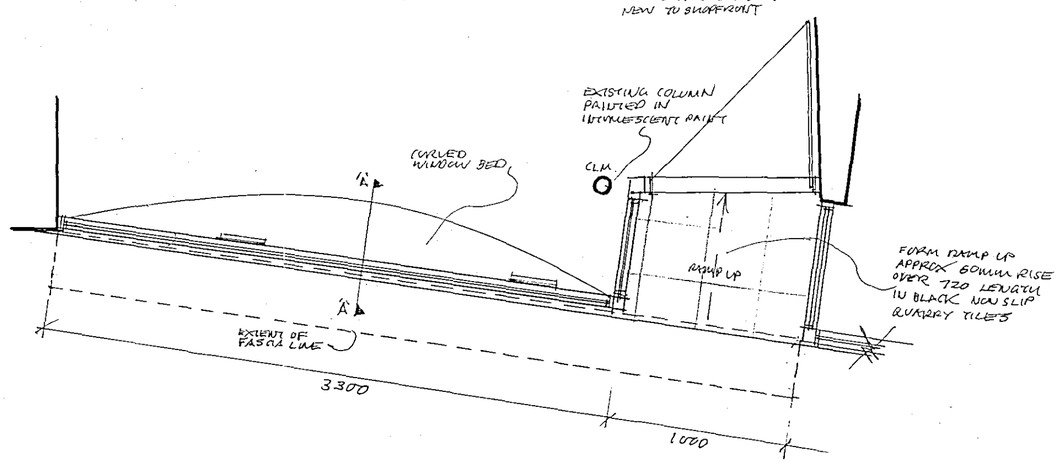

PROPOSED SHOPFRONT

NOTE: ALL SIZES APPROXIMATE. FULL SITE SURVEY REQUIRED.

Design Proposal for
STRADLING OPTICIANS
22 BRIDGE STREET
SPALDING
LINCOLNSHIRE
PE11 1XG

First Survey MRW	Date 25/03/03
Second Survey	Date
Drawn by MJ	
Date Drawn 20/10/03	
SCALE 1:25	
Job Number	
Sheet Number 1A	

	Revisions	Date
7		
6		
5		
4		
3		
2	CHANGES TO FASCIA SIGN SHUTTER REMOVED ETC	10/03/04
1	MINOR MODS AND ADDITIONAL INFORMATION ETC	12/12

NOTE; Do not scale.
Use dimensioned figures only.

store graphics INTERIORS
Technigraphic [Bristol] Limited
The Old Surgery 12 High Street
Thornbury South Glos BS35 2AQ
Tel; 01454 413000
Fax; 01454 413012
e-mail; sales@storegraphics.co.uk
www.storegraphics.co.uk

1a

Scale A1

15 MAR 2004

Ref 1287/03

© COPYRIGHT; This general design proposal and specification is the strict copyright of Technigraphic Bristol Ltd. together with Individual Component Design.