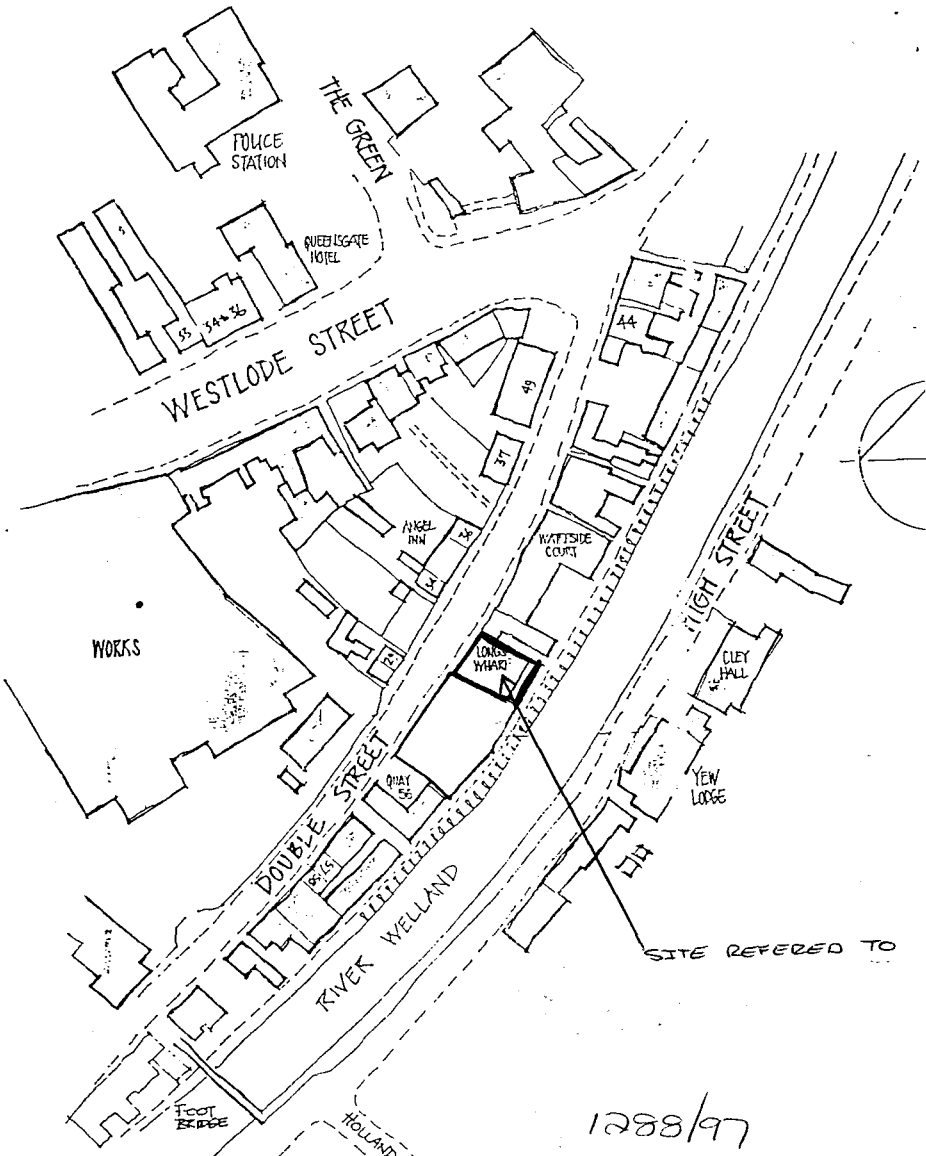


1288/97

Meldrum Lee & Elliott
Architects, Quantity Surveyors
Management & Cost Consultants

LONGS WHARF, DOUBLE STREET
SPALDING, LINCS
LOCATION PLAN
LONGHURST HOUSING ASSOC LTD

Date 17/12/97
Drawn by
Scale 1:1250
Checked by
No. 13440-05