

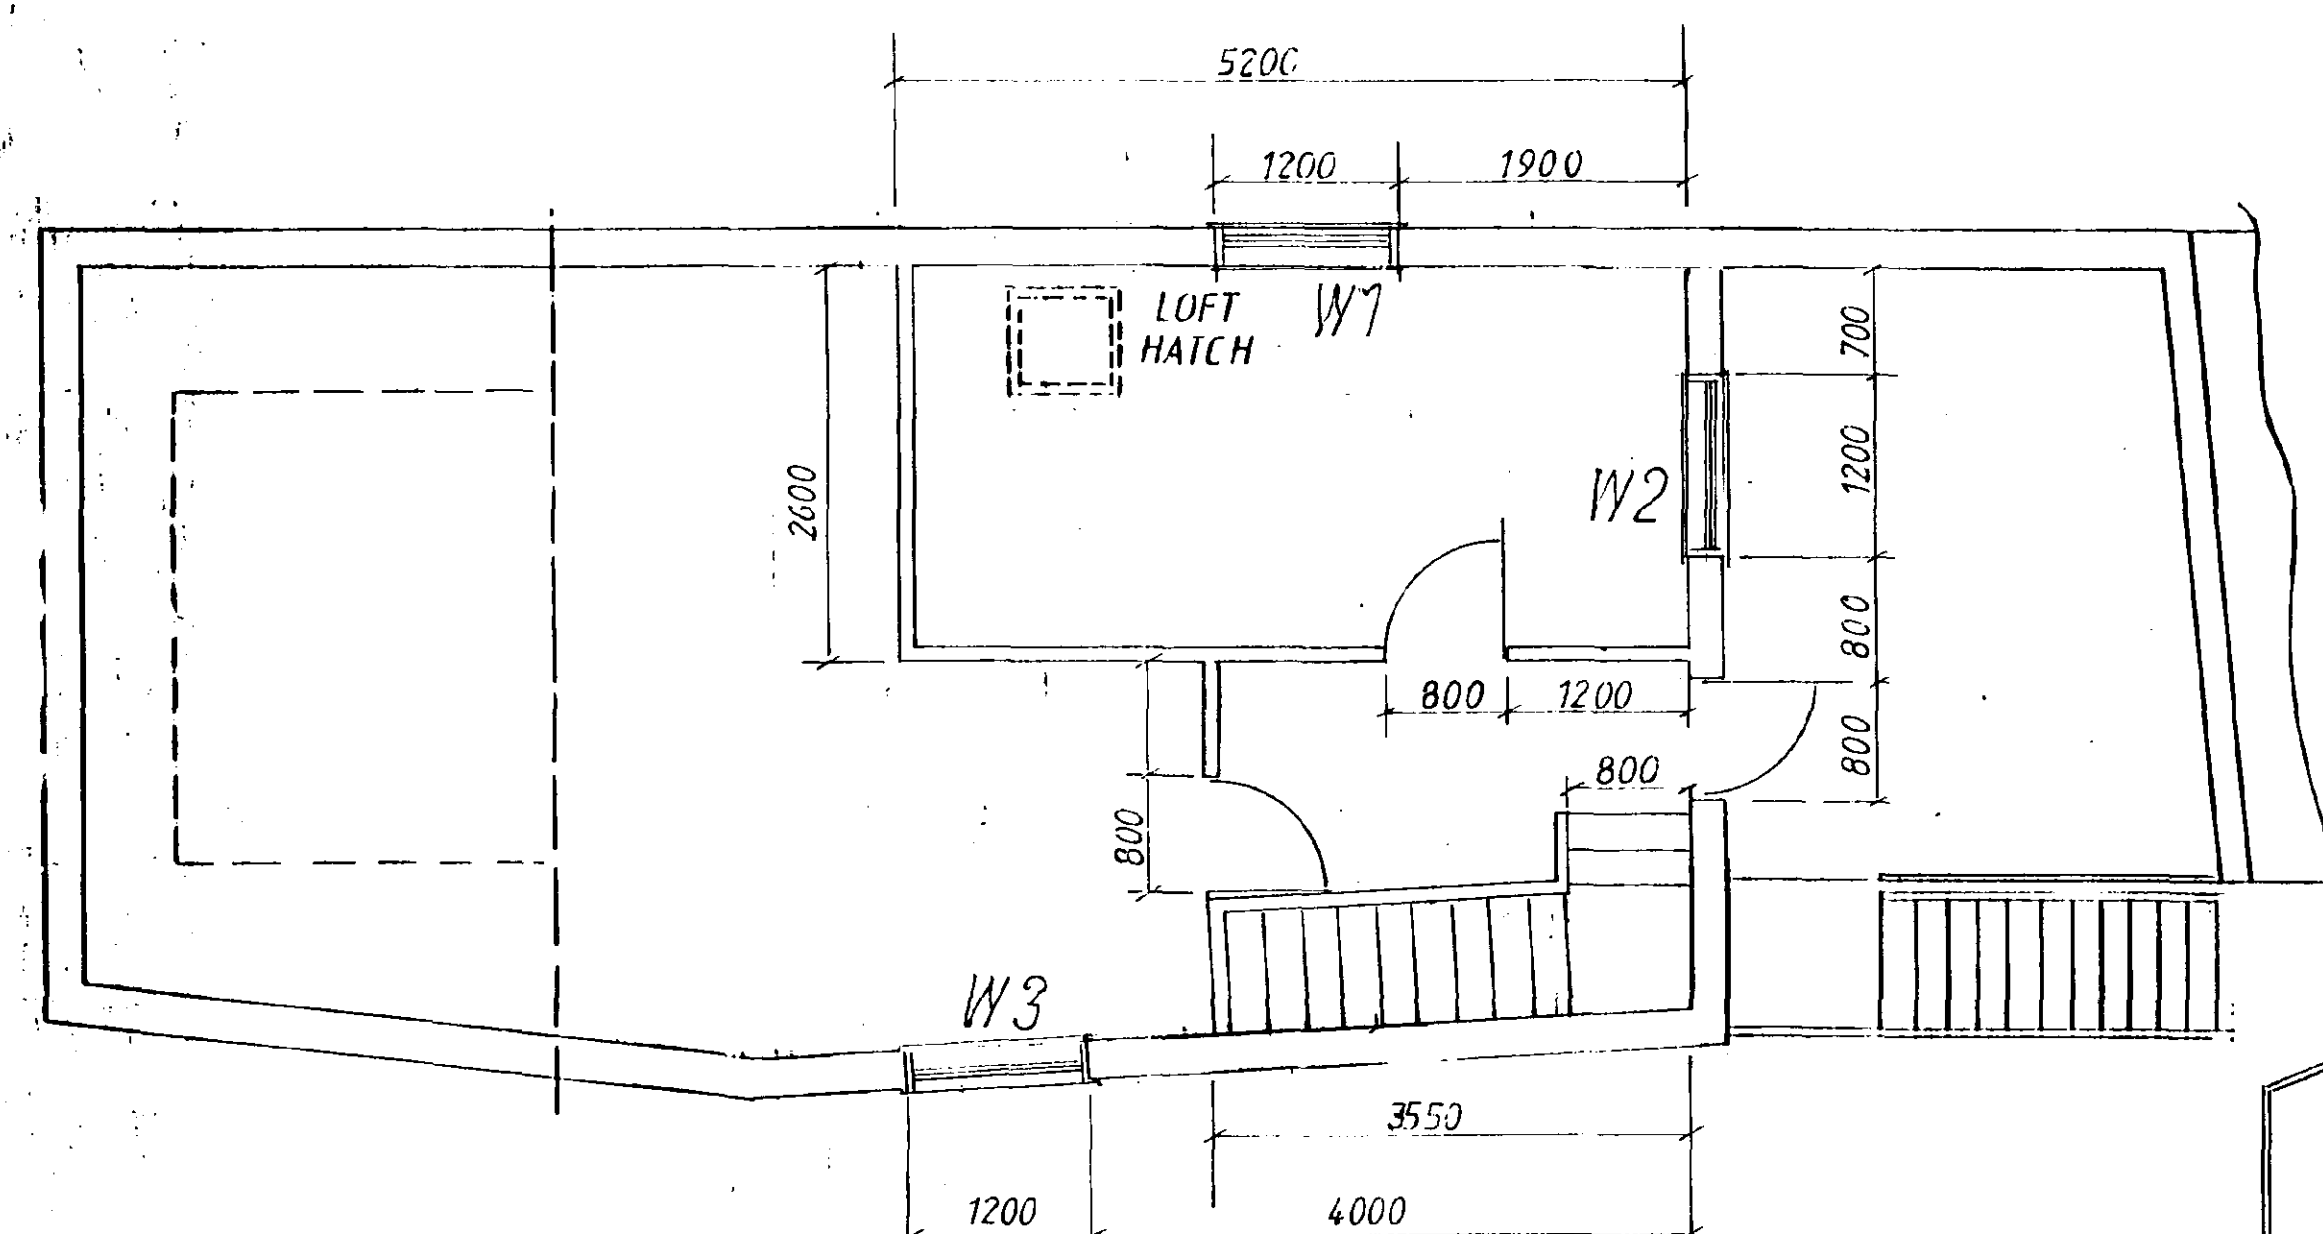


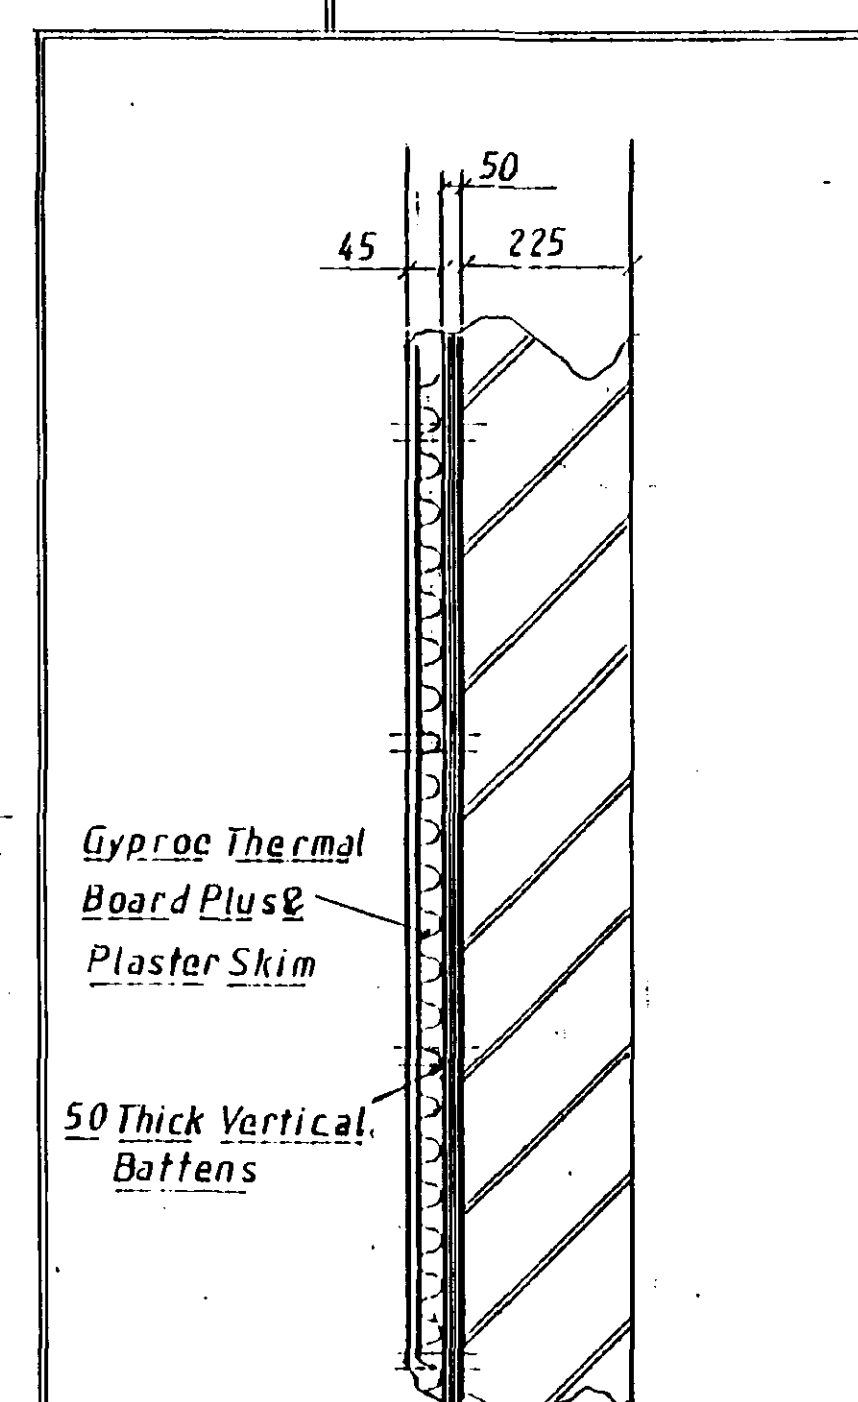


WINDOW SIZES		
W1	H-1200 x W-1200	
W2	H-1200 x W-1200	
W3	H-900 x W-1200	
MIN. HEIGHT FROM FLOOR		
W1	900	
W2	900	
W3	900	

CATNIC LINTEL SCHEDULE		
Item N°	Qty	CODE N°
W1	1	CN71A-1500
W2	1	CN71A-1500
W3	1	CN71A-1500
D1	1	CN71A-1200
MINIMUM BEARING - 150		


Plan Of Attic Internal Stud Partitioning

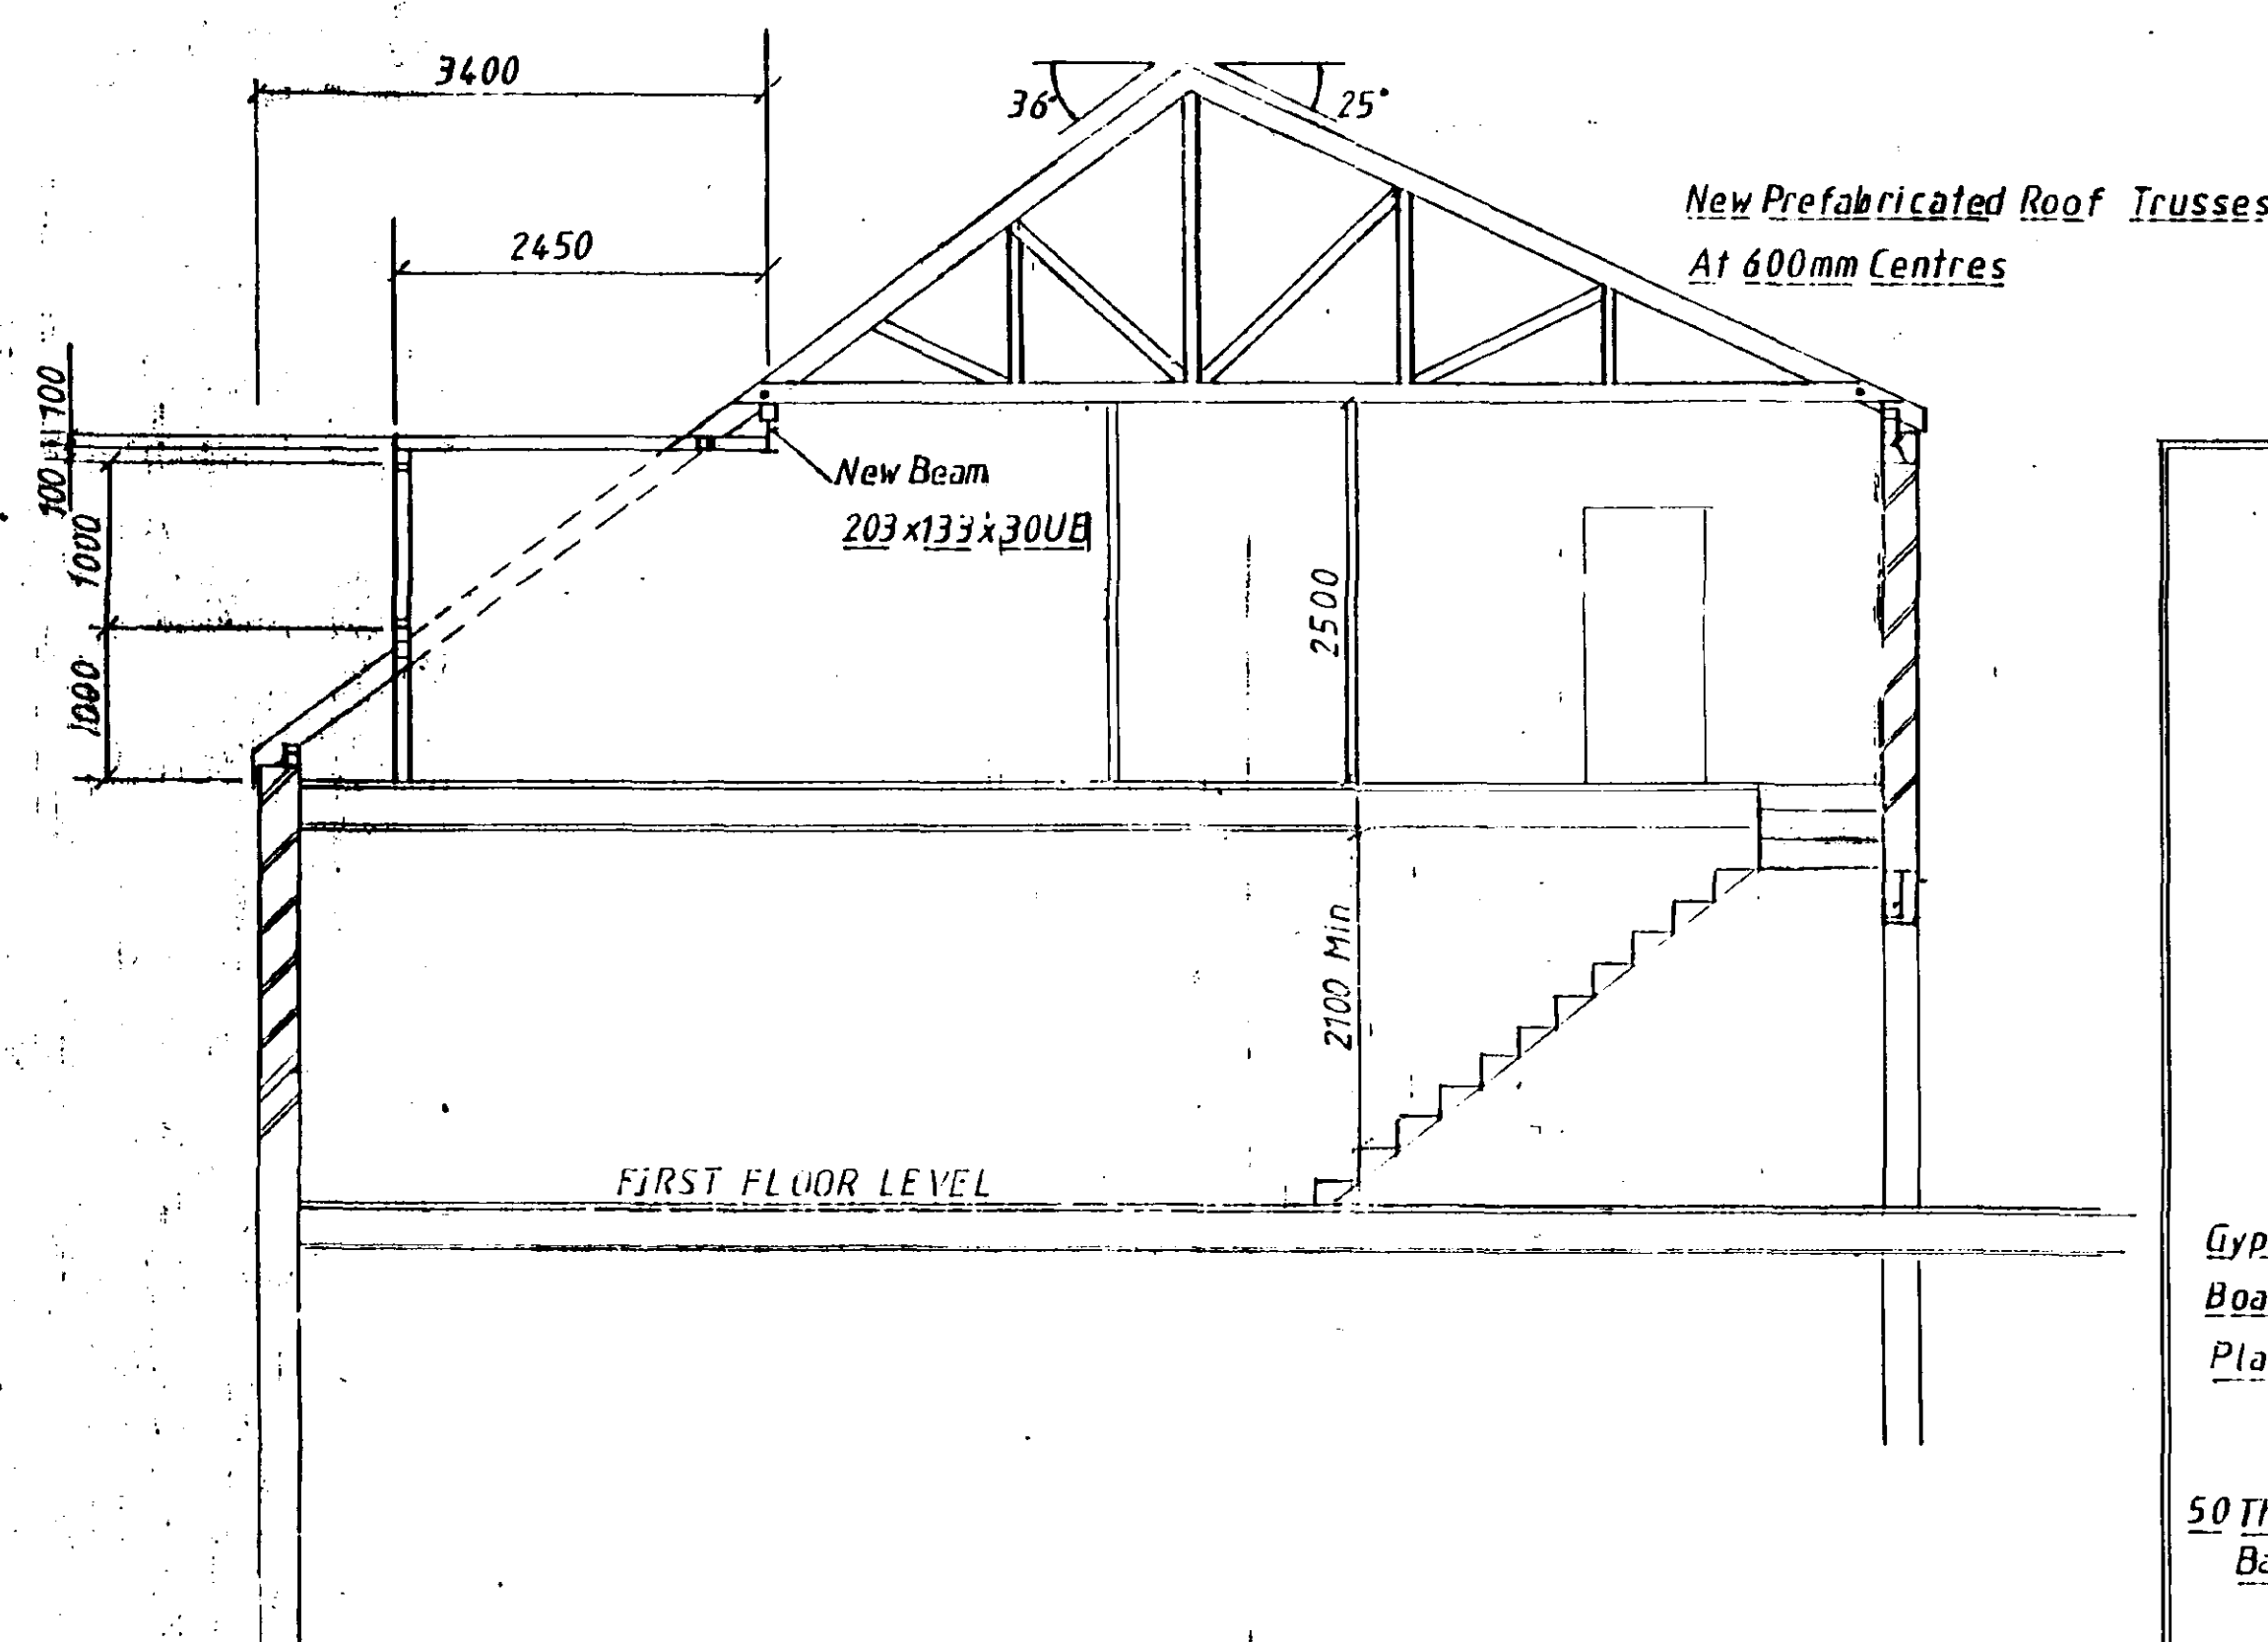

Section Through External Walls
N.T.S.

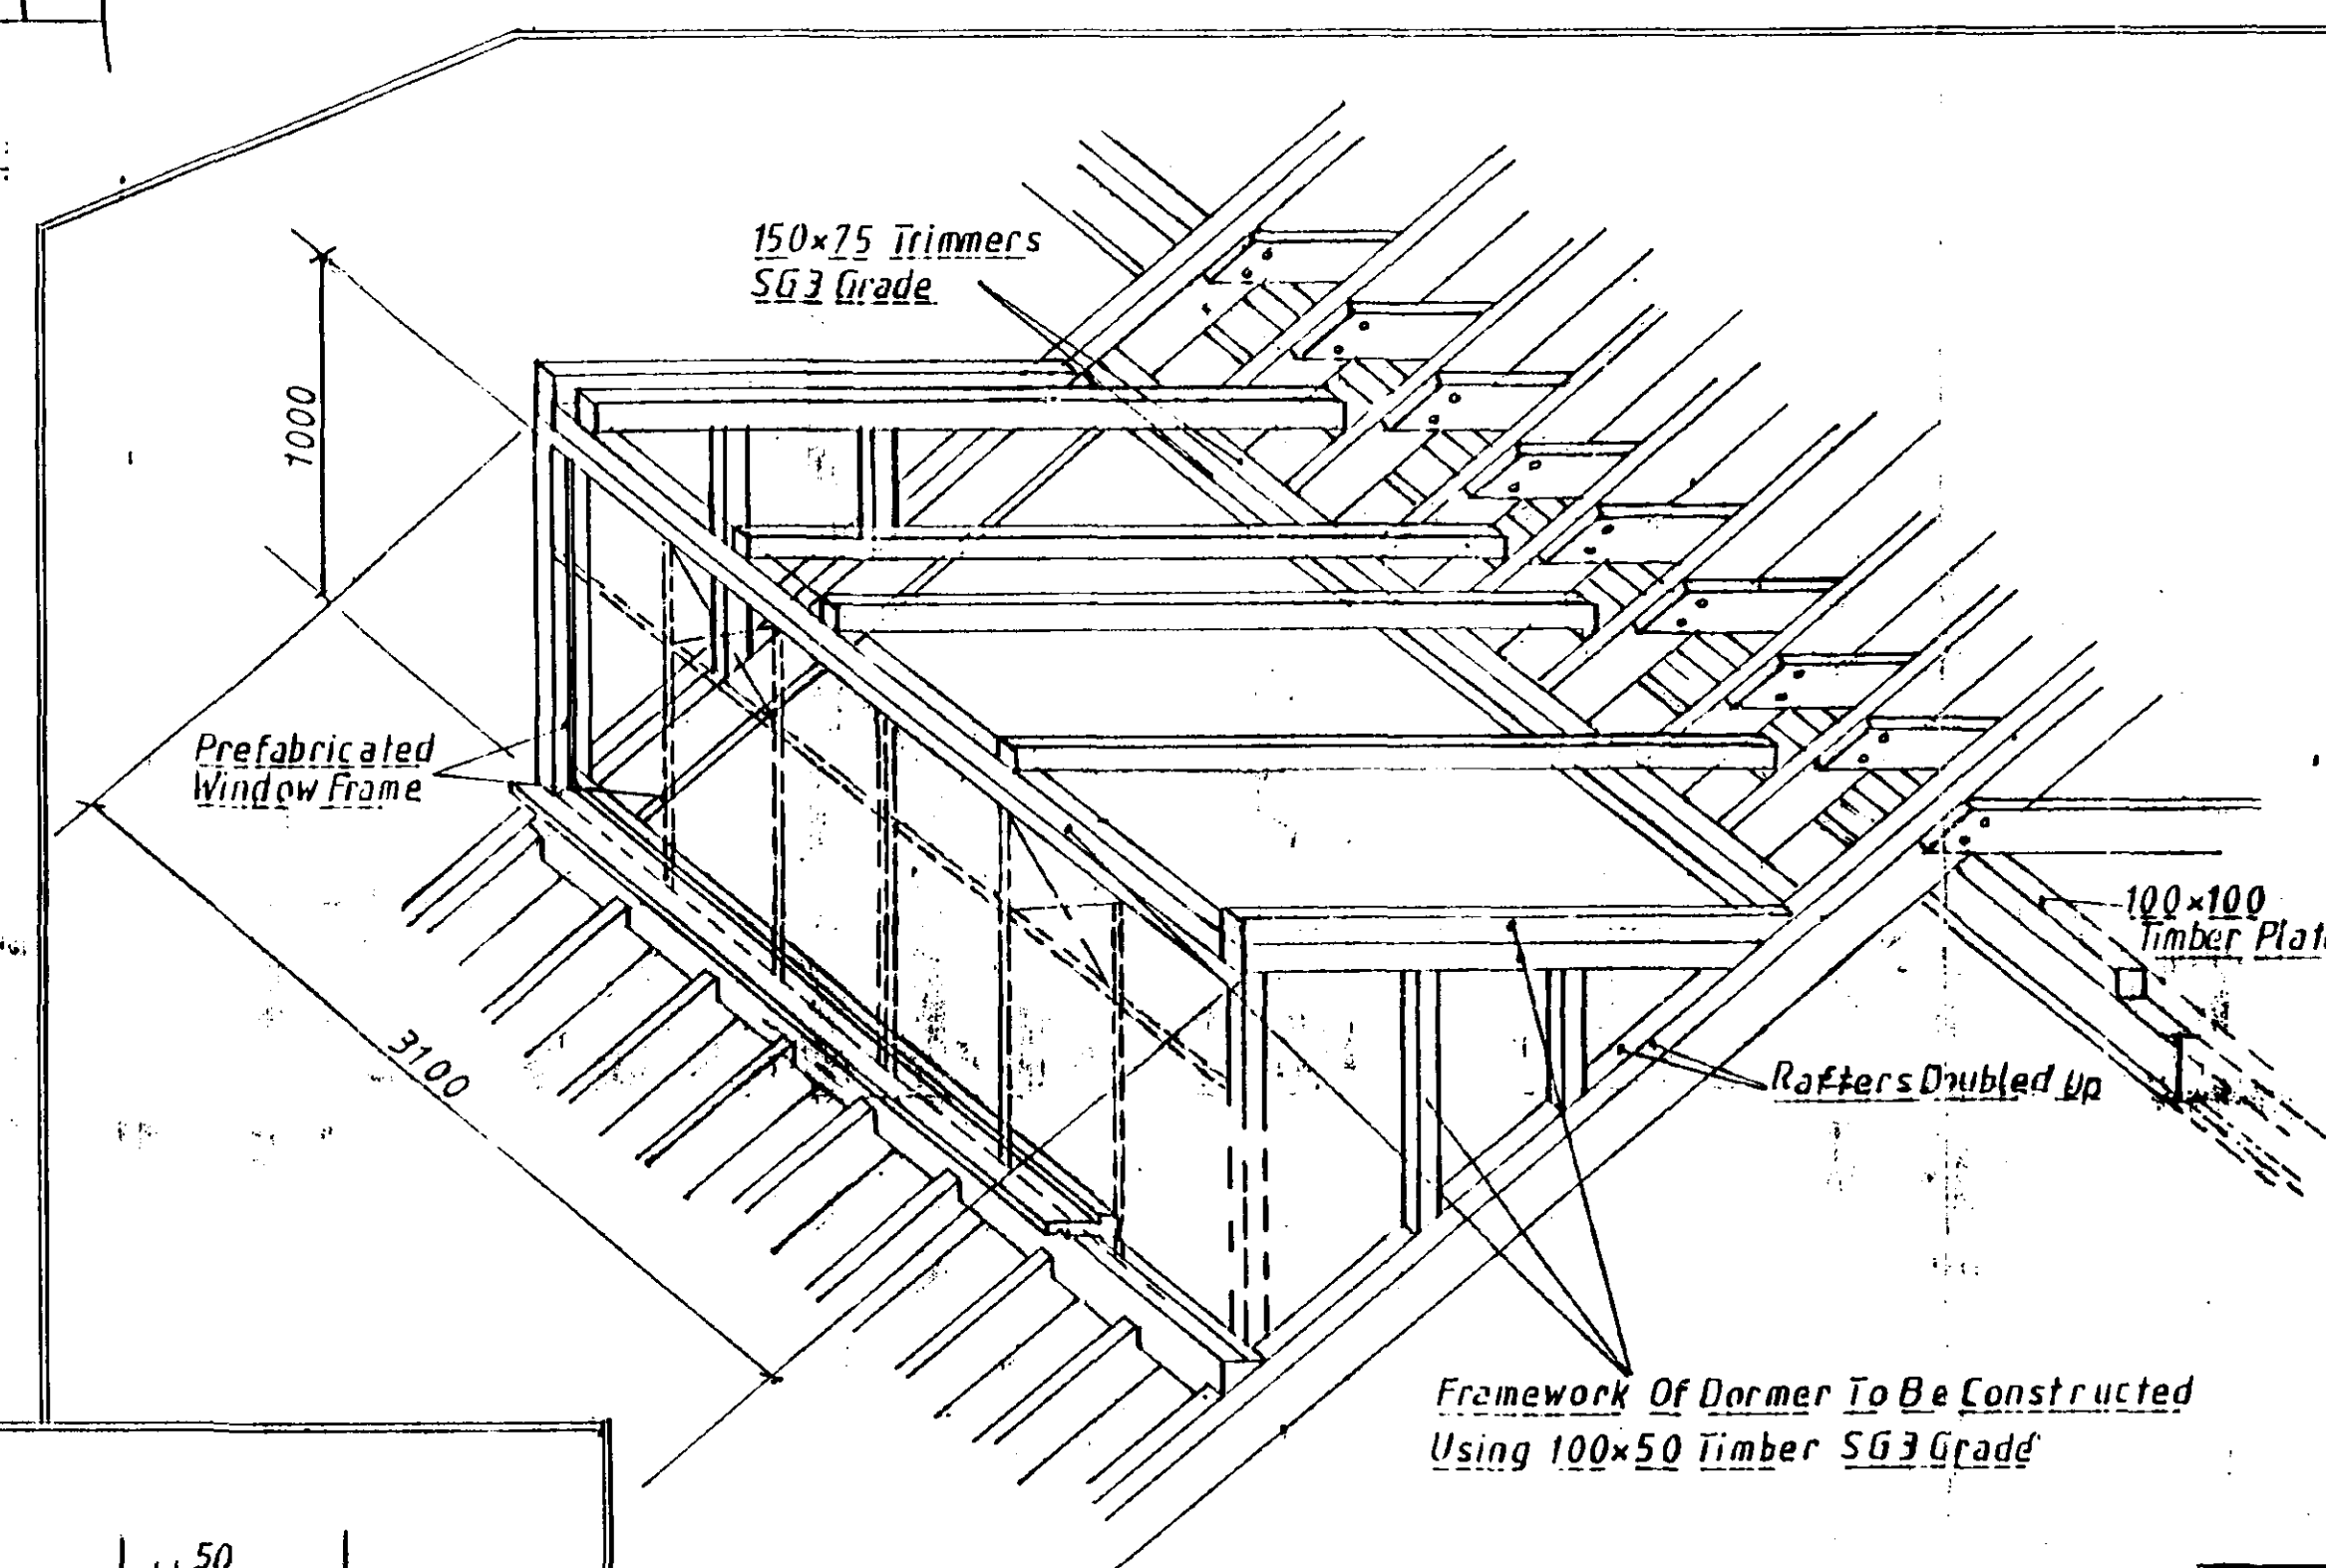

Section Through Dormer Window
N.T.S.

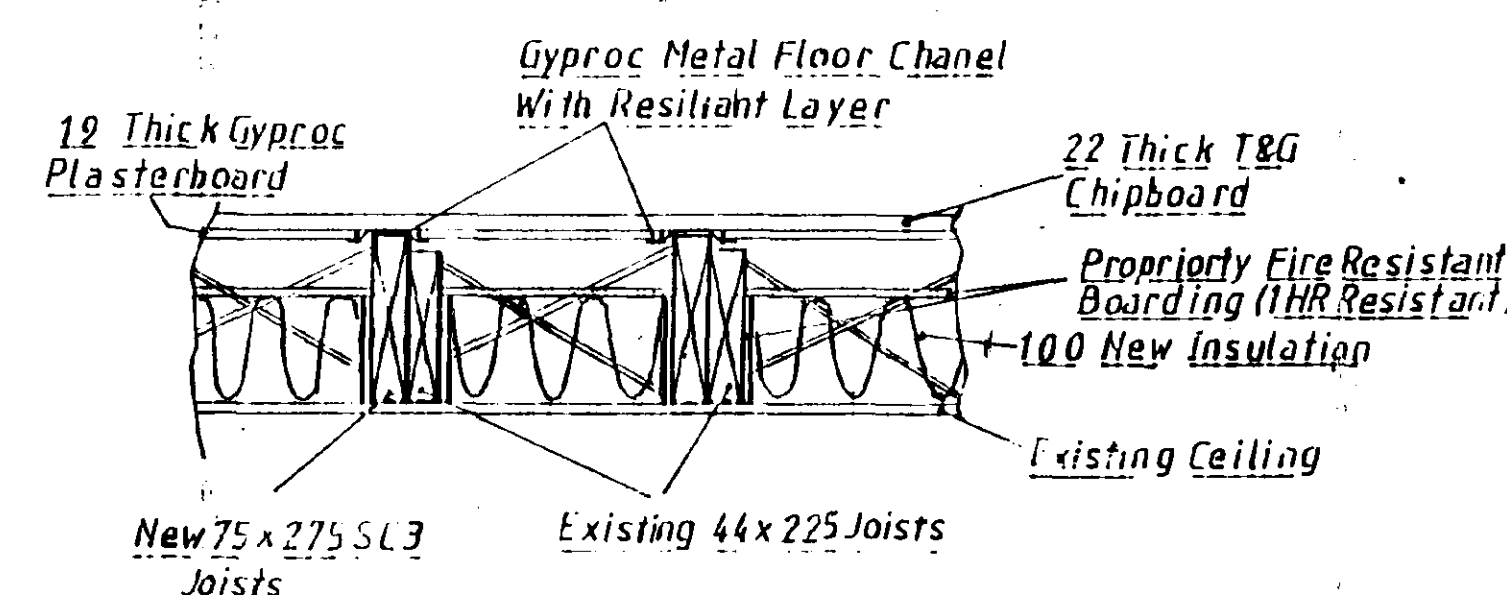

Section Through Floor
N.T.S.



Project
ATTIC CONVERSION AT
15 RED LION STREET
SPALDING LINCOLNSHIRE

Client
MR. G. PASQUALINO
15, RED LION STREET
SPALDING
LINCOLNSHIRE

Title
PLANS & ELEVATIONS

Scale 1:50 Date 27-11-97

Drawing Number 777/021/F

Revision

A B C D E F

DETERMINED
PLAN
11 DEC 1997
Ref: 1289/11