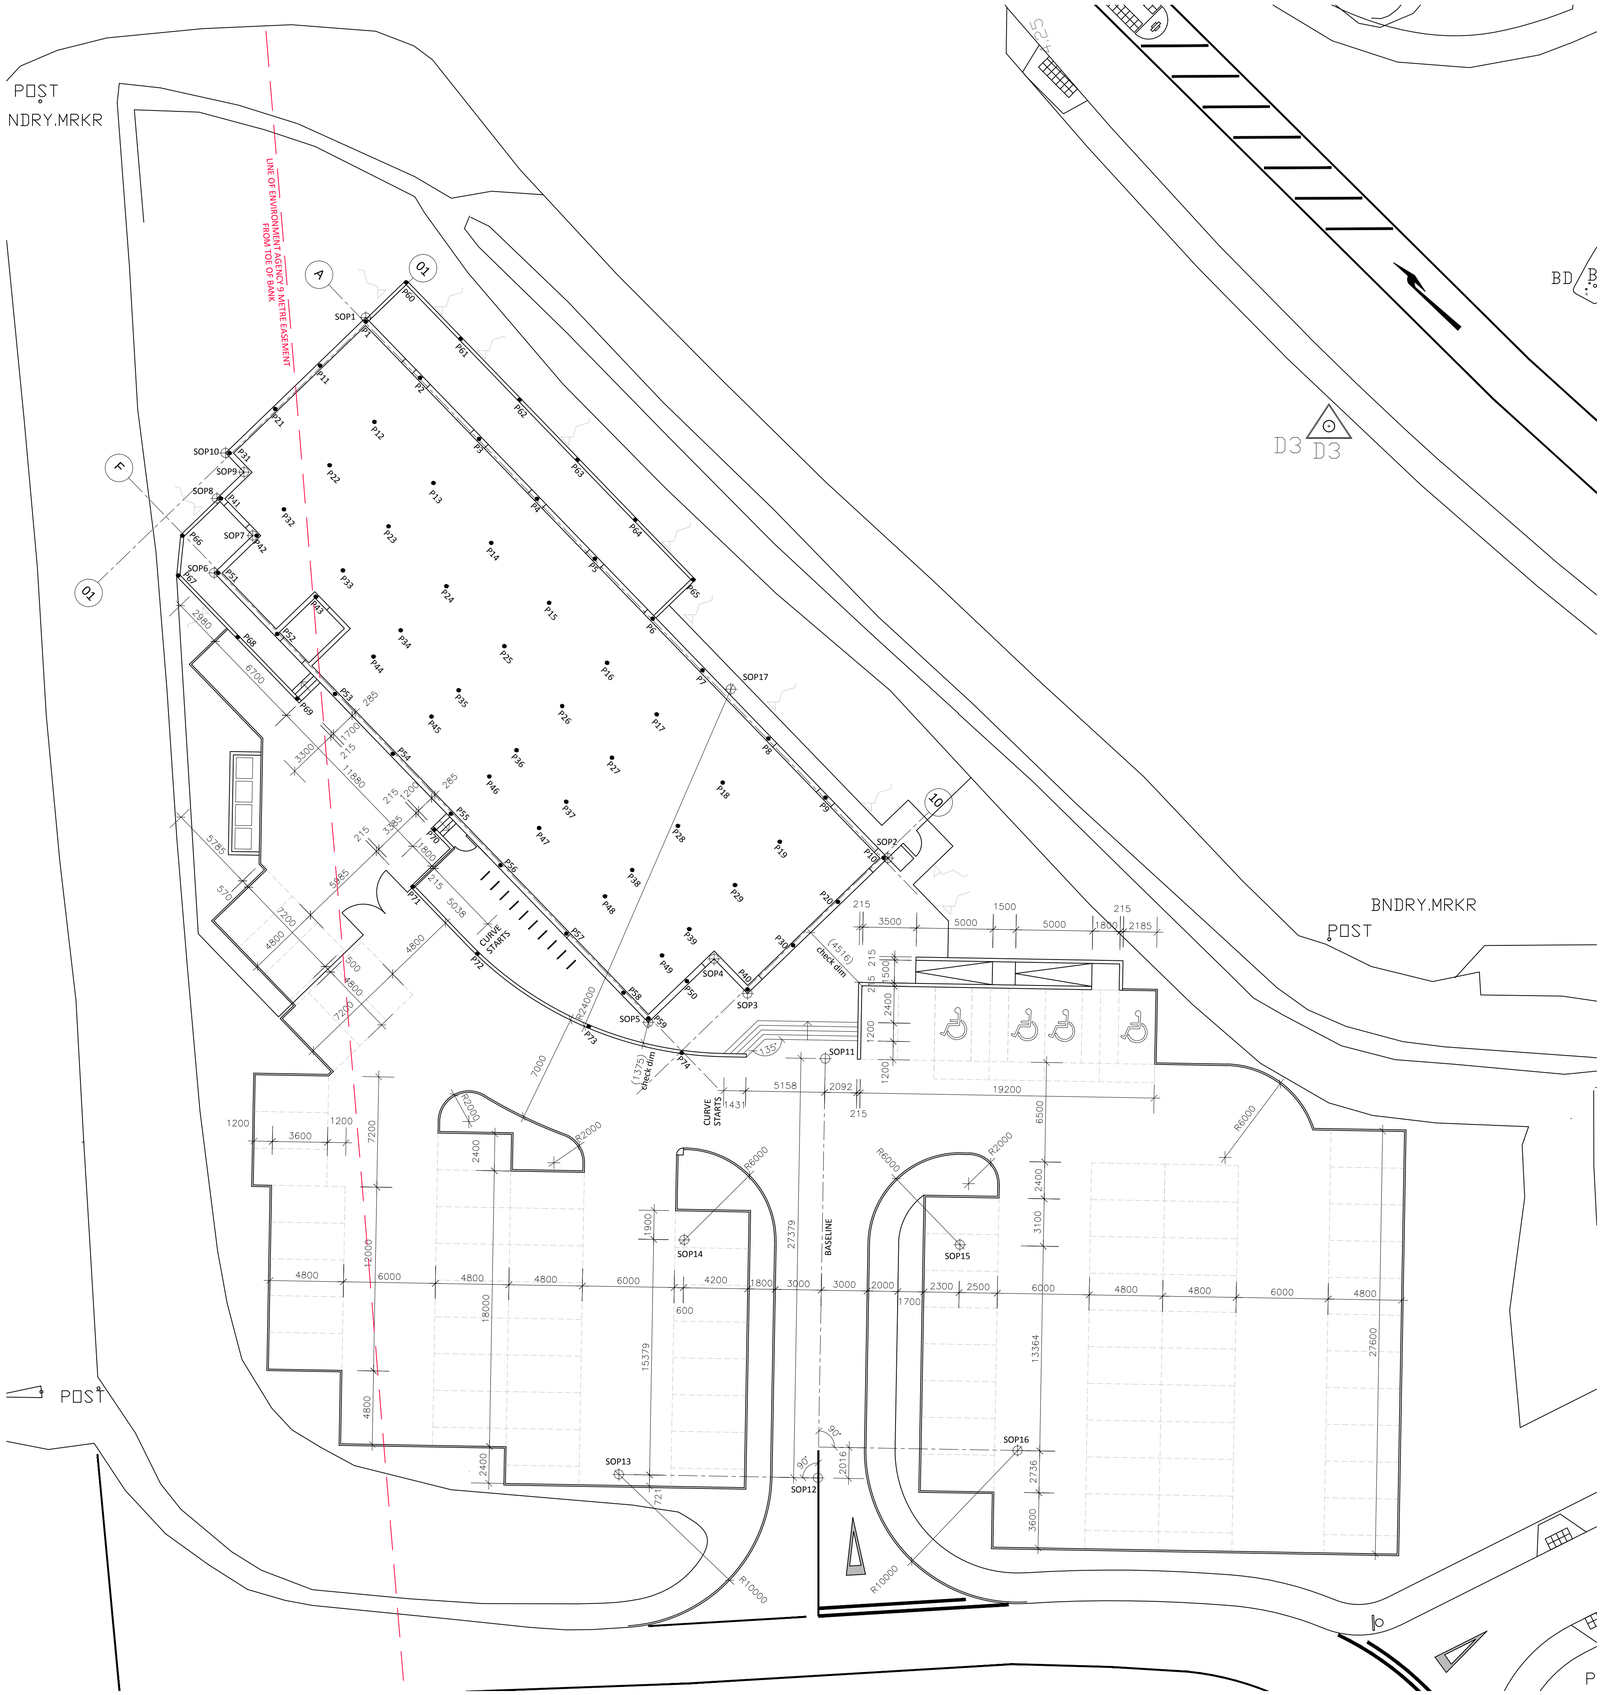


BUILDING ('P' DENOTES PILE POSITION)

REF	EASTING	NORTHING	REF	EASTING	NORTHING	REF	EASTING	NORTHING	REF	EASTING	NORTHING
P1	524235.674	319826.198	P26	524248.503	319801.087	P51	524226.041	319809.786	GRID 1A	524235.693	319826.078
P2	524239.227	319822.519	P27	524251.750	319797.725	P52	524229.890	319805.801	GRID 10A	524269.370	319791.204
P3	524243.075	319818.534	P28	524256.057	319793.265	P53	524233.669	319801.887	GRID 1F	524222.630	319813.463
P4	524246.854	319814.620	P29	524259.784	319789.405	P54	524237.448	319797.974			
P5	524250.633	319810.707	P30	524263.580	319785.474	P55	524241.227	319794.061	SOP1	524235.678	319826.460
P6	524254.412	319806.794	P31	524226.783	319817.612	P56	524244.474	319790.698	SOP2	524269.758	319791.169
P7	524257.660	319803.431	P32	524230.336	319813.933	P57	524248.781	319786.238	SOP3	524260.601	319782.326
P8	524261.967	319798.971	P33	524234.184	319809.948	P58	524252.508	319782.379	SOP4	524258.420	319784.585
P9	524265.693	319795.112	P34	524237.963	319806.035	P59	524254.130	319780.699	SOP5	524254.125	319780.438
P10	524269.490	319791.181	P35	524241.742	319802.121	P60	524238.319	319828.753	SOP6	524225.780	319809.790
P11	524232.692	319823.319	P36	524245.521	319798.208	P61	524241.872	319825.073	SOP7	524228.298	319812.222
P12	524236.245	319819.639	P37	524248.769	319794.845	P62	524245.721	319821.088	SOP8	524225.953	319814.649
P13	524240.094	319815.654	P38	524253.076	319790.385	P63	524249.500	319817.175	SOP9	524227.730	319816.365
P14	524243.873	319811.741	P39	524256.802	319786.526	P64	524253.279	319813.262	SOP10	524226.521	319817.617
P15	524247.652	319807.828	P40	524260.599	319782.595	P65	524257.058	319809.349			
P16	524251.431	319803.915	P41	524226.215	319814.645	P66	524223.697	319812.214			
P17	524254.678	319800.552	P42	524228.559	319812.217	P67	524223.436	319809.616			
P18	524258.985	319796.092	P43	524232.408	319808.232	P68	524227.315	319805.599			
P19	524262.712	319792.233	P44	524236.187	319804.319	P69	524231.194	319801.582			
P20	524266.505	319788.310	P45	524239.965	319800.405	P70	524240.153	319793.024			
P21	524229.764	319820.492	P46	524243.744	319796.492	P71	524238.750	319789.295			
P22	524233.318	319816.812	P47	524246.992	319793.129	P72	524242.964	319784.931			
P23	524237.166	319812.827	P48	524251.299	319788.669	P73	524250.227	319780.176			
P24	524240.945	319808.914	P49	524255.026	319784.810	P74	524256.304	319778.448			
P25	524244.724	319805.001	P50	524256.648	319783.131						

EXTERNAL WORKS

REF	EASTING	NORTHING
SOP11	524265.681	319778.079
SOP12	524265.203	319750.704
SOP13	524252.205	319750.931
SOP14	524256.472	319766.238
SOP15	524274.470	319765.924
SOP16	524278.236	319752.493
SOP17	524259.511	319802.191

CONSTRUCTION

© 2009 PDG Architects Ltd. All rights reserved. This drawing remains the property of PDG Architects Ltd at all times and may not be reproduced or copied in whole or in part without their written consent

REVISION B DC 24/04/15
REVISION A DC 11/03/15
ADDED PILES AND SETTING OUT (P60 - P74)
LINE OF 9 METRE EA EASEMENT ADDED

CONFERENCE/FUNCTION CENTRE, SPALDING
For ASHLEY KING DEVELOPMENTS LTD
SITE: SETTING OUT

Scale: 1:200 @ A1 Date: 05/02/15
Drawn: DC Dwg No: 13010/L(90.2)01B

PDG ARCHITECTS LTD
Toll Bar House, Shrewsbury Avenue,
Peterborough. PE2 7BX
T: 01733 371000
E: design@pdgarchitects.co.uk
W: www.pdgarchitects.co.uk