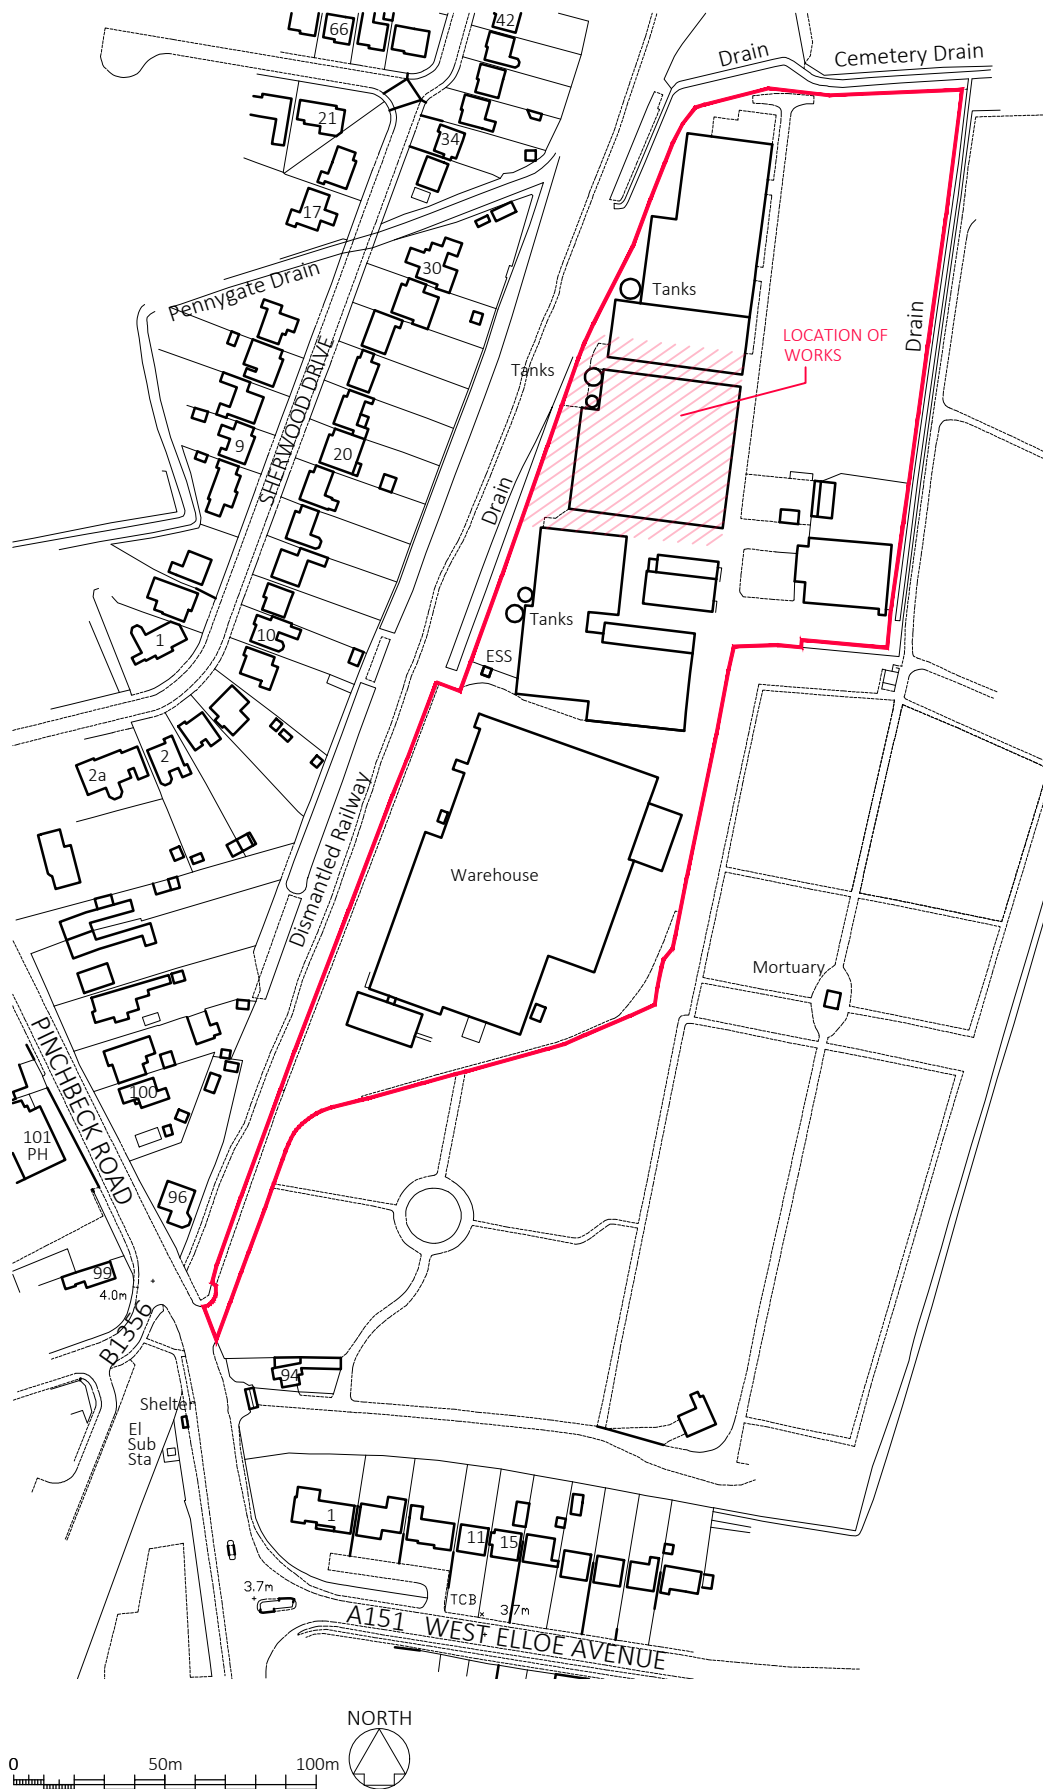


# REPLACEMENT GLASSHOUSES & STORE BUILDING PINCHBECK ROAD, SPALDING - ELSOMS SEEDS LOCATION PLAN

Scale: 1:2500@A4

Drawn: CRB

Date: 11/2021

Dwg No: 20036/PL01

## PDG ARCHITECTS LTD

1 Eaglethorpe Barns,  
Eaglethorpe, Warmington,  
Peterborough, PE8 6TJ

T: 01733 371000

E: design@pdgarchitects.co.uk

W: www.pdgarchitects.co.uk