

SOUTH HOLLAND DISTRICT COUNCIL

Council Offices, Priory Road, Spalding, Lincolnshire PE11 2XE

This copy has been produced specifically for the map return scheme purposes only. No further copies may be made.

velopment


29 NOV 2002

1295/02

This map is reproduced from Ordnance Survey material with permission of Ordnance Survey on behalf of Her Majesty's Stationery Office (c) Crown copyright. Unauthorised reproduction infringes Crown copyright and may lead to prosecution or civil proceedings. South Holland District Council LA079413 2002

Scale: 1:1250

N

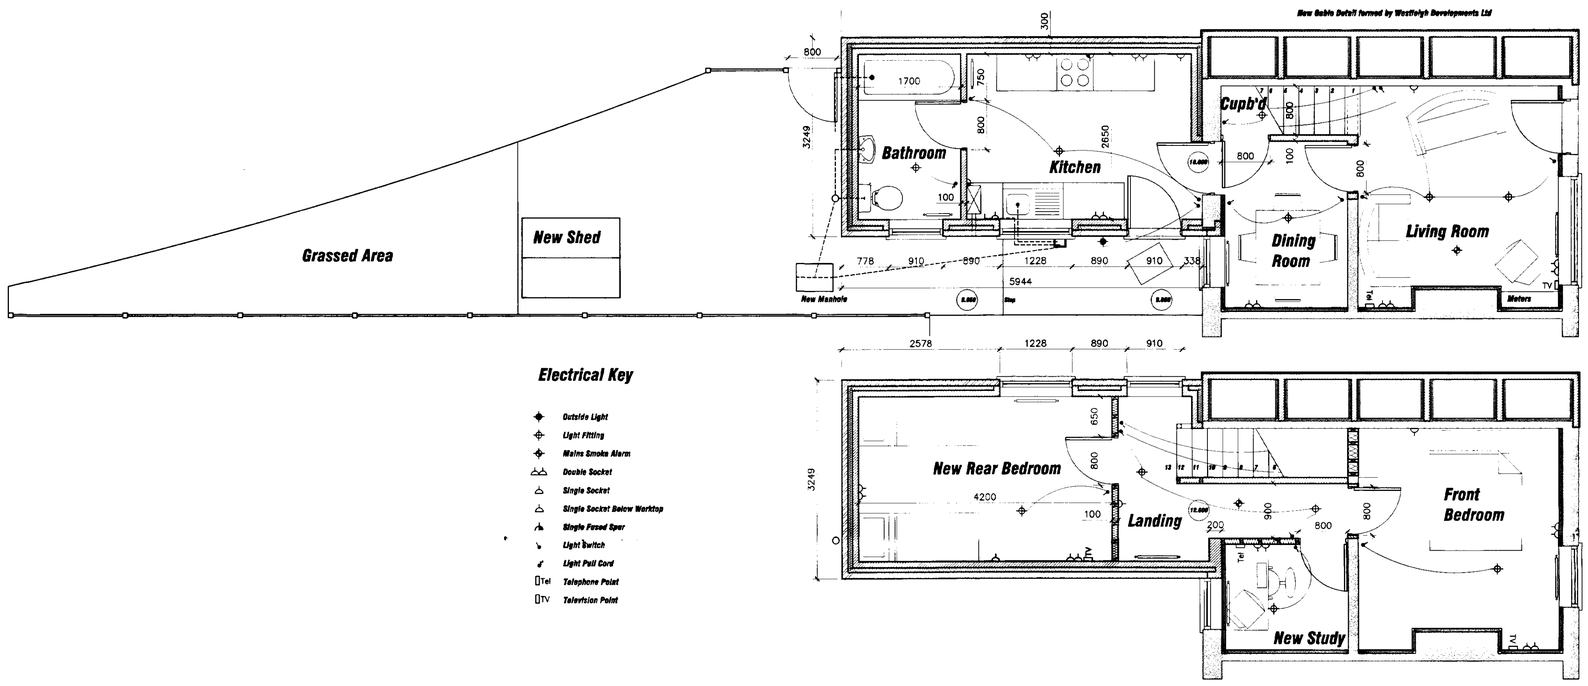


Ground Floor


First Floor

Electrical Key


- Outside Light
- Light Fitting
- Mains Smoke Alarm
- Double Socket
- Single Socket
- Single Socket Below Worktop
- Single Fused Spur
- Light Switch
- Light Pull Cord
- Tel Telephone Point
- TV Television Point

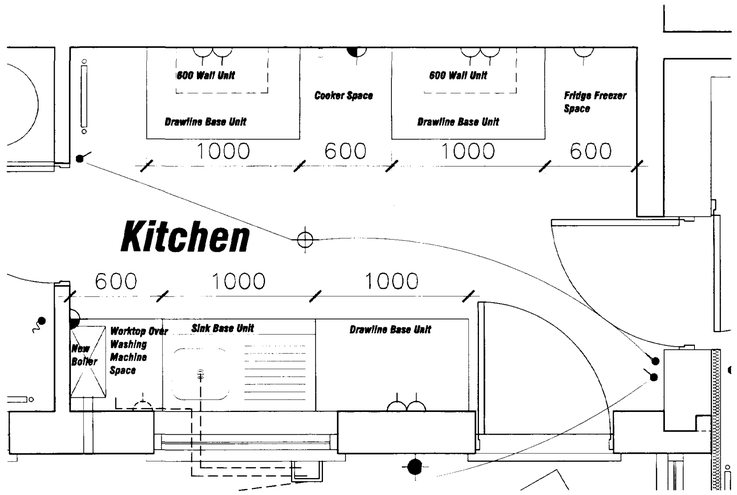

Kitchen Layout (1:20)

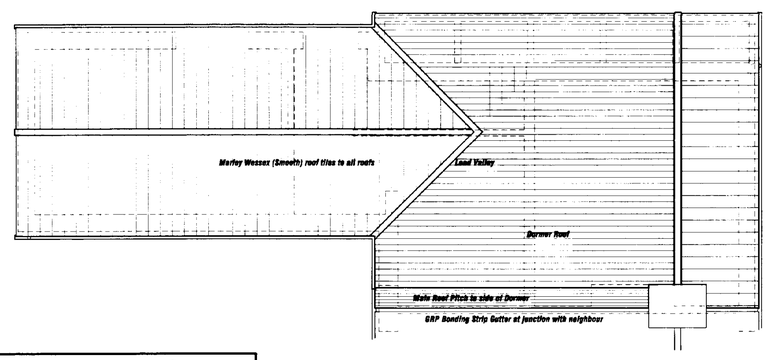

Roof Plan

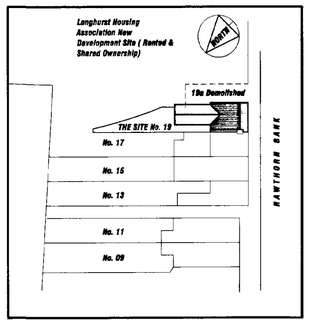

Block Plan (1:500)

SHDC
Planning & Development
-7 APR 2003
Ref 1297/02

APPROVED PLANS
Ref. N/2

DETERMINED PLAN

Rev - B - Planning Amendments March 03


Rev - A - Planning Amendments Feb 03

Do NOT scale drawing. All dimensions to be verified prior to work commencement


CARE & REPAIR

Lincoln Area Office,
14 Melville Street
Lincoln LN5 7HW
Tel: 01522 871200
Fax: 01522 871010


Client	Job Title:	Drwg. Title:
Longhurst Housing Assoc.	19 Hawthorn Bank	Proposed Plans

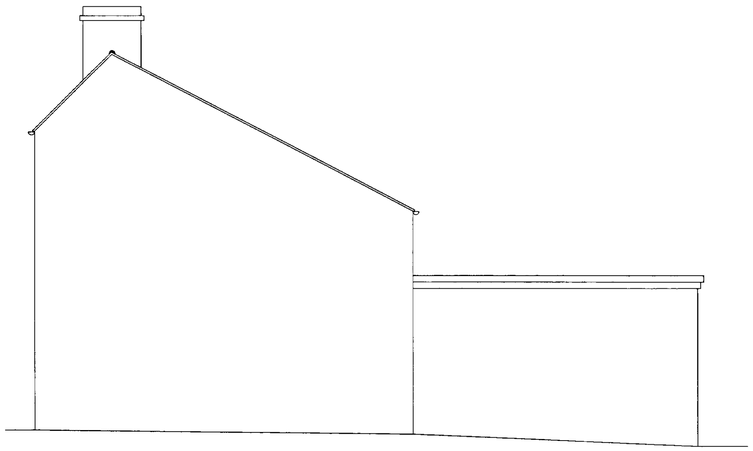


Side Elevation

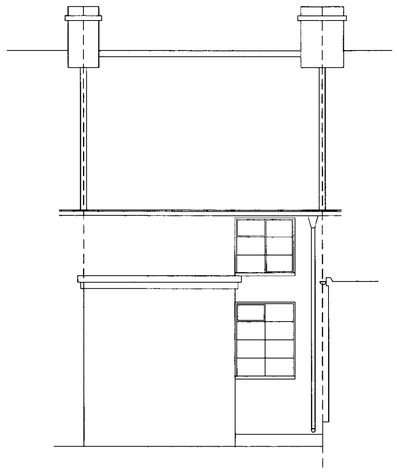


Rear Elevation

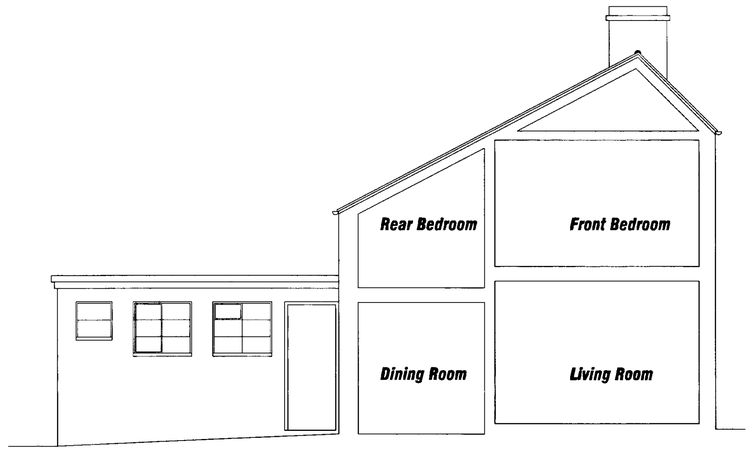


Side Elevation & Section

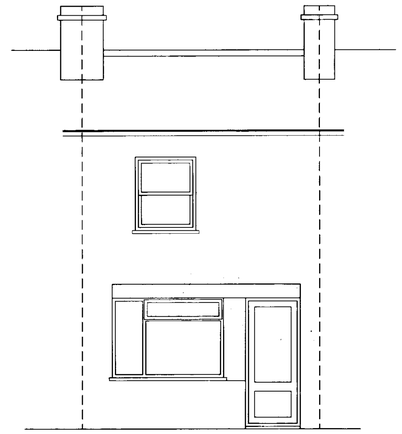

Front Elevation

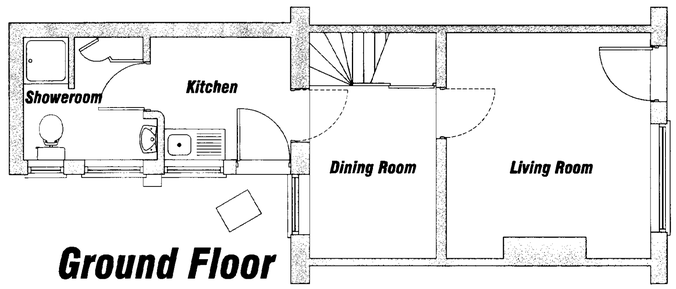

Ground Floor

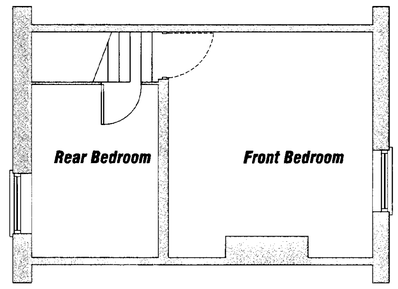

First Floor

SHDC
Planning & Development
-7 APR 2003
Ref 1295/02

AMENDED PLAN
Ref. Mh

DETERMINED
PLAN

Do NOT scale drawing. All dimensions to be verified prior to work commencement


CARE & REPAIR

Lincoln Area Office,
14 Melville Street
Lincoln LN5 7HW
Tel: 01522 871200
Fax: 01522 871010


Client
Longhurst Housing Assoc.

Job Title:
19 Hawthorn Bank


Drwg. Title:
Existing Plans

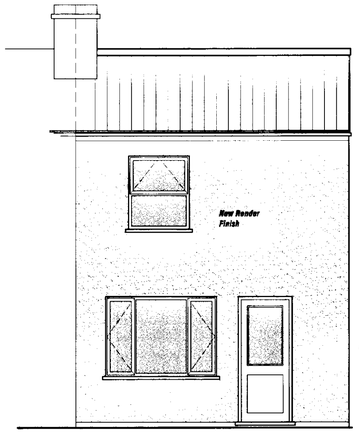


Front Elevation

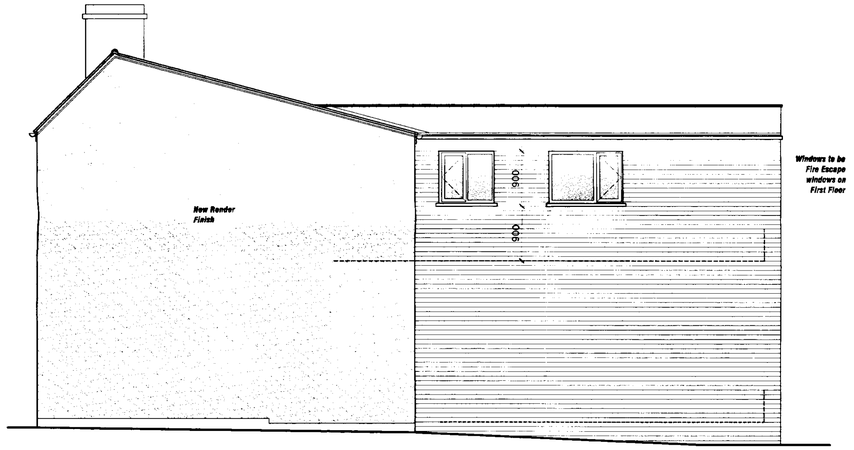


Side Elevation

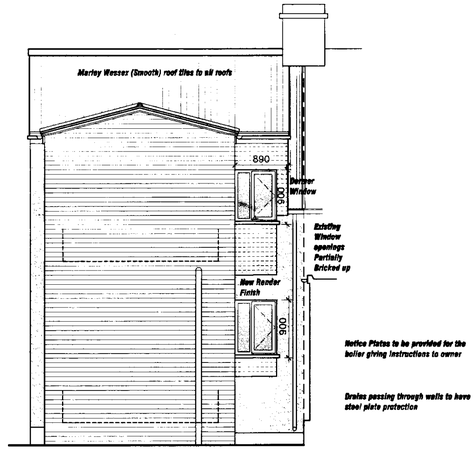

Rear Elevation

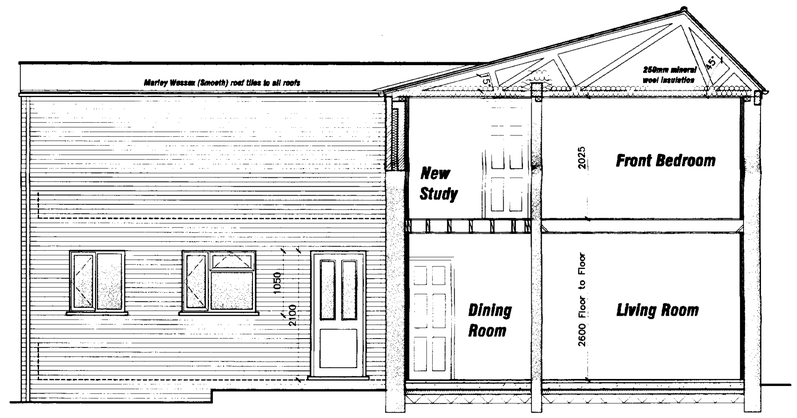

Side Elevation & Section

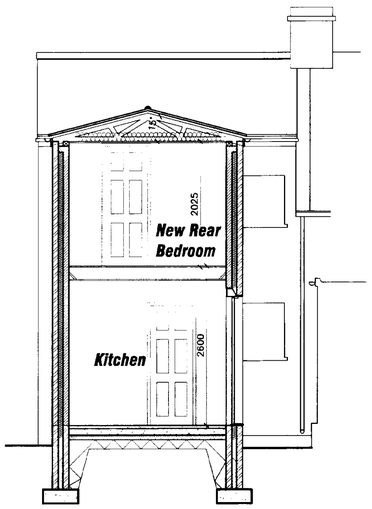

Section A - A

SHDC
Planning & Development
- 7 APR 2003
1295/02
Ref

AMENDED PLAN
Ref. A/L
DETERMINED
PLAN

Rev - C - Planning Amendments March 03

Rev - B - Planning Amendments Feb 03

Rev - A - Building Reg Amendments Jan 03

Do NOT scale drawing. All dimensions to be verified prior to work commencement

CARE & REPAIR

Lincoln Area Office,
14 Melville Street
Lincoln LN5 7HW
Tel: 01522 871200
Fax: 01522 871010

Client: Longhurst Housing Association Ltd

Job Title: 19 Hawthorn Bank

Drwg. Title: Proposed Elevations