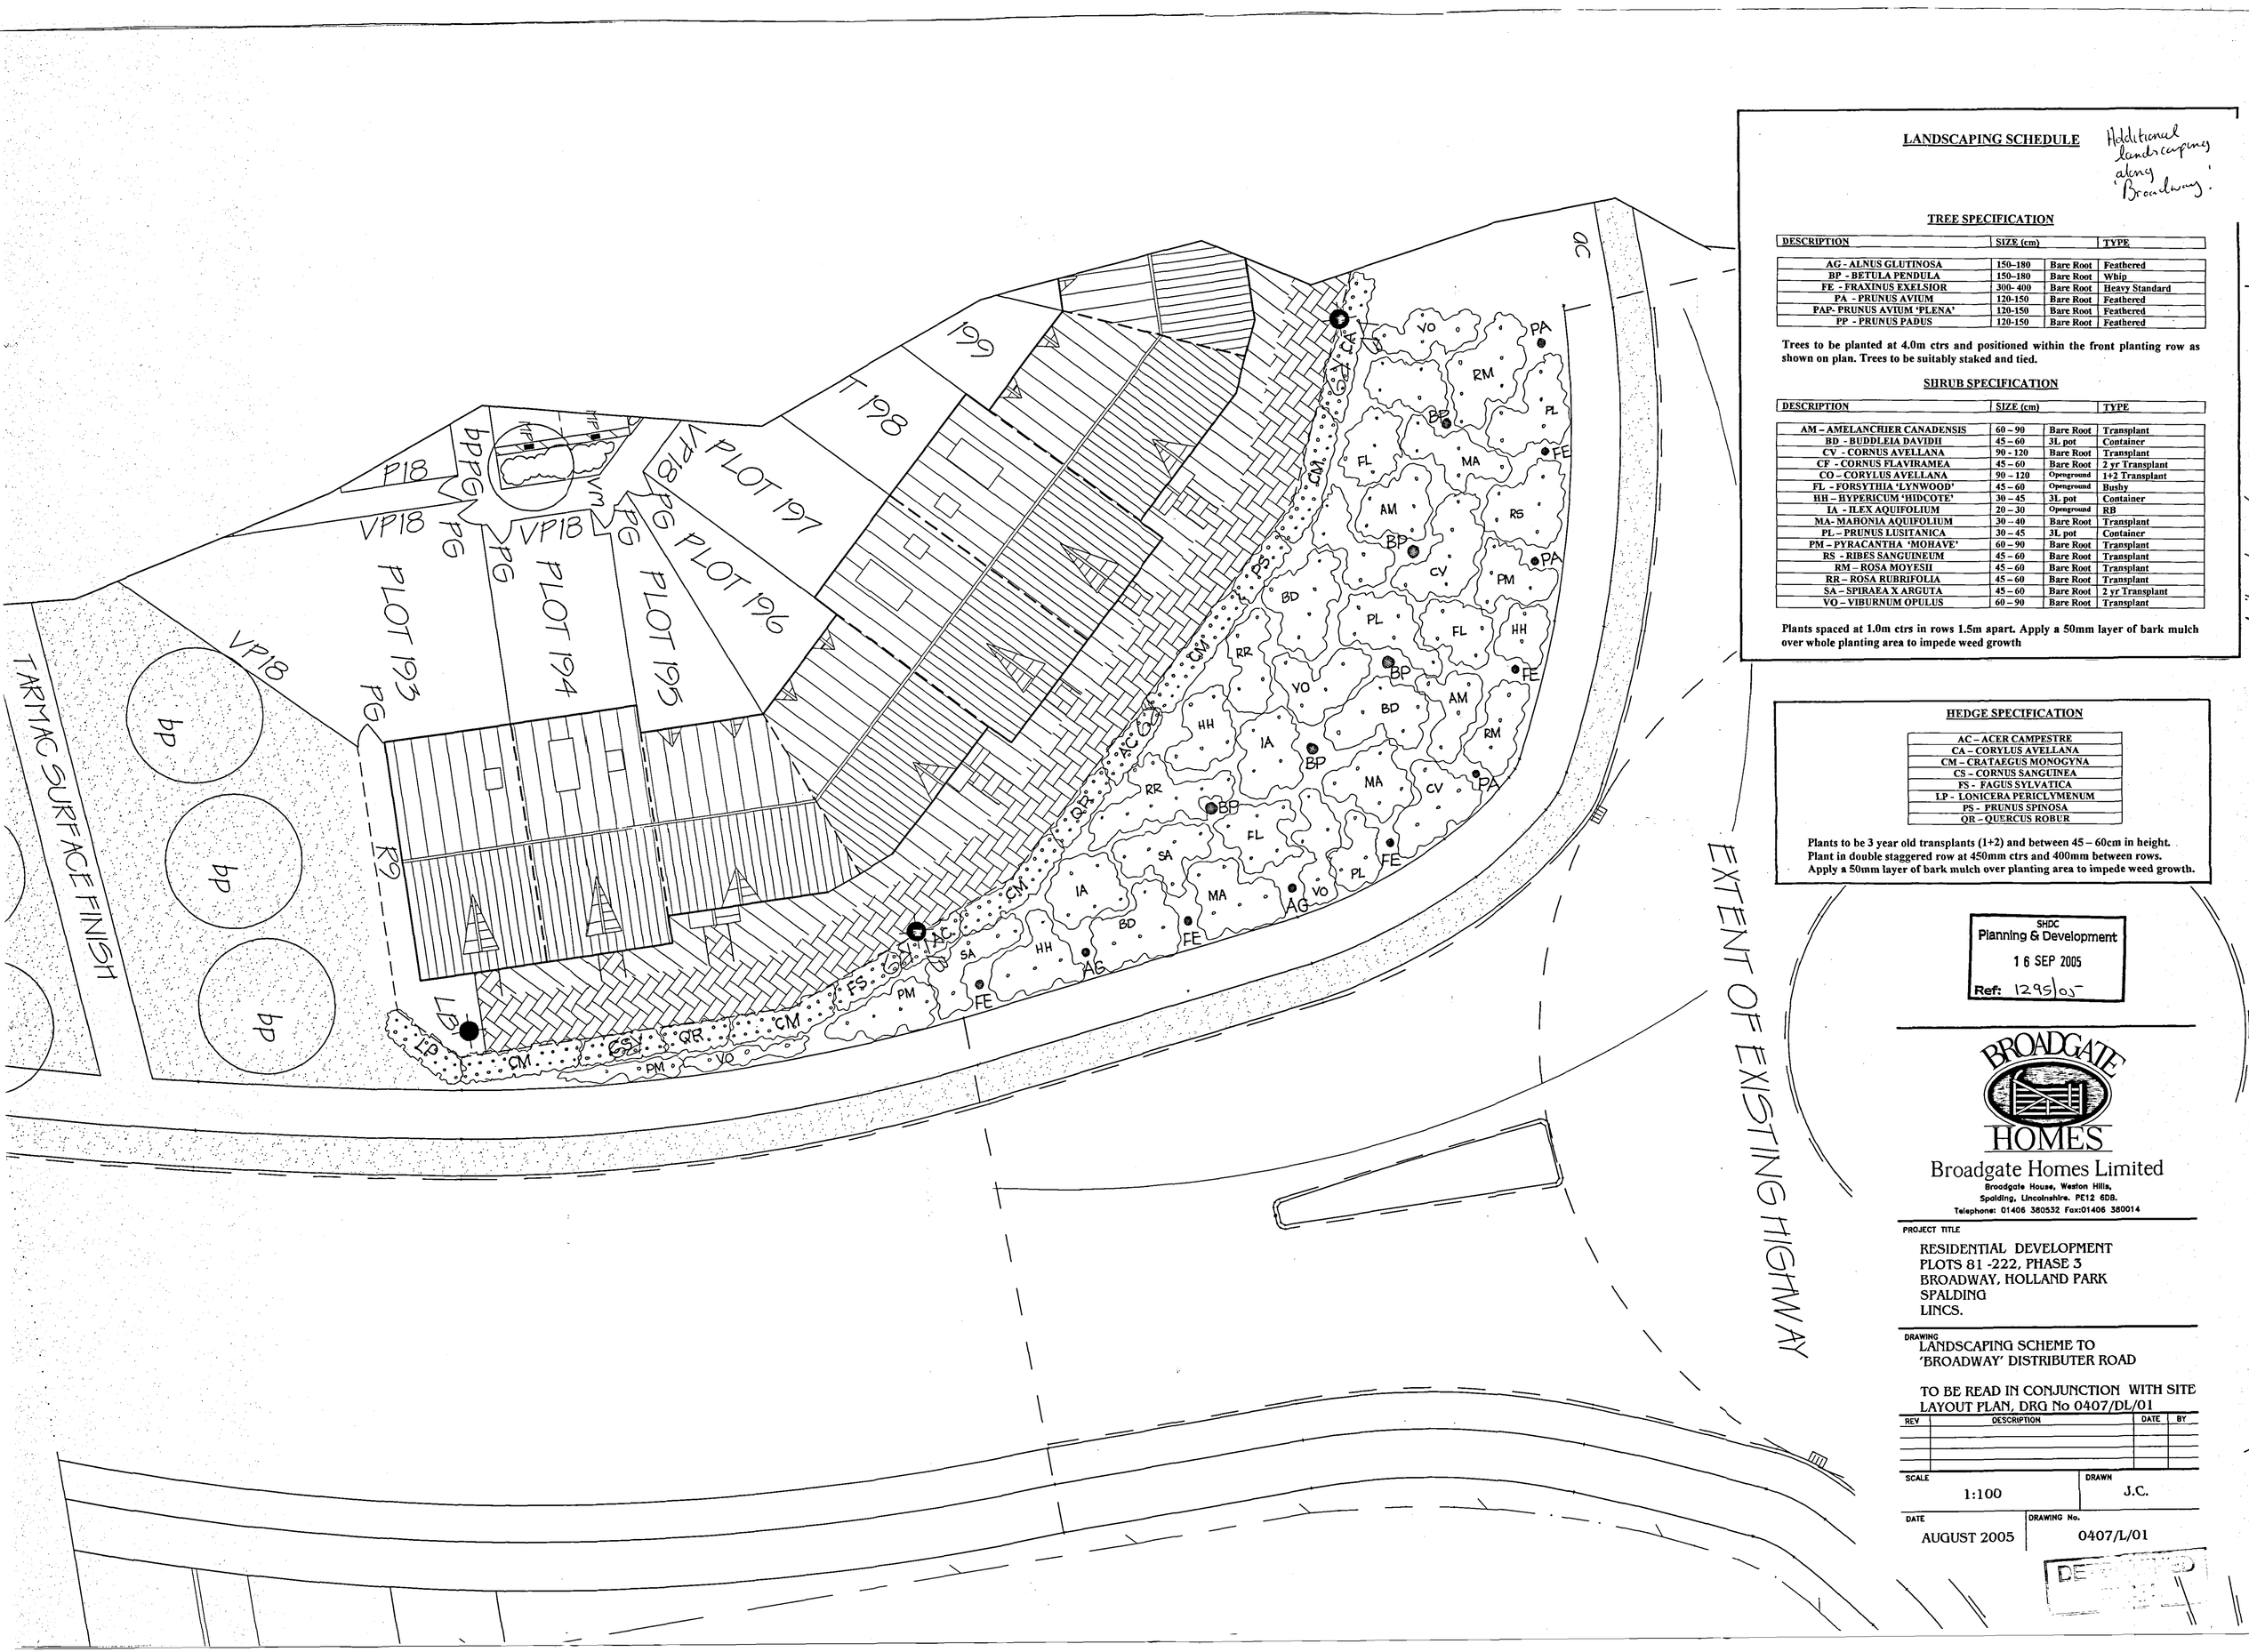


LANDSCAPING SCHEDULE

Additional landscaping along 'Broadway'.

TREE SPECIFICATION

DESCRIPTION	SIZE (cm)		TYPE
AG - ALNUS GLUTINOSA	150–180	Bare Root	Feathered
BP - BETULA PENDULA	150–180	Bare Root	Whip
FE - FRAXINUS EXELSIOR	300- 400	Bare Root	Heavy Standard
PA - PRUNUS AVIUM	120-150	Bare Root	Feathered
PAP- PRUNUS AVIUM 'PLENA'	120-150	Bare Root	Feathered
PP - PRUNUS PADUS	120-150	Bare Root	Feathered

Trees to be planted at 4.0m ctrs and positioned within the front planting row as shown on plan. Trees to be suitably staked and tied.

SHRUB SPECIFICATION

DESCRIPTION	SIZE (cm)		TYPE
AM – AMELANCHIER CANADENSIS	60 – 90	Bare Root	Transplant
BD - BUDDLEIA DAVIDII	45 – 60	3L pot	Container
CV - CORNUS AVELLANA	90 - 120	Bare Root	Transplant
CF - CORNUS FLAVIRAMEA	45 – 60	Bare Root	2 yr Transplant
CO – CORYLUS AVELLANA	90 – 120	Openground	1+2 Transplant
FL - FORSYTHIA 'LYNWOOD'	45 – 60	Openground	Bushy
HH – HYPERICUM 'HIDCOTE'	30 – 45	3L pot	Container
IA - ILEX AQUIFOLIUM	20 – 30	Openground	RB
MA- MAHONIA AQUIFOLIUM	30 – 40	Bare Root	Transplant
PL – PRUNUS LUSITANICA	30 – 45	3L pot	Container
PM – PYRACANTHA 'MOHAVE'	60 – 90	Bare Root	Transplant
RS - RIBES SANGUINEUM	45 – 60	Bare Root	Transplant
RM – ROSA MOYESII	45 – 60	Bare Root	Transplant
RR – ROSA RUBRIFOLIA	45 – 60	Bare Root	Transplant
SA – SPIRAEA X ARGUTA	45 – 60	Bare Root	2 yr Transplant
VO – VIBURNUM OPULUS	60 – 90	Bare Root	Transplant

Plants spaced at 1.0m ctrs in rows 1.5m apart. Apply a 50mm layer of bark mulch over whole planting area to impede weed growth

HEDGE SPECIFICATION

AC – ACER CAMPESTRE
CA – CORYLUS AVELLANA
CM – CRATAEGUS MONOGYNA
CS – CORNUS SANGUINEA
FS - FAGUS SYLVATICA
LP - LONICERA PERICLYMENUM
PS - PRUNUS SPINOSA
QR – QUERCUS ROBUR

Plants to be 3 year old transplants (1+2) and between 45 – 60cm in height. Plant in double staggered row at 450mm ctrs and 400mm between rows. Apply a 50mm layer of bark mulch over planting area to impede weed growth.

SHDC
Planning & Development
16 SEP 2005
Ref: 1295/05

BROADGATE HOMES
Broadgate Homes Limited
Broadgate House, Weston Hills,
Spalding, Lincolnshire. PE12 6DB.
Telephone: 01406 380532 Fax:01406 380014

PROJECT TITLE
RESIDENTIAL DEVELOPMENT
PLOTS 81 -222, PHASE 3
BROADWAY, HOLLAND PARK
SPALDING
LINCS.

DRAWING
LANDSCAPING SCHEME TO
'BROADWAY' DISTRIBUTER ROAD

TO BE READ IN CONJUNCTION WITH SITE LAYOUT PLAN, DRG No 0407/DL/01

REV	DESCRIPTION	DATE	BY

SCALE	DRAWN
1:100	J.C.
DATE	DRAWING No.
AUGUST 2005	0407/L/01

DEVELOPMENT