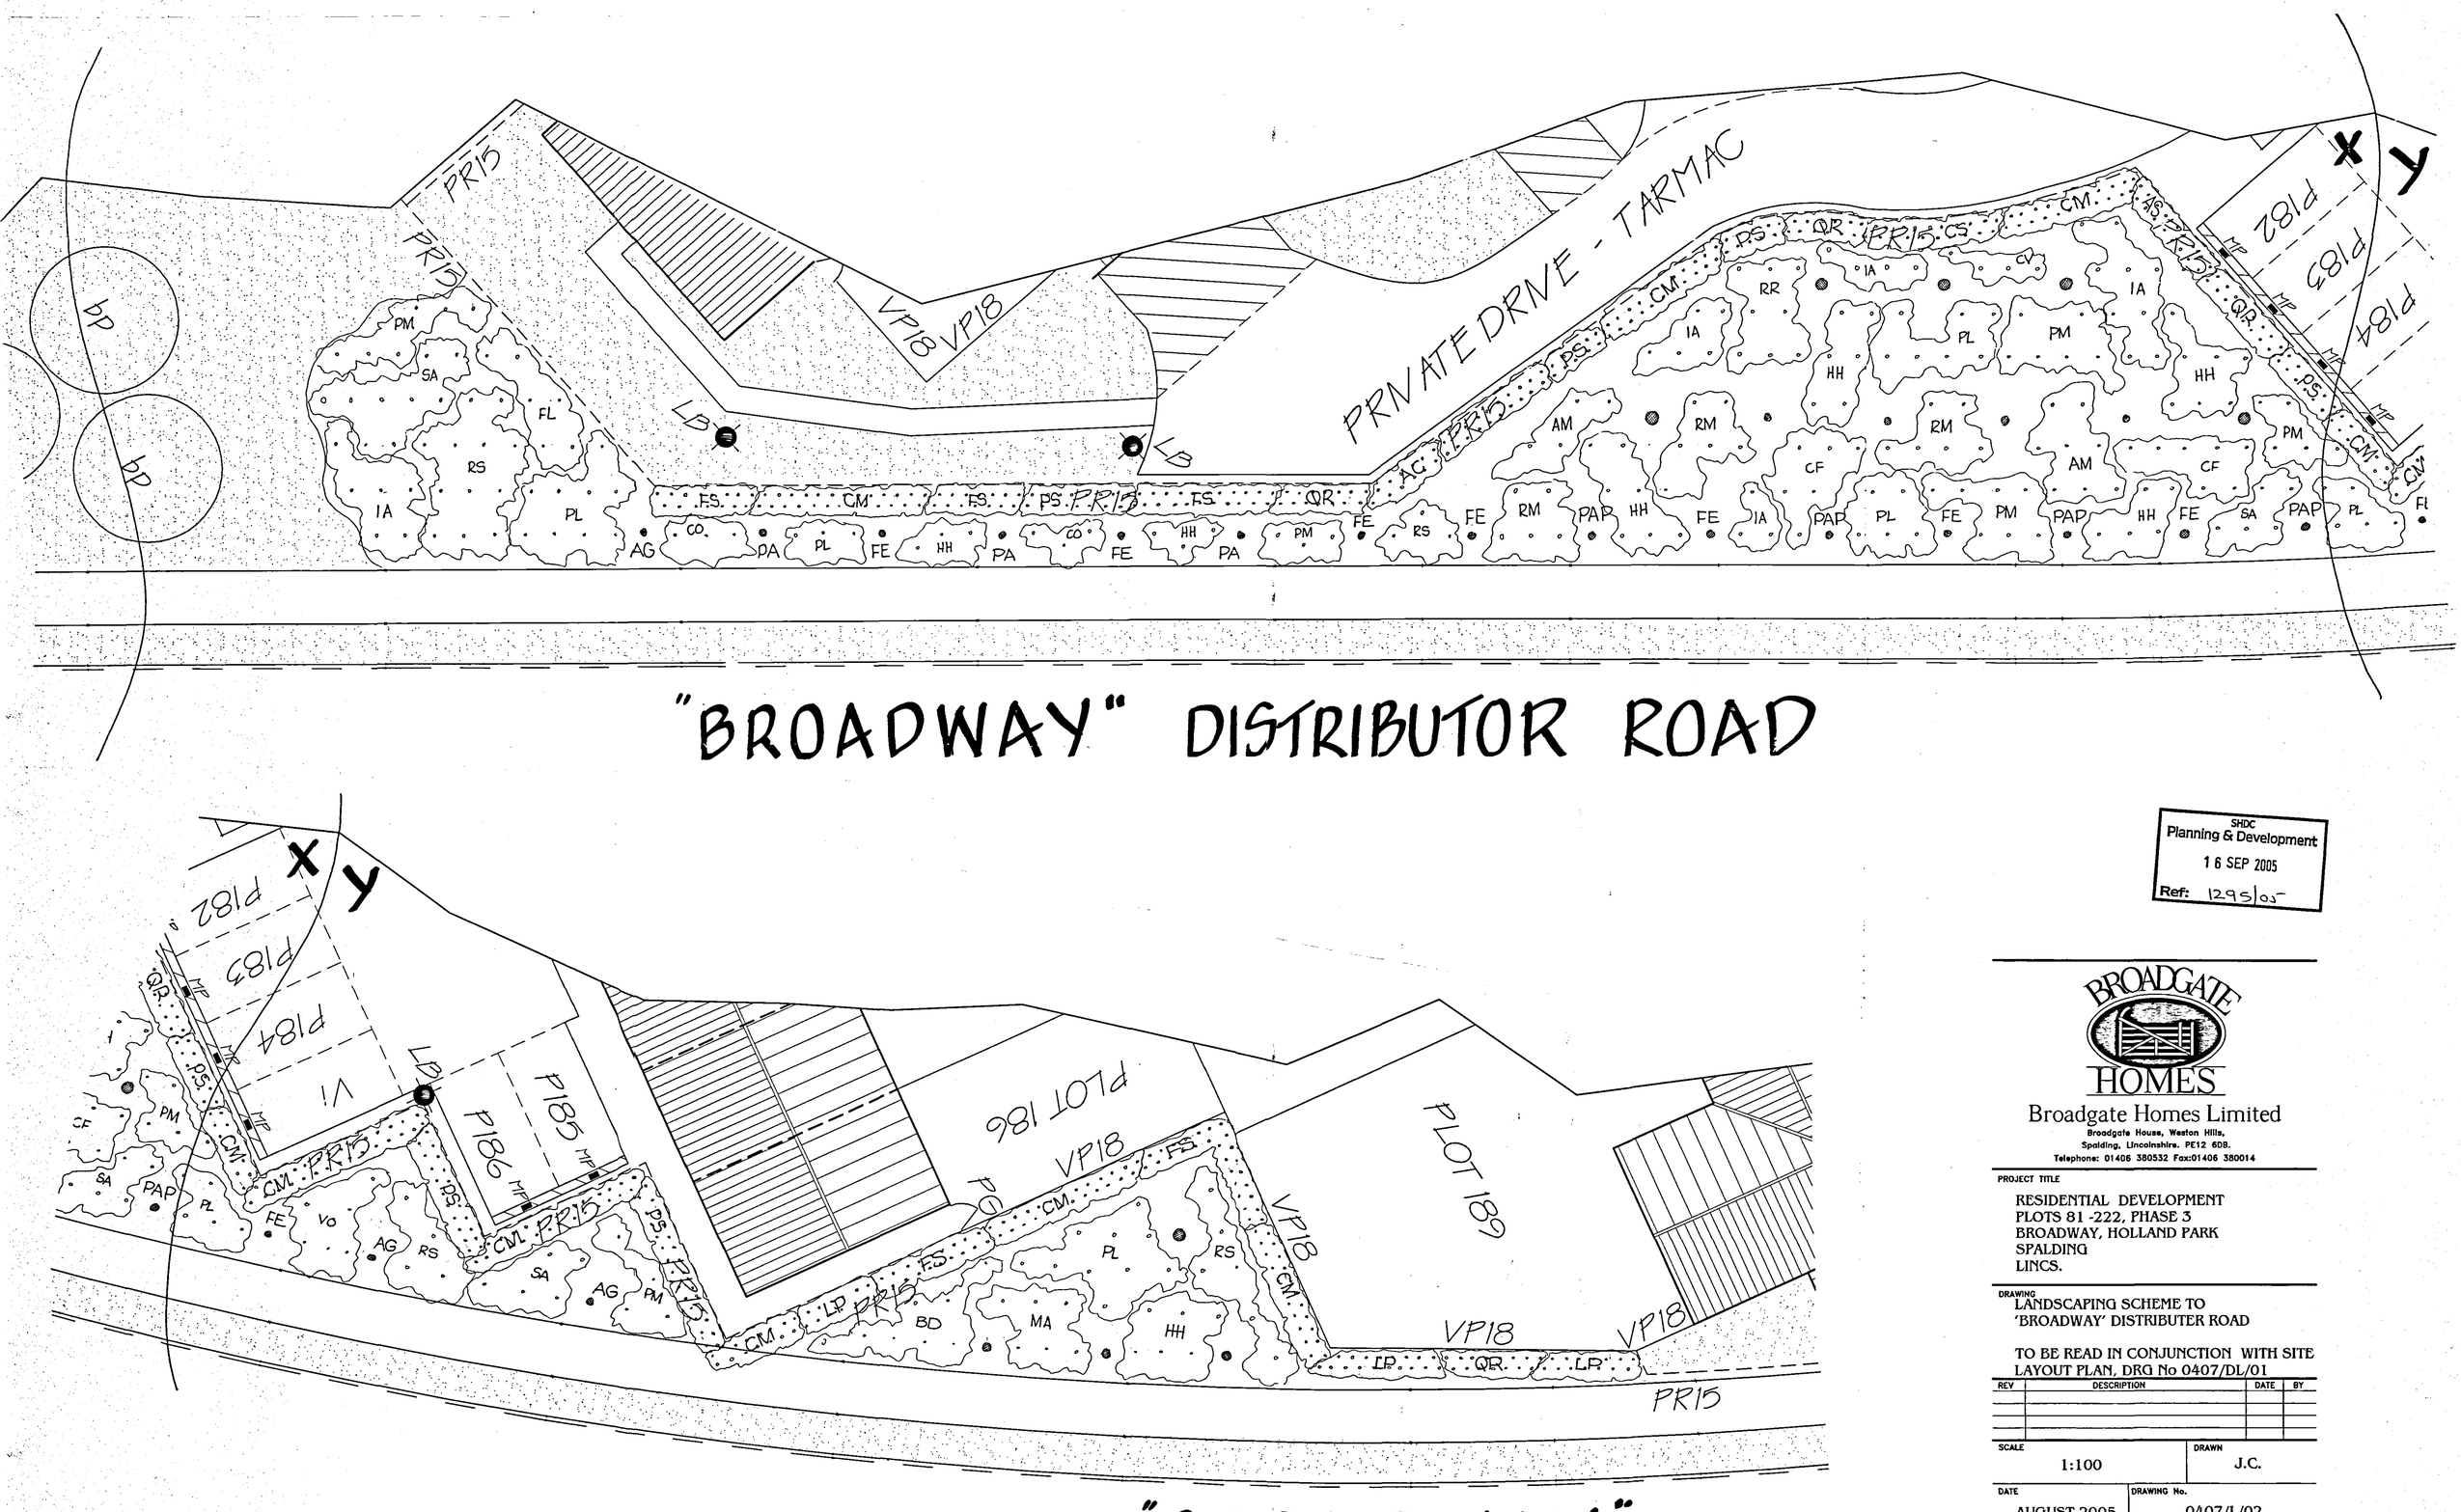


SHDC
Planning & Development
16 SEP 2005
Ref: 1295/05

BROADGATE HOMES

Broadgate Homes Limited
Broadgate House, Weston Hills,
Spalding, Lincolnshire. PE12 6DB.
Telephone: 01406 380532 Fax:01406 380014

PROJECT TITLE

RESIDENTIAL DEVELOPMENT
PLOTS 81 -222, PHASE 3
BROADWAY, HOLLAND PARK
SPALDING
LINCS.

DRAWING

LANDSCAPING SCHEME TO
'BROADWAY' DISTRIBUTER ROAD

TO BE READ IN CONJUNCTION WITH SITE LAYOUT PLAN, DRG No 0407/DL/01

REV	DESCRIPTION	DATE	BY

SCALE	DRAWN
1:100	J.C.

DATE	DRAWING No.
AUGUST 2005	0407/L/02

DETERMINED PLAN