
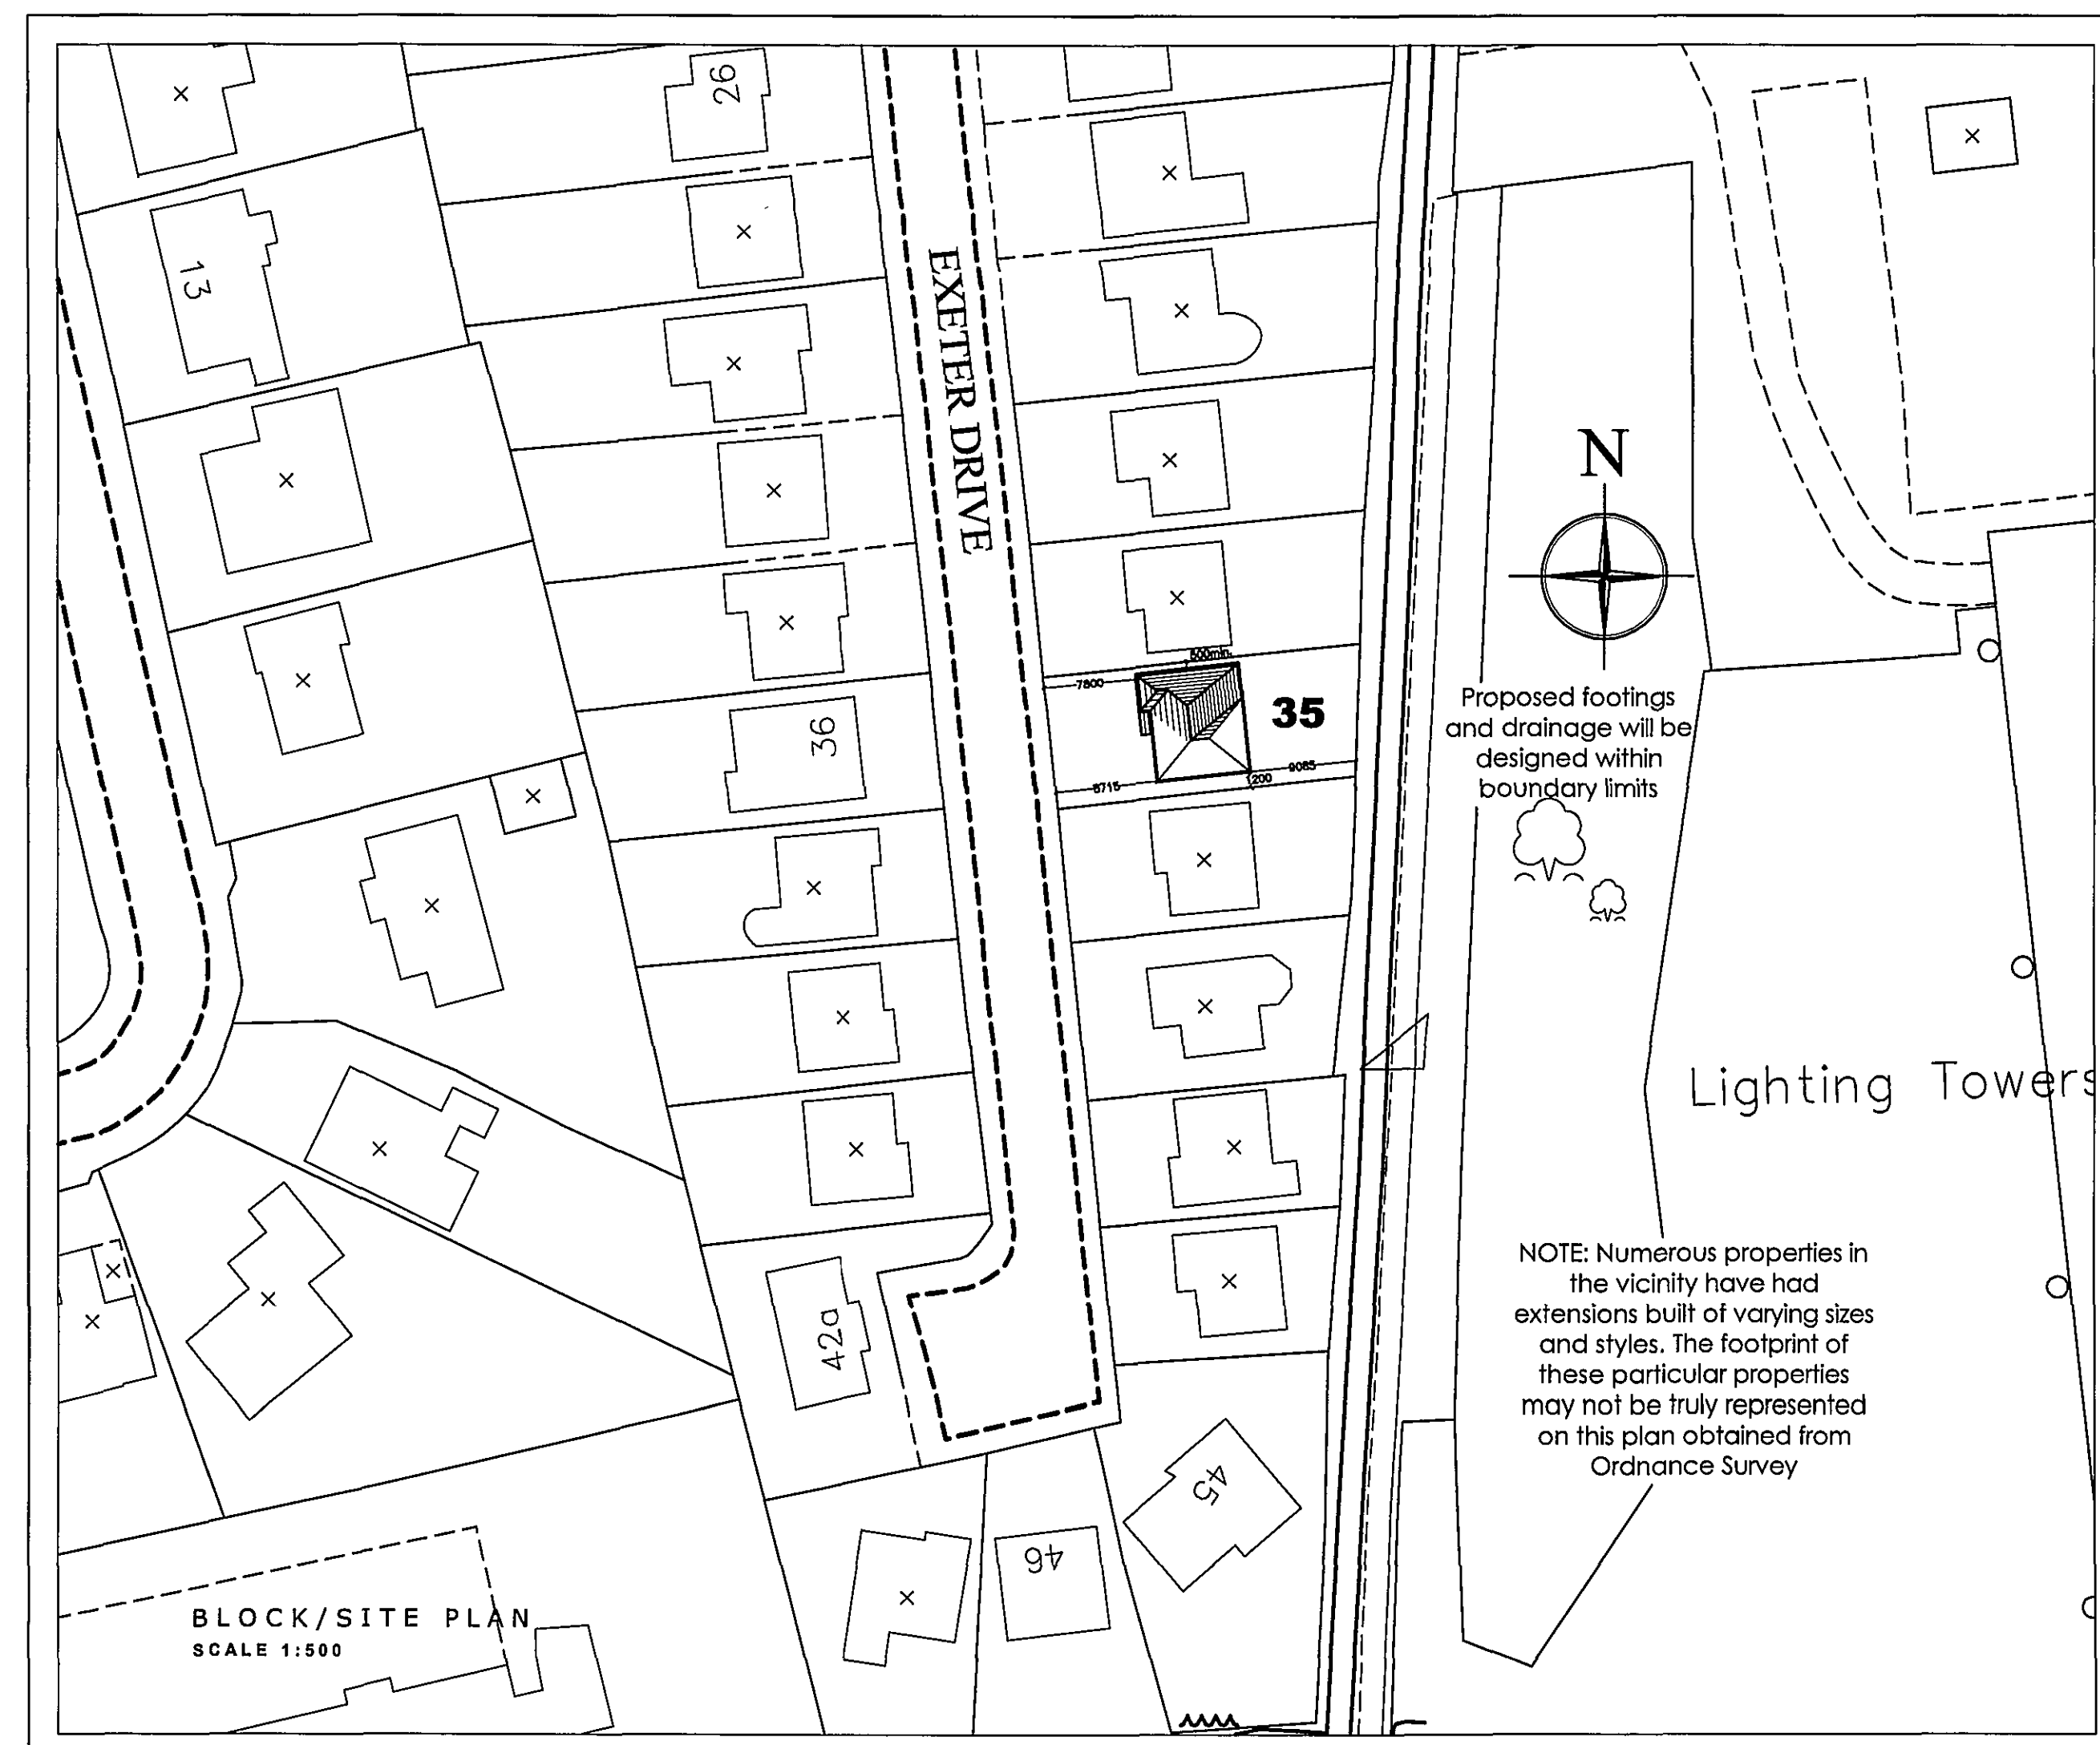
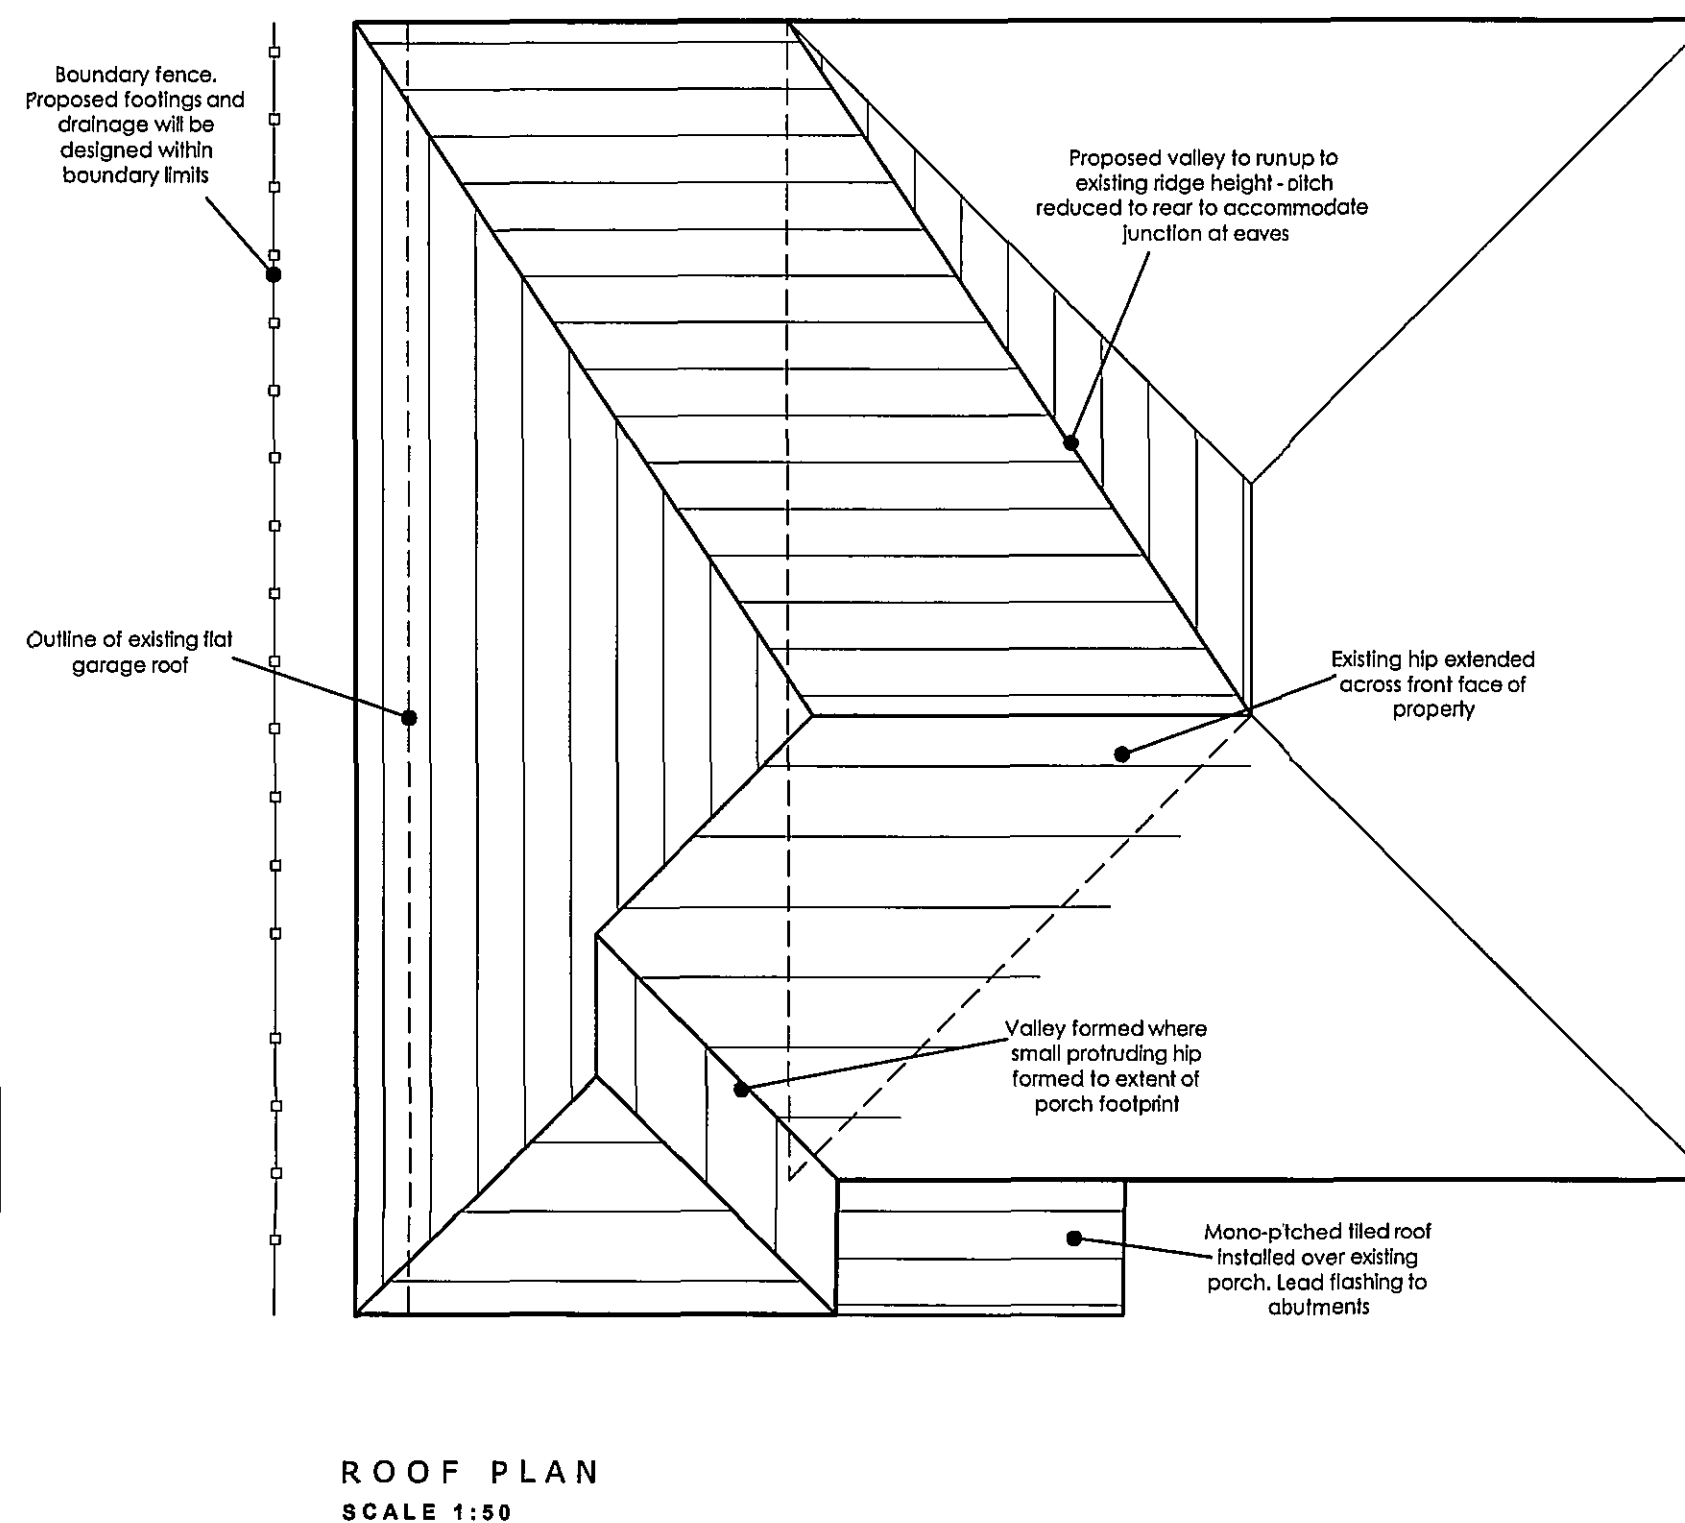
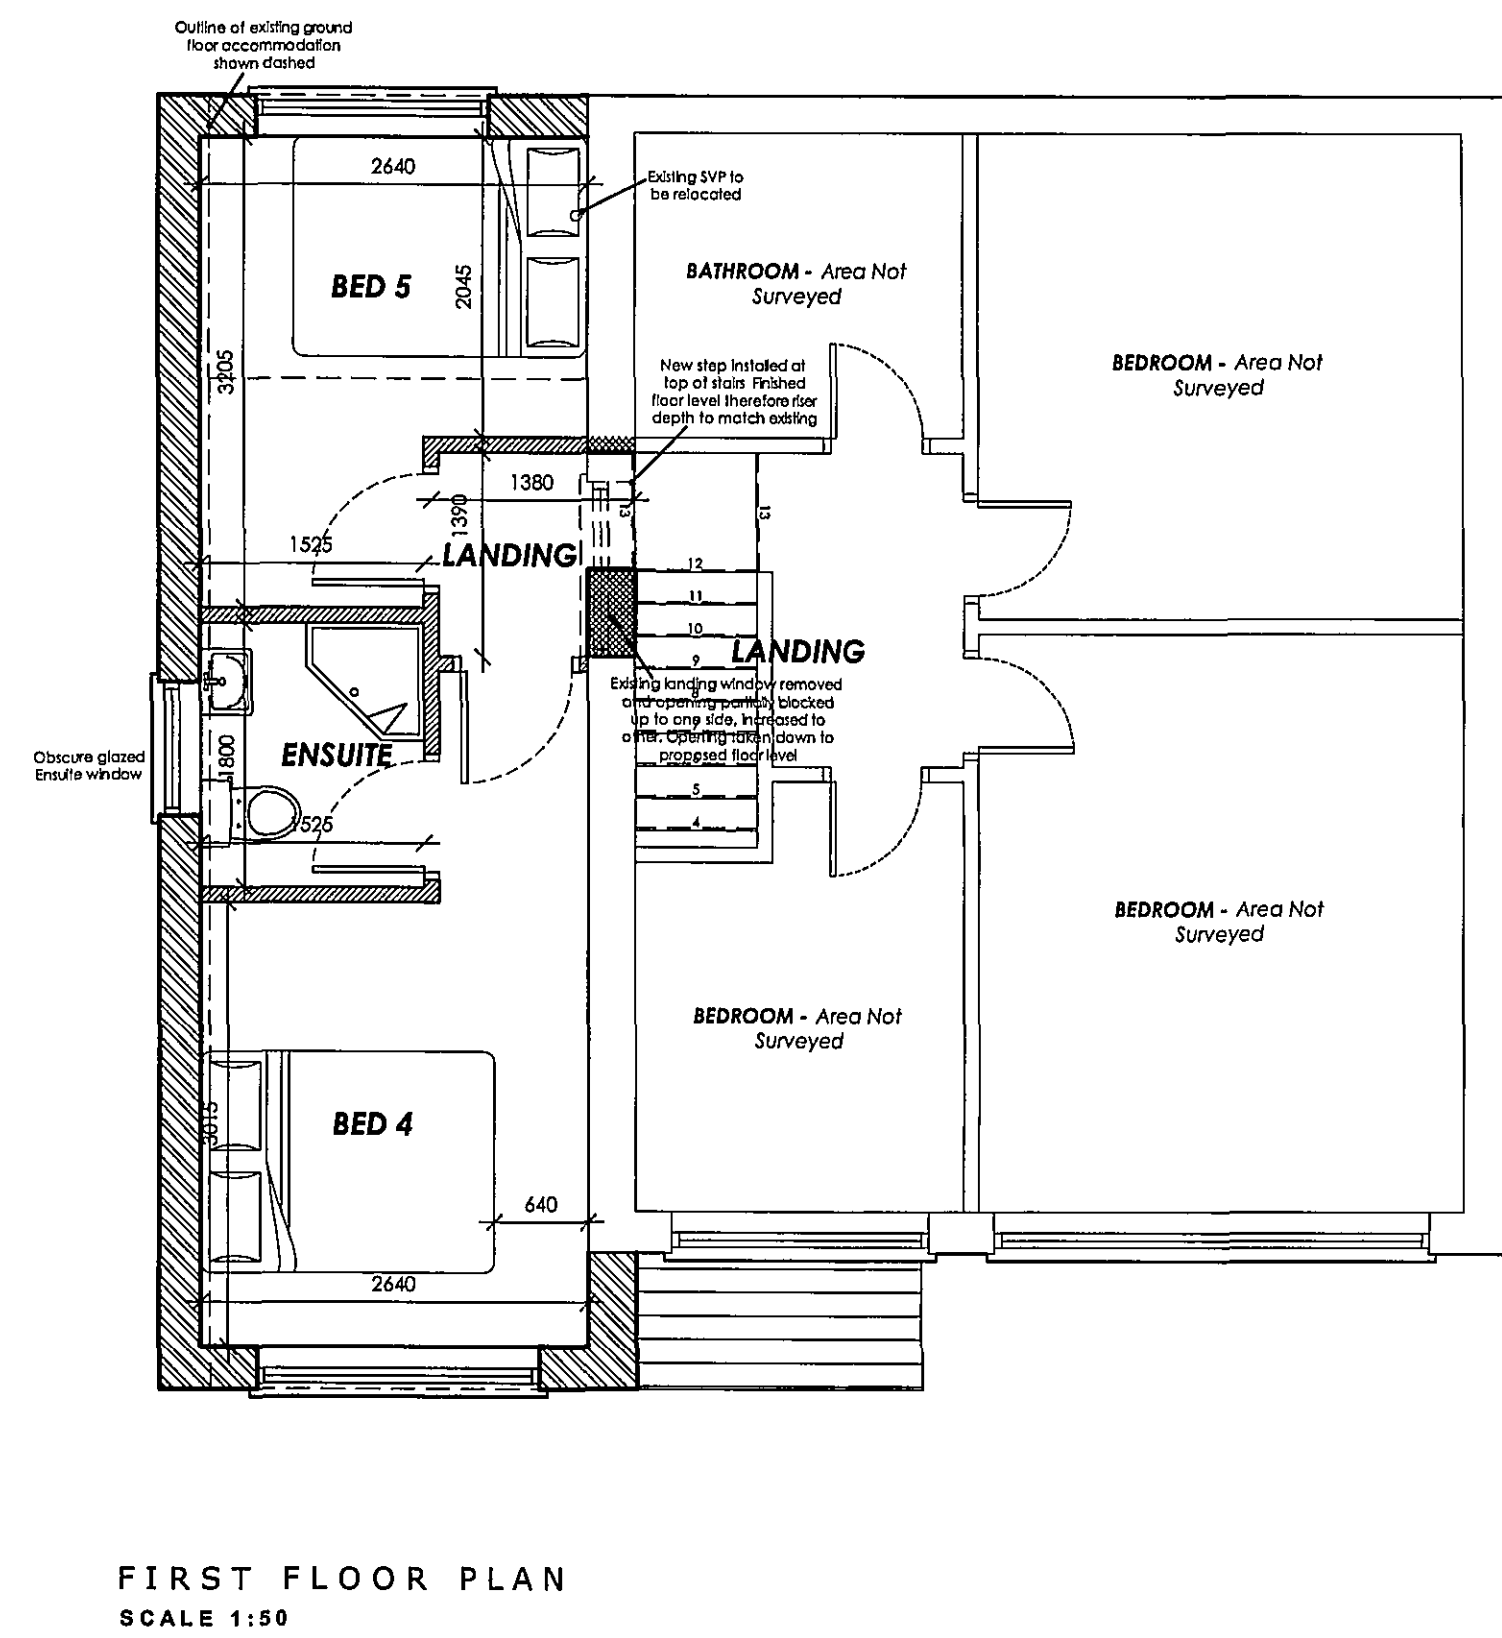


Property: Five Bed Detached Dwelling
Ground Floor: 81m²
First Floor: 79m²
Boundary Treatments: Proposed extension extended up to boundary and access on opposite side of dwelling opened up to replace rear access. 1800/900mm close boarded fence to rear/side. Open, low-level fence to frontage with some shrubs and trees
Materials: All proposed materials to match existing

NOTES:
Do not scale from this drawing.
Use figured dimensions only. Dimensions in mm unless otherwise stated
Contractors are responsible for taking and checking site dimensions.

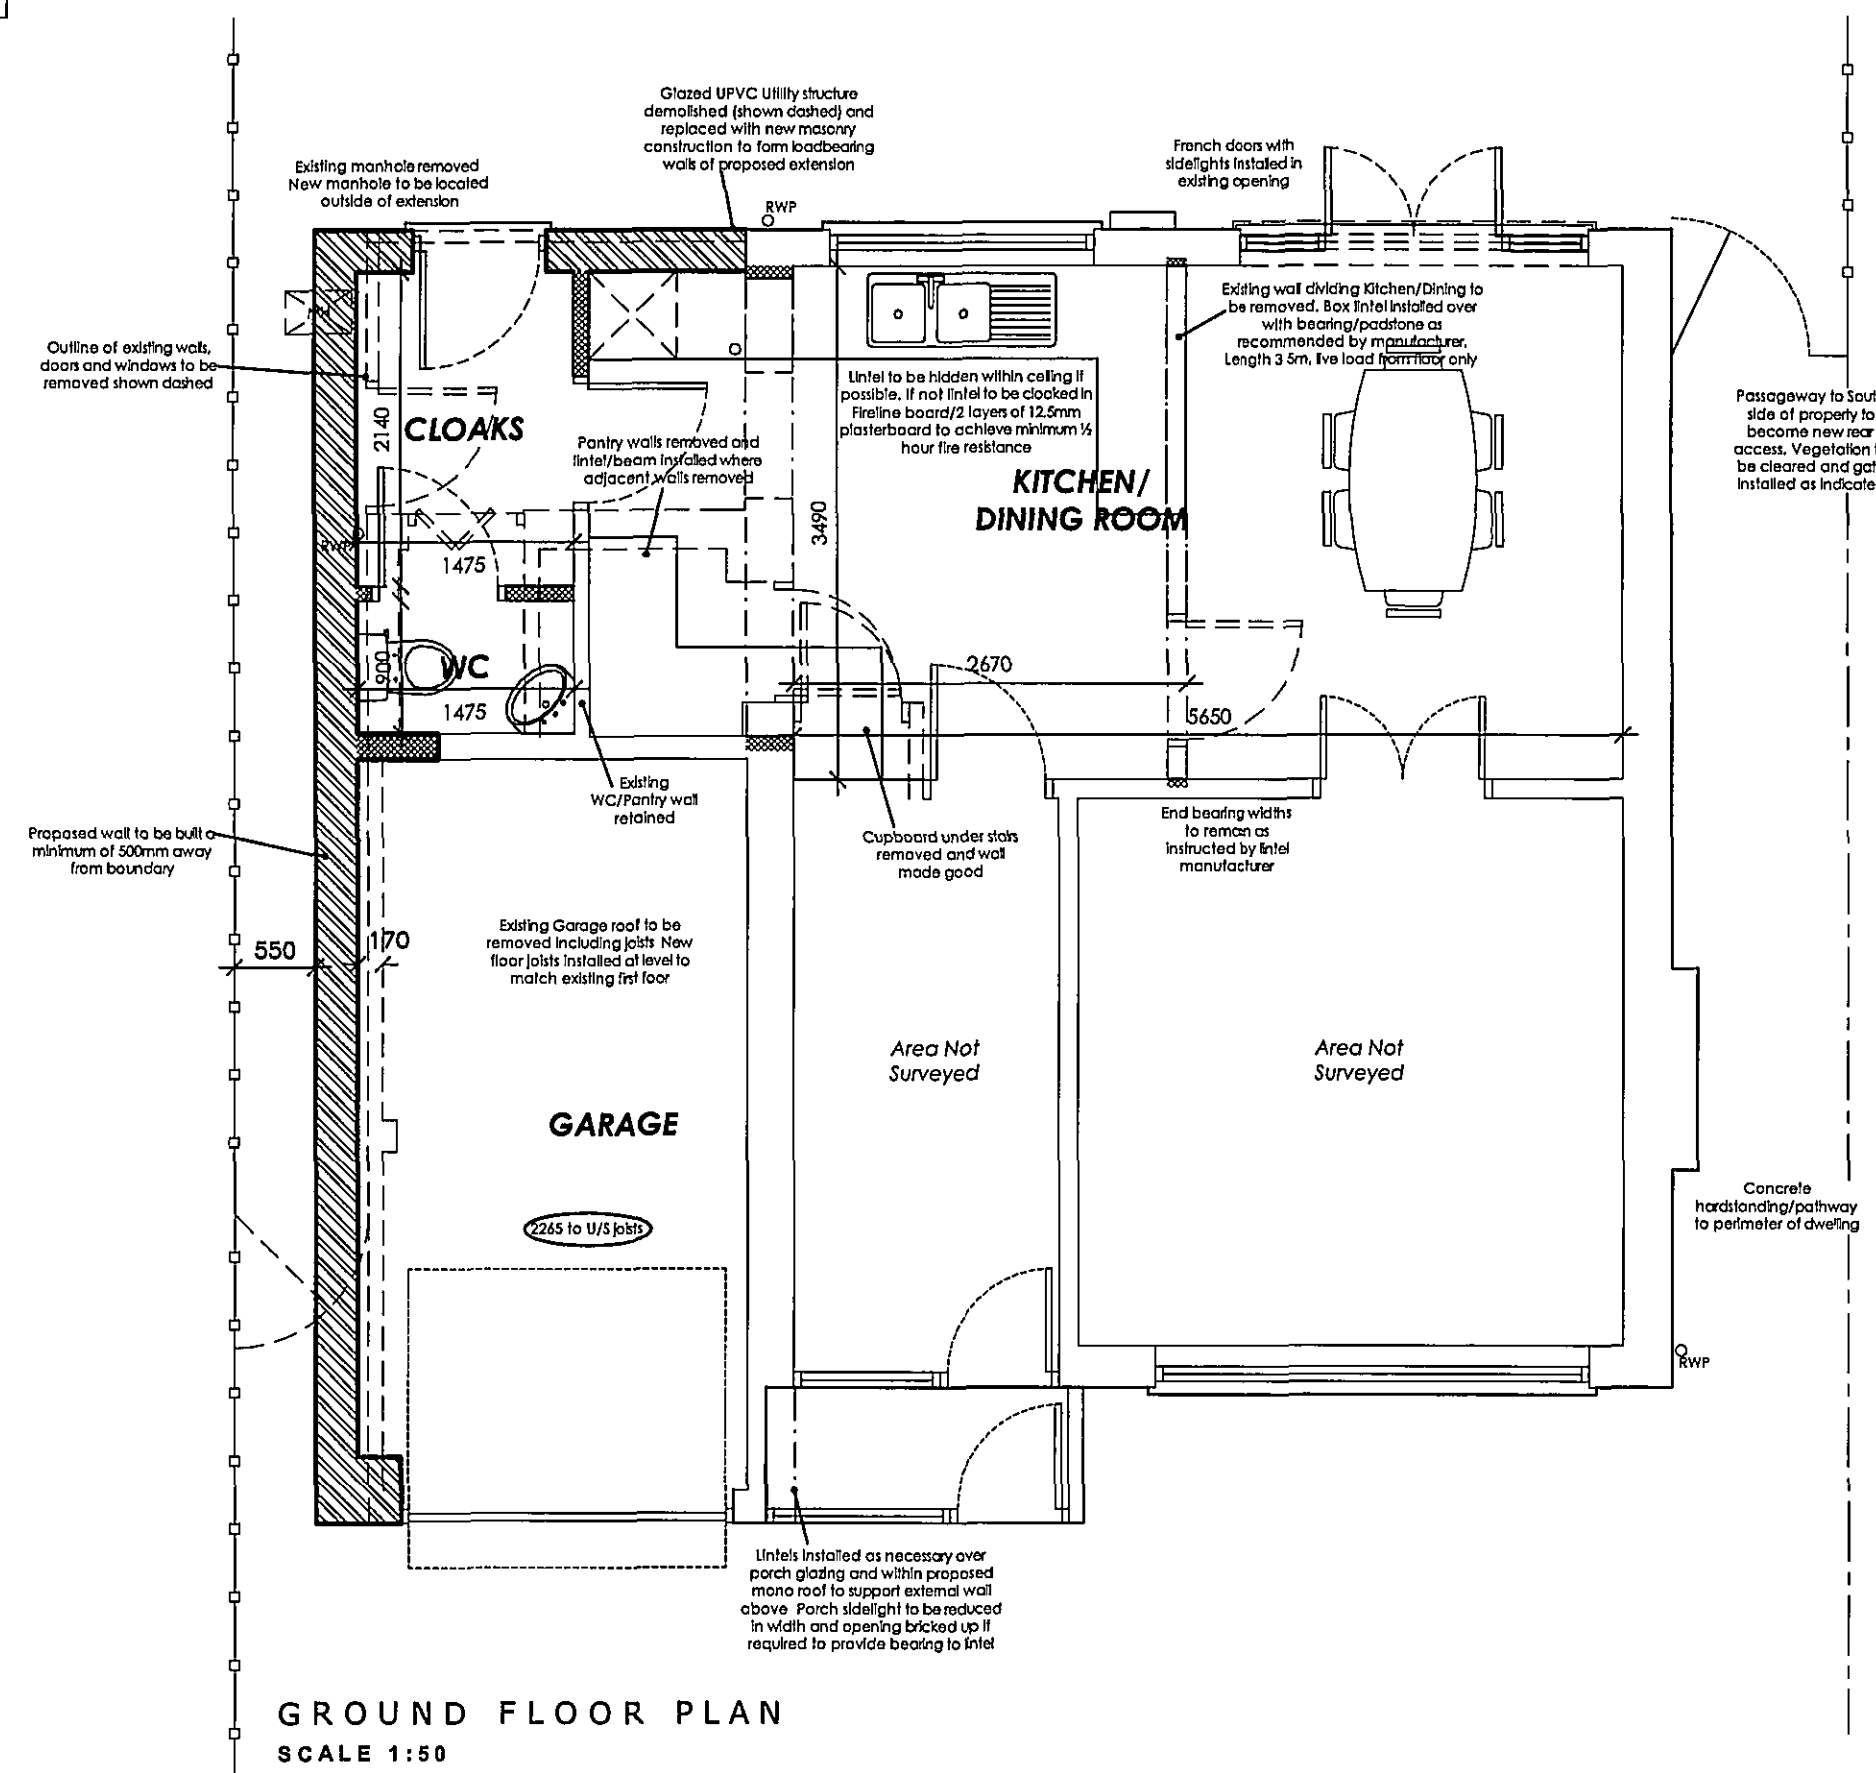

AMENDED PLAN

Ref. A-1

REVISIONS:

REV. A Proposed extension reduced to provide minimum 500mm to boundary in accordance with L.A. requirements

DETERMINED
PLAN

SHDC
Planning & Development
28 JAN 2009
Ref: 1295/08

NAME:	SCALE:
Mr. Spencer	1:50 1:500
PROJECT:	DATE:
<i>PROPOSED EXTENSION & ALTERATIONS</i>	October '08'
35 Exeter Drive	
Spalding	
Lincolnshire	

DRAWING TITLE:	DRAWING NO:	REVISION:
Proposed Floor, Roof & Block Plans	Sp-Pr-02	A