
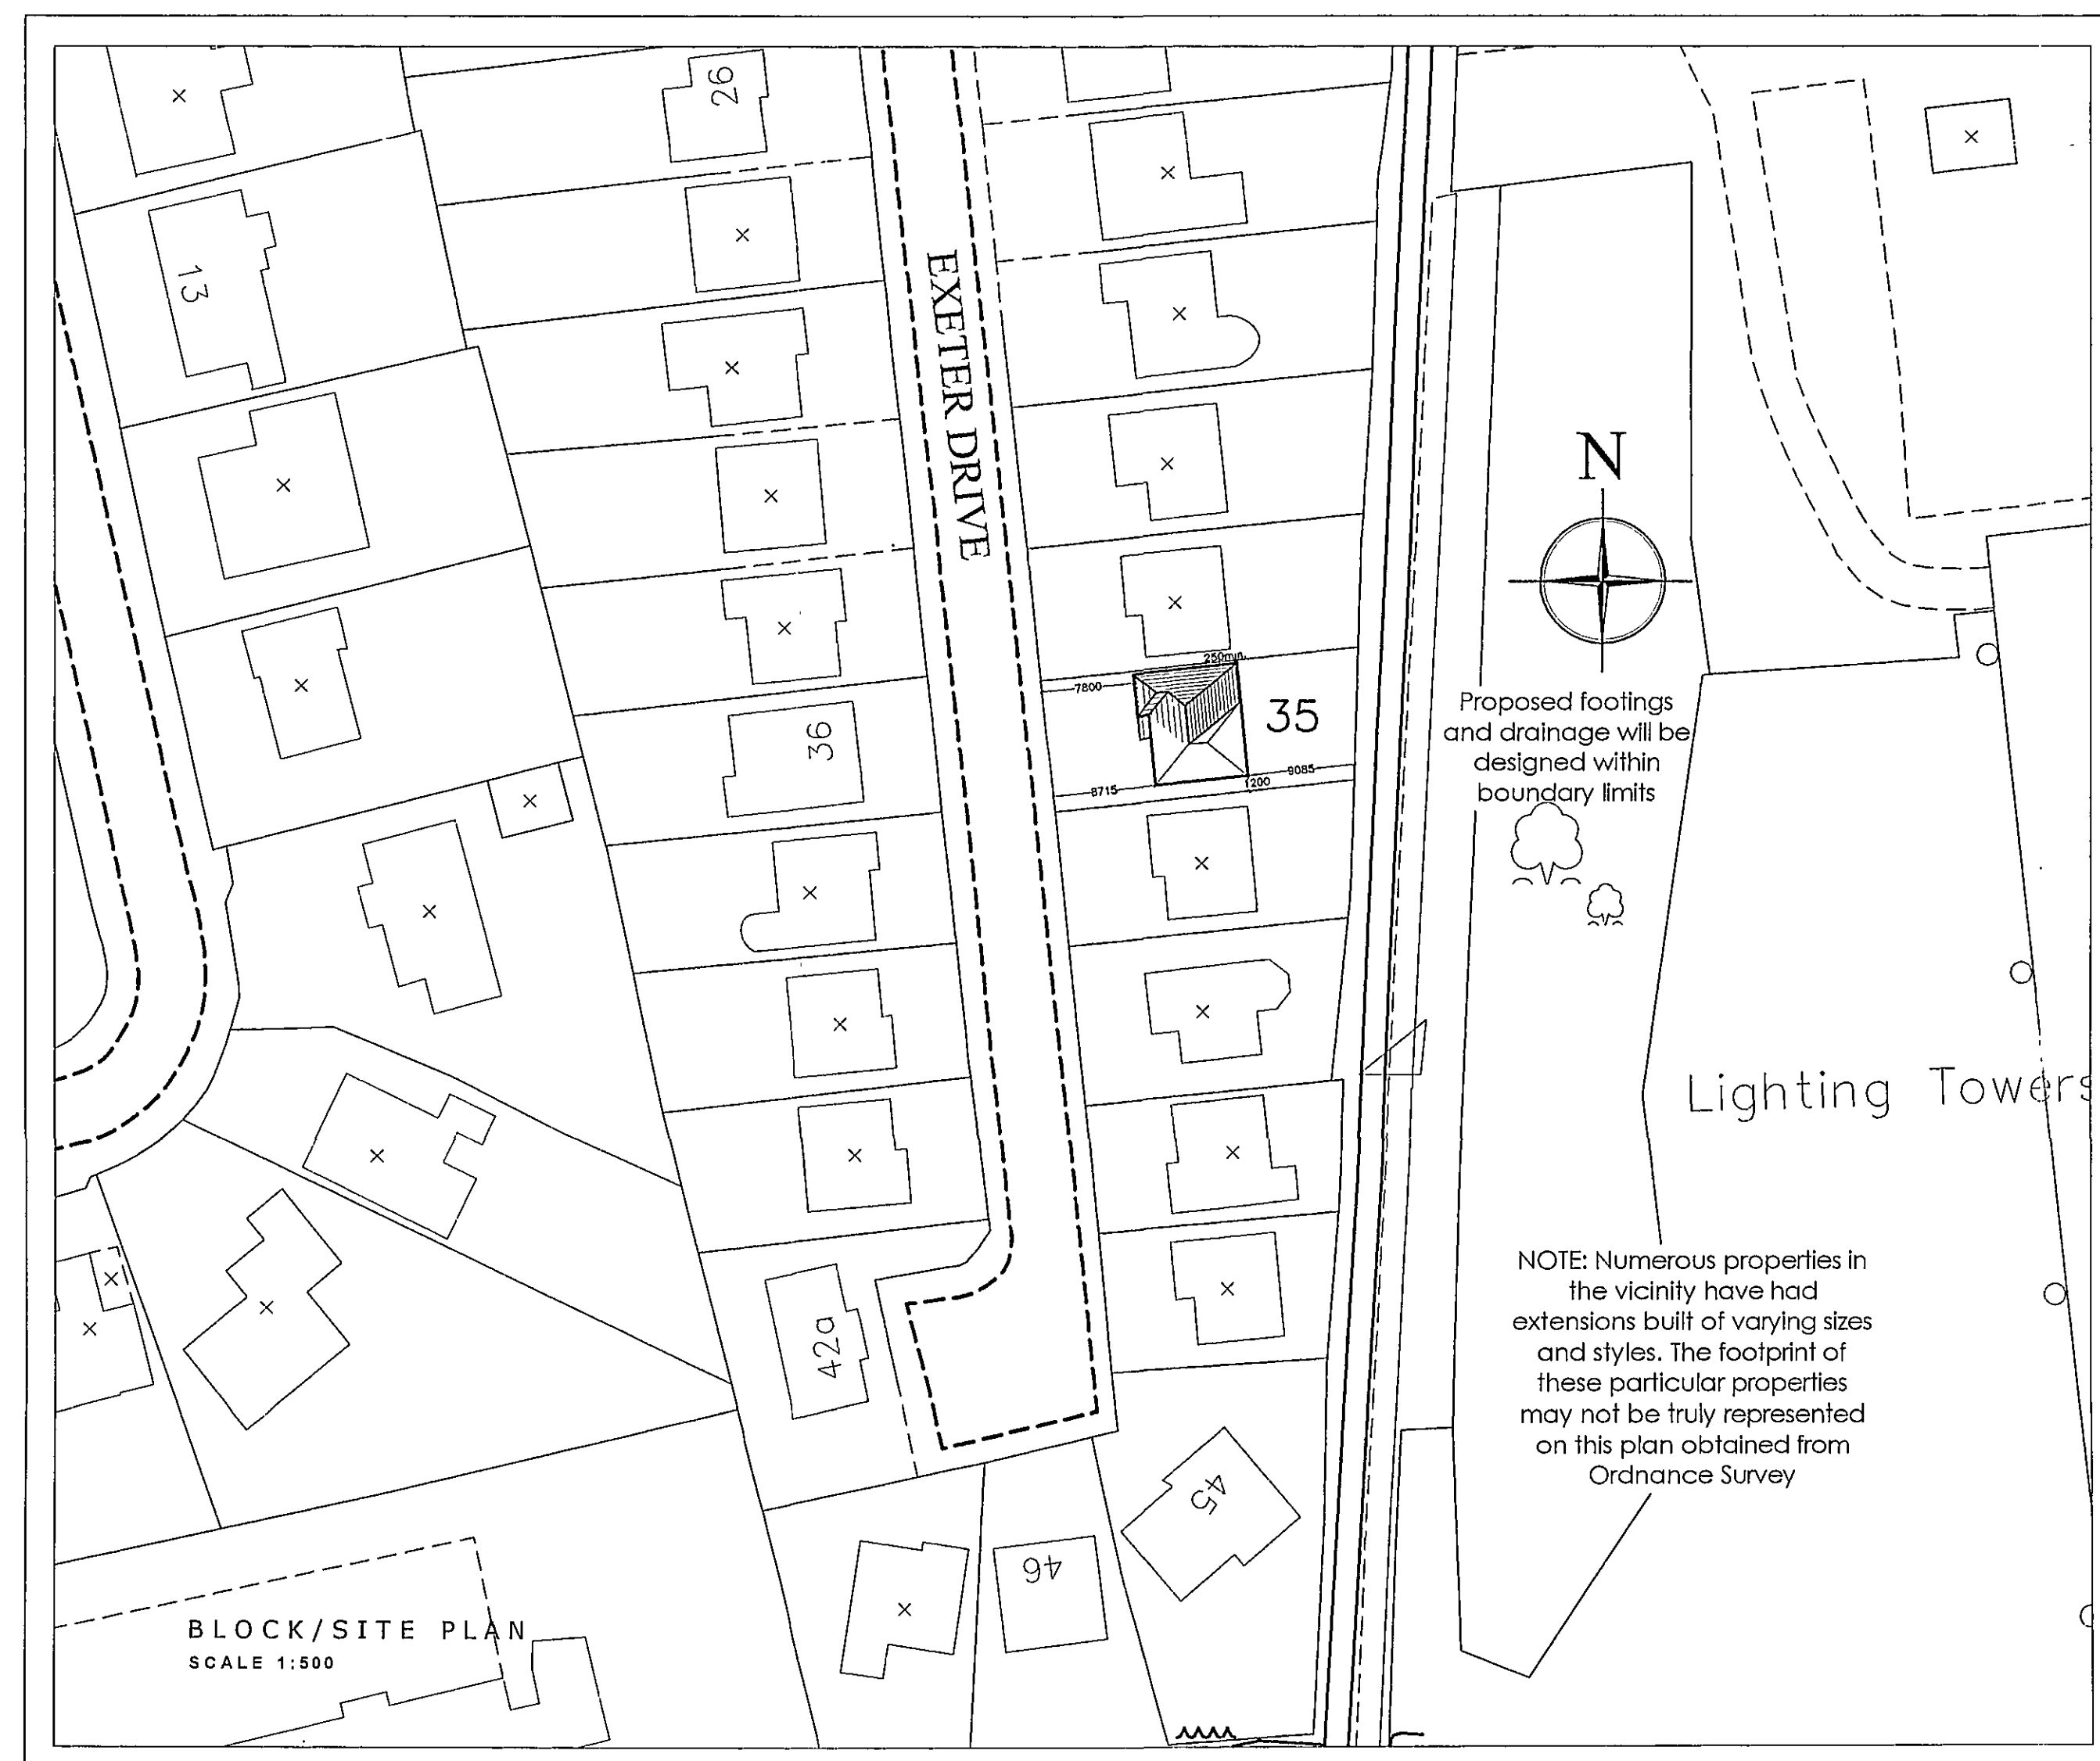
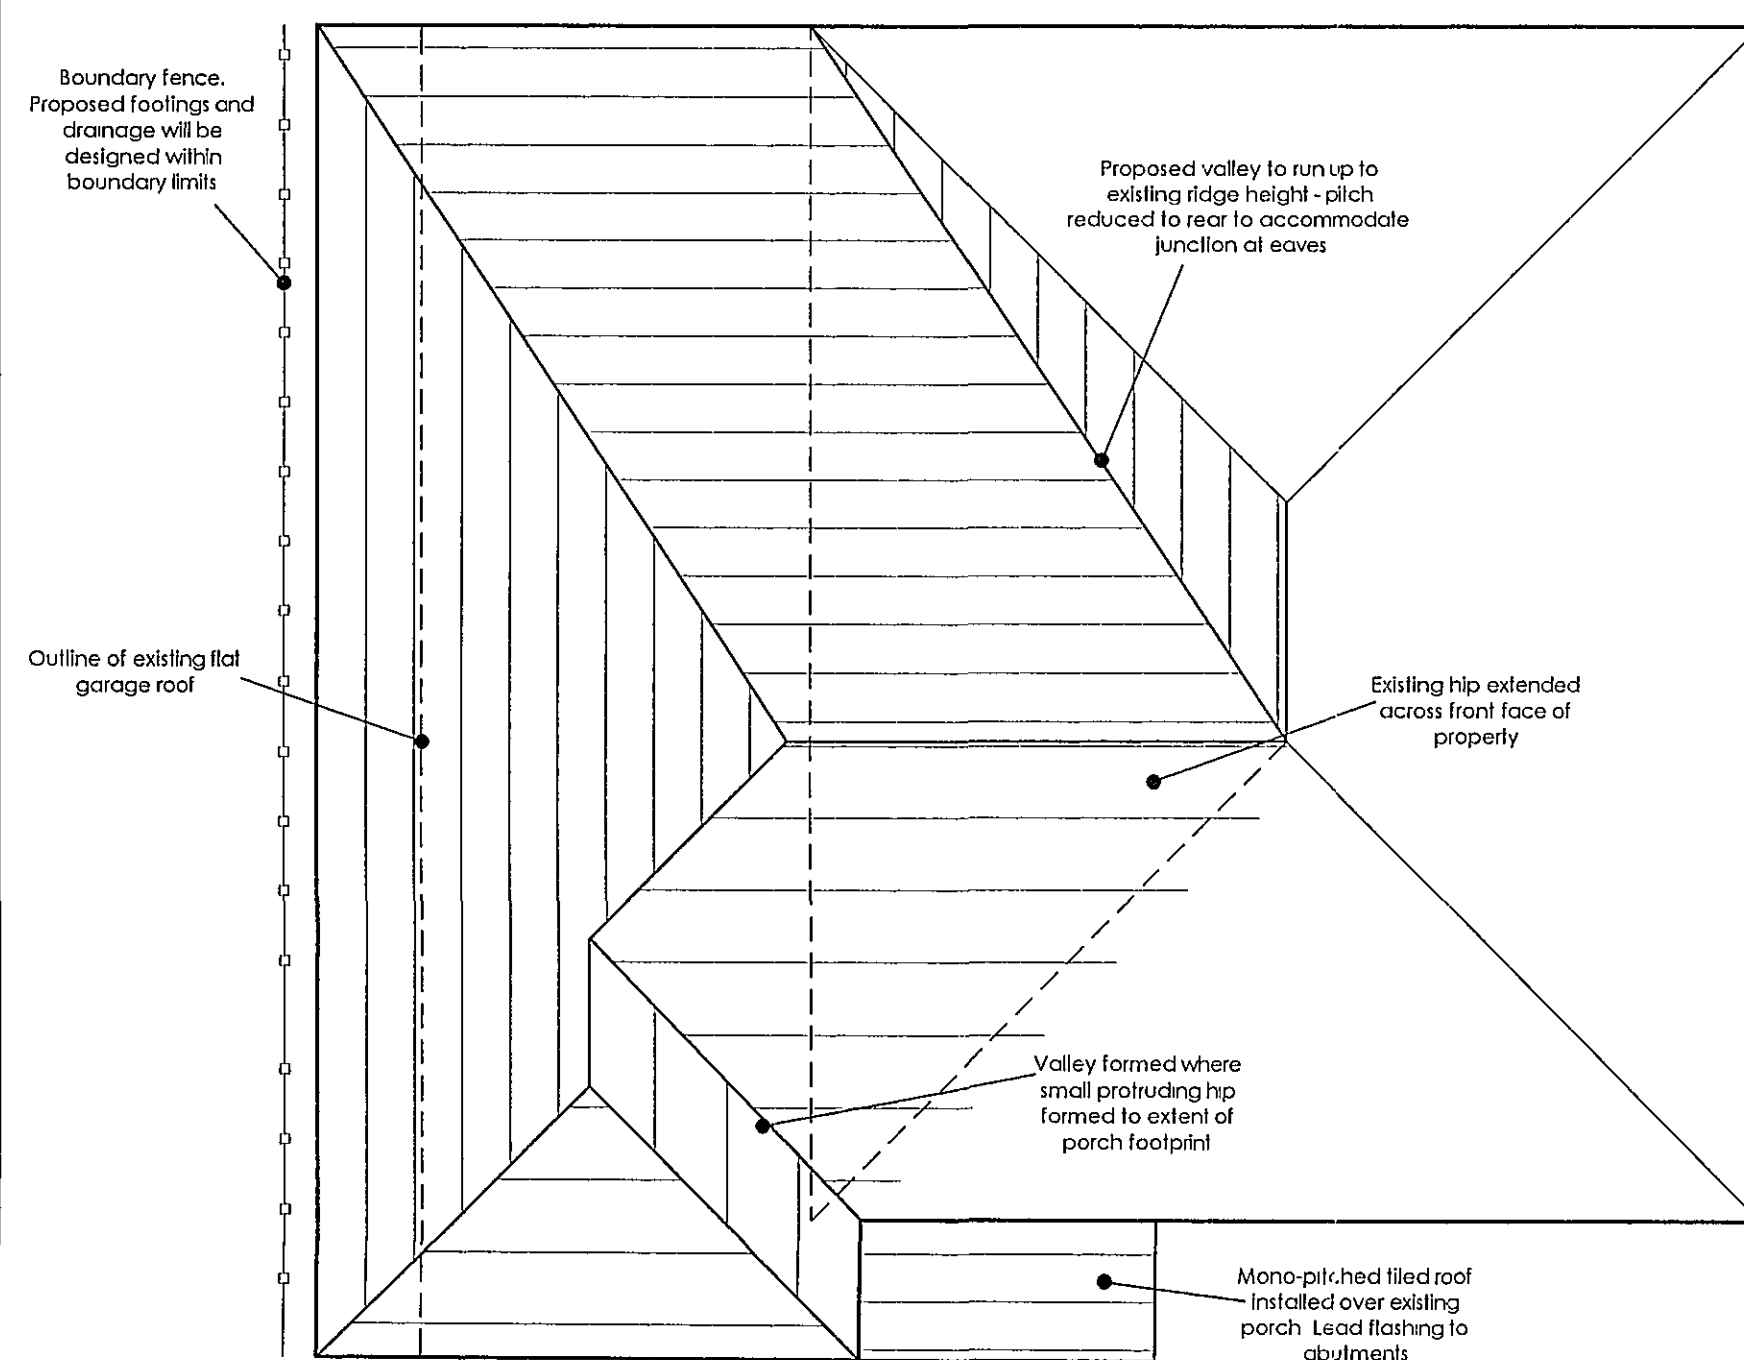
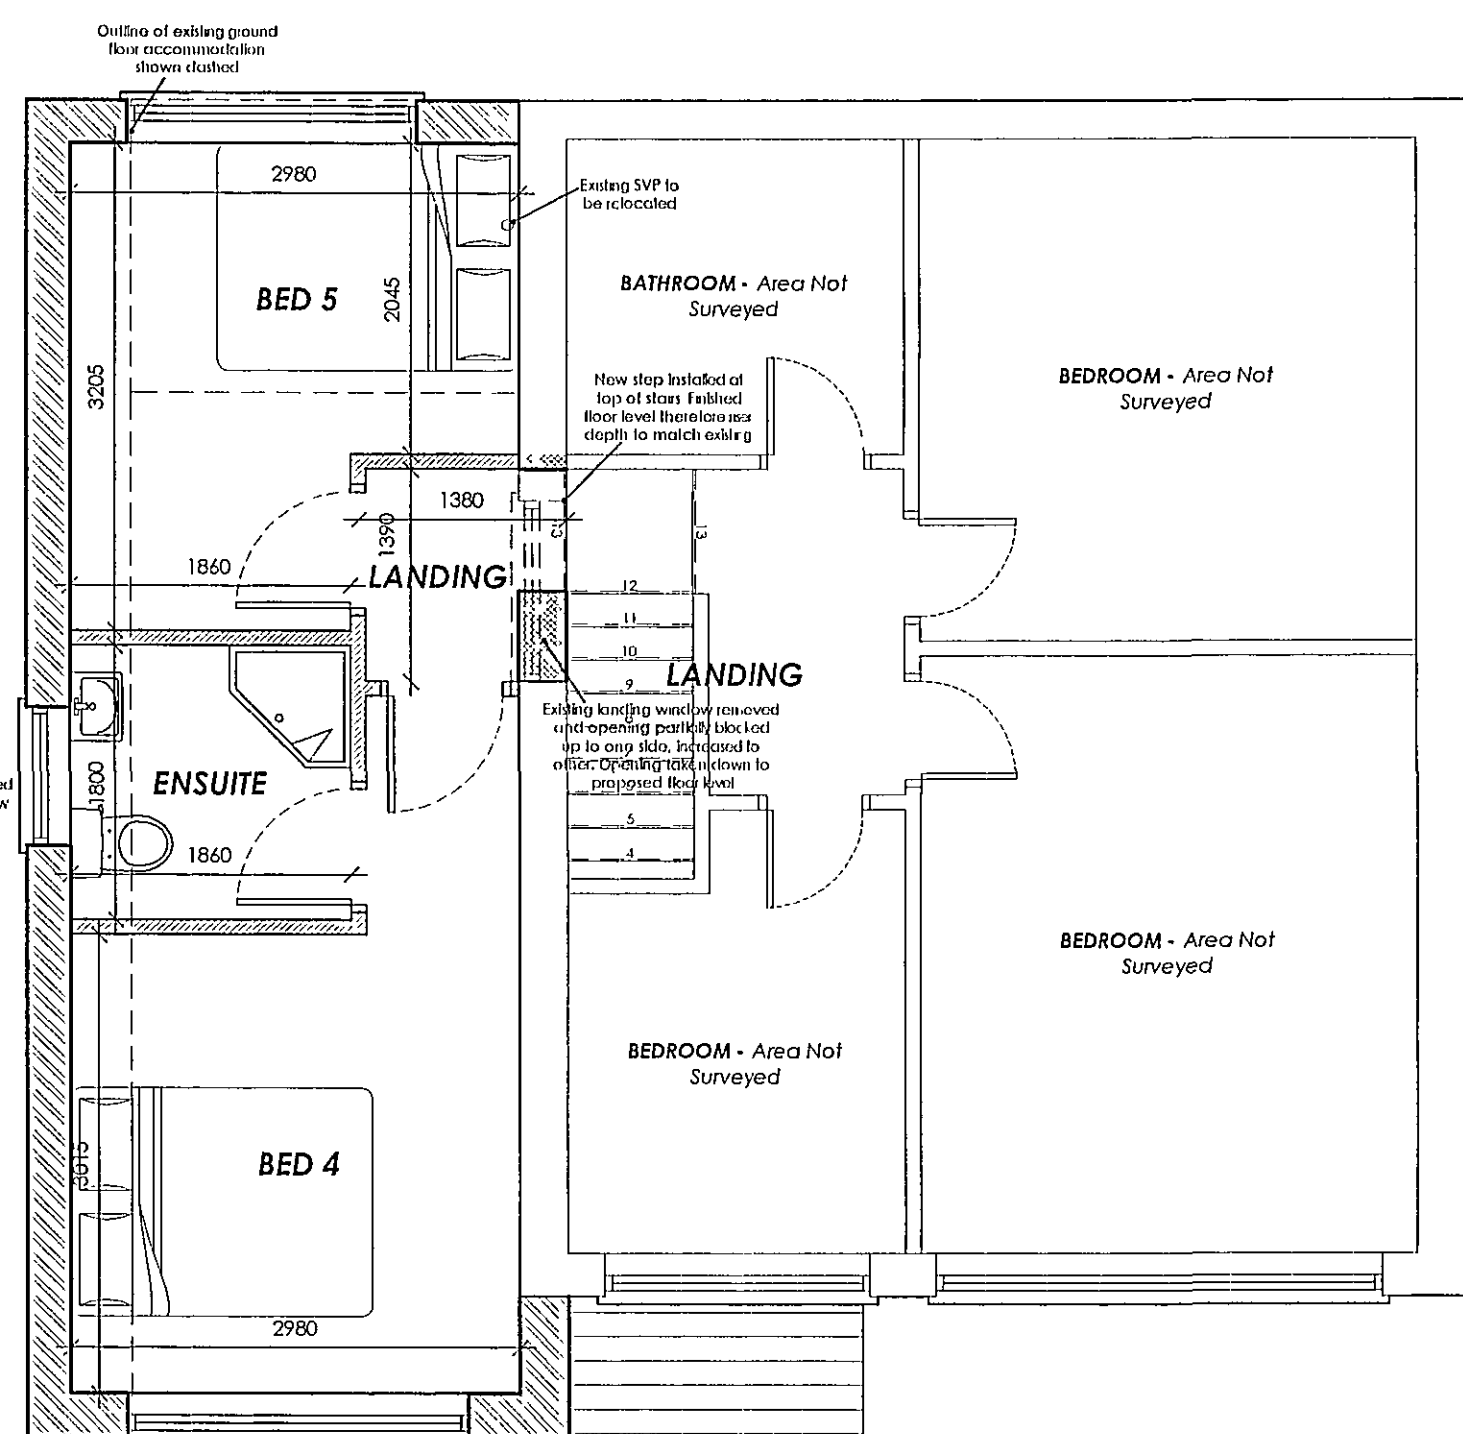


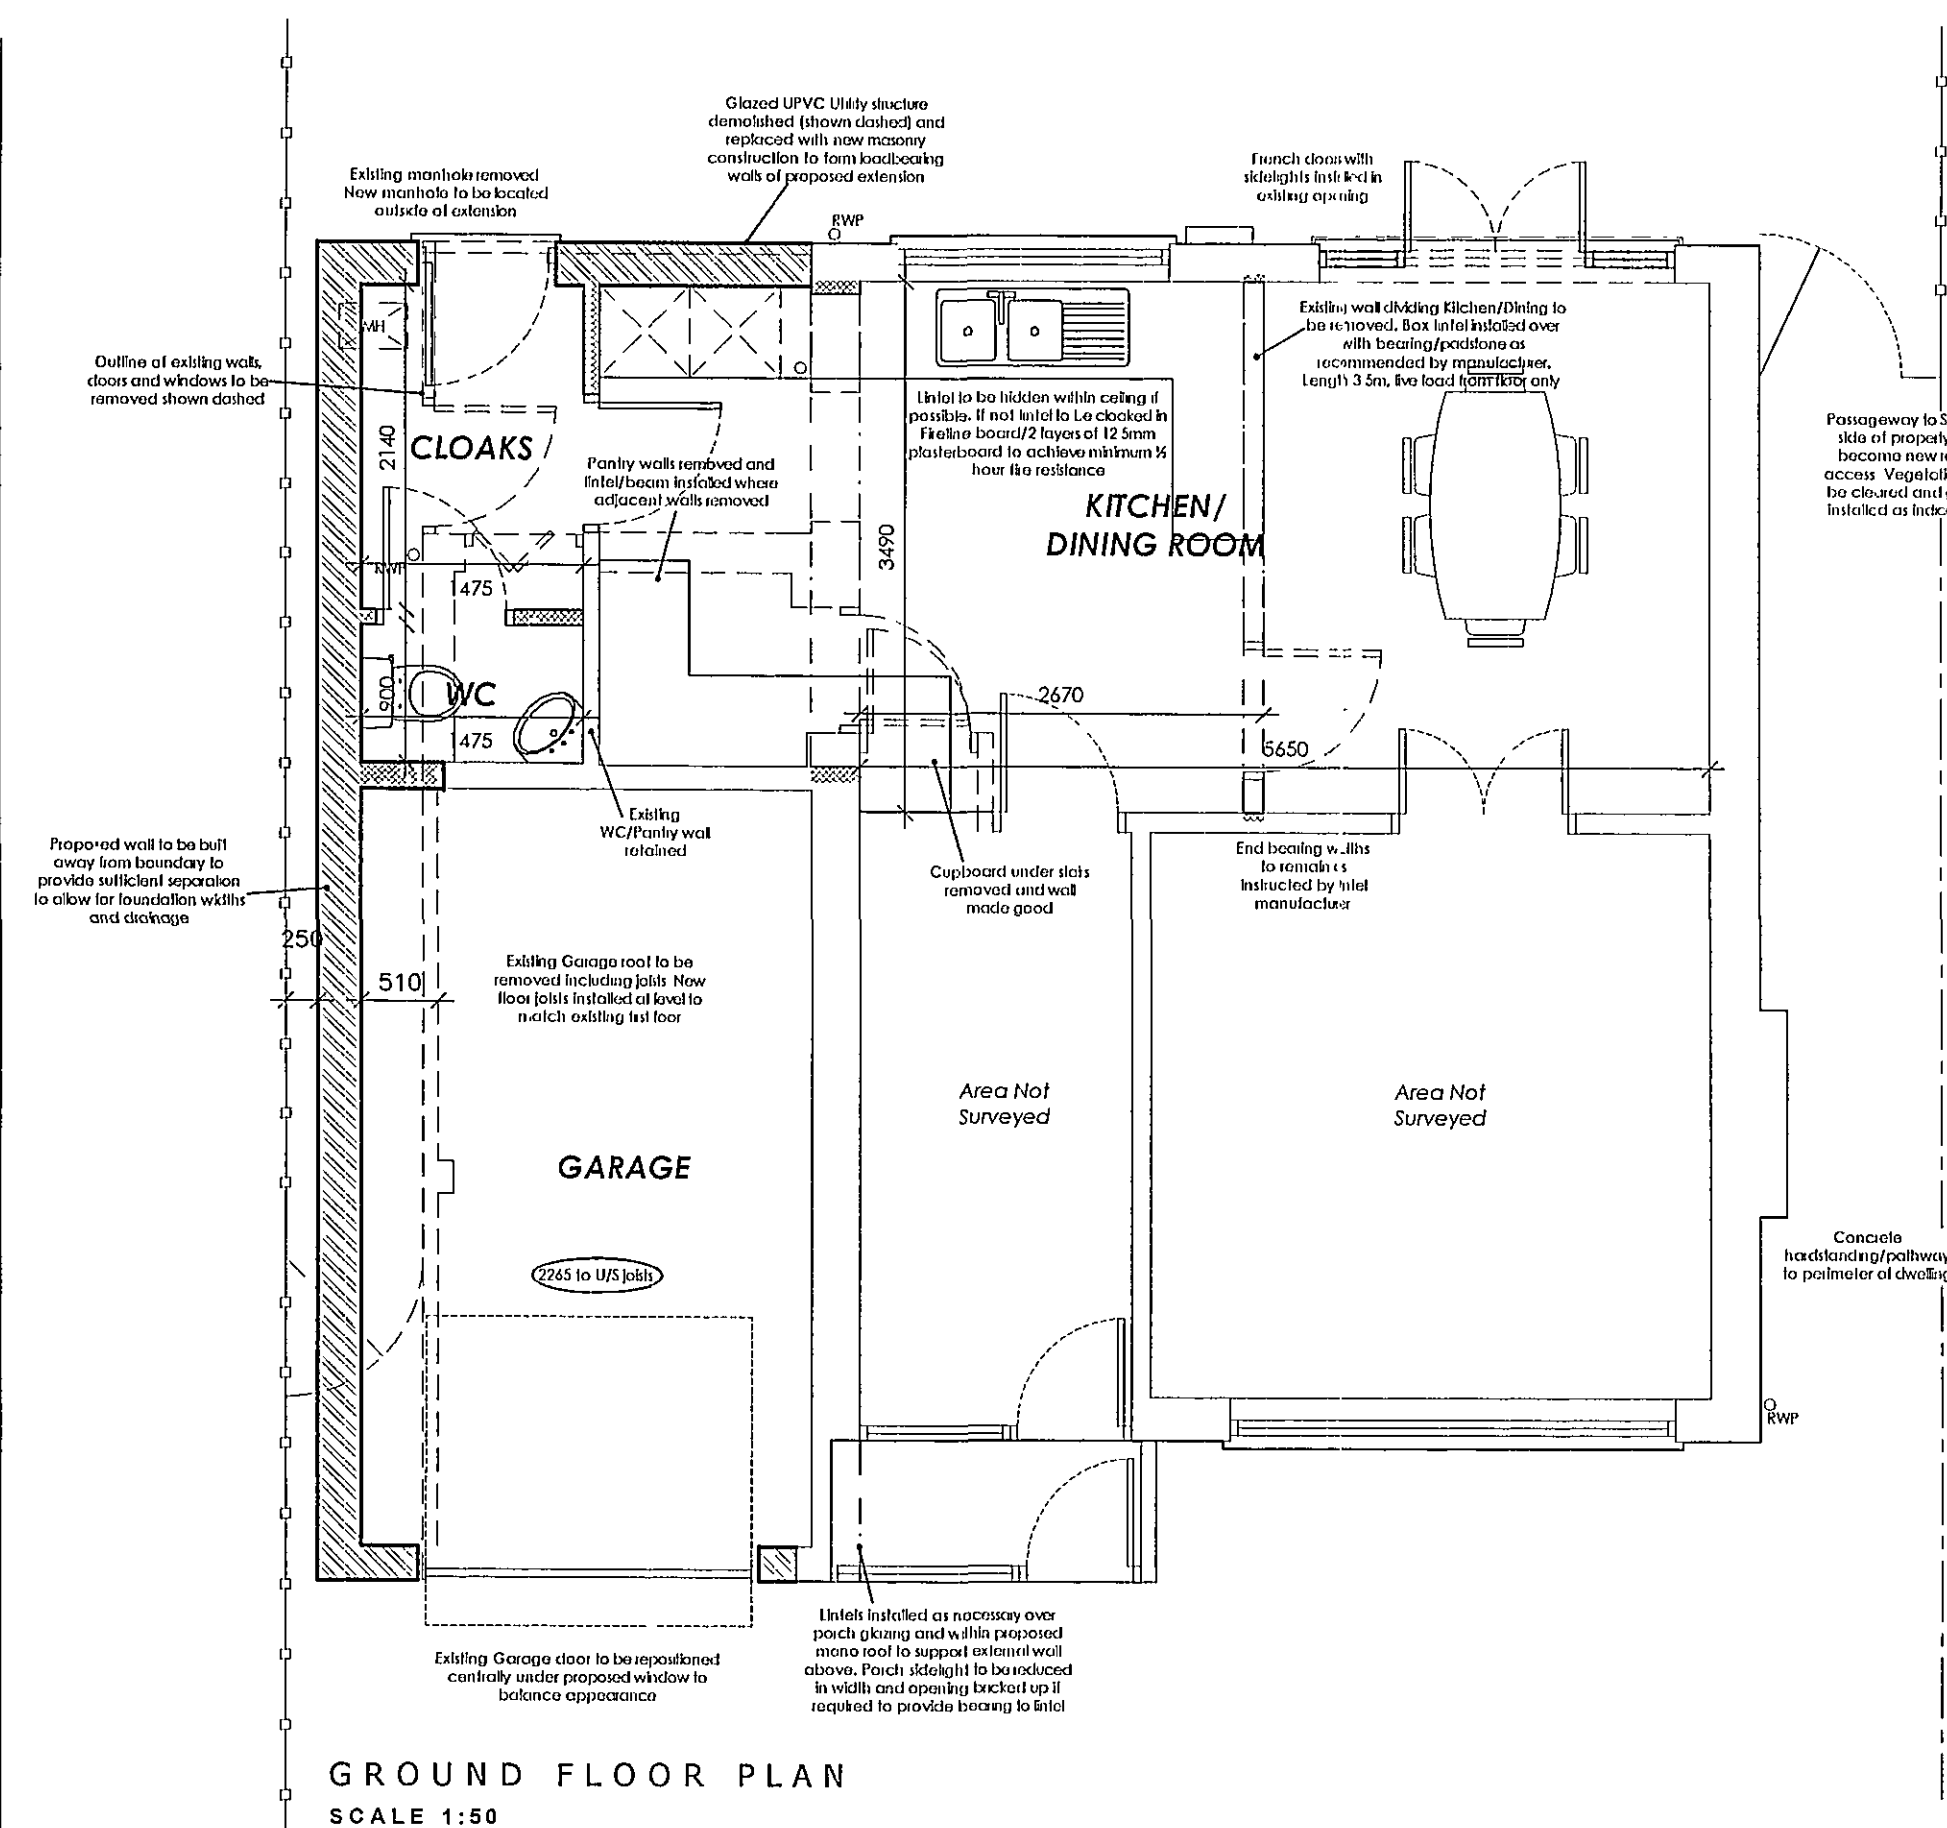

PROPOSAL

Property: Five Bed Detached Dwelling
Ground Floor: 81m²
First Floor: 79m²

Boundary Treatments: Proposed extension extended up to boundary and access on opposite side of dwelling opened up to replace rear access. 1800/900mm close boarded fence to rear/side. Open, low-level fence to frontage with some shrubs and trees

Materials: All proposed materials to match existing

NOTES:
Do not scale from this drawing.
Use figured dimensions only. Dimensions in mm unless otherwise stated.
Contractors are responsible for taking and checking site dimensions.

SHDC
Planning & Development
23 DEC 2008
Ref: 1295/08

SUPERSEDED

REVISIONS.

NAME: Mr. Spencer	SCALE: 1:50 1:500
PROJECT: PROPOSED EXTENSION & ALTERATIONS 35 Exeter Drive Spalding Lincolnshire	DATE: October '08
DRAWING TITLE: Proposed Floor, Roof & Block Plans	DRAWING NO: Sp-Pr-02
REVISION:	