

DO NOT SCALE THIS DRAWING. THE CONTRACTOR IS DEEMED TO HAVE CHECKED ALL DIMENSIONS ON SITE AND REPORT ANY DISCREPANCIES TO OGLESBY & LIMB LTD.
THE CONTENTS OF THIS DRAWING ARE COVERED BY COPYRIGHT AND REMAIN THE PROPERTY OF OGLESBY & LIMB LTD. WRITTEN APPROVAL MUST BE OBTAINED FROM OGLESBY & LIMB LTD PRIOR TO DUPLICATION OR REPRODUCTION OF THIS DRAWING OR ITS CONTENTS.
ANY DIMENSIONS NOT SHOWN ARE TO BE CHECKED AND AGREED WITH OGLESBY & LIMB LTD.

Site survey information taken from CLS Survey drawings 0340/10/001 and 002

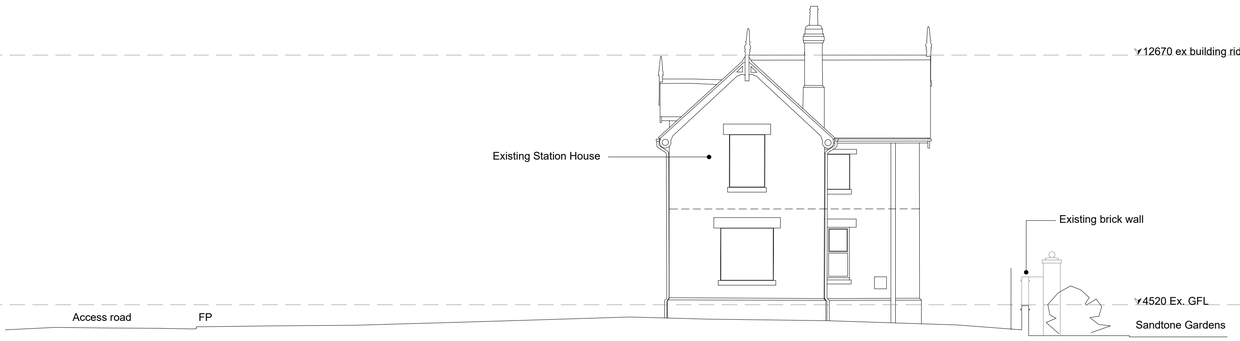


EXISTING SITE SECTION B-B
Scale 1:100

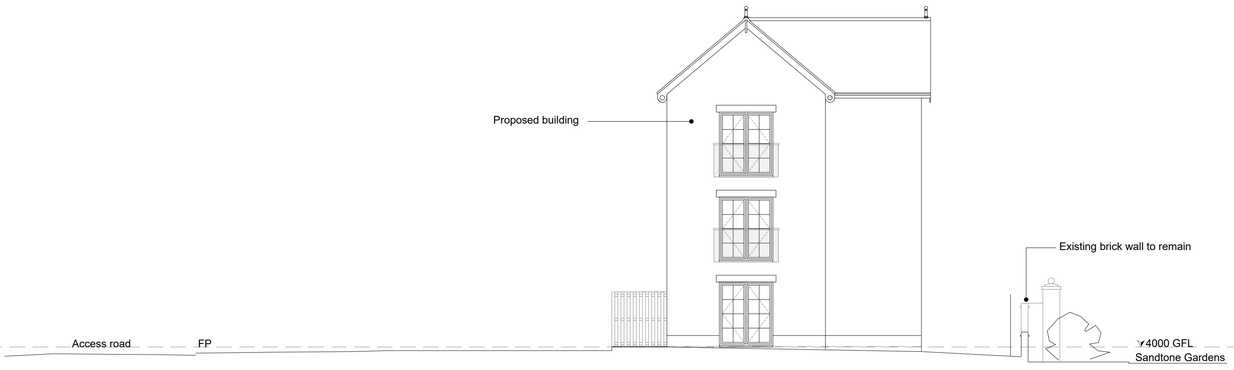

PROPOSED SITE SECTION B-B
Scale 1:100



EXISTING SITE SECTION A-A
Scale 1:!00

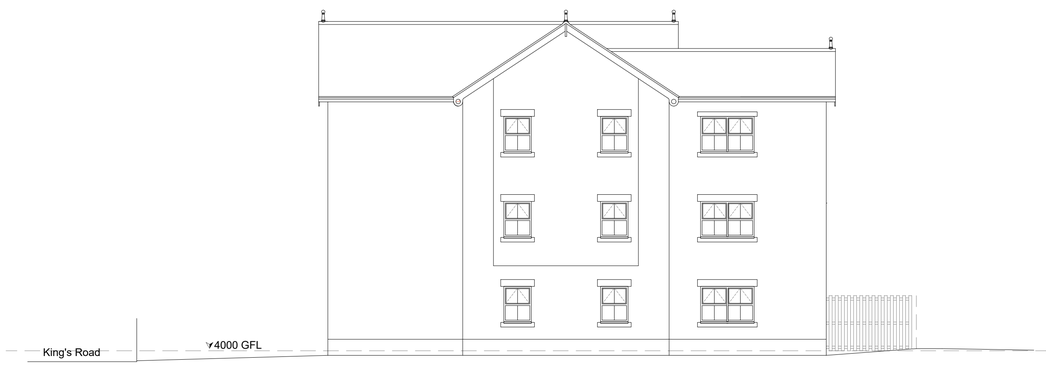

PROPOSED SITE SECTION A-A
Scale 1:100

Ref.	Date	Description	Initial
B	06-09-21	Third floor omitted, render omitted and heights amended	CLS
A	06-08-21	Updated to planning application status	AP

Oglesby & Limb Ltd
Chartered Architect
Suite 1 Market Chambers
12 Market Place, Spalding, Lincs
PE11 1SL
Tel: 01775 761196
e-mail: design@o-l-ltd.co.uk

Client:
Oliver Tookman

Project:
Station House
King's Road, Spalding

Drawing Title:
Proposed flats
Existing & Proposed Site Sections

PLANNING

Date:	Scale:
Jun 2020	1:100 @ A1
Drawn by: AP	Checked by: -

Drawing Number:	Rev:
A1543-12	B