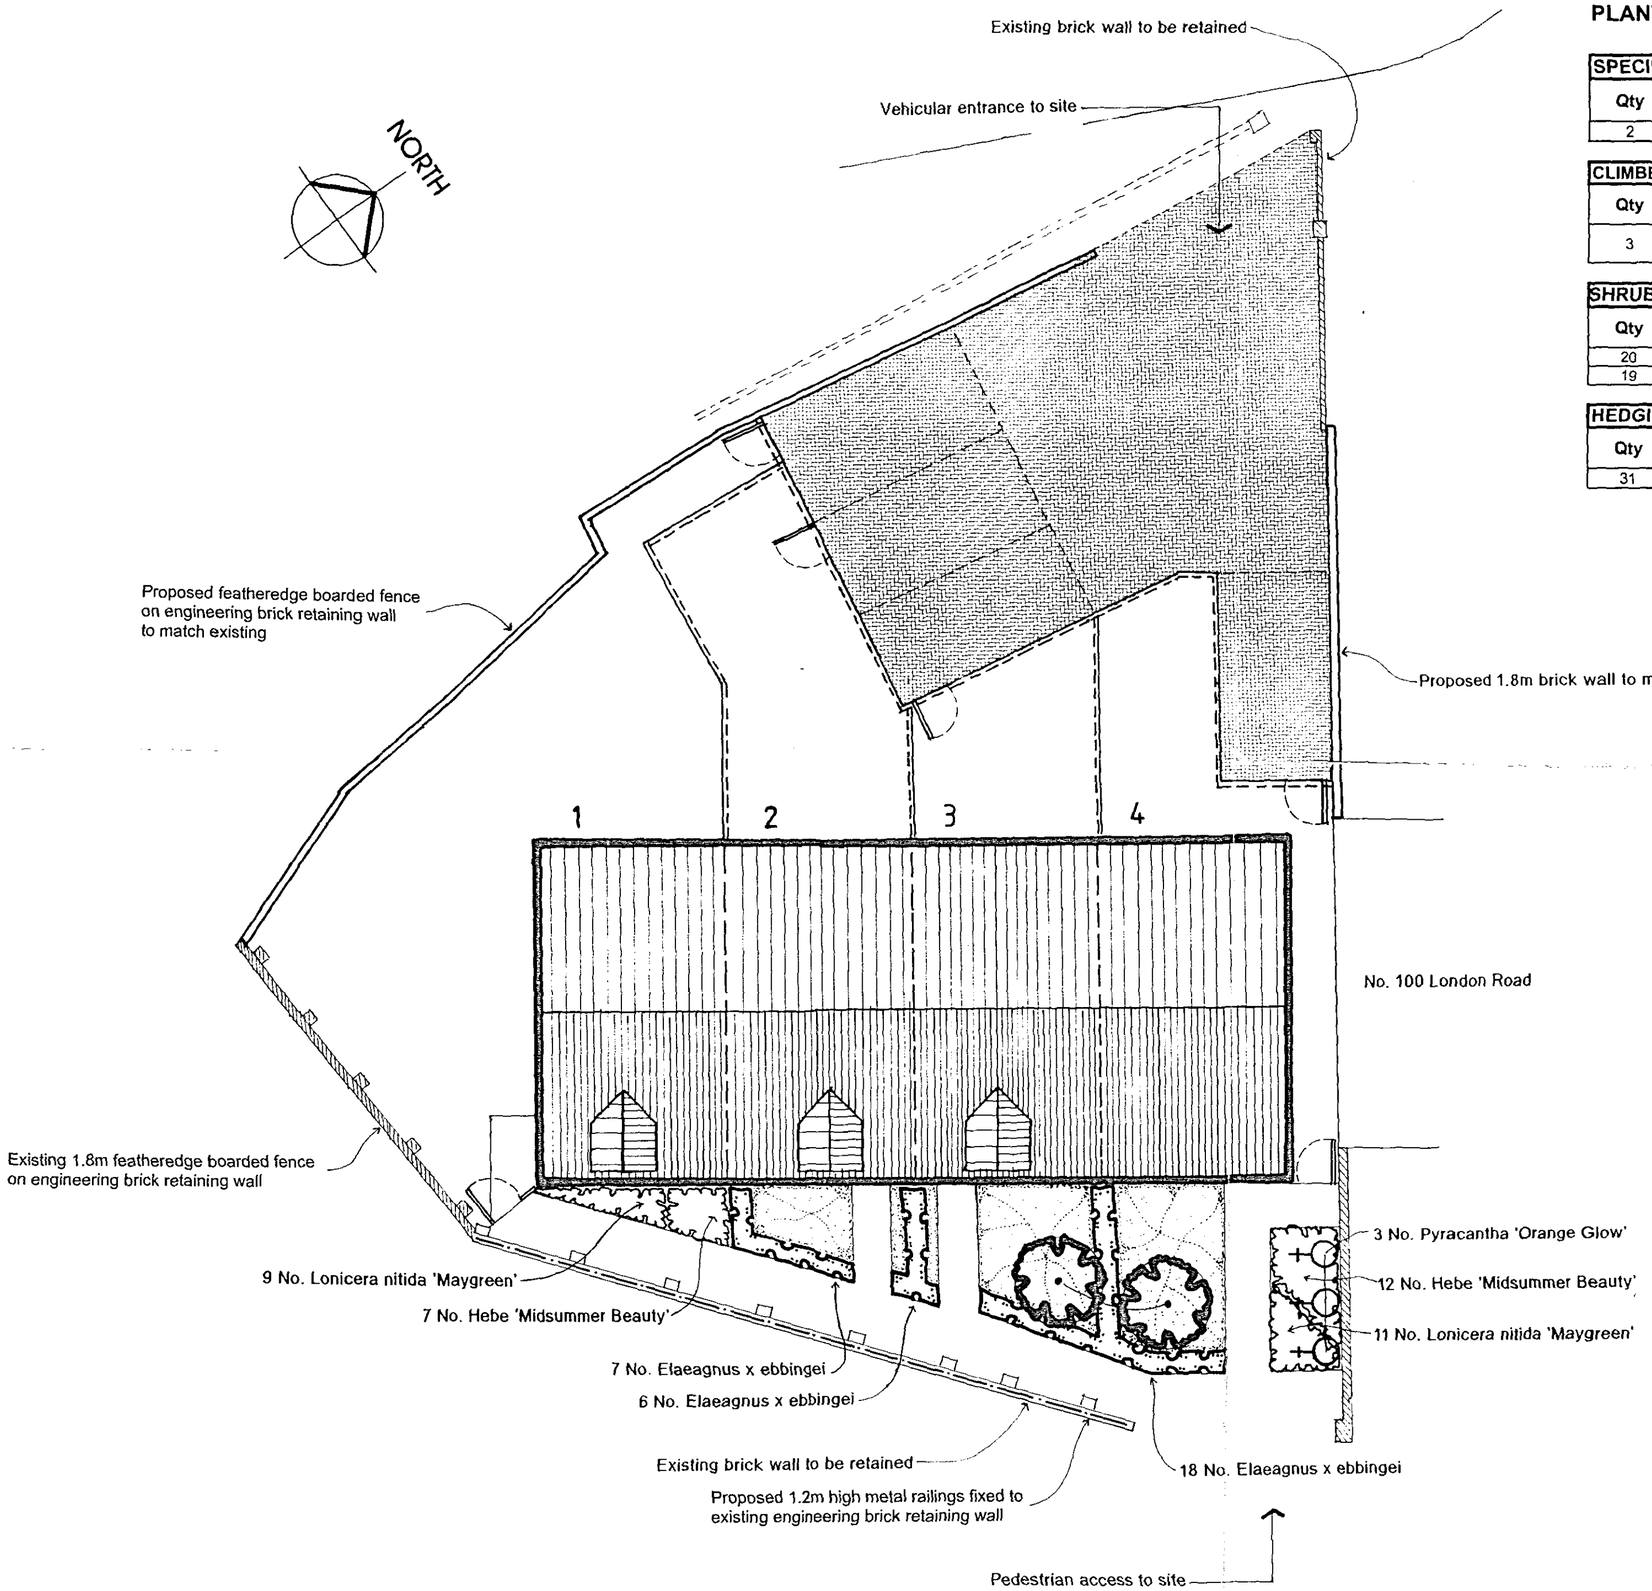


PLANTING SCHEDULE

SPECIMEN SHRUBS

Qty	Species	Height (cm)	Pot Size (Litres)	Habit	Min. No. of Breaks
2	Syringa vulgaris 'Madame Lemoine'	80-100	12L	Branched	3

CLIMBERS/WALL SHRUBS

Qty	Species	Height (cm)	Pot Size (Litres)	Habit	Min. No. of Breaks	Planting Distance
3	Pyracantha 'Orange Glow'	80-100	5L	Leader & laterals	6	1000 Ctrs

SHRUBS

Qty	Species	Height (cm)	Pot Size (Litres)	Habit	Min. No. of Breaks	Density (No./m²)
20	Lonicera nitida 'May Green'	30-40	3	Bushy	6	5
19	Hebe 'Midsummer Beauty'	20-30	3	Bushy	3	4

HEDGING

Qty	Species	Form	Height (cm)	Root Condition	Min. No. of Breaks	Planting Distance
31	Elaeagnus x ebbingei	Branched	60-80	5-7.5L	4	500Ctrs

KEY

Proposed climber/wall shrub

Proposed hedge planting

Proposed specimen shrub

Proposed shrub area

Turfed areas

Pedestrian gate

SBDC
Planning & Development
2 9 SEP 2004
Ref: 1297/04

DETERMINED
- PLAN

DRAWING
2 8 SEP 2004
ISSUED

Rev A (JC) - Amendments made following comments received from Fieldview Homes on 6th July 13/07/04

Rev.	By	Notes	Date

rdc THE ROBERT DOUGHTY CONSULTANCY LIMITED
TOWN AND COUNTRY PLANNING-LANDSCAPE ARCHITECTURE
32 High Street, Helpringham, Sleaford, Lincolnshire, NG34 0RA
Tel: (01529) 421646 Fax: (01529) 421358
Website: www.rdc-landplan.demon.co.uk
E mail: admin@rdc-landplan.demon.co.uk

Client:	Fieldview Homes
Project:	London Road, Spalding
Drawing title:	Landscape Detailing

Job No.	Drawing No.	Rev.	Drawn
544/6	L01	A	JC
Scale: 1:100		Date: 18th June 2004	Checked: AC.

DO NOT SCALE from this drawing. All measurements should be checked against on site conditions and any discrepancies should be brought to the attention of the Robert Doughty Consultancy