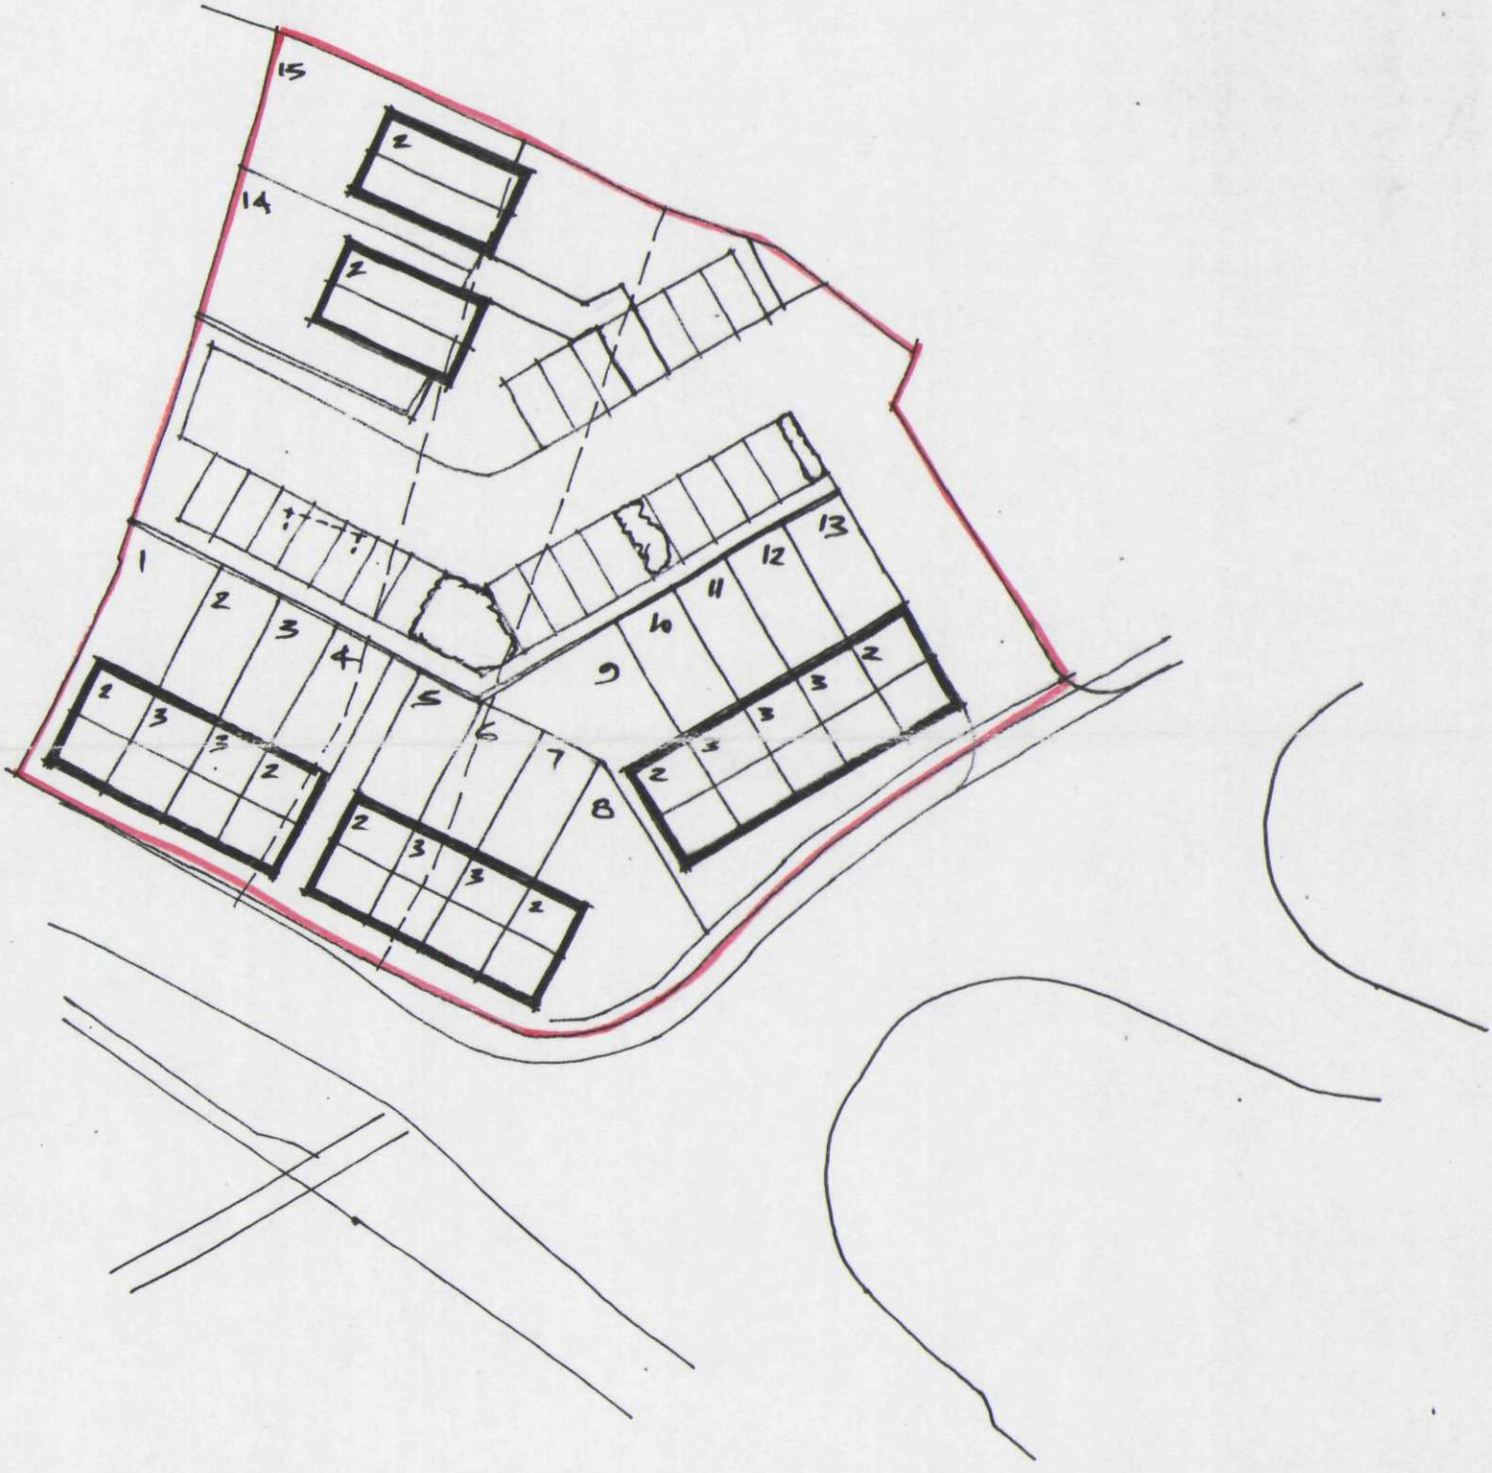


MAGELLAN WAY.
SPALDING.
SKETCH SCHEME
28-10-04. 1:500. (APPROX)