






EXISTING (N) FRONT ELEVATION
1 : 100

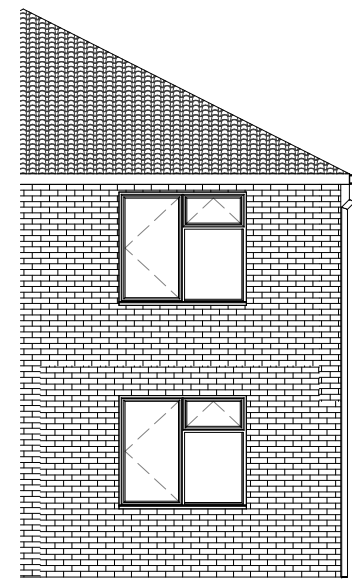

EXISTING (W) SIDE ELEVATION

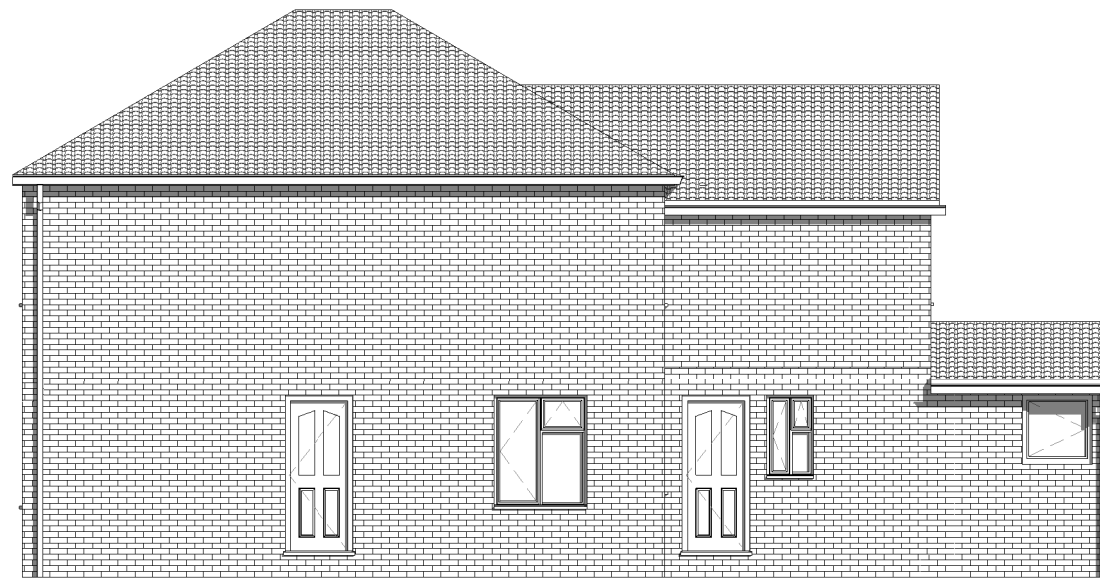


EXISTING (S) REAR ELEVATION

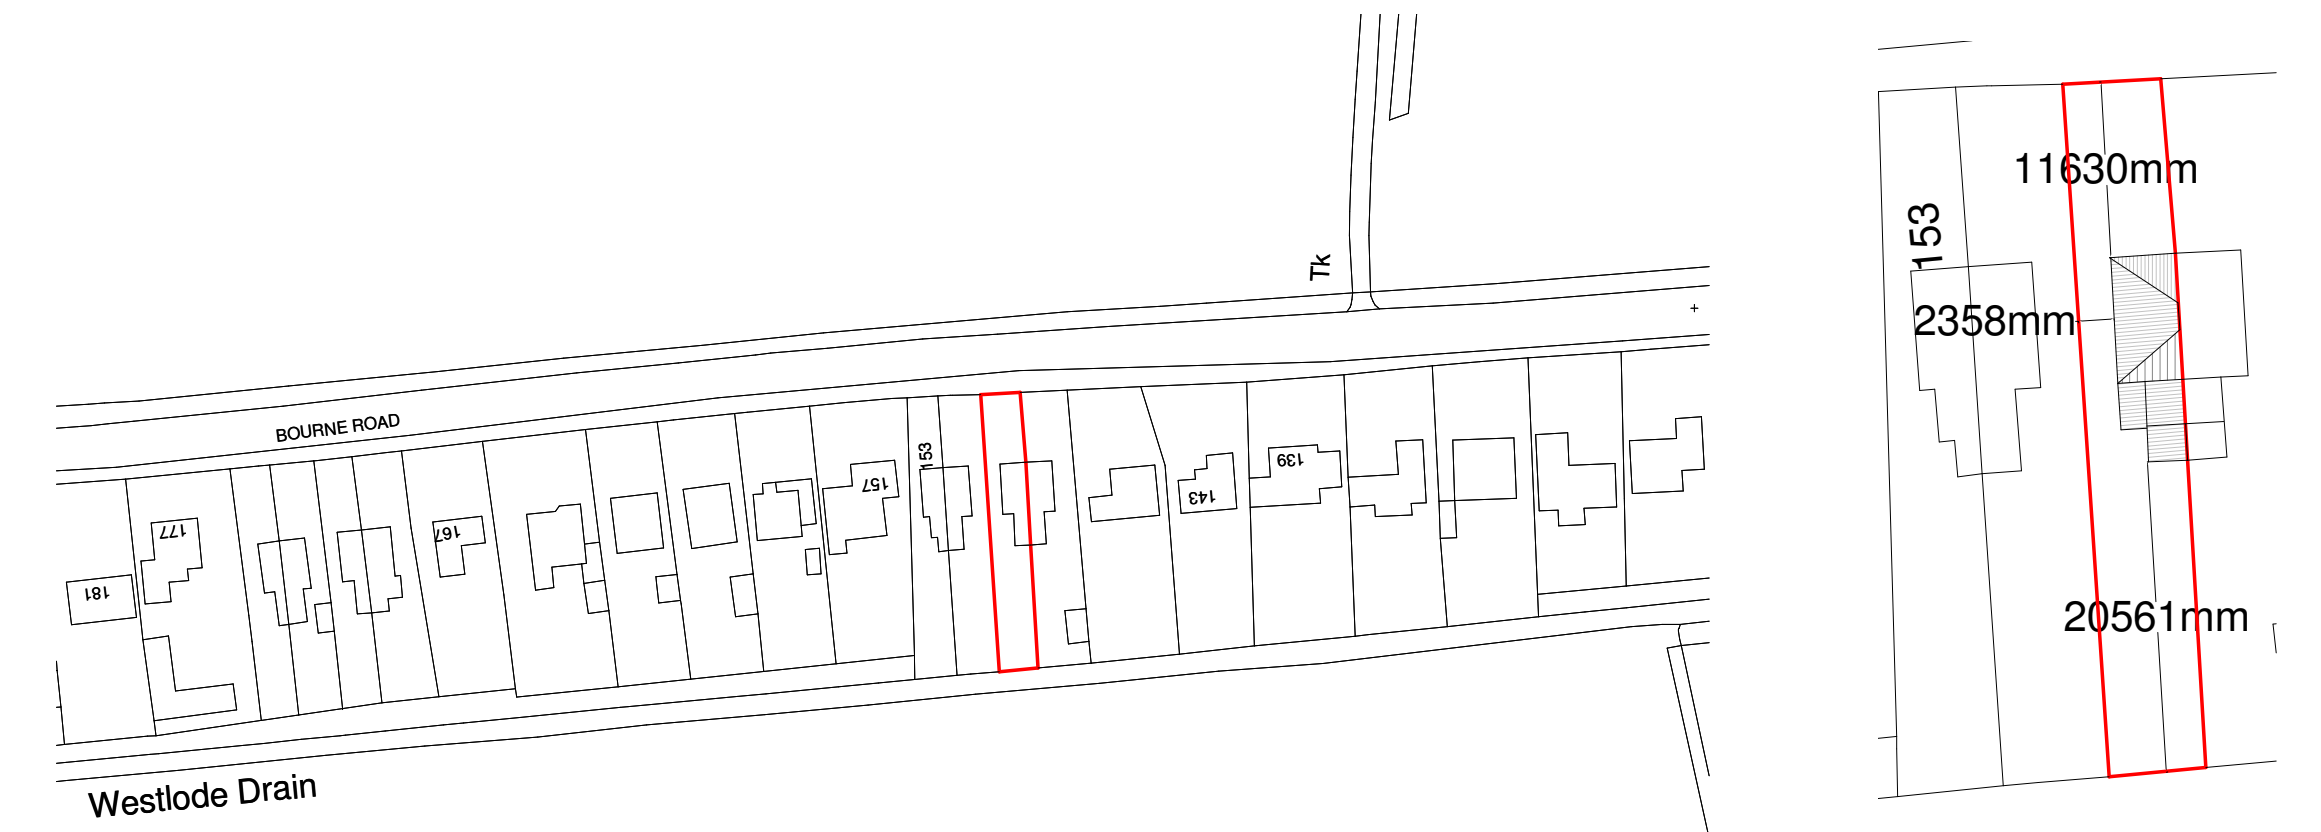

SITE PLAN

1 :1250

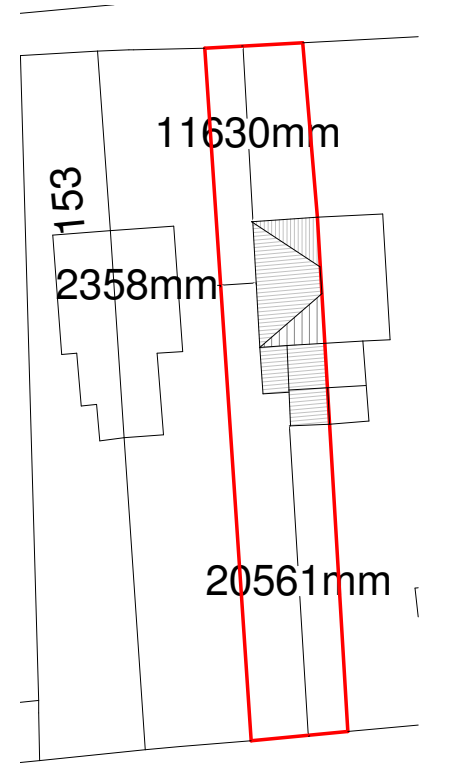

BLOCK PLAN

1 : 500

