
Reference 1 - Location Plan

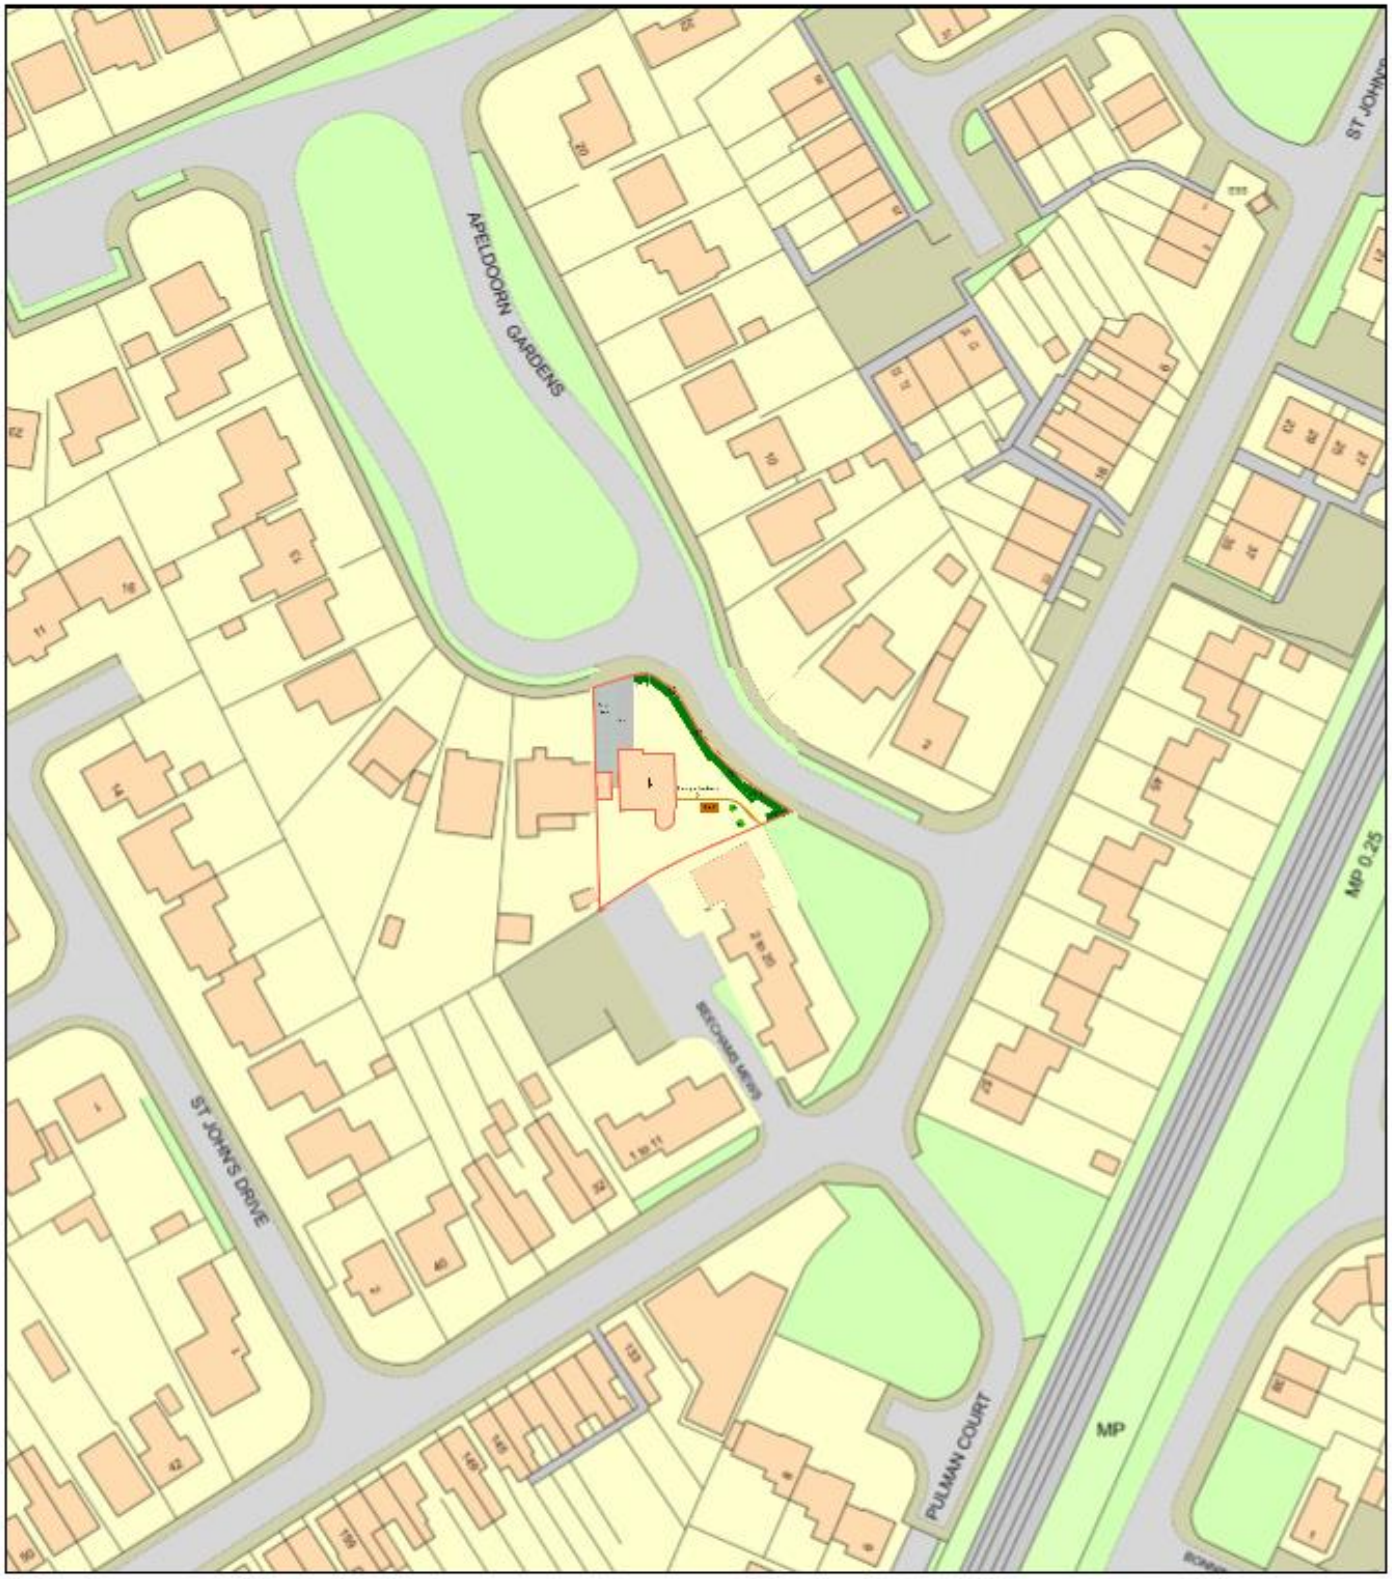

0 50
Metres

N

ReQuestaPlan

Plan Produced for: Planing premission

Date Produced: 29 Apr 2020

Plan Reference Number: TQRQM20120223137218

Scale: 1:1250 @ A4

© Crown copyright and database rights 2019 OS 100042766