
Reference 1

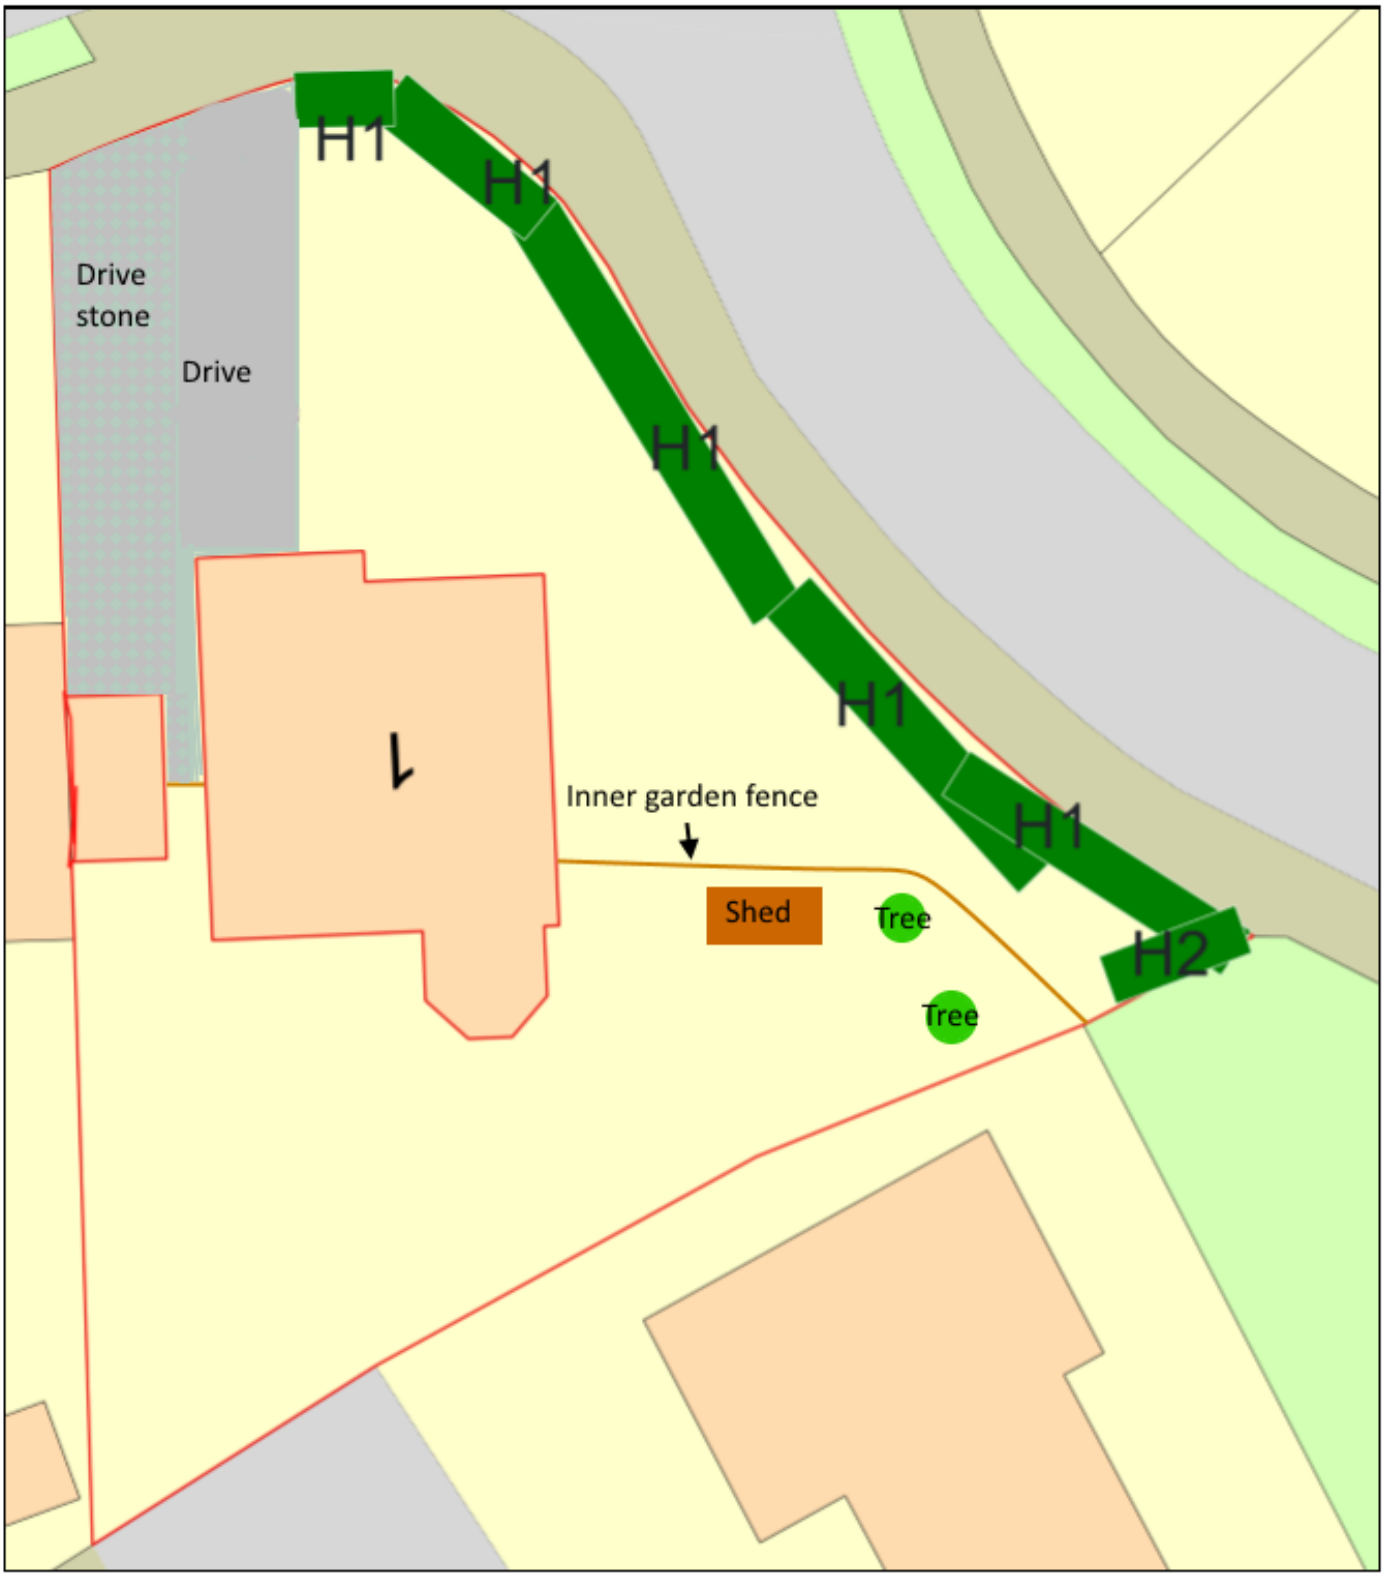

0 10
Metres

N

ReQuestaPlan

Plan Produced for: Planing premission

Date Produced: 29 Apr 2020

Plan Reference Number: TQRQM20120220604468

Scale: 1:200 @ A4