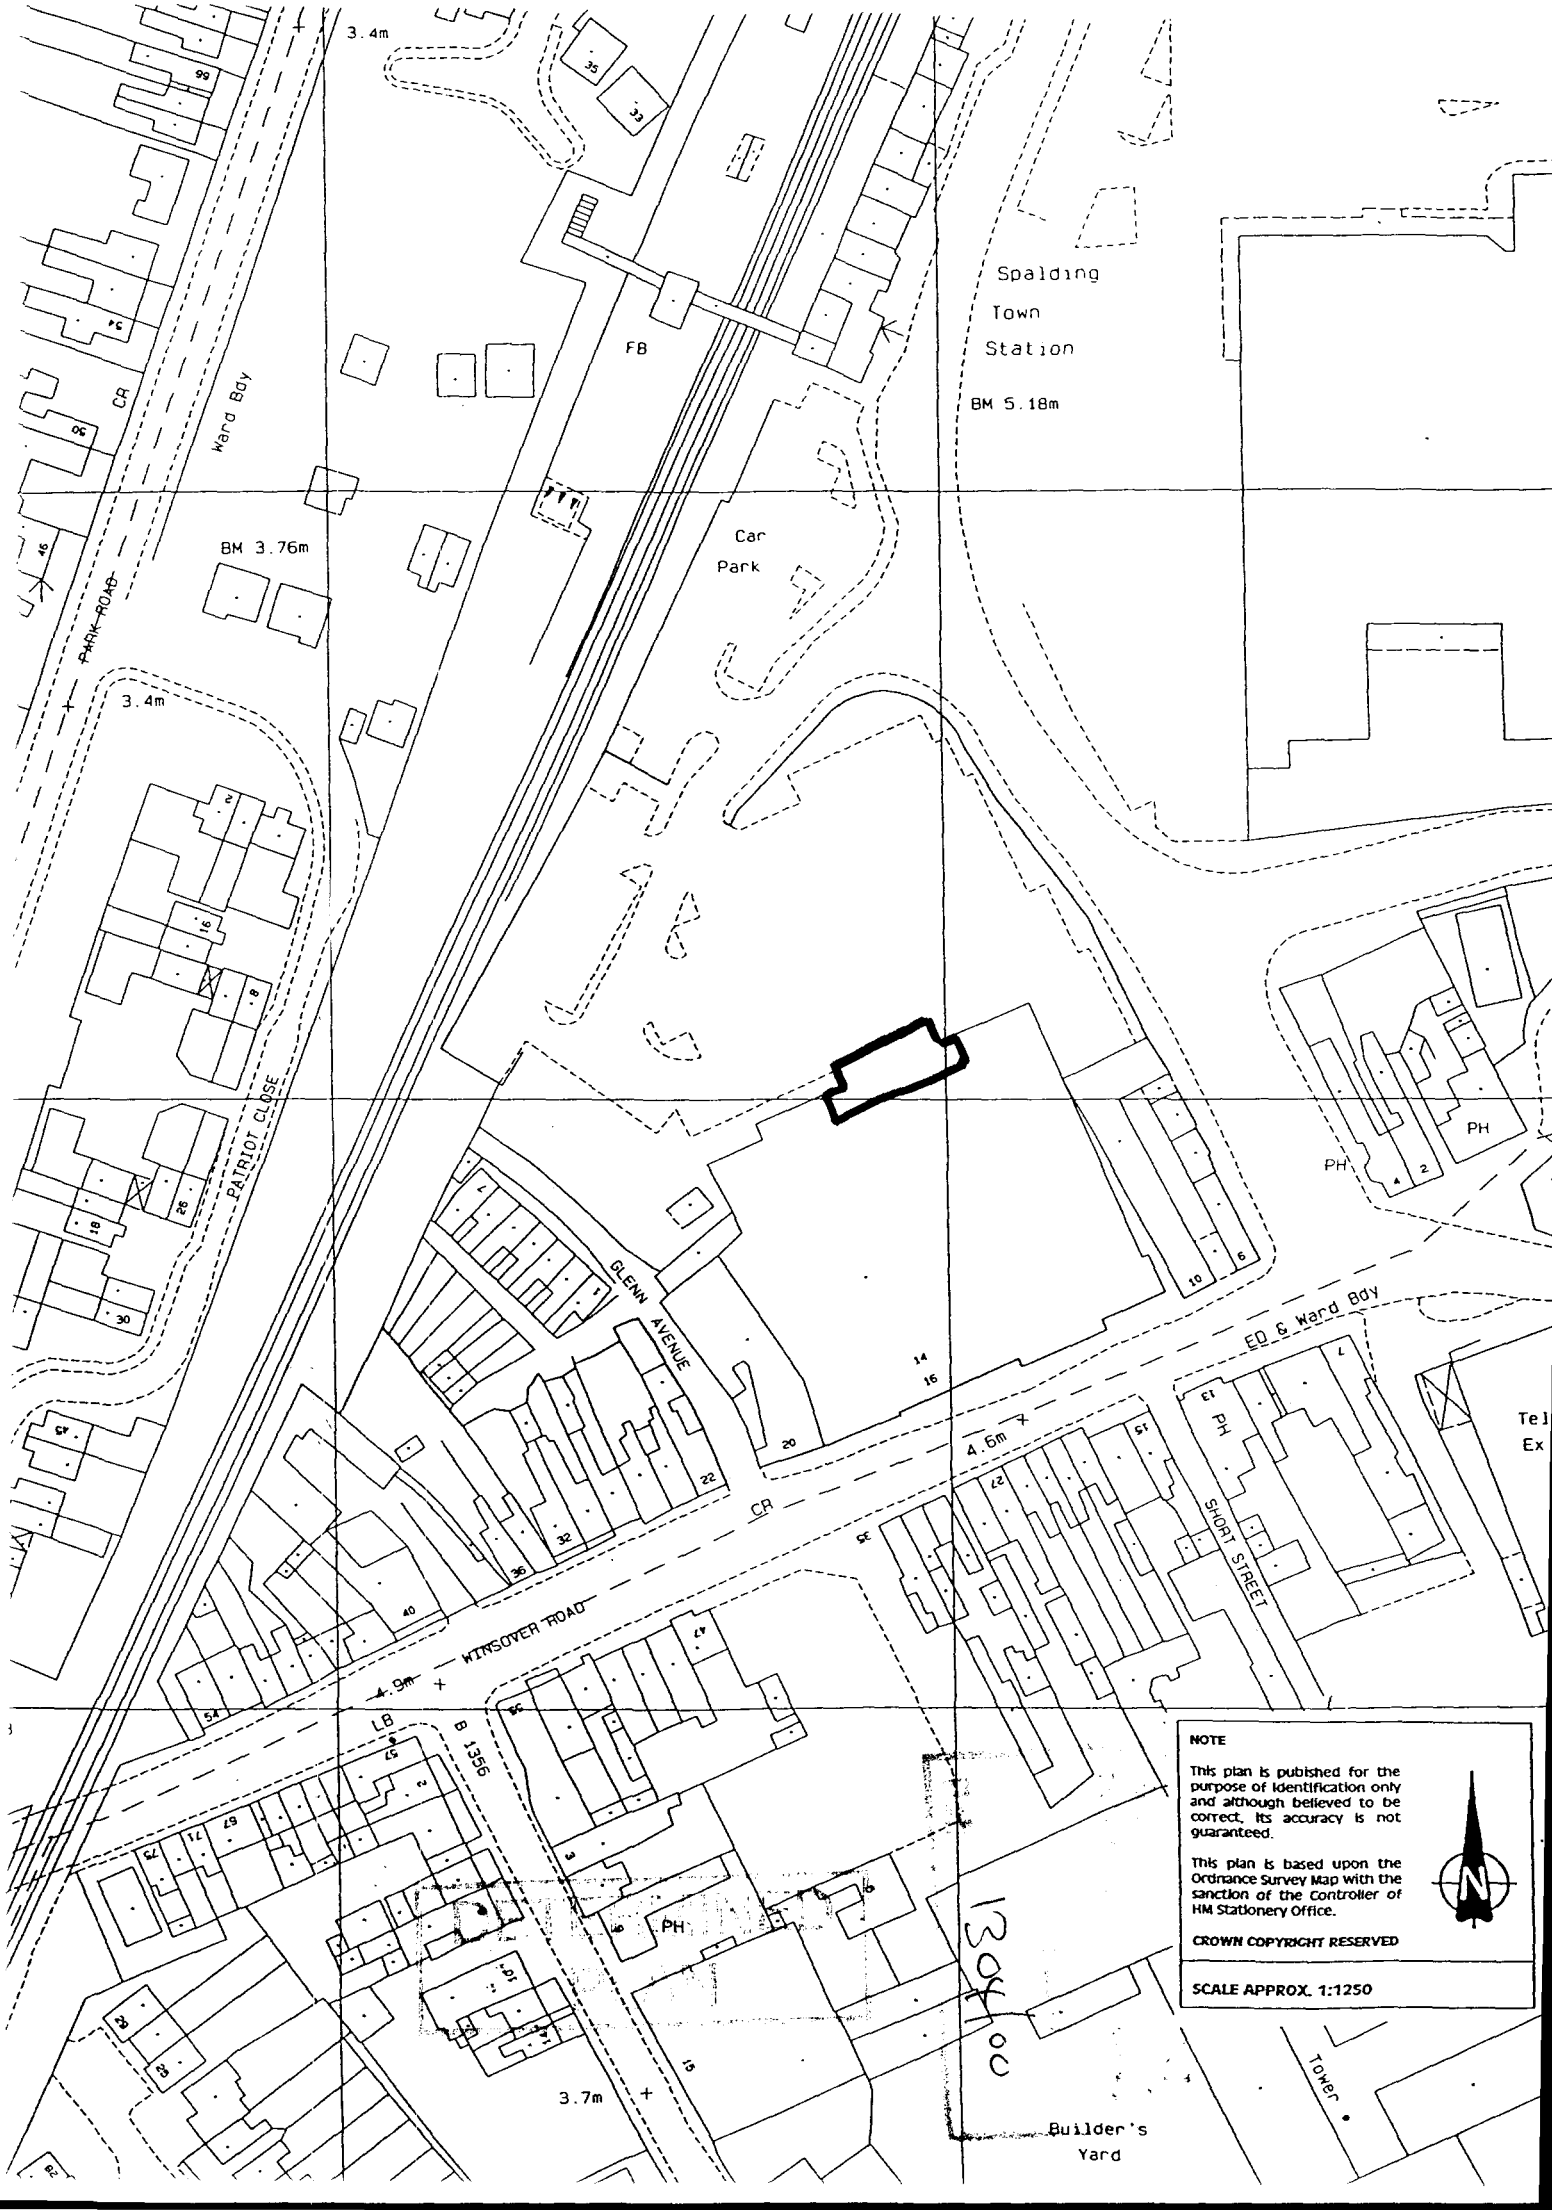
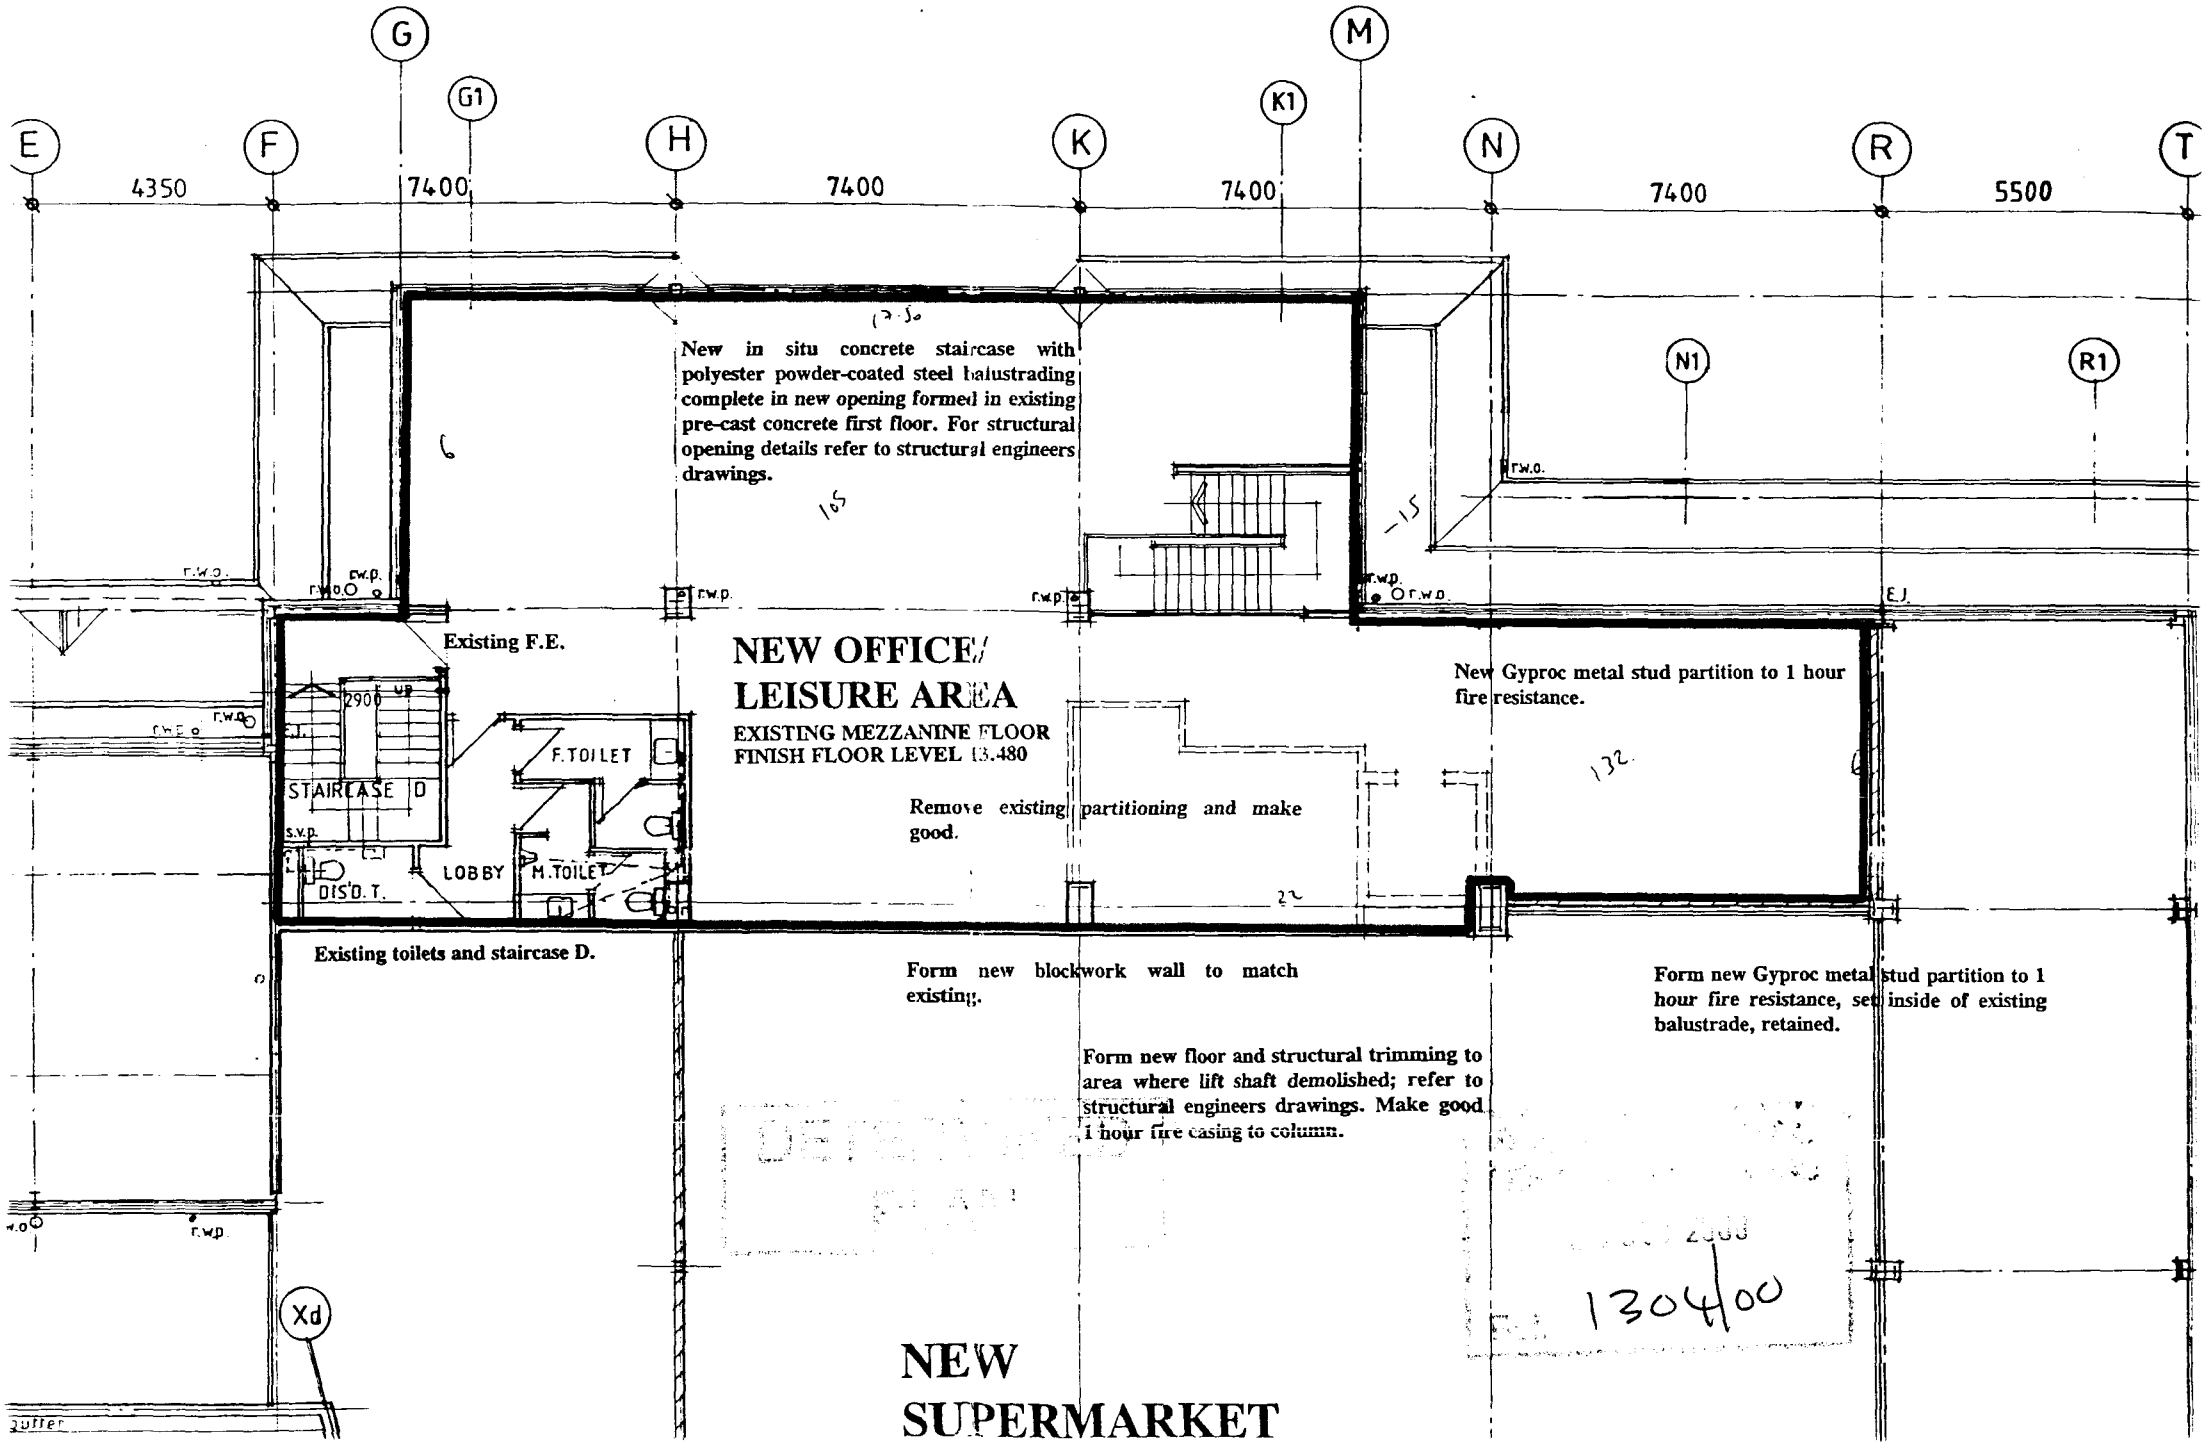

3.4m
Spalding
Town
Station
BM 5.18m
FB
Ward Bdy
CR
BM 3.76m
Car
Park
PARK ROAD
3.4m
PATRIOT CLOSE
GLENN AVENUE
ED & Ward Bdy
4.6m
CR
WINSOVER ROAD
4.9m
LB
B 1356
PH
SHORT STREET
PH
PH
3.7m
Builder's
Yard
Tower
NOTE
This plan is pubished for the purpose of identification only and although believed to be correct, its accuracy is not guaranteed.
This plan is based upon the Ordnance Survey Map with the sanction of the Controller of HM Stationery Office.
CROWN COPYRIGHT RESERVED
SCALE APPROX. 1:1250


E
F
G
G1
H
K
K1
M
N
R
T
4350
7400
7400
7400
7400
5500
N1
R1
New in situ concrete staircase with polyester powder-coated steel balustrading complete in new opening formed in existing pre-cast concrete first floor. For structural opening details refer to structural engineers drawings.
Existing F.E.
NEW OFFICE/
LEISURE AREA
EXISTING MEZZANINE FLOOR
FINISH FLOOR LEVEL 13.480
New Gyproc metal stud partition to 1 hour fire resistance.
Remove existing partitioning and make good.
STAIRCASE
F.TOILET
LOBBY
M.TOILET
DIS'D. T.
2900
up
Existing toilets and staircase D.
Form new blockwork wall to match existing.
Form new floor and structural trimming to area where lift shaft demolished; refer to structural engineers drawings. Make good 1 hour fire casing to column.
Form new Gyproc metal stud partition to 1 hour fire resistance, set inside of existing balustrade, retained.
r.w.p.
s.v.p.
E.J.
Xd
gutter
NEW
SUPERMARKET