




North

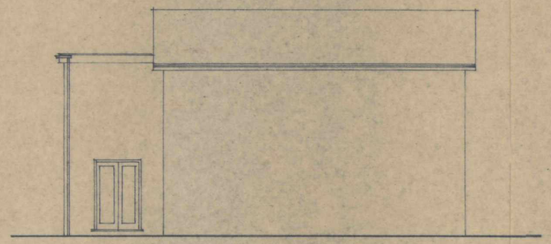


West

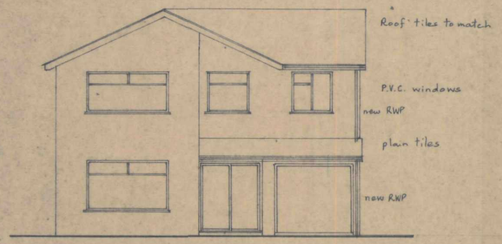


South

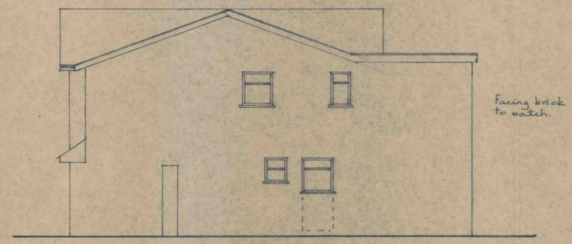


East

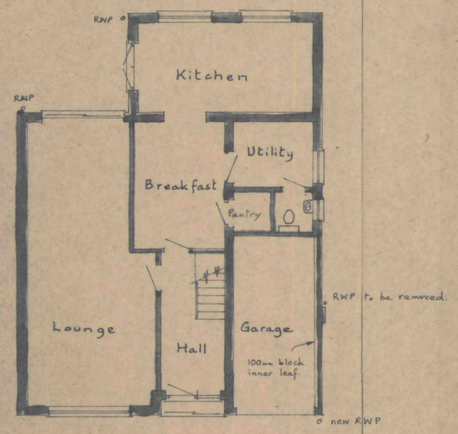


GROUND FLOOR

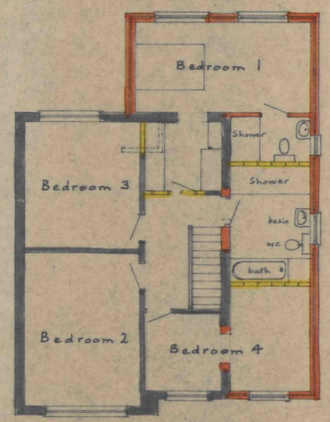

FIRST FLOOR

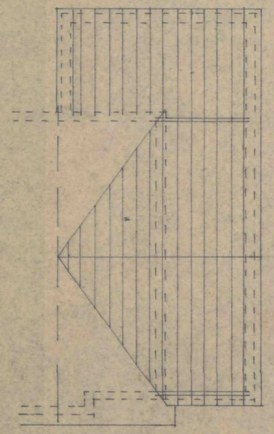

ROOF

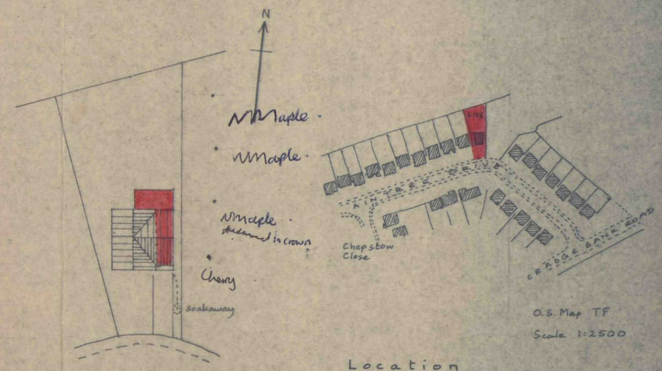

Location

Site Layout
Scale 1:500

SHDC
Planning & Development
29 OCT 2003
1304/03

Mr. A. D. Foster,
16, Aintree Drive, SPALDING.

First Floor Extension

DETERMINED PLAN

Written dimensions to be used in preference to scaled, and all measurements to be verified by checking on site.	Scale 1:100
Local Authority Ref. Planning	Drawing No. 2301/03
Building Regulations	Date Oct. 2003

A. ROFFE
BUILDING DESIGN & PLANS
1, Green Lane,
SPALDING, Lincs. PE11 2YB
Tel: 01775-723 680