



South-East 3D View from Matmore Gate



South-East 3D View from Matmore Gate (Including trees)

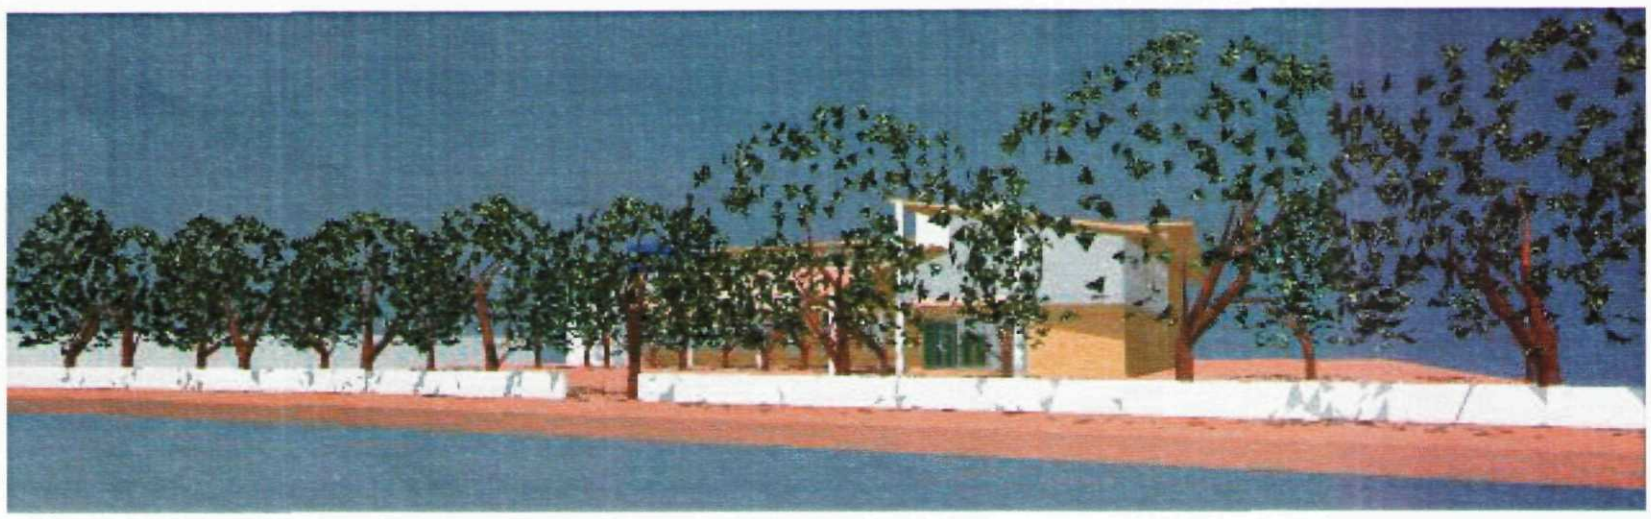

South-West 3D View from Matmore Gate (Including trees)

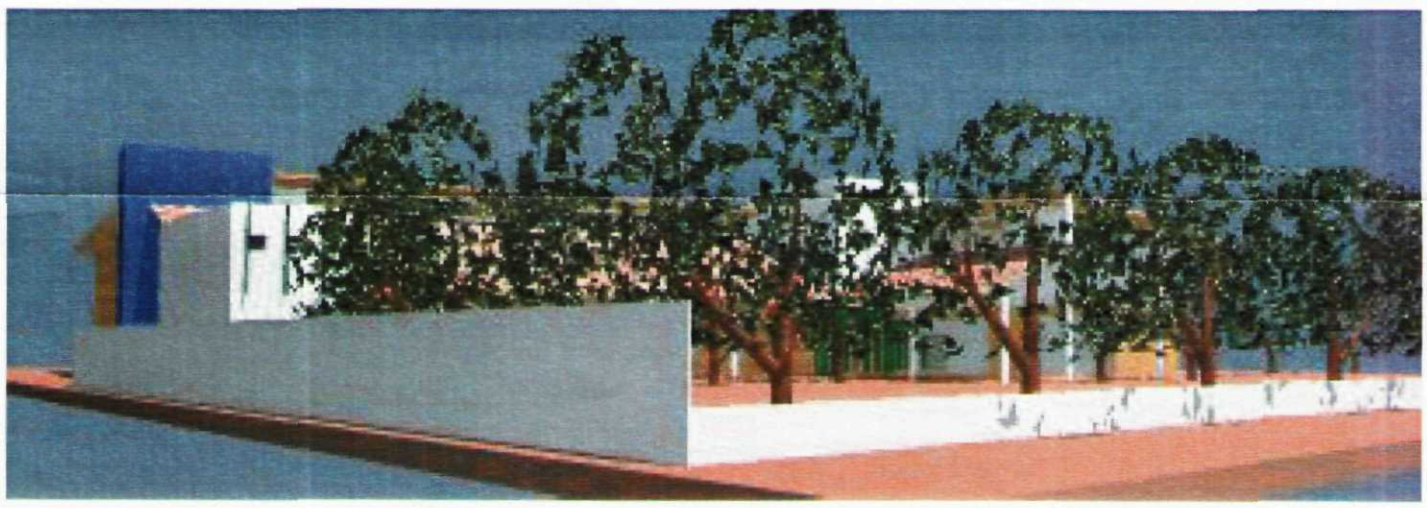

South-West 3D View from Matmore Gate

SHDC
Planning & Development
15 SEP 2006
Ref: 1314/06

Lincolnshire
County Council
14 AUG 2006
Planning & Conservation

All Dimensions and Levels to be verified on site.
Only Figured Dimensions to be used.
Do not scale this drawing.
Any discrepancies to be notified to the originator of this drawing immediately.
If in doubt, ask.
Copyright is reserved by them and the drawing is issued on the condition that it is not copied, reproduced, retained, or disclosed to any unauthorised person, either wholly or in part without the consent in writing for the originator

HBS Business Services
Mill House
Brayford Wharf North
Lincoln, LN1 1YT

Tel: 01522 836836
Fax: 01522 516050
Web: www.hbs.uk.com

Client
Lincs Development

Project
Spalding Gleeds Girls Vocational 6th Form

Drawing Title
007 - 3D Images (Sheet 2)

Drawn By	Checked By
L. Gillett	LG

Scale	Date
NTS	10/08/06

Project No.	Drawing No.	Revision
OC/004/0091A	007	

Drawing Status
Tender