
AMENDED PLAN 18/10/06

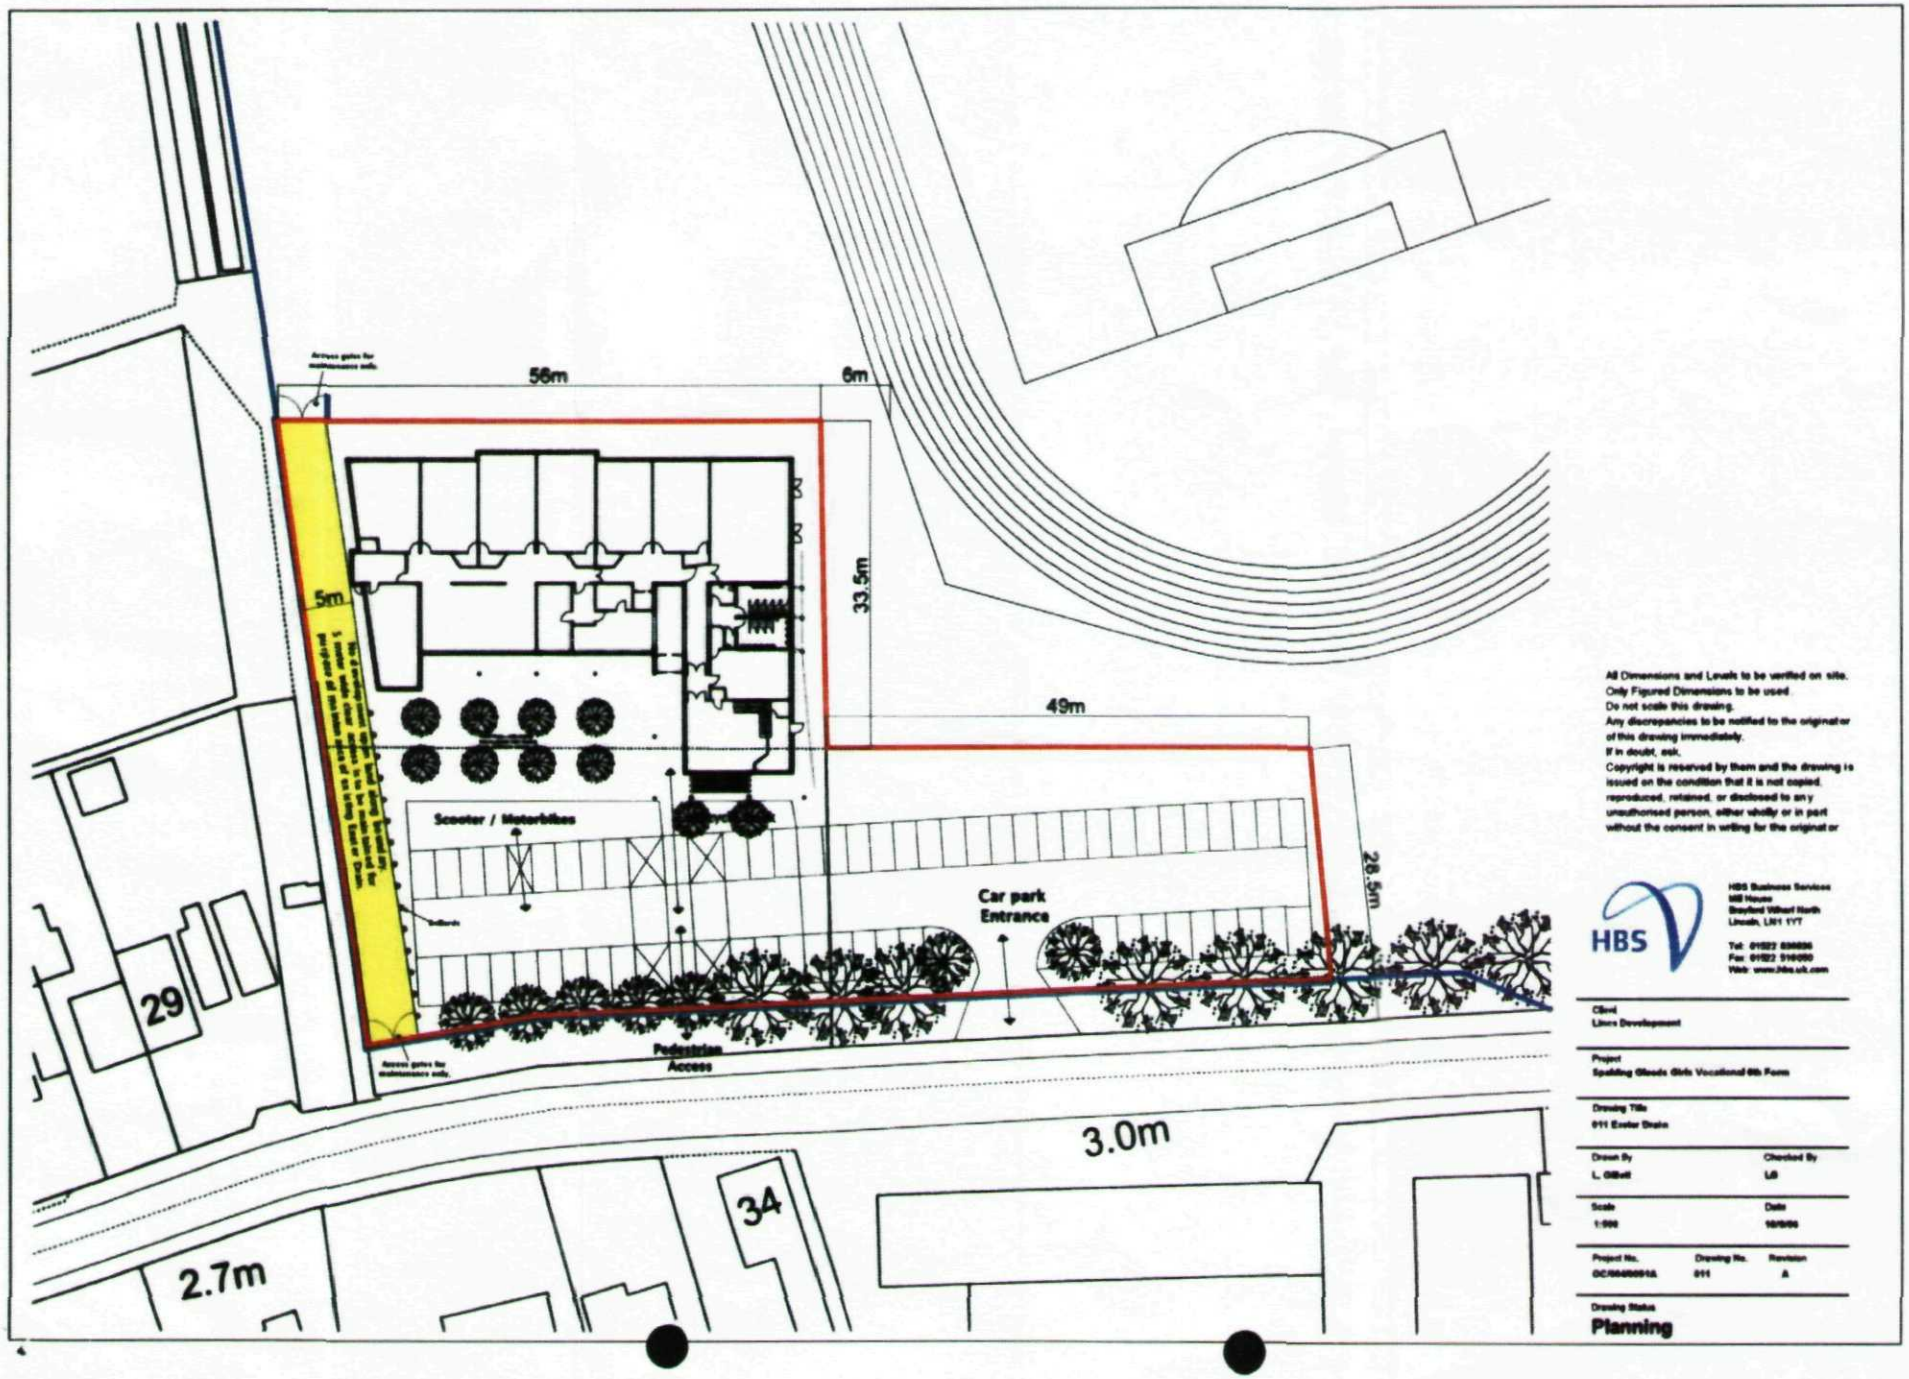

All Dimensions and Levels to be verified on site.
Only Figured Dimensions to be used.
Do not scale this drawing.
Any discrepancies to be notified to the originator of this drawing immediately.
If in doubt, ask.
Copyright is reserved by them and the drawing is issued on the condition that it is not copied, reproduced, retained, or disclosed to any unauthorised person, either wholly or in part without the consent in writing for the originator

HBS Business Services
Mill House
Bayford Wharf North
Lincoln, LN1 1YT
Tel: 01522 888886
Fax: 01522 510050
Web: www.hbs.uk.com

Client
Limre Development

Project
Spalding Gleads Girls Vocational 6th Form

Drawing Title
011 Exeter Drain

Drawn By	Checked By
L. Gilbert	LB

Scale	Date
1:500	18/10/06

Project No.	Drawing No.	Revision
GC/06/0001A	011	A

Drawing Status
Planning