



Arial View (South-East) Including neighbouring dwellings

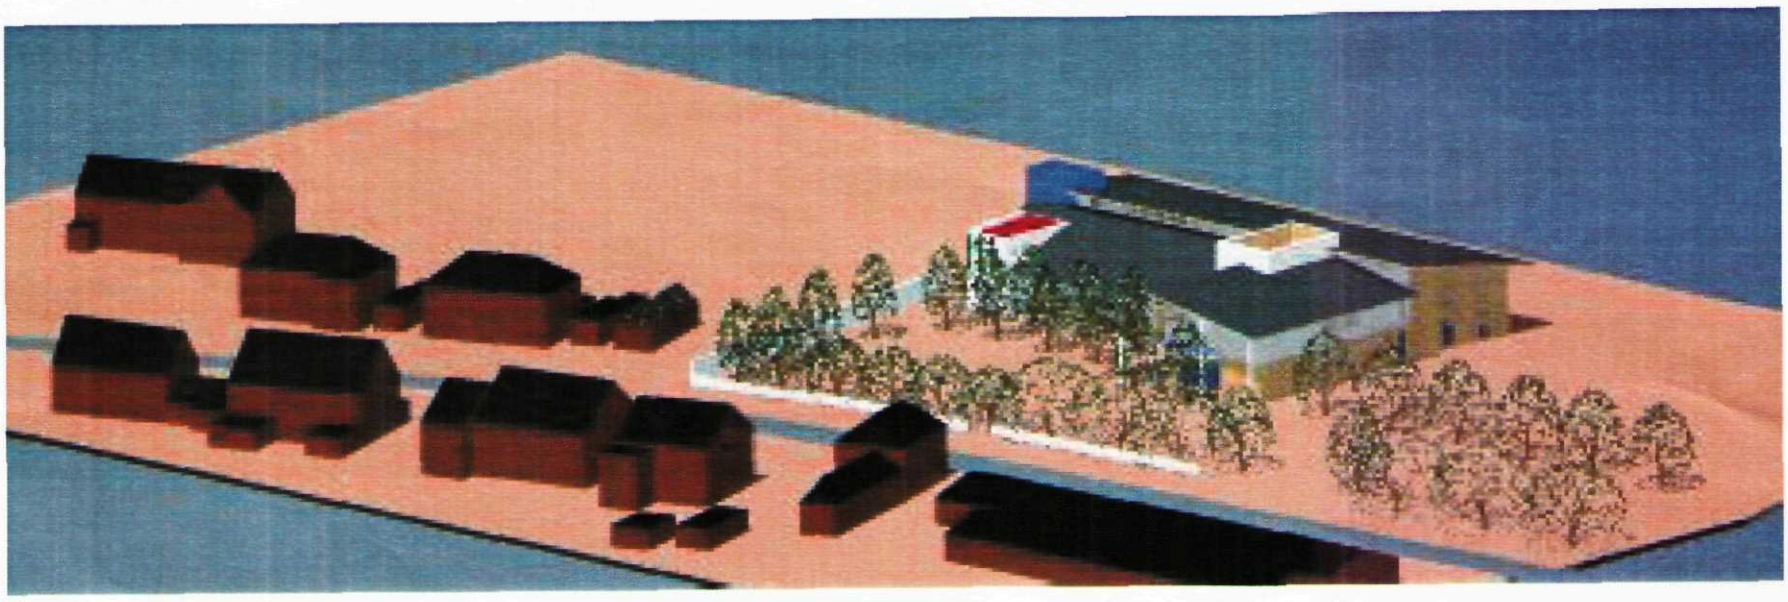


Arial View (South-West) Including neighbouring dwellings

SHDC
Planning & Development
15 SEP 2006
Ref: 1314/06

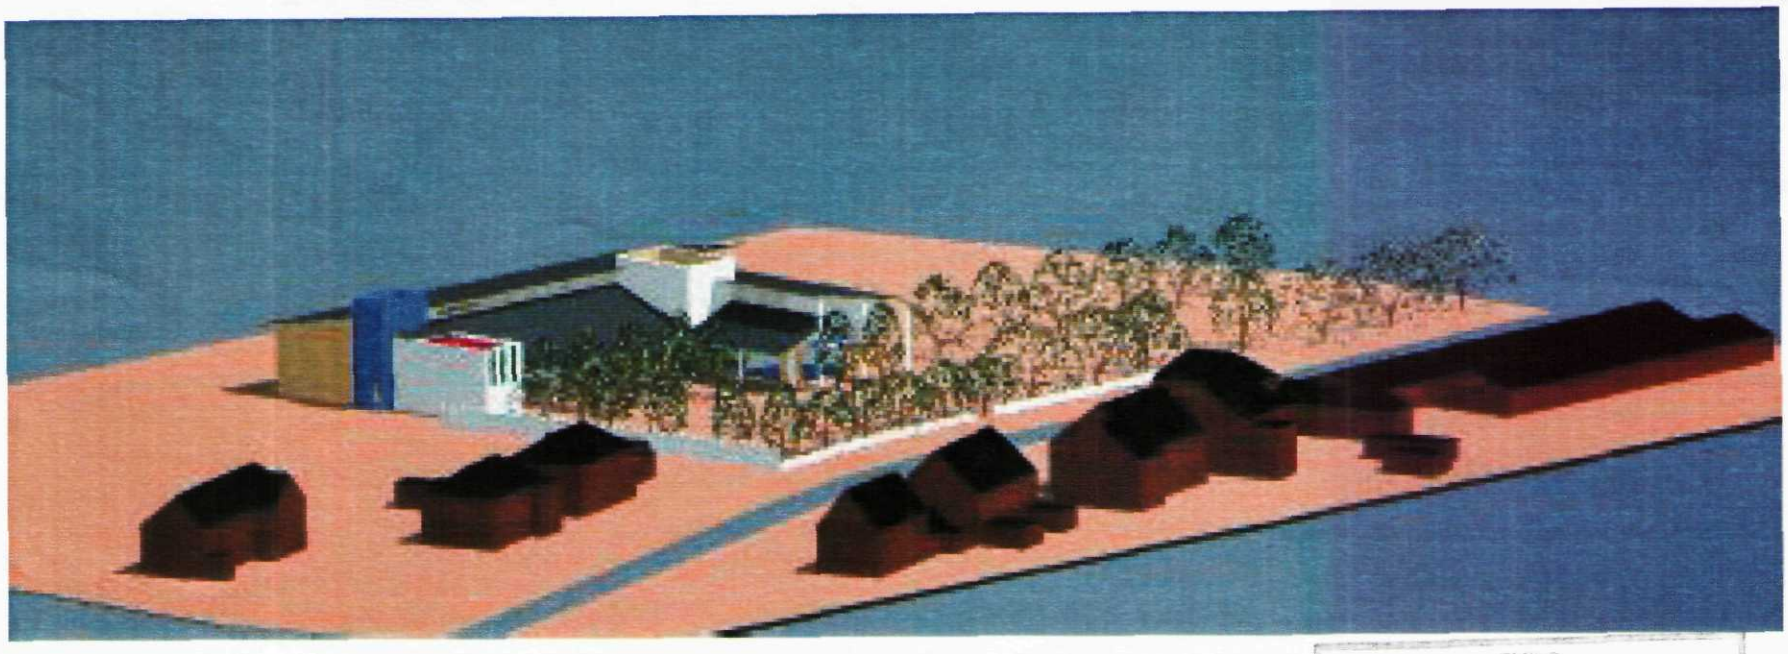

Matmore Gate (View from the West)

Lincolnshire
County Council
14 AUG 2006
Planning &
Conservation

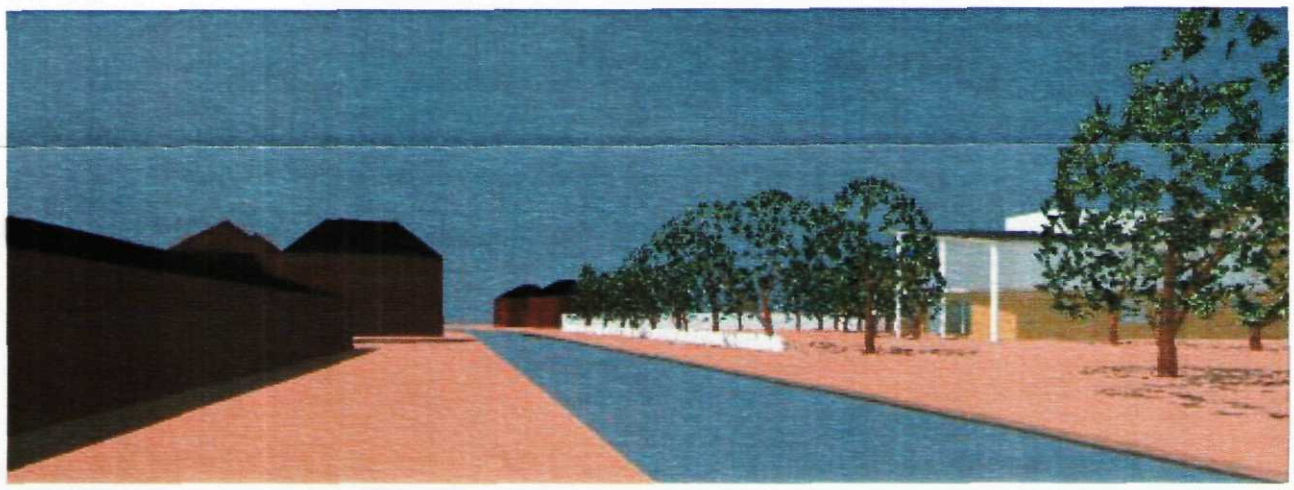

Matmore Gate (View from the East)

HBS Business Services
Mill House
Brayford Wharf North
Lincoln, LN1 1YT

Tel: 01522 836836
Fax: 01522 516050
Web: www.hbs.u k.com

Client
Lincs Development

Project
Spalding Gleeds Girls Vocational 6th Form

Drawing Title
010- 3D Images (Sheet 4)

Drawn By	Checked By
L. Gillett	LG

Scale	Date
NTS	18/8/06

Project No.	Drawing No.	Revision
OC/004/0091A	010	

Drawing Status
Planning