

SOUTH ELEVATION (Refer to section C-C Drawing 003.

1:100

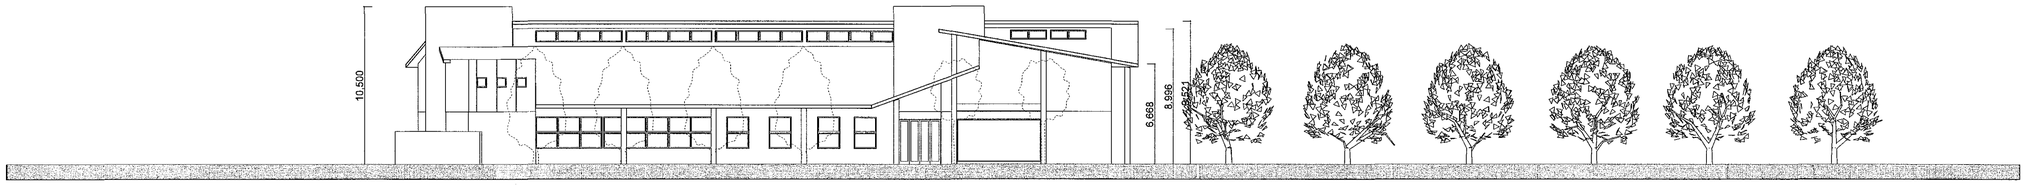


NORTH ELEVATION (Refer to section D-D Drawing 003.

1:100

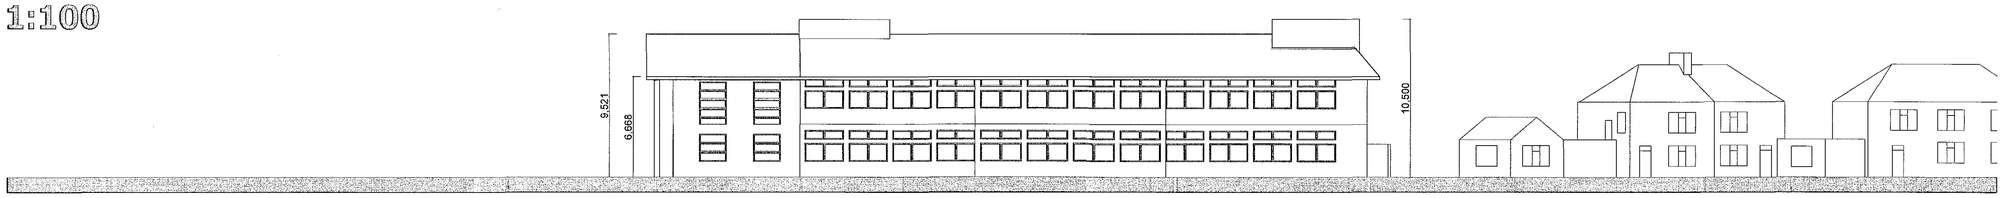


EAST ELEVATION (Refer to section B-B)Drawing 003

1:100

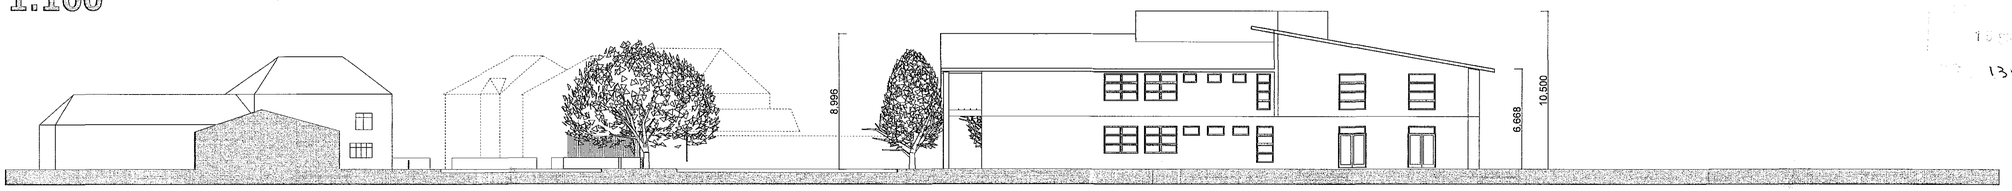

WEST ELEVATION (Refer to section E-E) Drawing 003

1:100

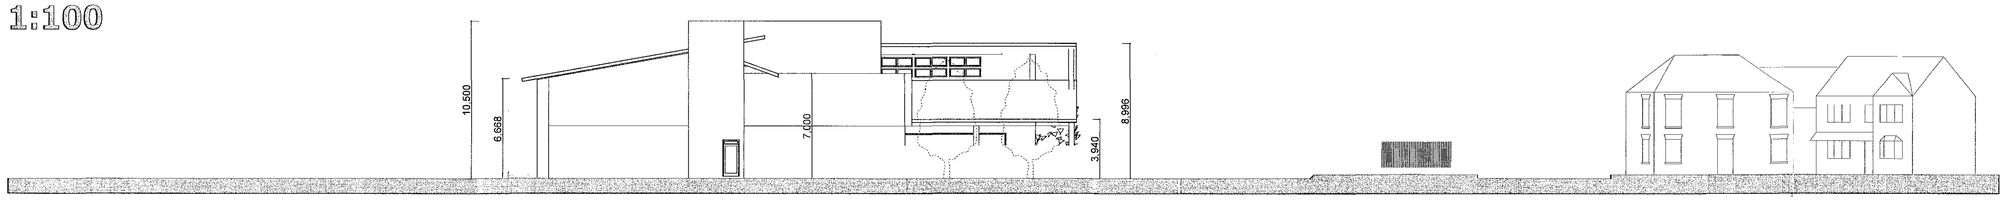

All Dimensions and Levels to be verified on site.
Only Figured Dimensions to be used.
Do not scale this drawing.
Any discrepancies to be notified to the originator of this drawing immediately.
If in doubt, ask.
Copyright is reserved by them and the drawing is issued on the condition that it is not copied, reproduced, retained, or disclosed to any unauthorised person, either wholly or in part without consent.

1314/06

Lincolnshire County Council
14 AUG 2006
Planning & Conservation

Rev.	Date	Description	By	Chk'd

HBS Business Services
Mill House
Brayford Wharf North
Lincoln, LN1 1YT

Tel: 01522 836836
Fax: 01522 516050
Web: www.hbs.uk.com

Client
Lincs Development

Project
Spalding Gleeds Girls Vocational 6th Form

Drawing Title
002-Elevations.

Drawn By **L.Gillett** | Checked By

Scale **1:200** | Date **7/8/06**

Project No. **OC/004/0091A** | Drawing No. **002** | Revision

Drawing Status
Tender