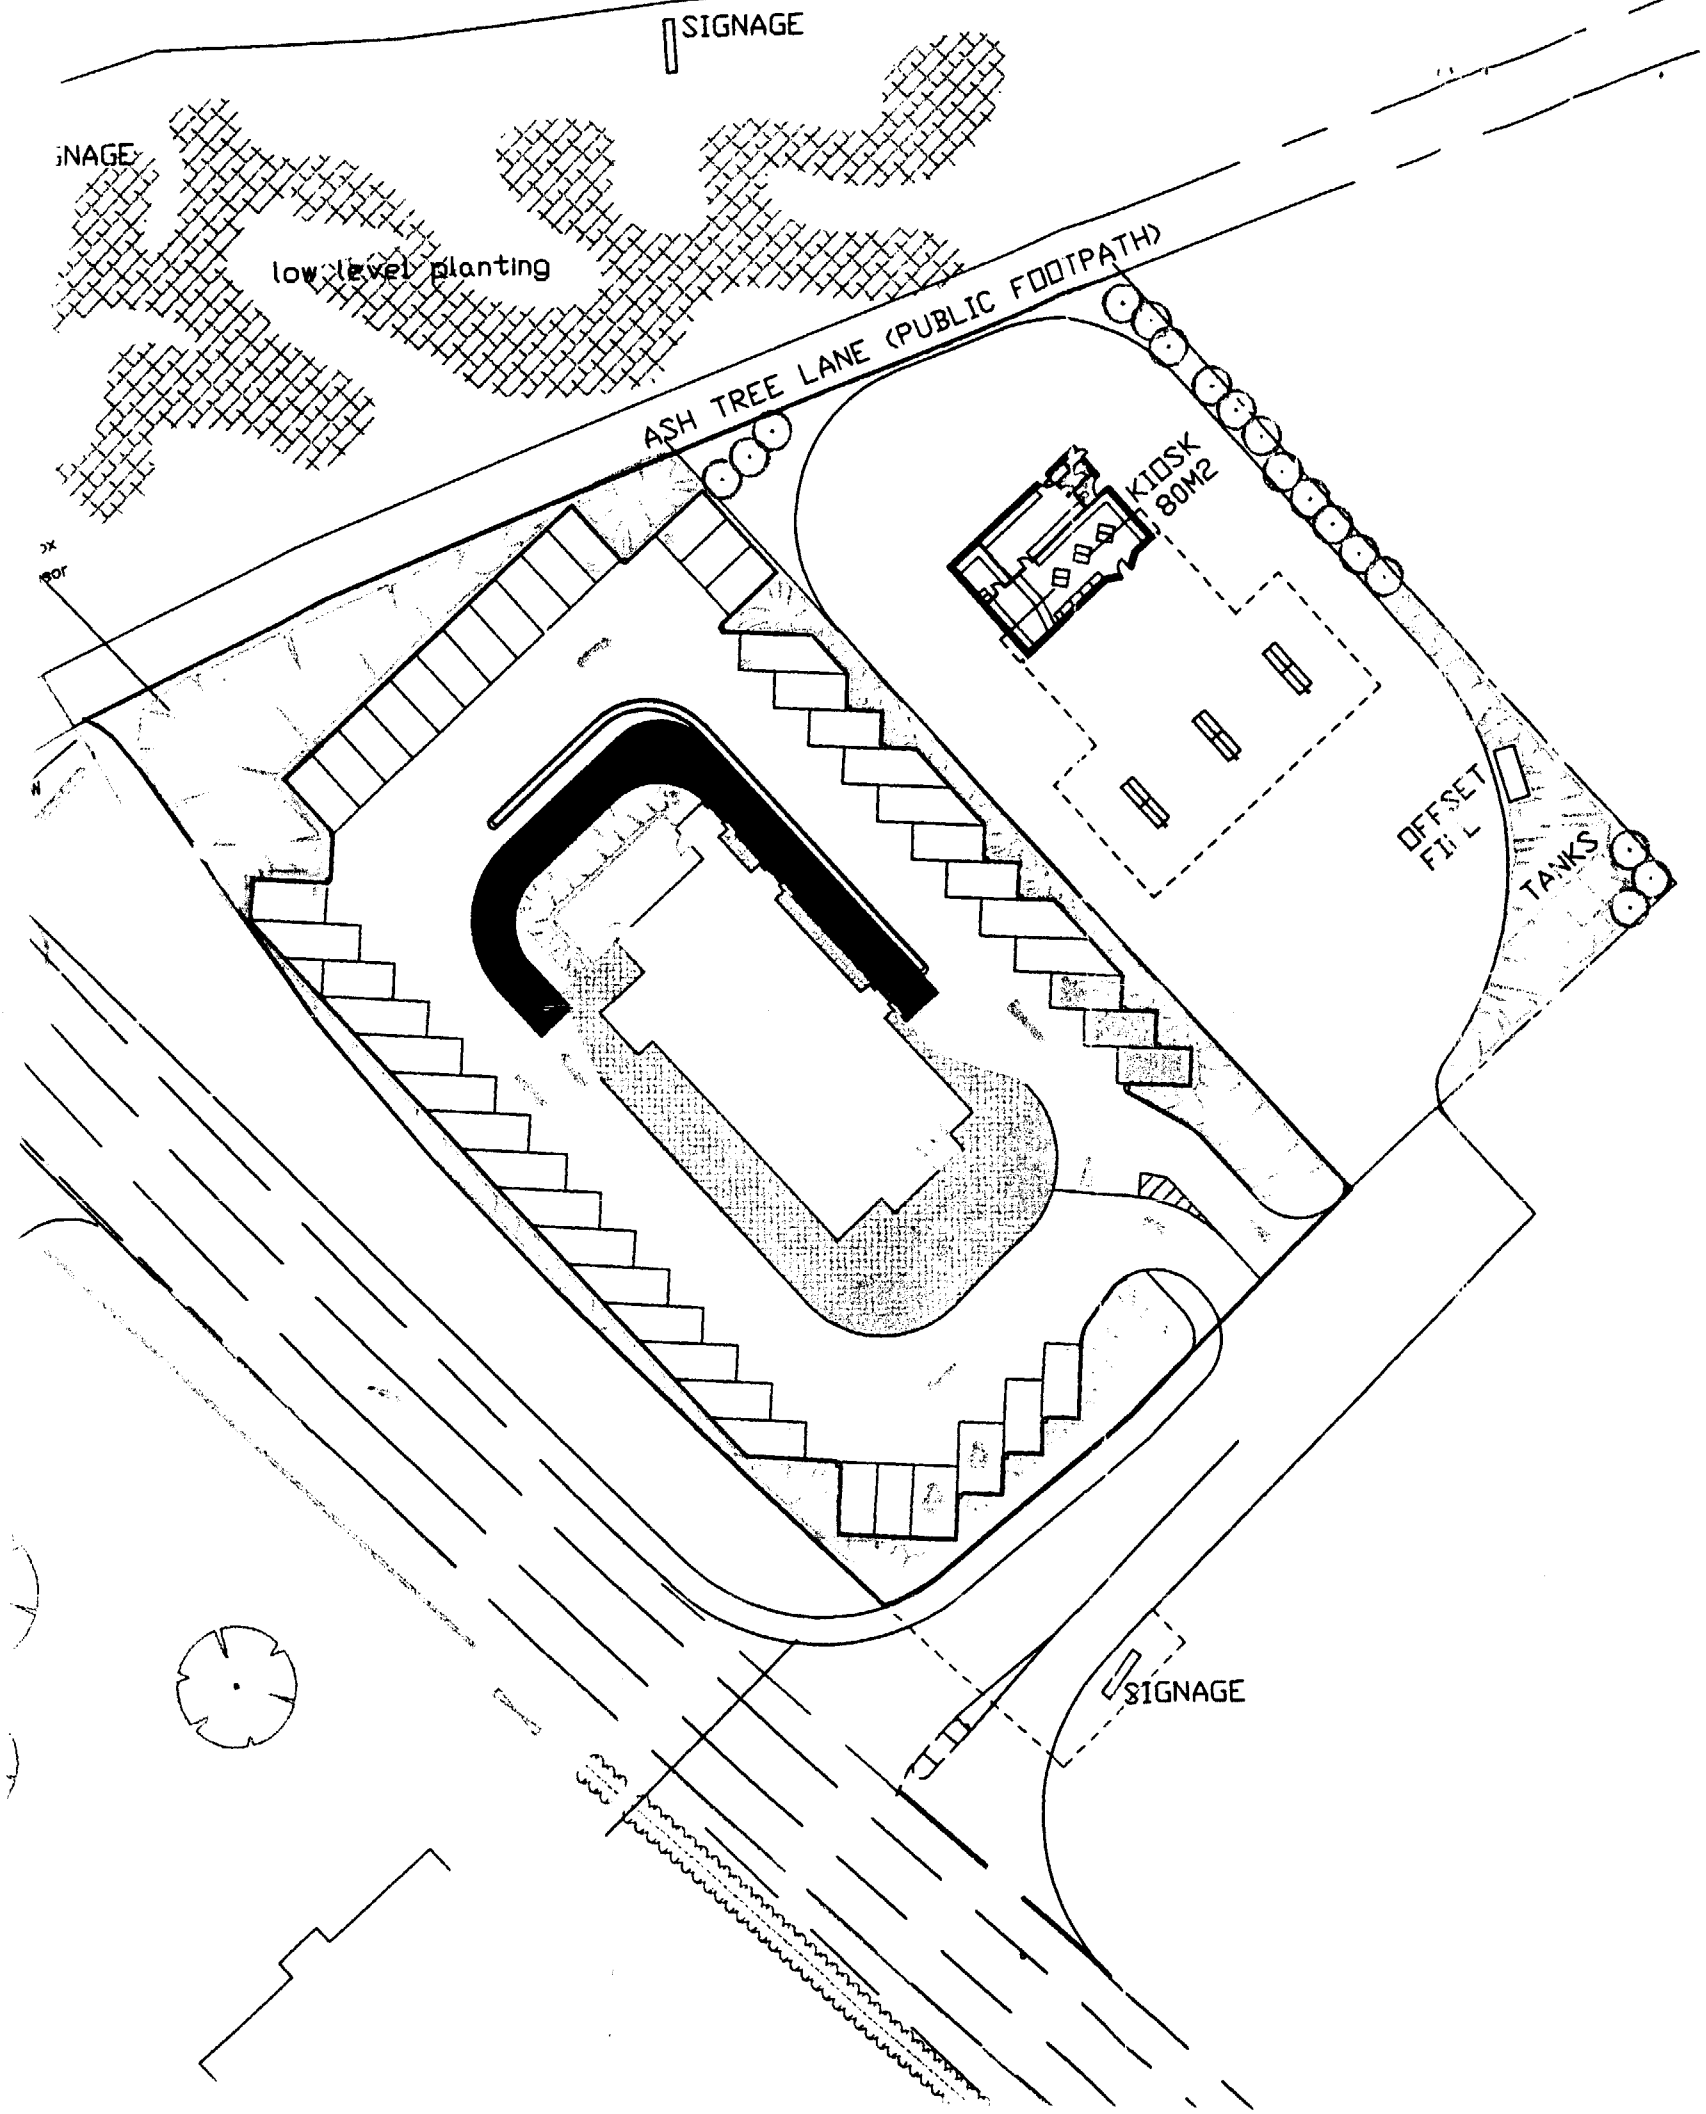

COPY of:-
PLAN ACCOMPANYING
PERMISSION H76/1314/97

DO NOT REMOVE FROM
FILE

TOTAL SITE 1.37 ACRES

this drawing to be
read in conjunction
with the report by
BWB Partnership and
the enclosed drawings
for offsite highways works

SOUTH HOLLAND D
HOUSING & PLANNING
18 FEB 1998
Ref: 1314/97